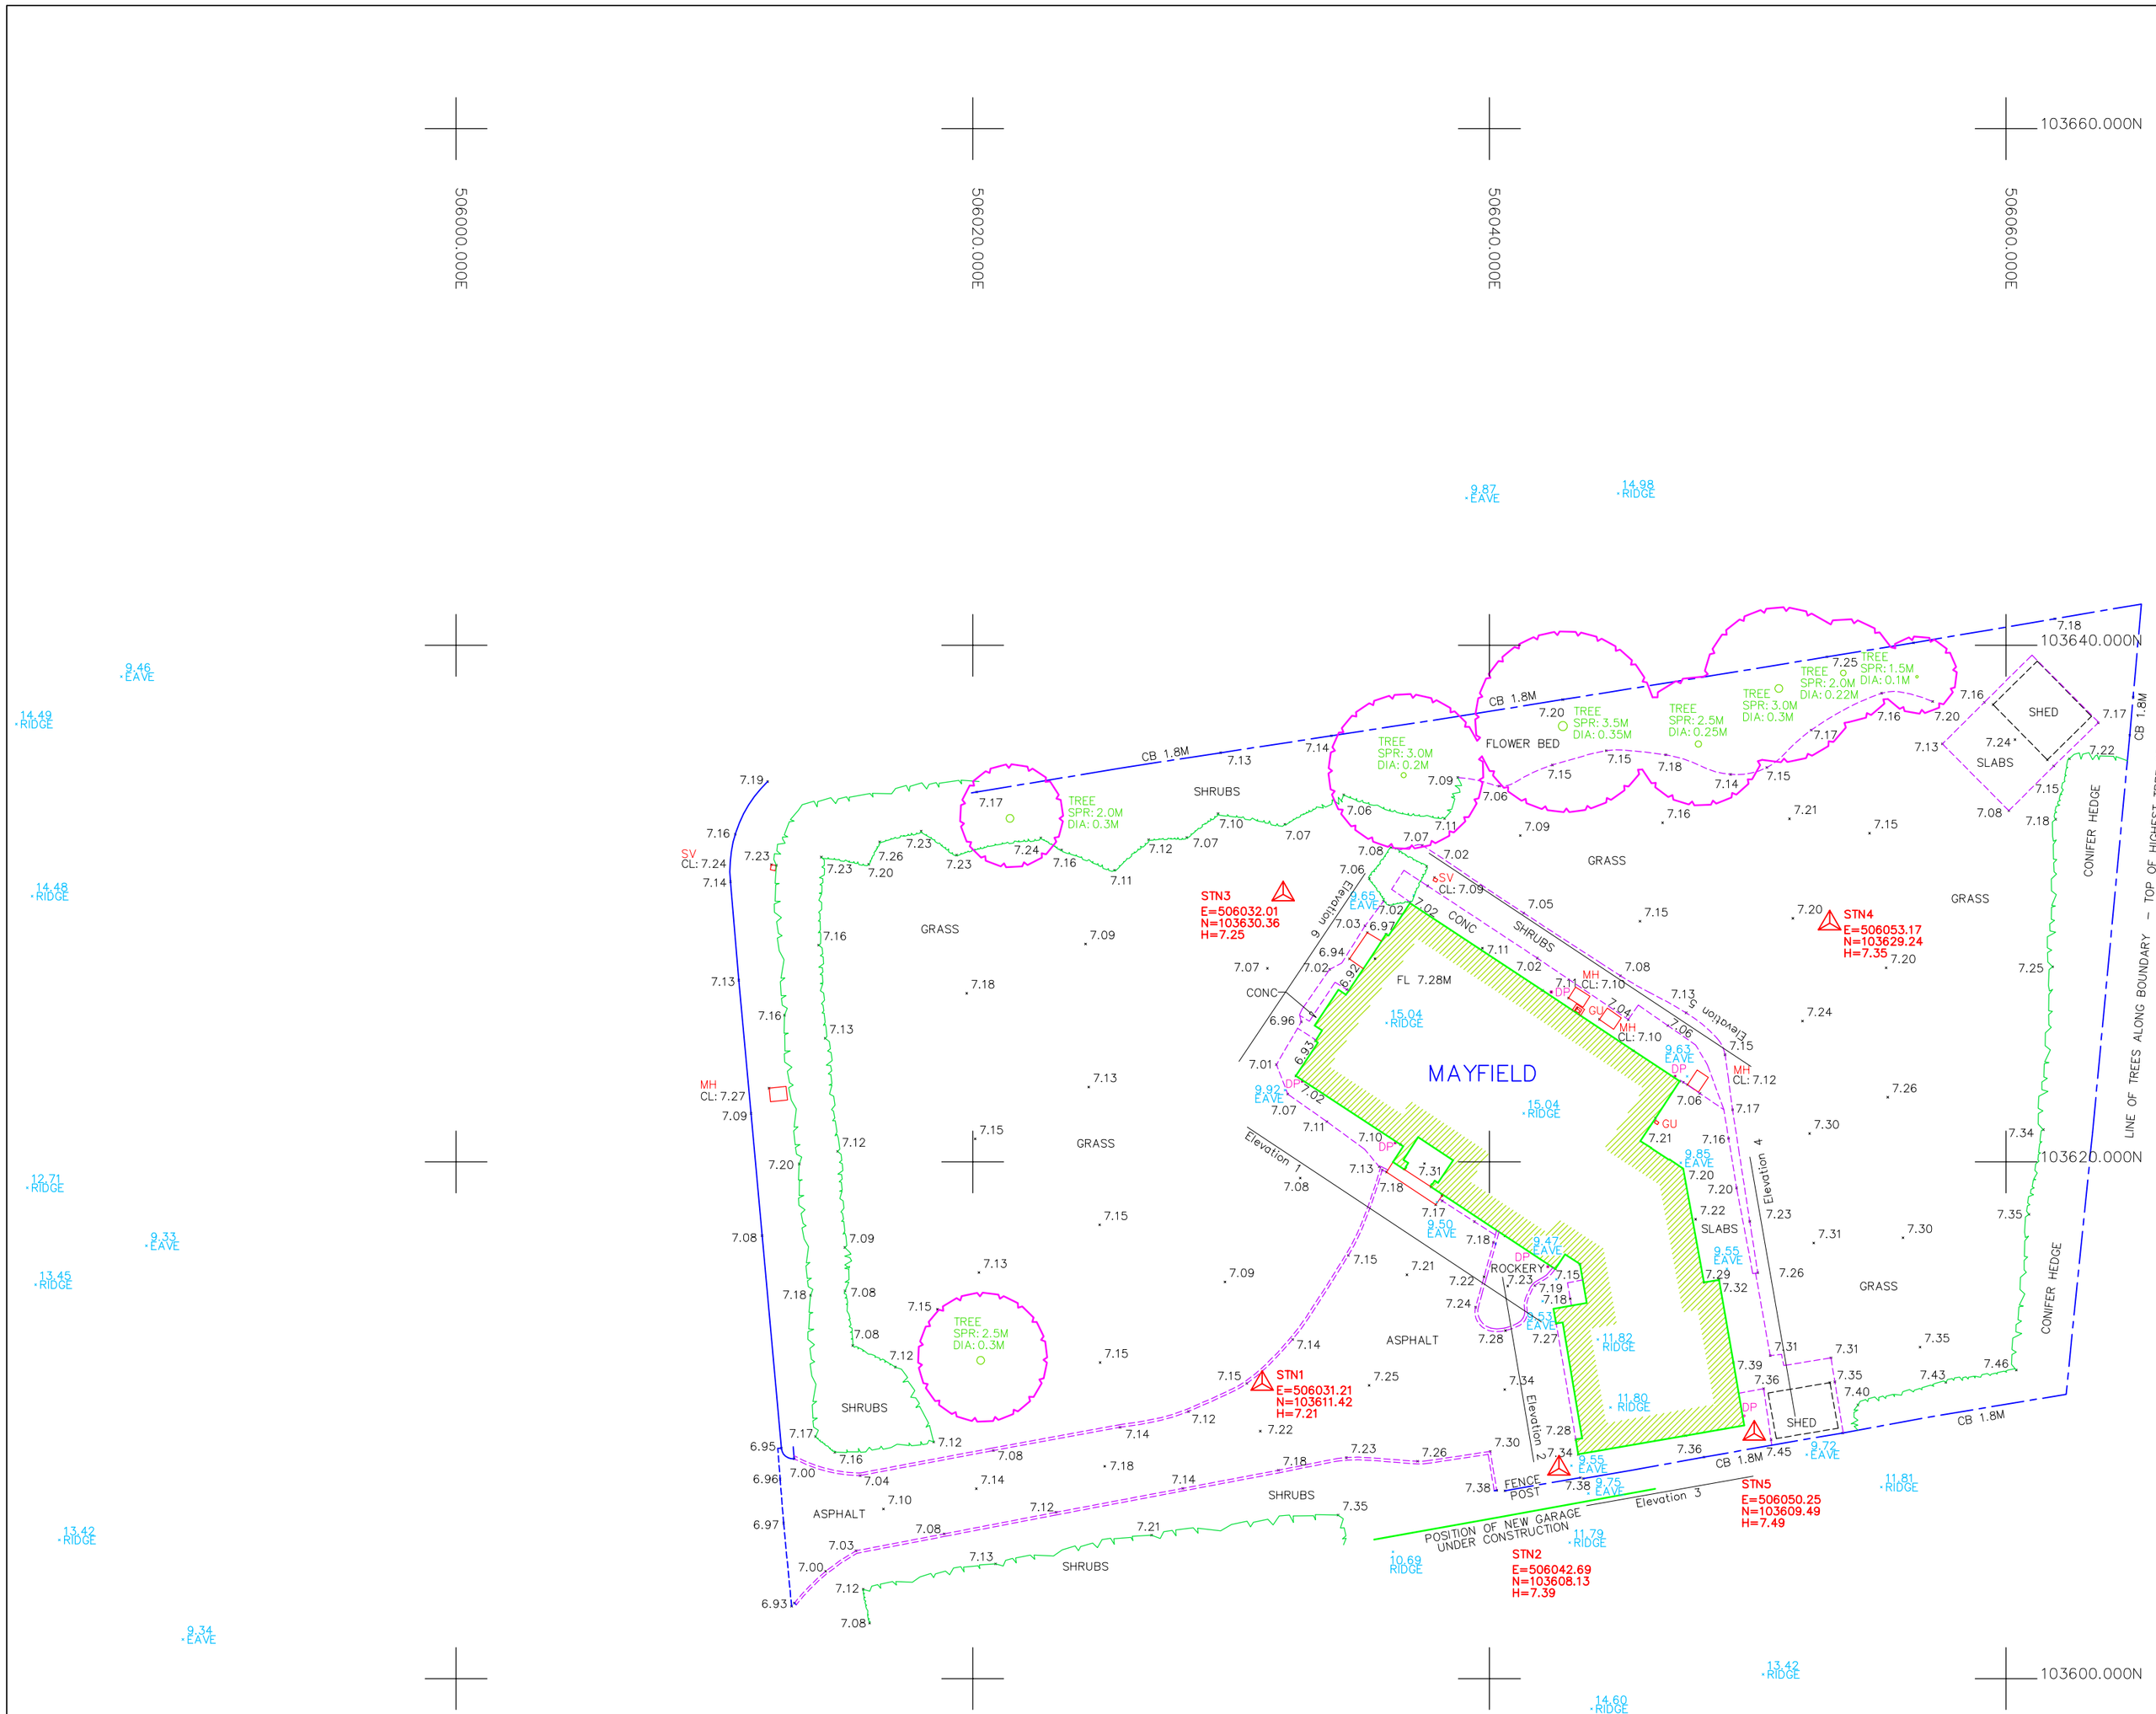


Topographical Abbreviations

A/R	Assumed Route	MKR	Marker
BH	Borehole	MT	Mercury Telecom Cover
BOL	Bollard	OHC	Overhead Cable
BT	British Telecom Cover	OHP	Overhead Pipe
BW	Barbed Wire Fence	OSBM	Ordnance Survey Bench Mark
BWK	Brickwork	PB	Post Box
CATV	Cable TV Cover	PGM	Permanent Ground Marker
CB	Close Boarded Fence	PR	Post & Rail Fence
CCTV	Closed Circuit TV	PW	Post & Wire Fence
CHLK	Chainlink Fence	PWM	Post & Wire Mesh Fence
CHPL	Chestnut Paling Fence	RE	Rodding Eye
CL	Cover Level	RG	Road Gully
CM	Cable Marker	RN	Road Name
CP	Catch Pit	RS	Road Sign
CPL	Catch Pit Base Level	RW	Retaining Wall
DIA	Tree Bole (Diameter)	RWP	Rain Water Pipe
DK	Drop Kerb	SAP	Sapling
DP	Down Pipe	SC	Stop Cock
EJB	Electricity Junction Box	SPR	Tree Canopy Spread (Radius)
EC	Electricity Cover	STA	Traverse Station
EP	Electricity Pole	SV	Stop Valve
ER	Earthing Rod	SVP	Soil Vent Pipe
FCL	Finished Ceiling Level	SW	Storm Water
FH	Fire Hydrant	TB	Telephone Box
FIG	Feed Into Ground	TBM	Temporary Bench Mark
FW	Foul Water	TFR	Taken From Records
GU	Gully	TJB	Telephone Junction Box
GV	Gas Valve	TPT	Trial Pit
H	Height	TL	Traffic Light
IC	Inspection Cover	TP	Telephone Pole
IL	Invert Level	UTL	Unable To Lift
IR	Iron Railing Fence	UTT	Unable To Trace
KO	Kerb Outlet	VP	Vent Pipe
LB	Litter Bin	WKH	Water Key Hole
LC	Lamp Column	WM	Water Meter
LP	Lamp Post	WV	Water Valve
MH	Manhole		

Survey Stations

SURVEY STATIONS			
Name	Easting	Northing	Height
STN1	506031.205	103611.417	7.206
STN2	506042.690	103608.133	7.390
STN3	506032.014	103630.363	7.246
STN4	506053.170	103629.241	7.350
STN5	506050.251	103609.489	7.486

Notes

The Grid is Related to OS using Industry Standard Network RTK GPS

All Levels are related to OS using Industry Standard Network RTK GPS

All dimensions are in metres unless otherwise specified

Rev	QA Check	Description	Date
5	-	-	-
4	-	-	-
3	-	-	-
2	-	-	-
1	-	-	-
0	PM	First Complete Issue	15/09/2016
Prelim	-	Preliminary - Not Complete	-

© Copyright Warner Surveys

WARNER SURVEYS
Land and Engineering Surveying Since 1979

Head Office Beaumont Hse 59 High St Theale Reading RG7 5AL
T +44 (0)118 930 3314
London Office 28A Queensway Bayswater London W2 3RX
T +44 (0)203 651 7549
www.warnersurveys.com

Topographic and Measured Building Surveys
Construction and Site Engineering Surveys
Movement and Deformation Monitoring
Oil, Gas and Industrial Surveying

SURVEYED	NG
DRAWN	NG
SCALE	1: 200

MRS DIVALL

MAYFIELD, HAM MANOR CLOSE
ANGMERING, BN16 4JD

TOPOGRAPHICAL SURVEY

JOB No	DRAWING NUMBER
S616/0383	S616/0383/P/0001

A2 Sheet - 594mm X 420mm

ARUN DISTRICT COUNCIL A2/0616/PL