



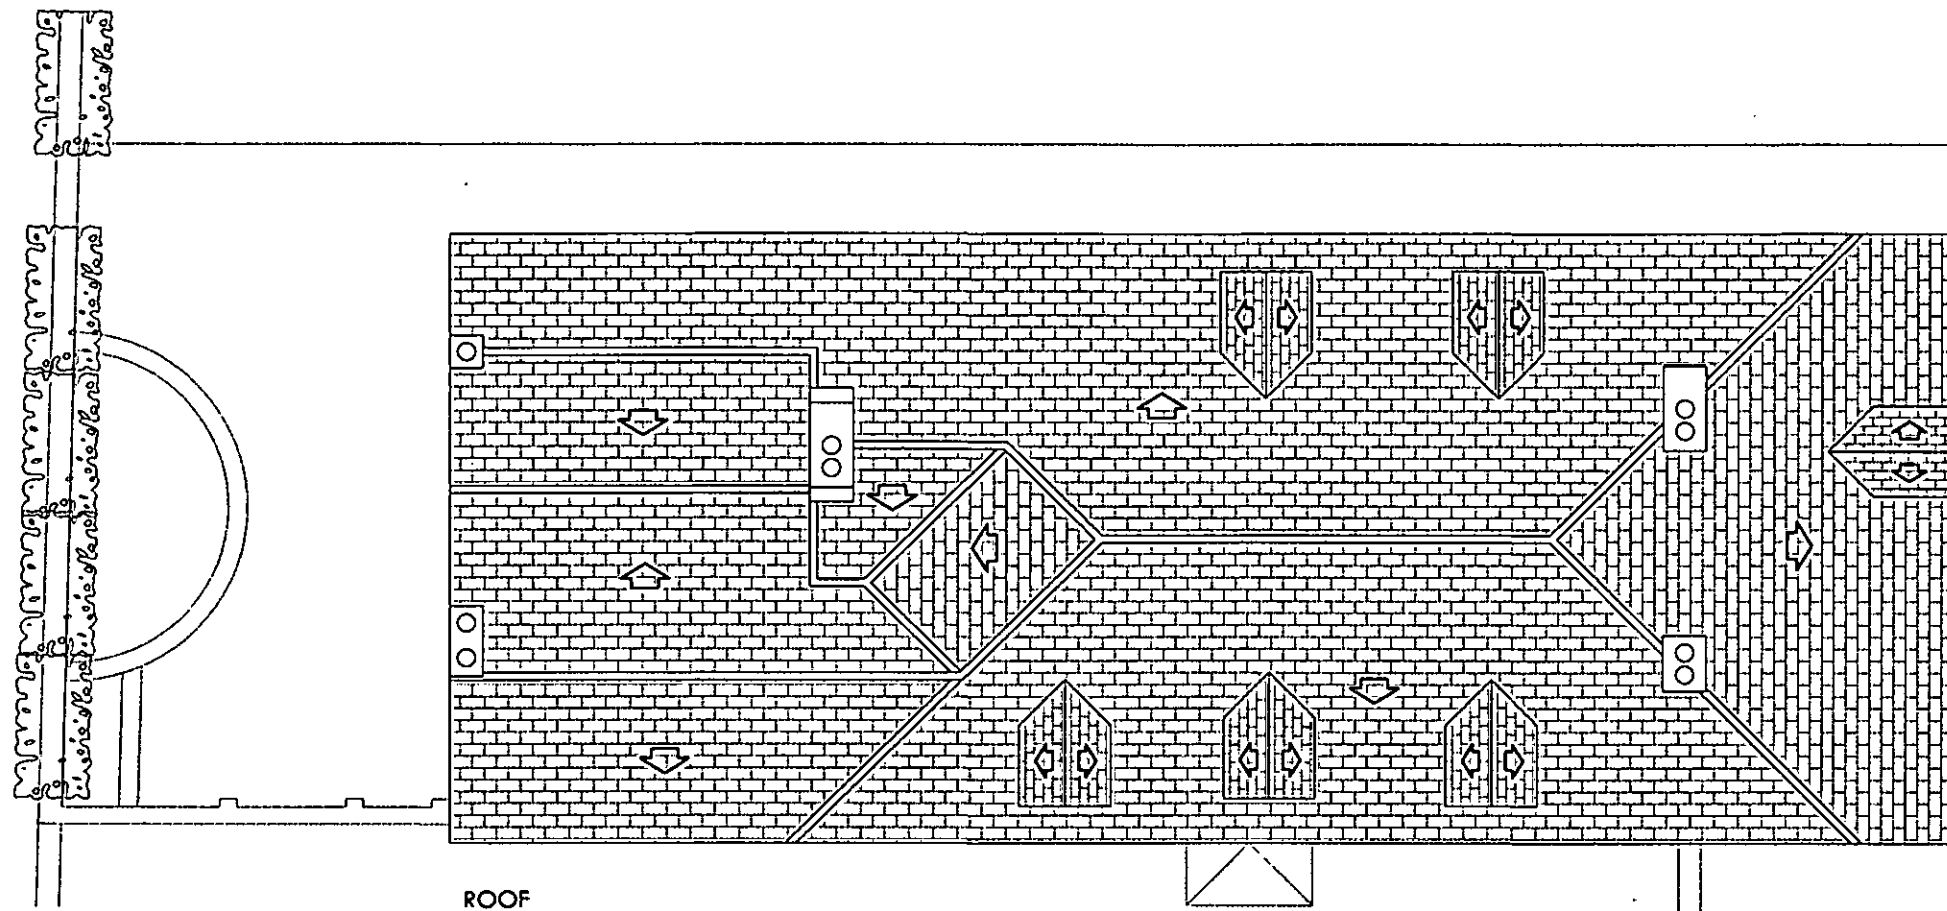

ROOF

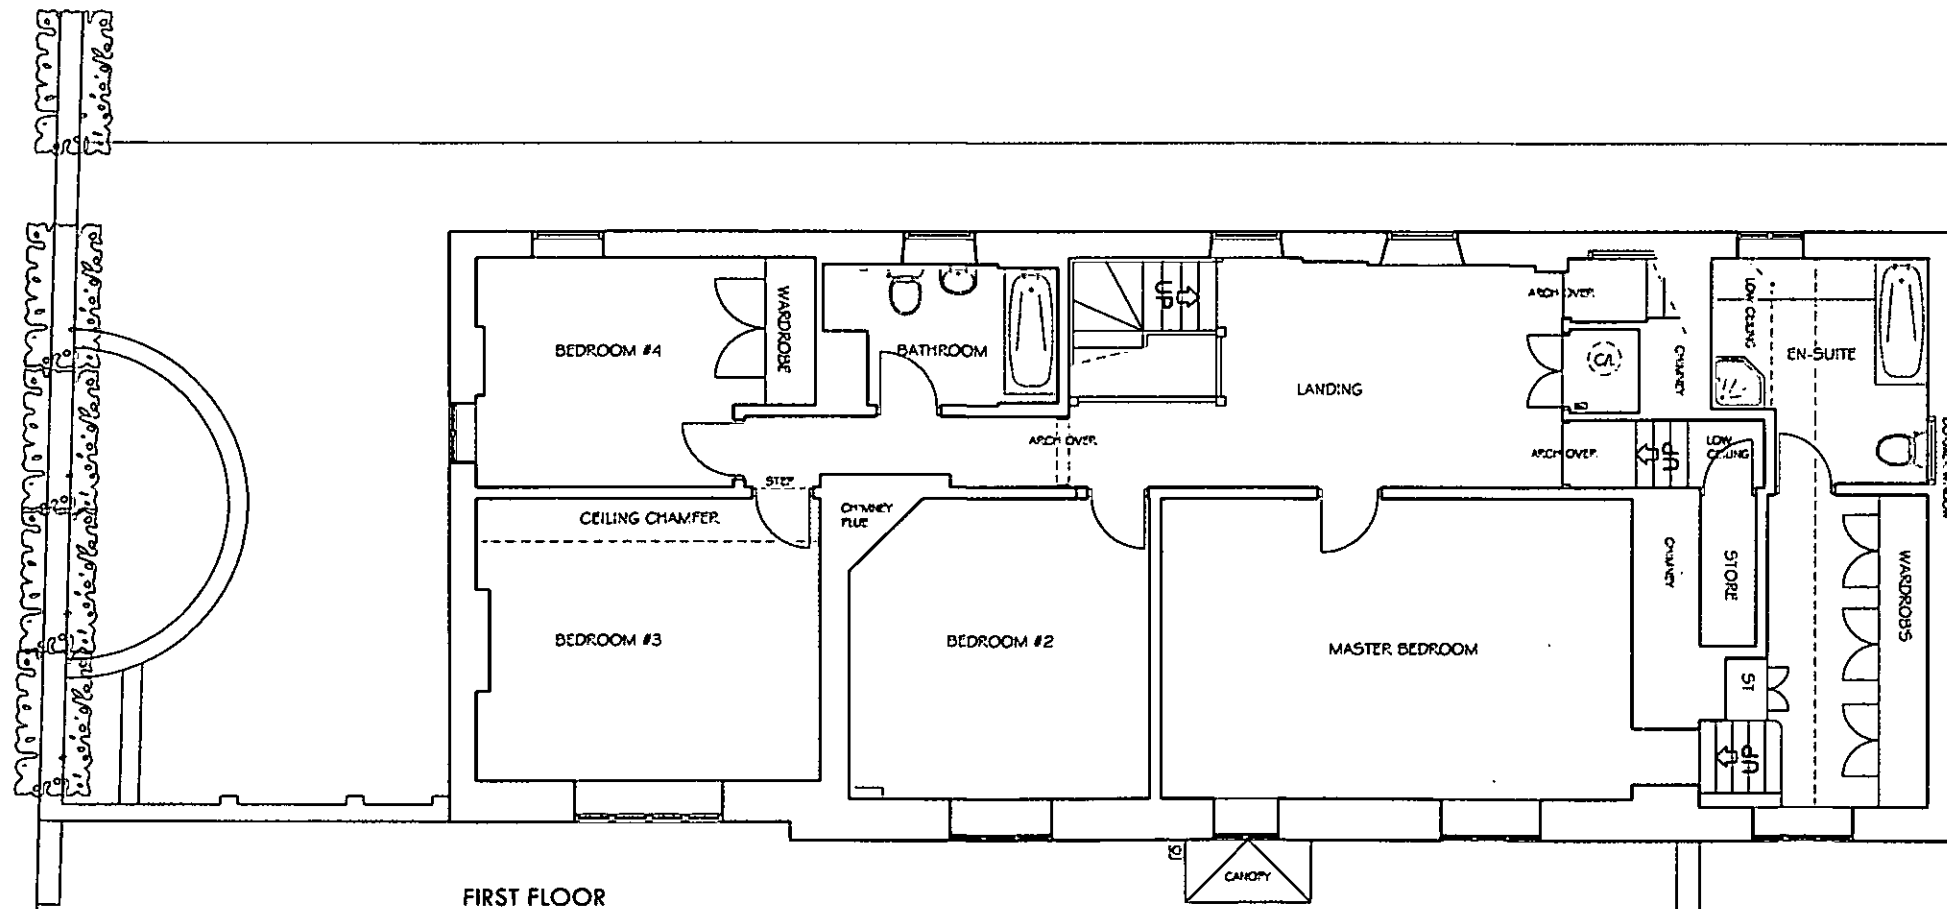

FIRST FLOOR

