




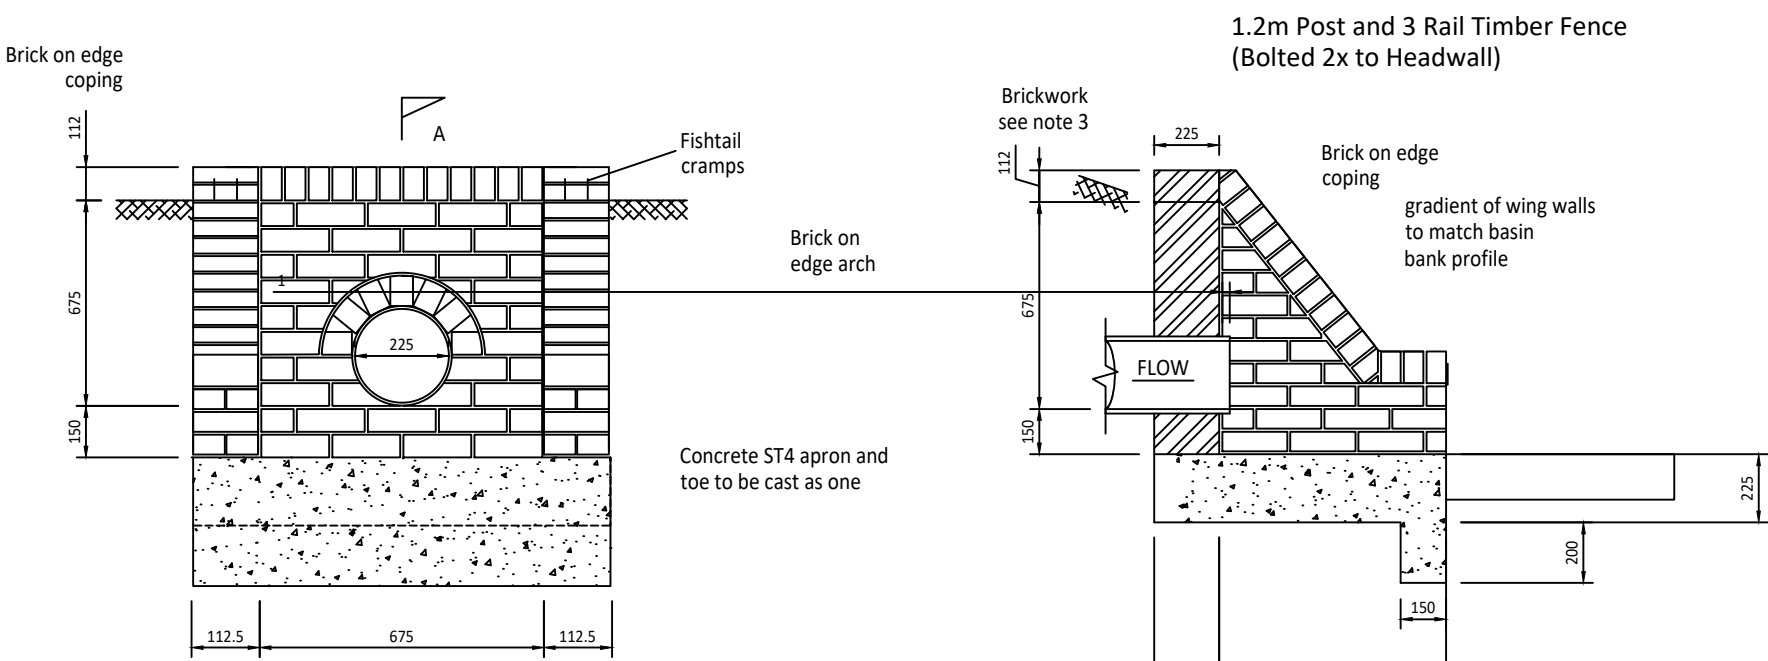


Elevation

Section A-A

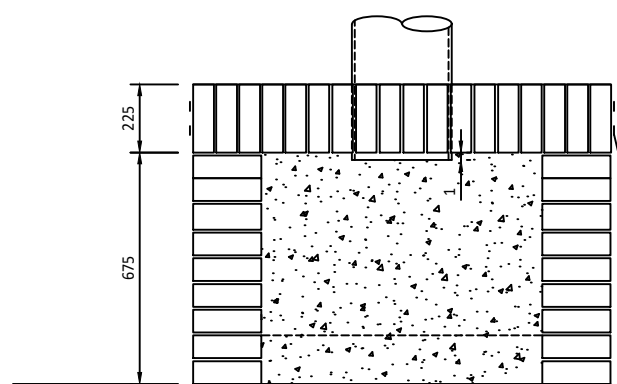


Plan

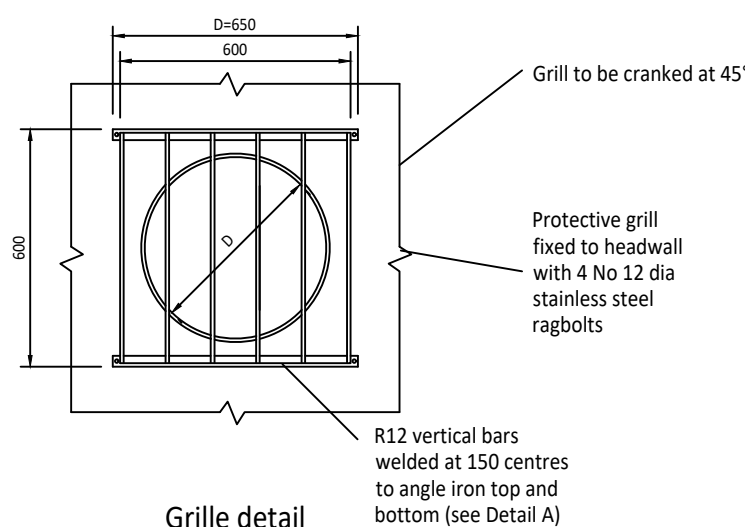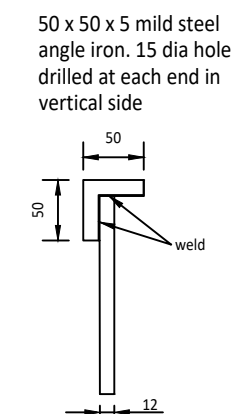

Grille detail

TYPICAL BRICKWORK HEADWALL

1. All dimensions are in millimetres unless shown otherwise.
2. Brickwork constructed in English Bond in Class B engineering bricks to BS 3921: 1985 & BS EN 772 flush pointed with mortar to designation (i) SHW Series 2400.
3. Concrete to be grade ST4.
4. Unformed surfaces to be U2 plain finish.
5. All concrete below ground shall have Class 2 sulphate resistance.

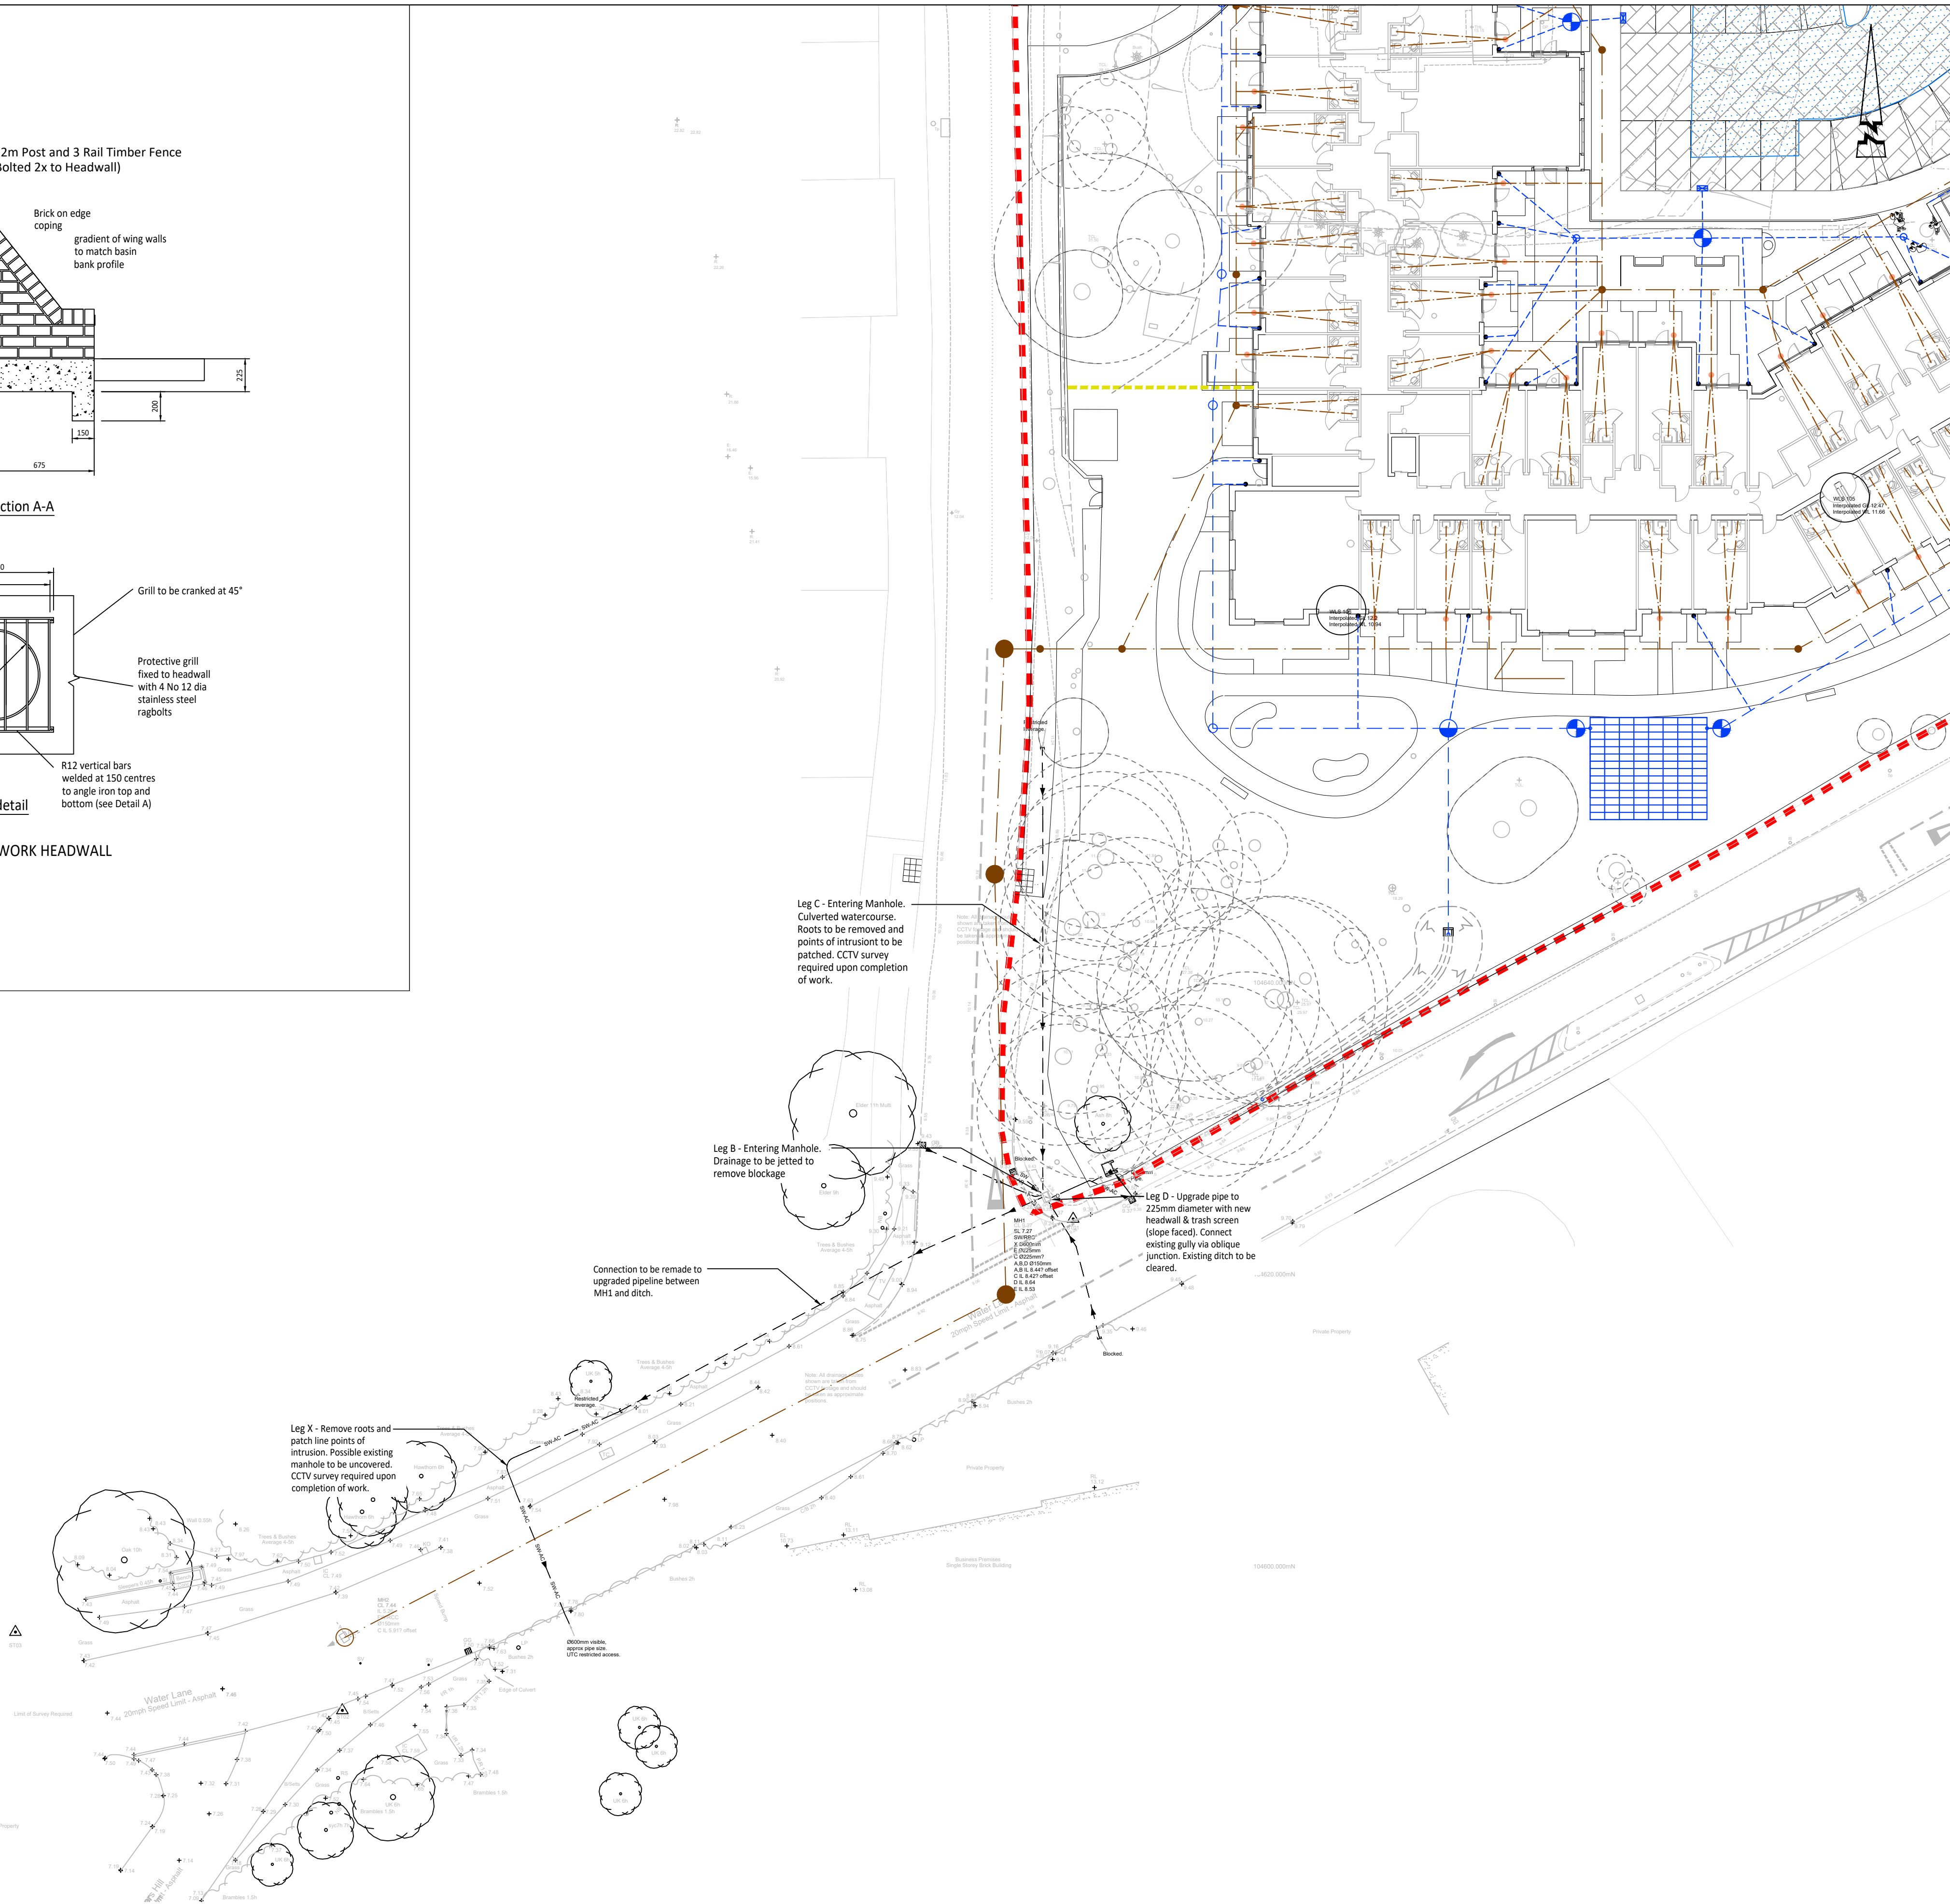

© ABLE LETCHFORD PARTNERSHIP LTD.  
This drawing should not be reproduced without consent.

DRAINAGE NOTES:

1. Do not scale.
2. Refer to all other Project Drawings and supporting notes.
3. The Contractor is responsible for maintaining continuity of flow for all existing sewers within the site boundary and limit of works for the duration of the project.
4. All drainage shall be installed and tested strictly in accordance with the Manufacturers' printed instructions, BS EN 752, BS EN 1601, Local Water Authority requirements and the Building Regulations.
5. Where connections are being made to pipelines rather direct to manholes all connections are to be made using oblique 45° junctions.

| Rev | Date  | Description  | Drawn | Checked |
|-----|-------|--------------|-------|---------|
| A   | 11.21 | For Approval | HR    | JS      |



3 Tealgate, Charnham Park  
Hungerford, Berkshire RG17 0YT  
www.alpce.co.uk Tel: 01488 684390

Client  
**Frontier**

Project  
**Dappers Lane  
Angmering**

Title  
**Offsite Drainage Works**

Status  
**For Approval**

| Scale      | Date     | Drawn | Checked |
|------------|----------|-------|---------|
| 250 @ A1   | Nov 2021 | HR    | JS      |
| Drawing No | Revision |       |         |
| A360 - 09  | A        |       |         |