




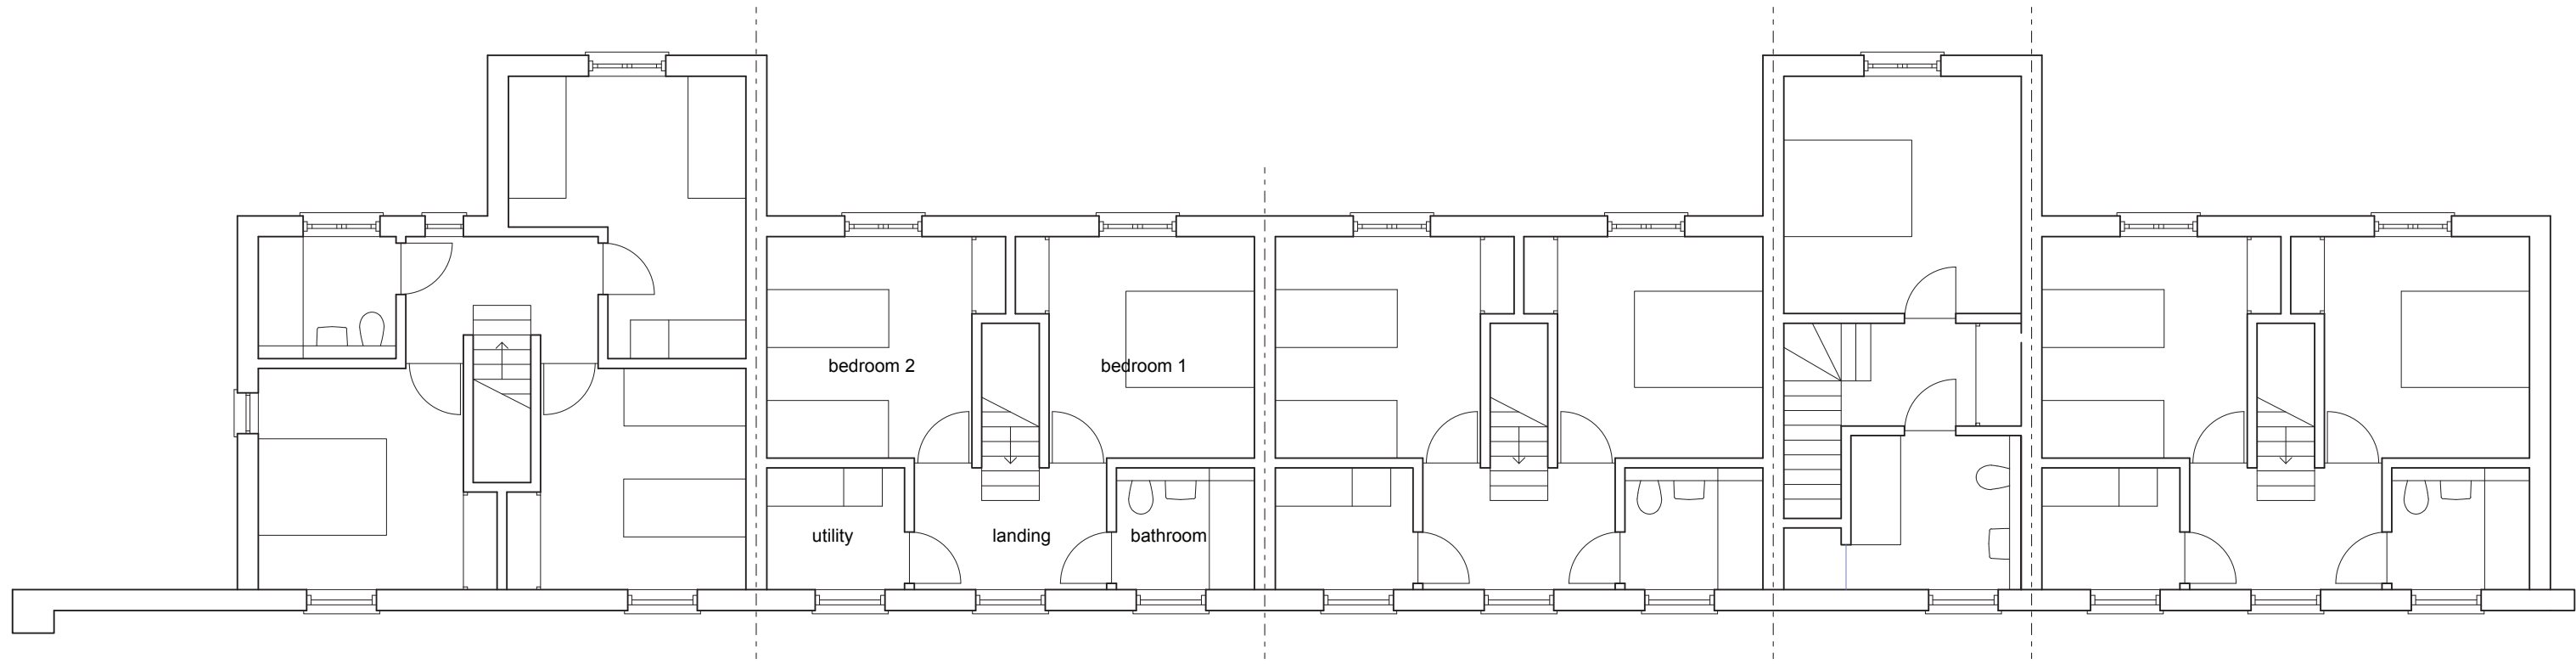

First Floor Plan

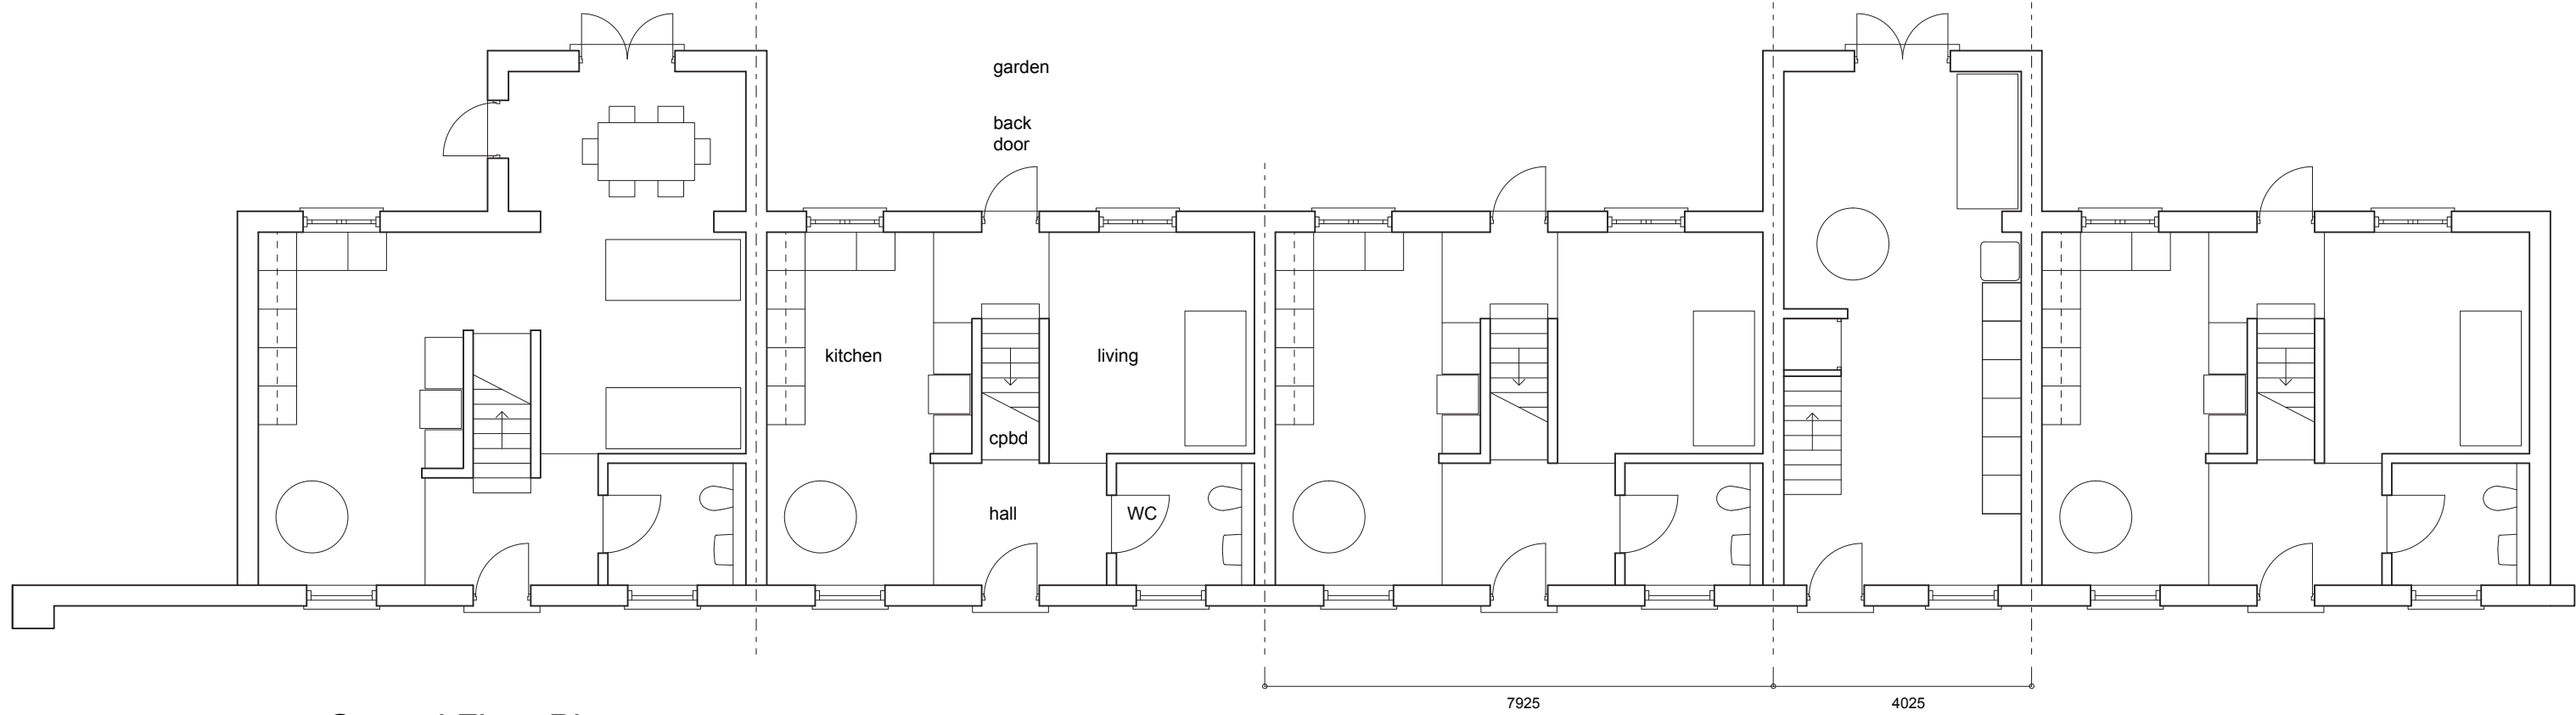


Ground Floor Plan

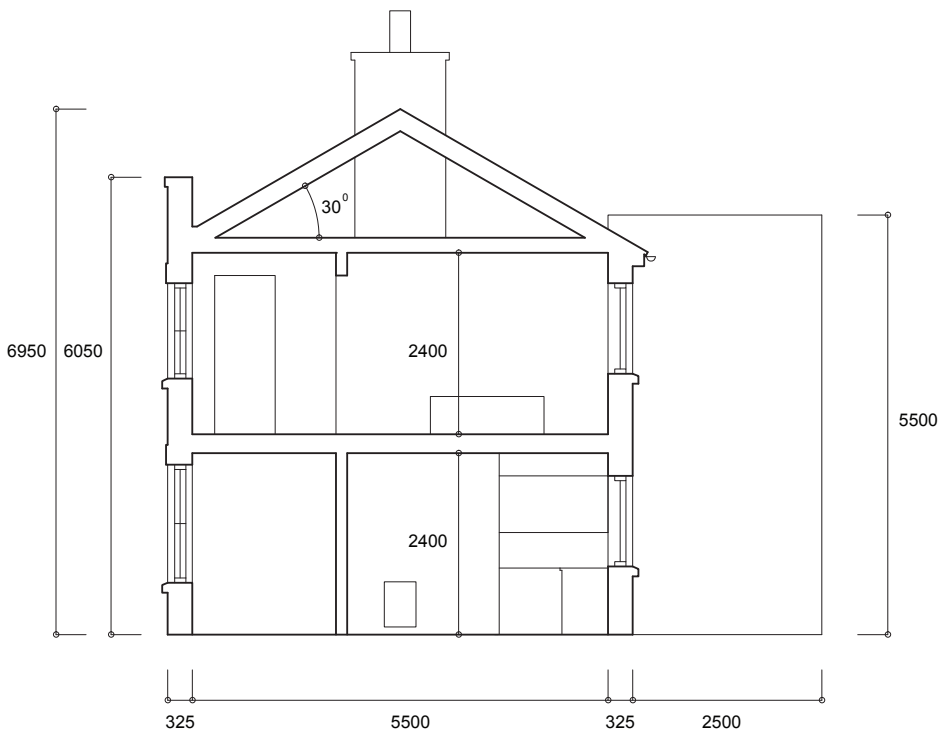

Terrace A - Section




A Terrace A - North: Front Elevation

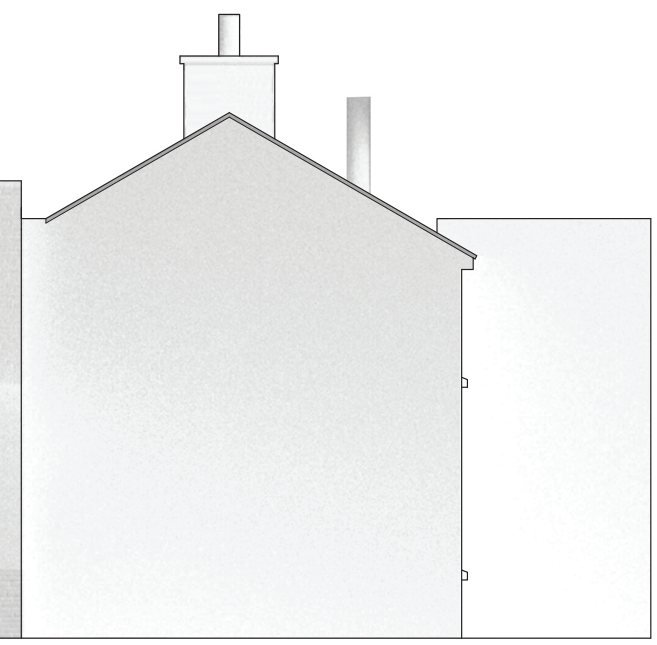

Terrace A - West Elevation



Terrace A - South: Rear Elevation

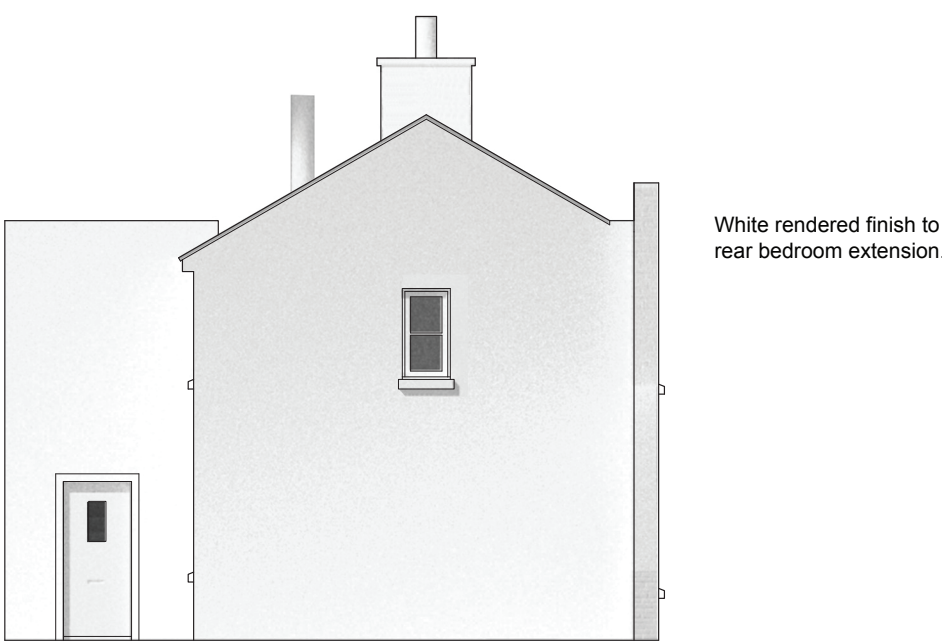

Terrace A - East Elevation