





B Terrace B (2 bed) - Front elevation (West)

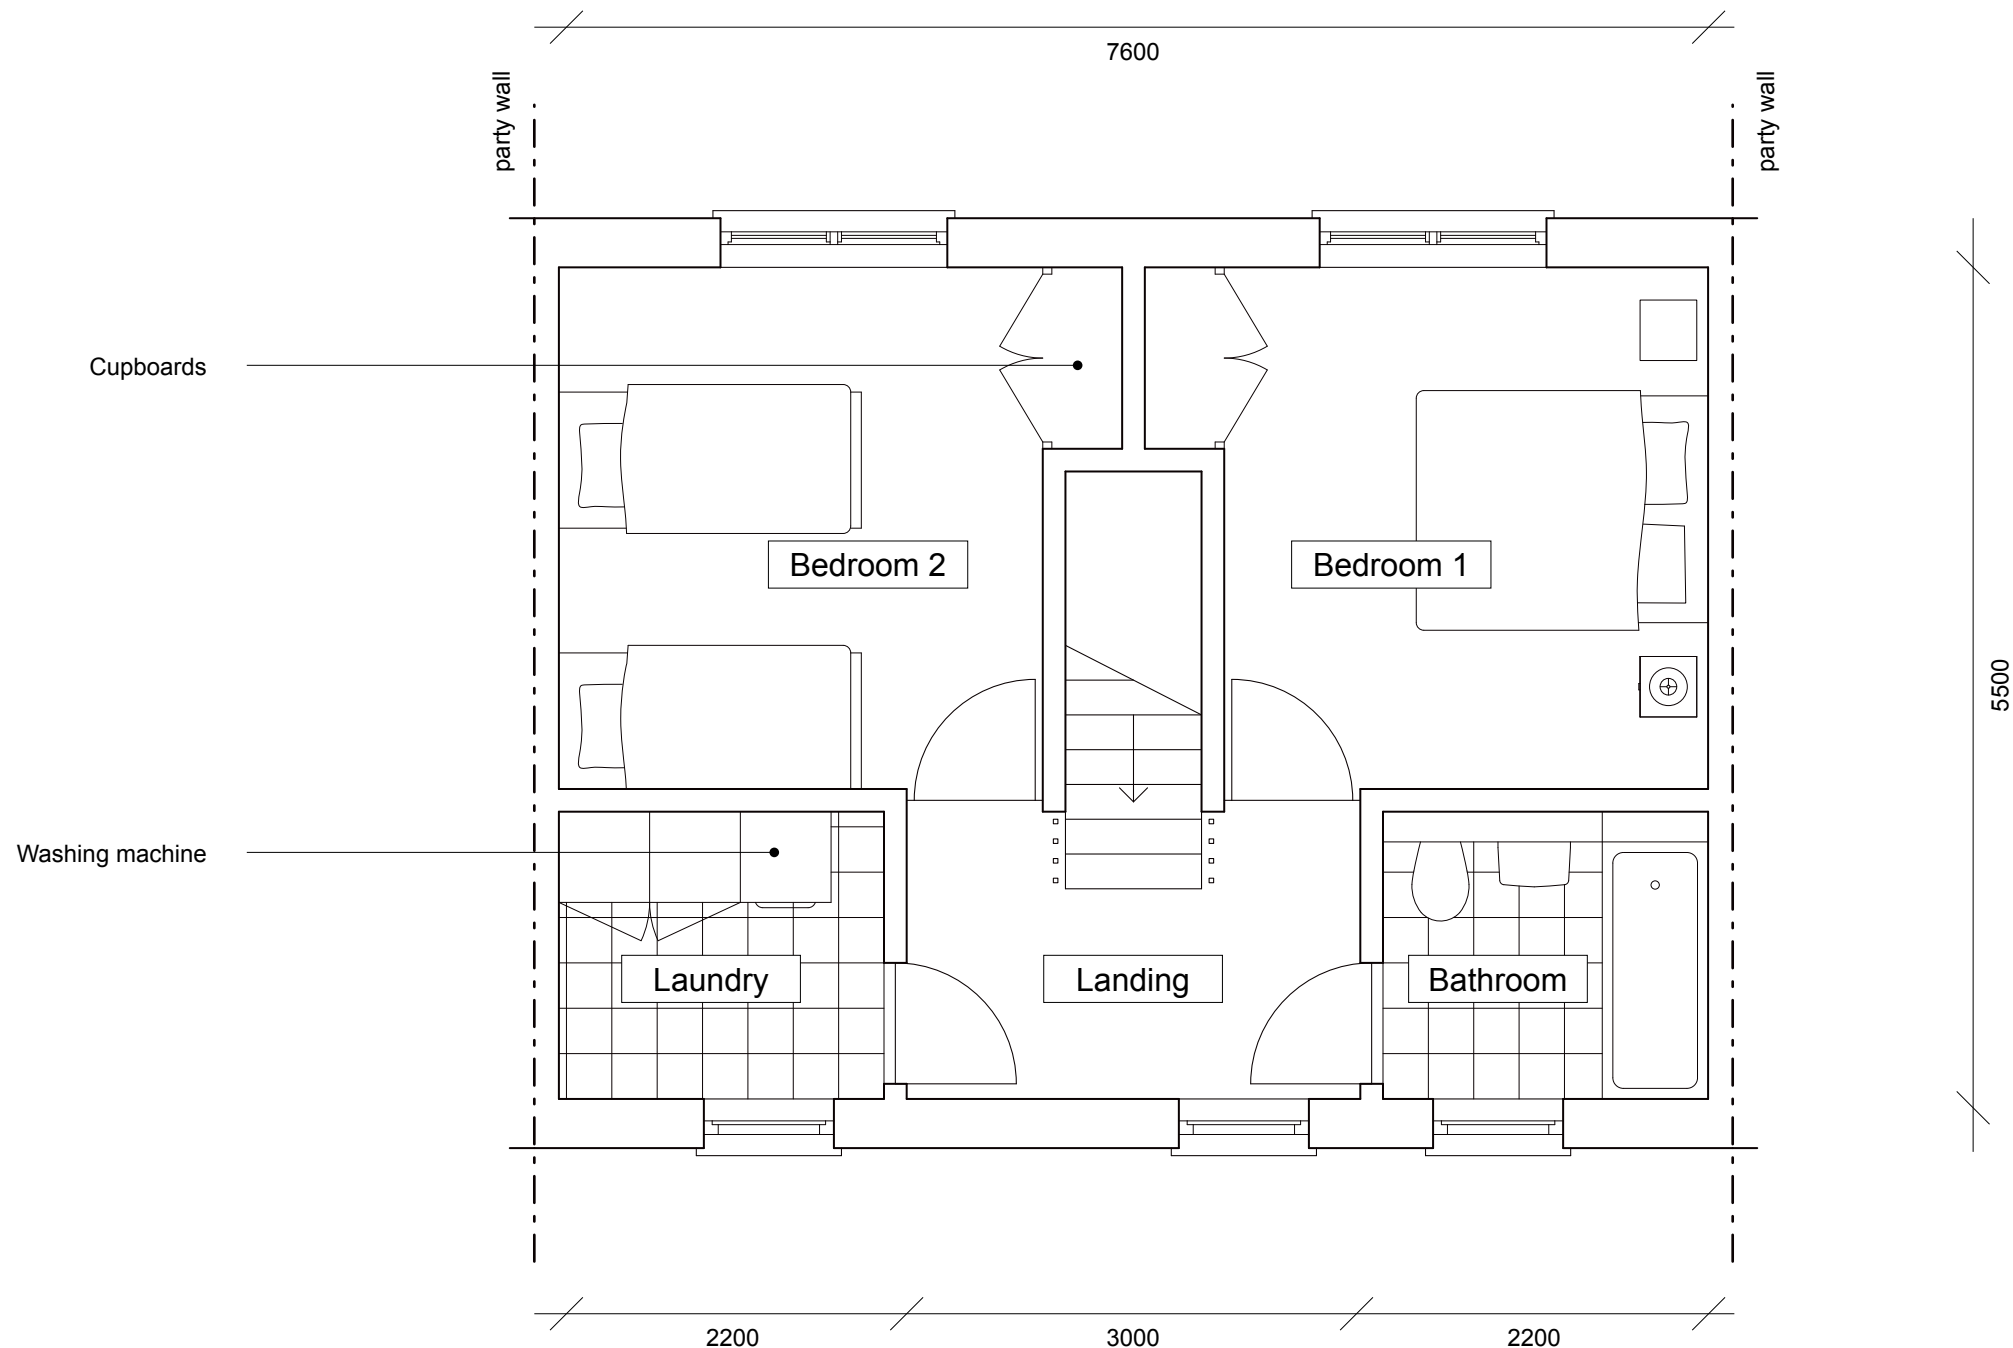

B Terrace B (2 bed) - First floor plan

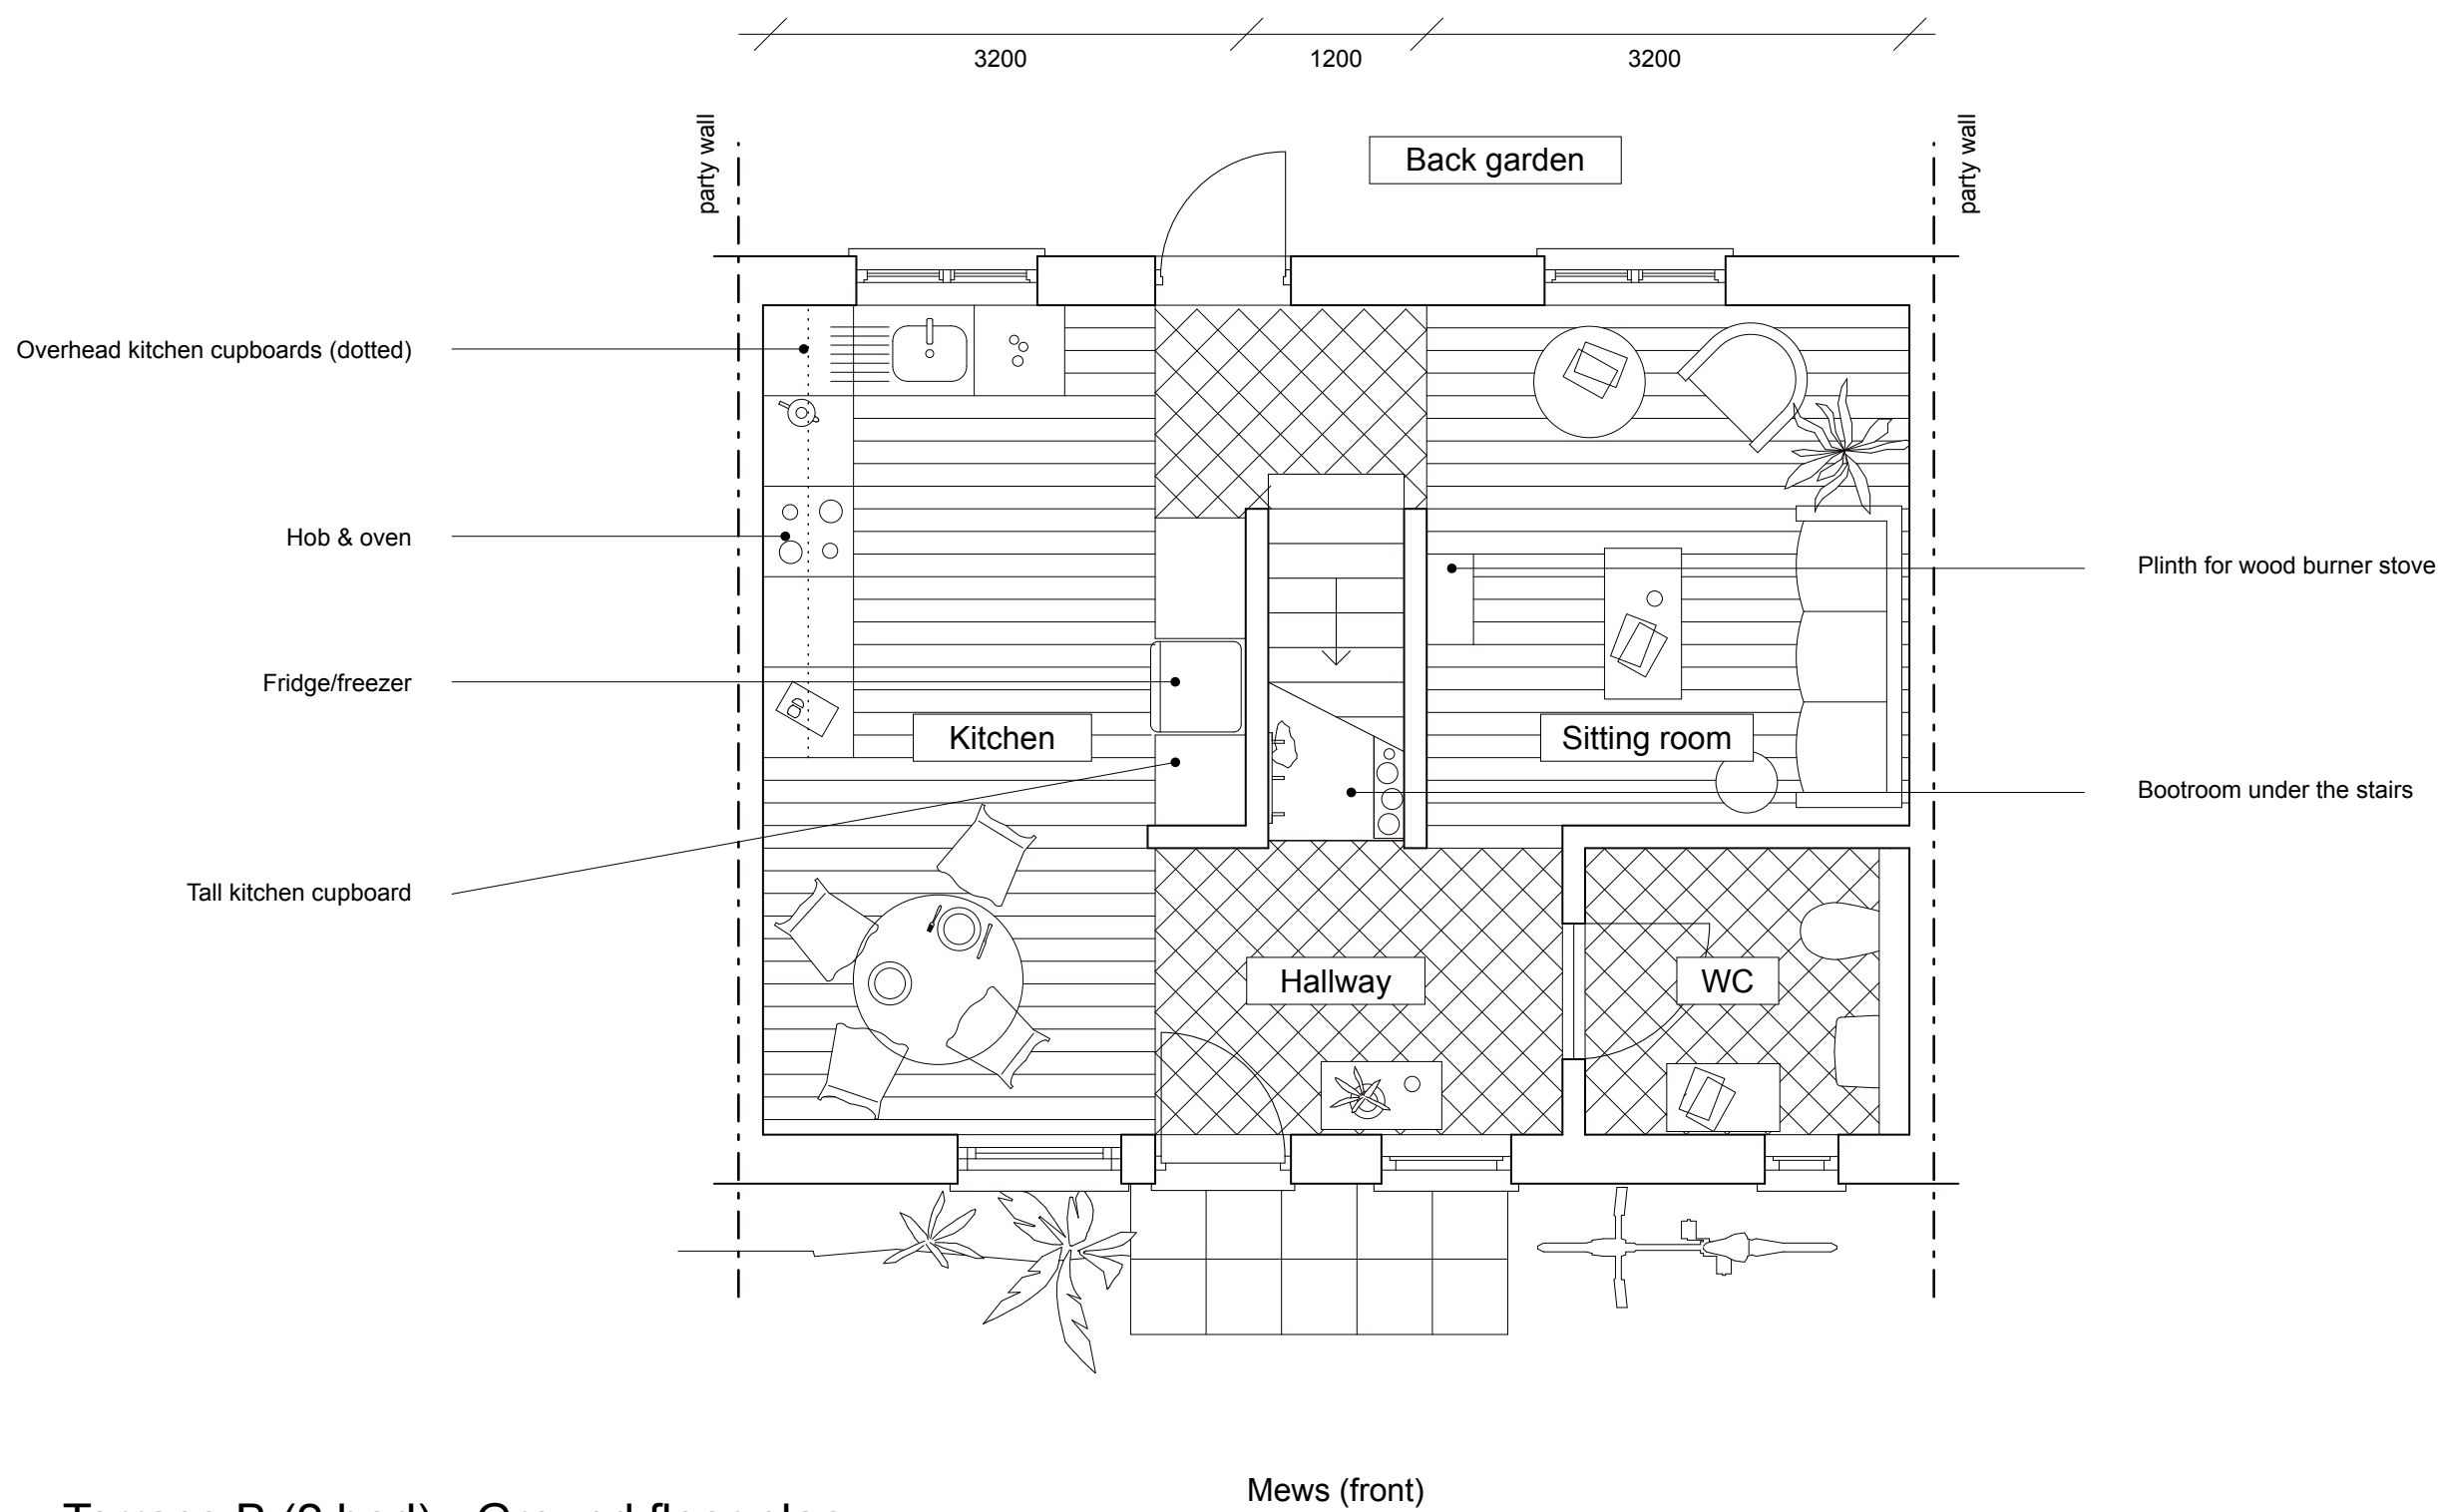

B Terrace B (2 bed) - Ground floor plan