




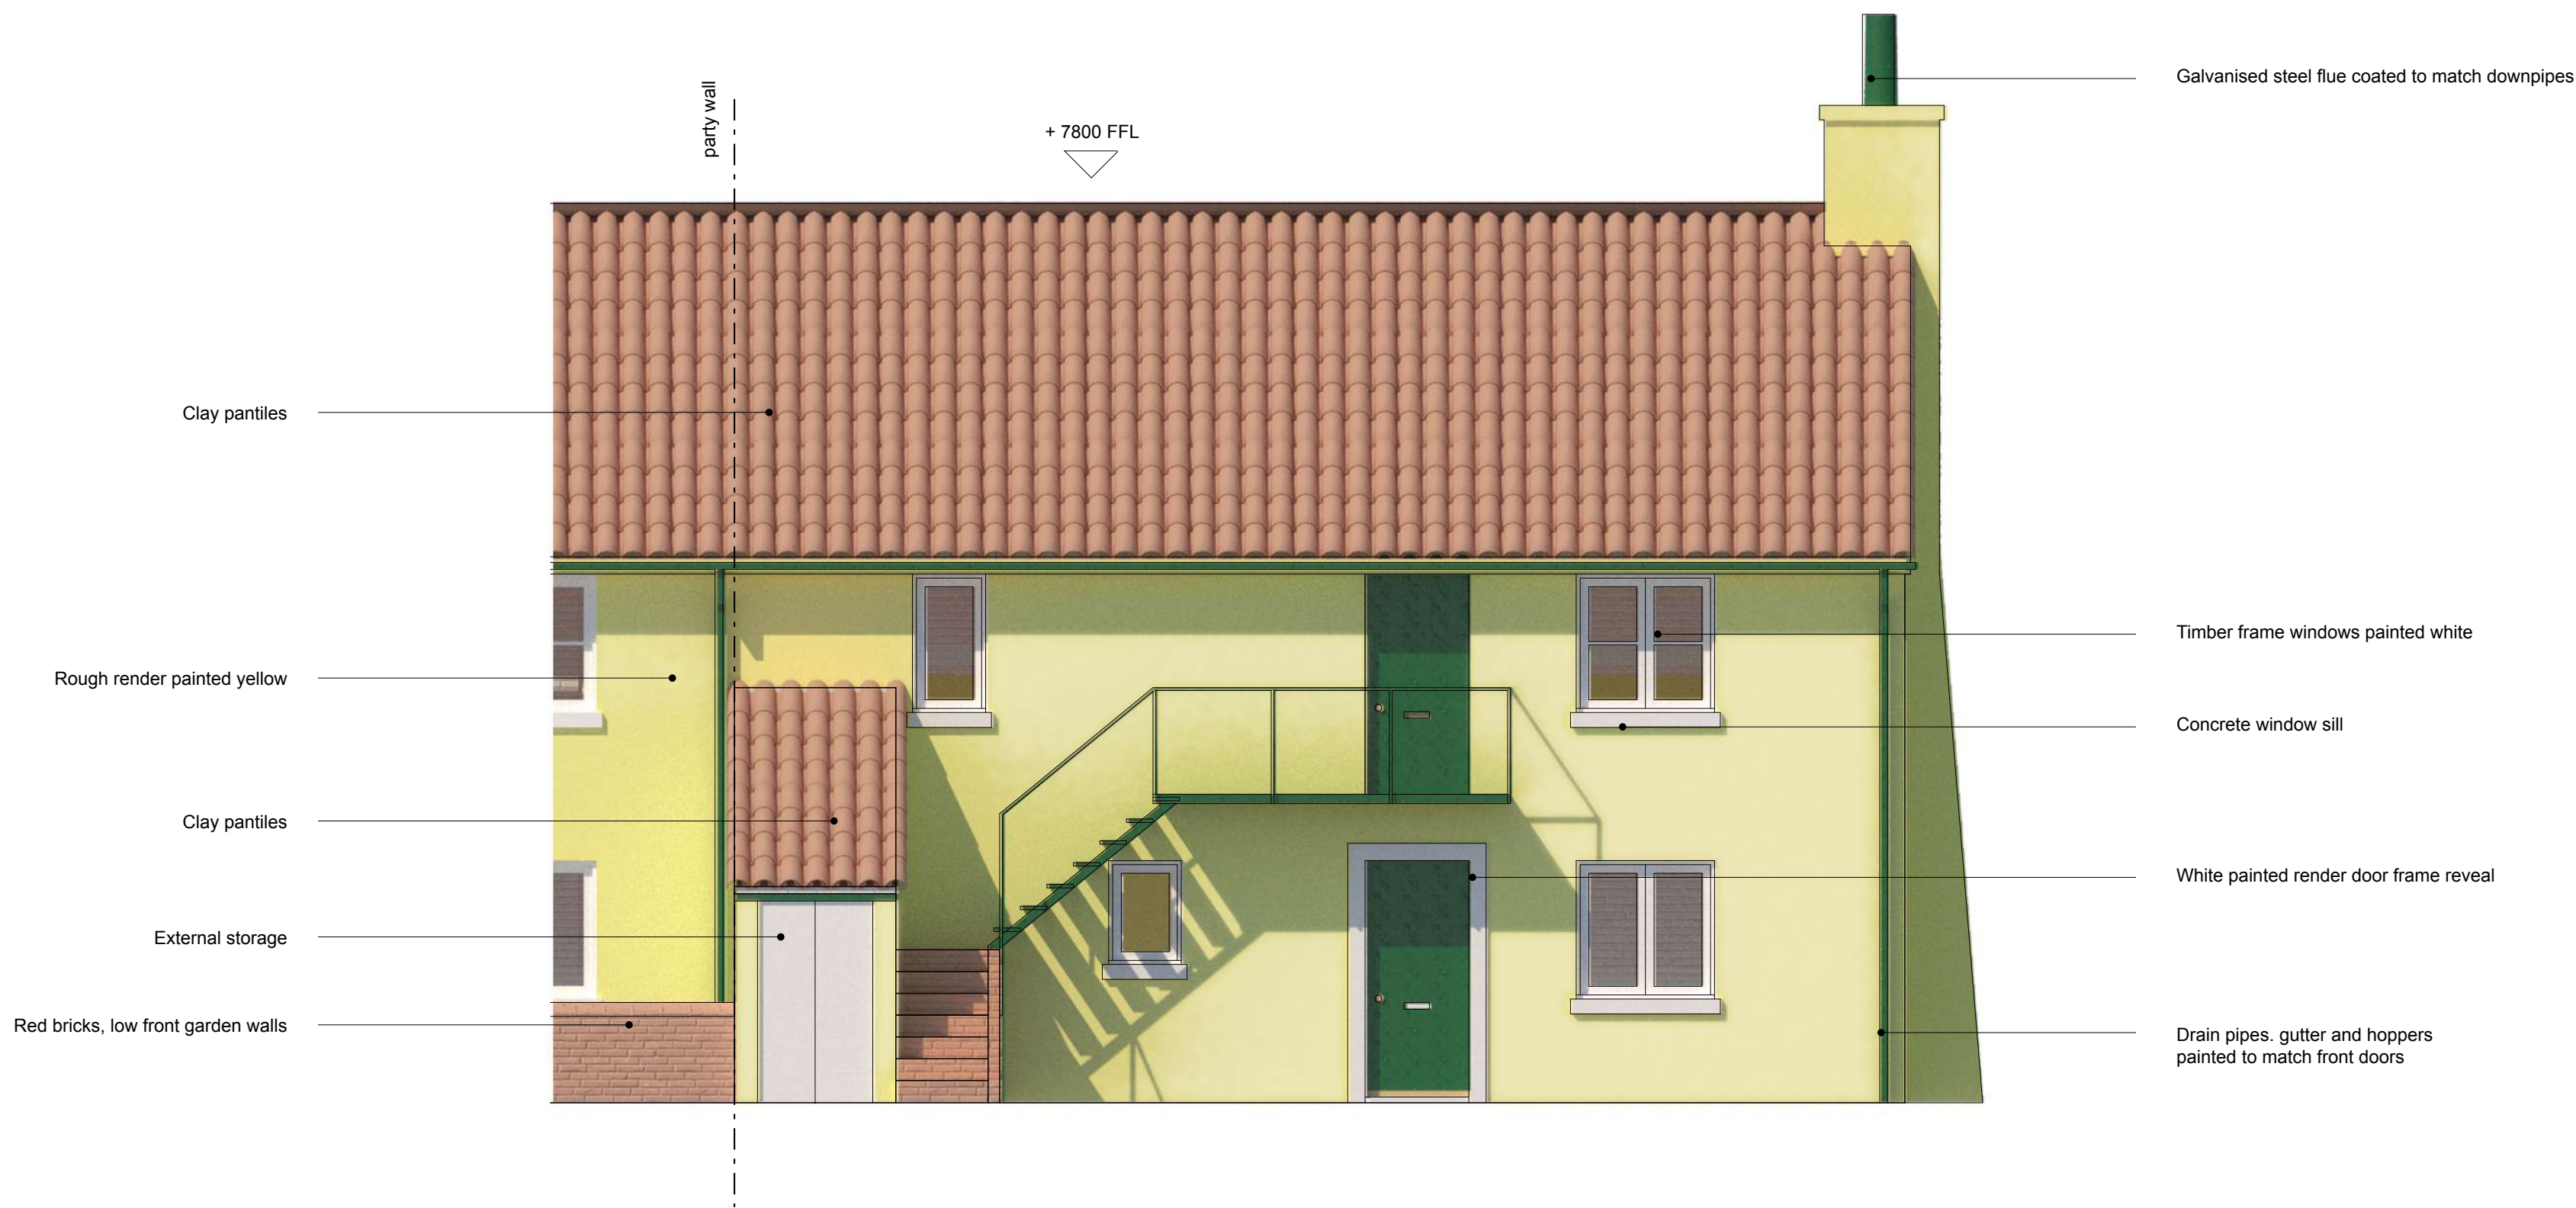

C Terrace C (flats) - Front elevation (East)

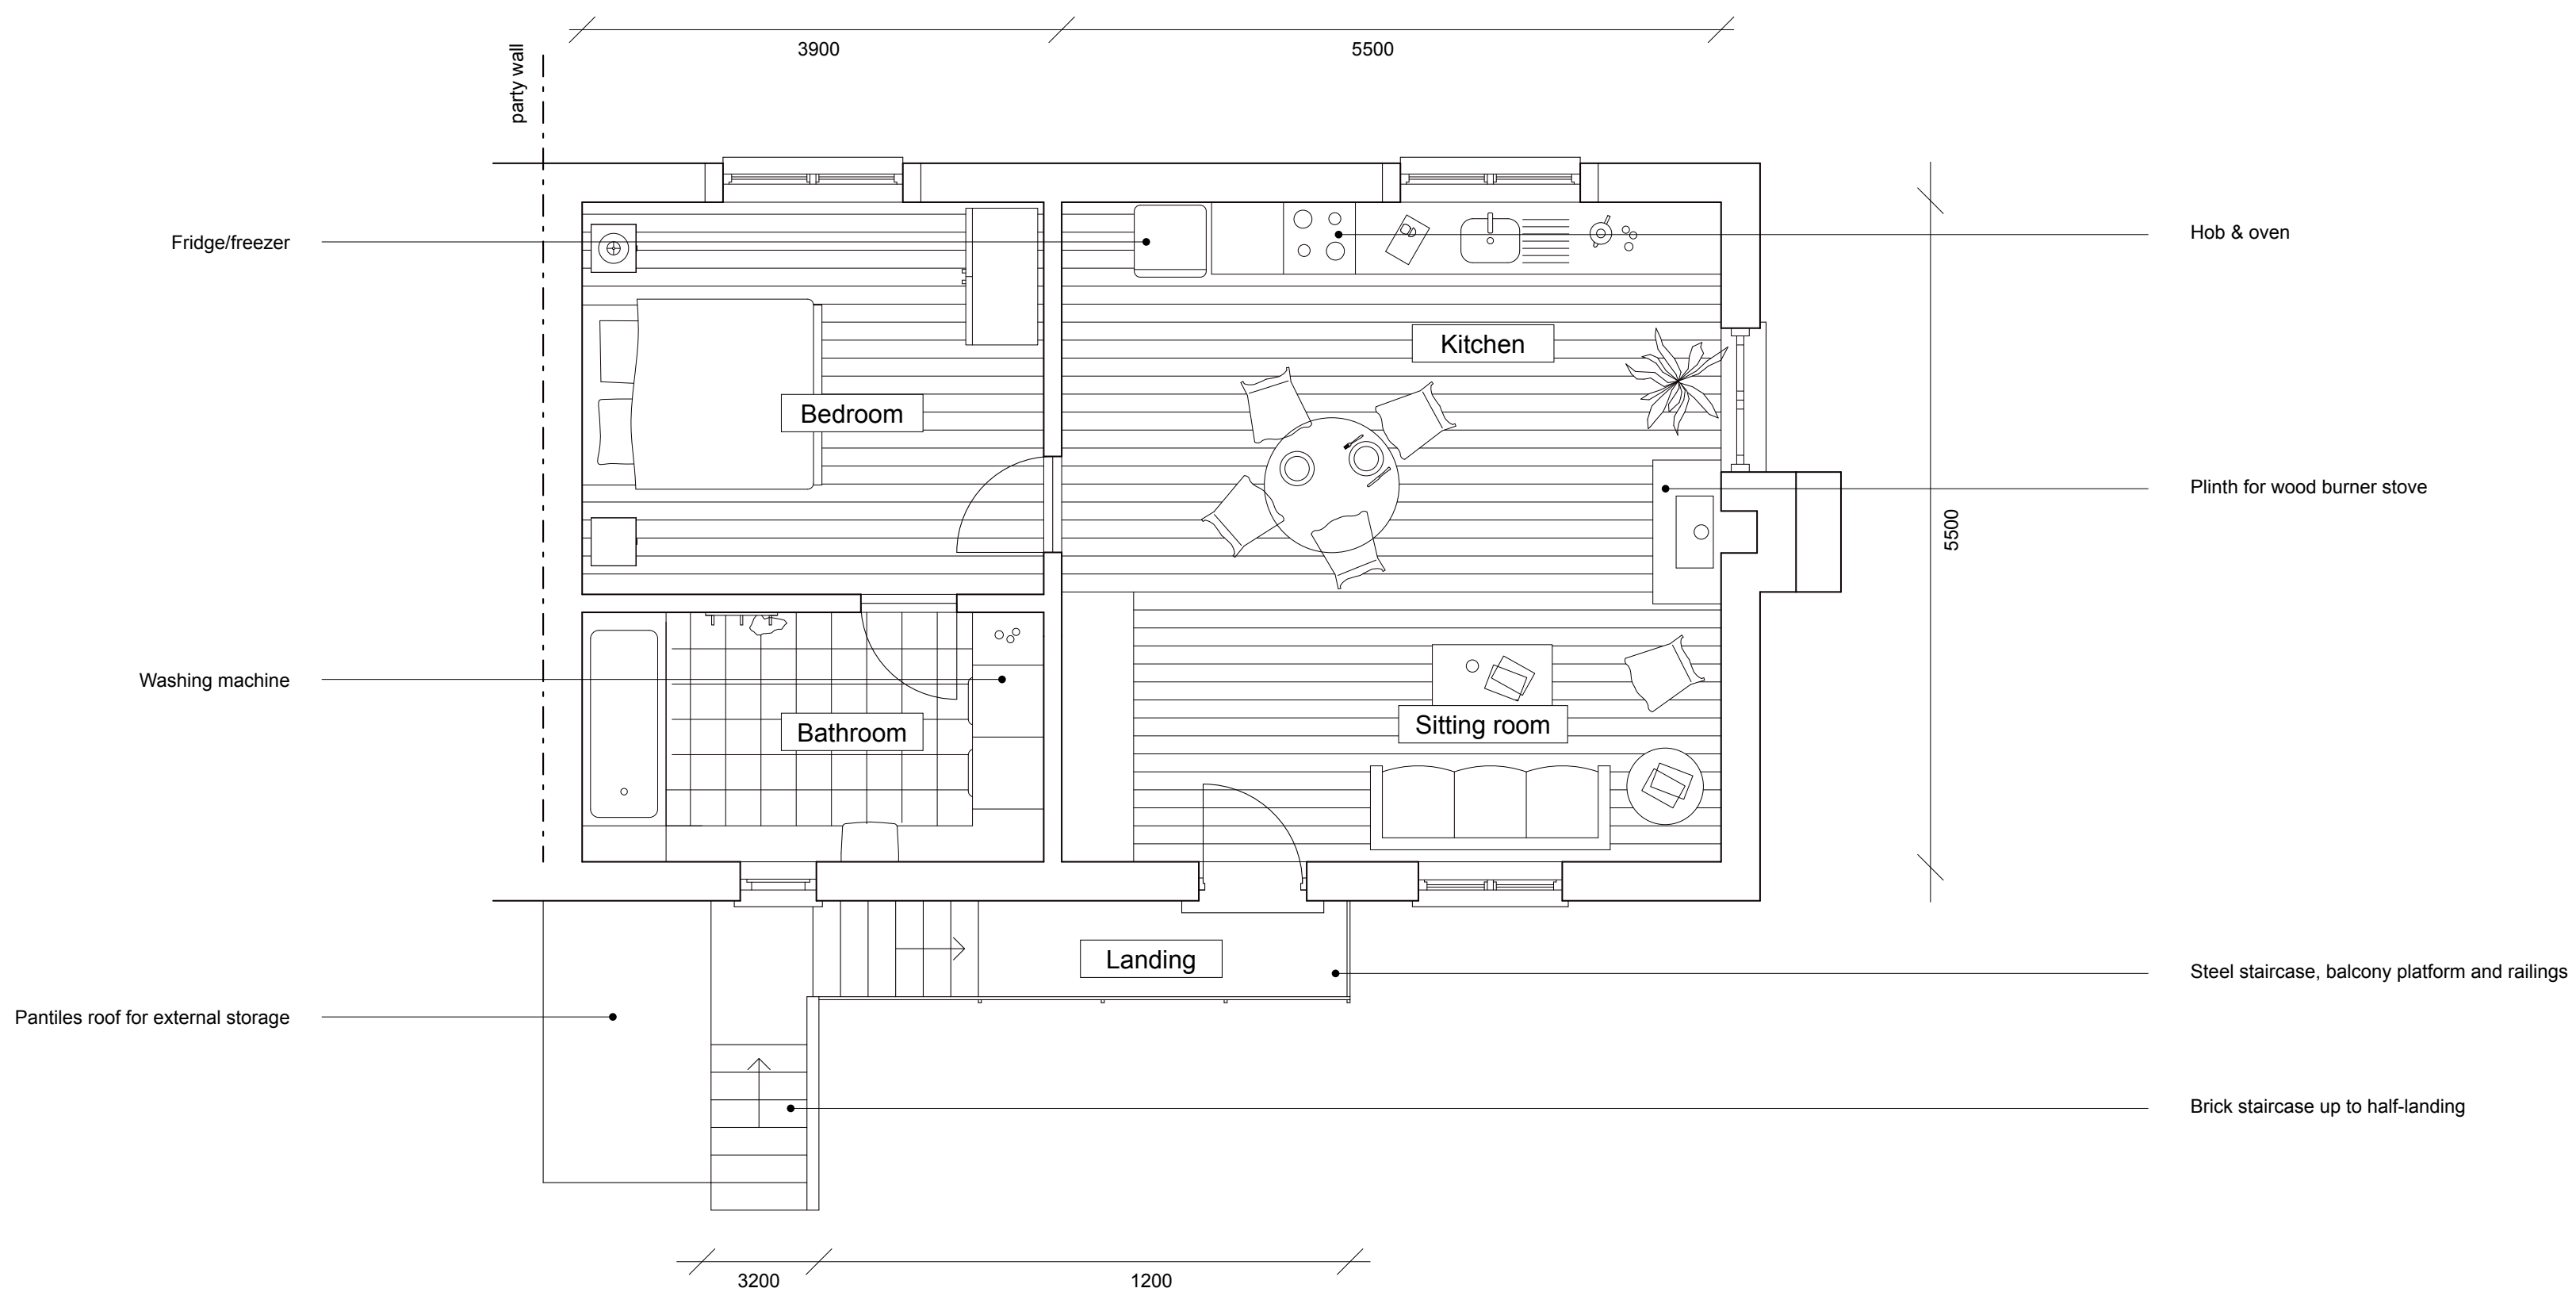

C Terrace C (flat) - First floor plan

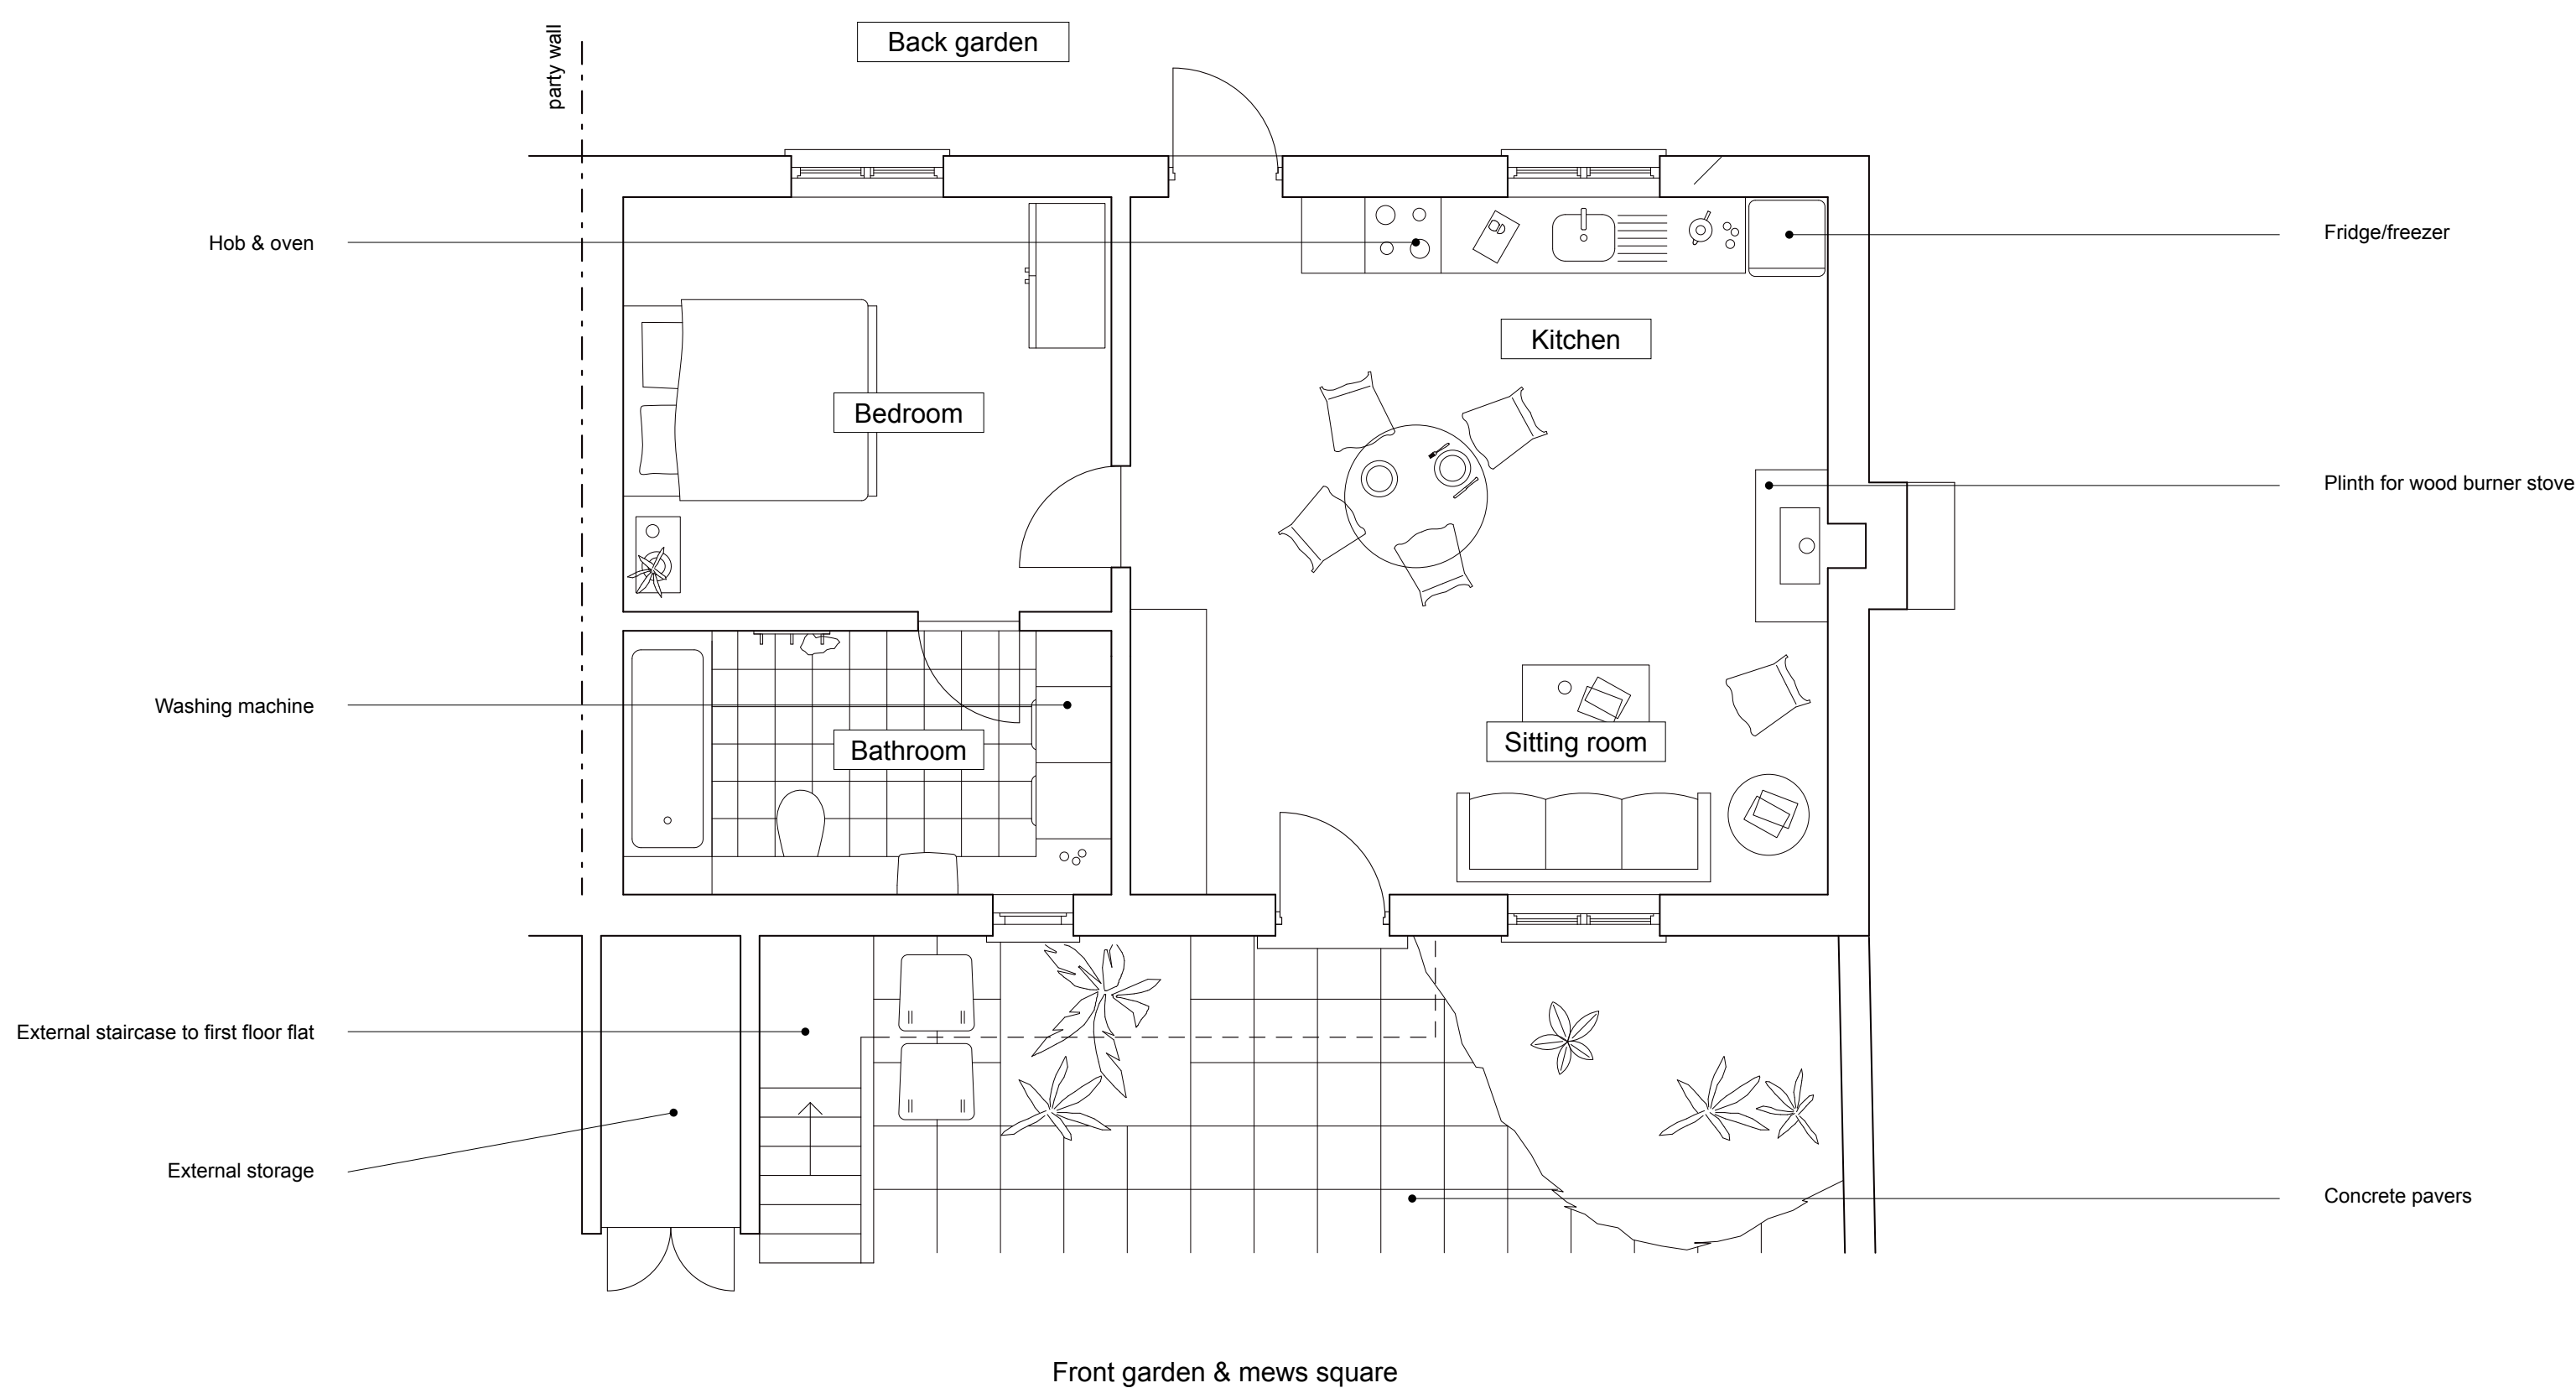

C Terrace C (flat) - Ground floor plan