


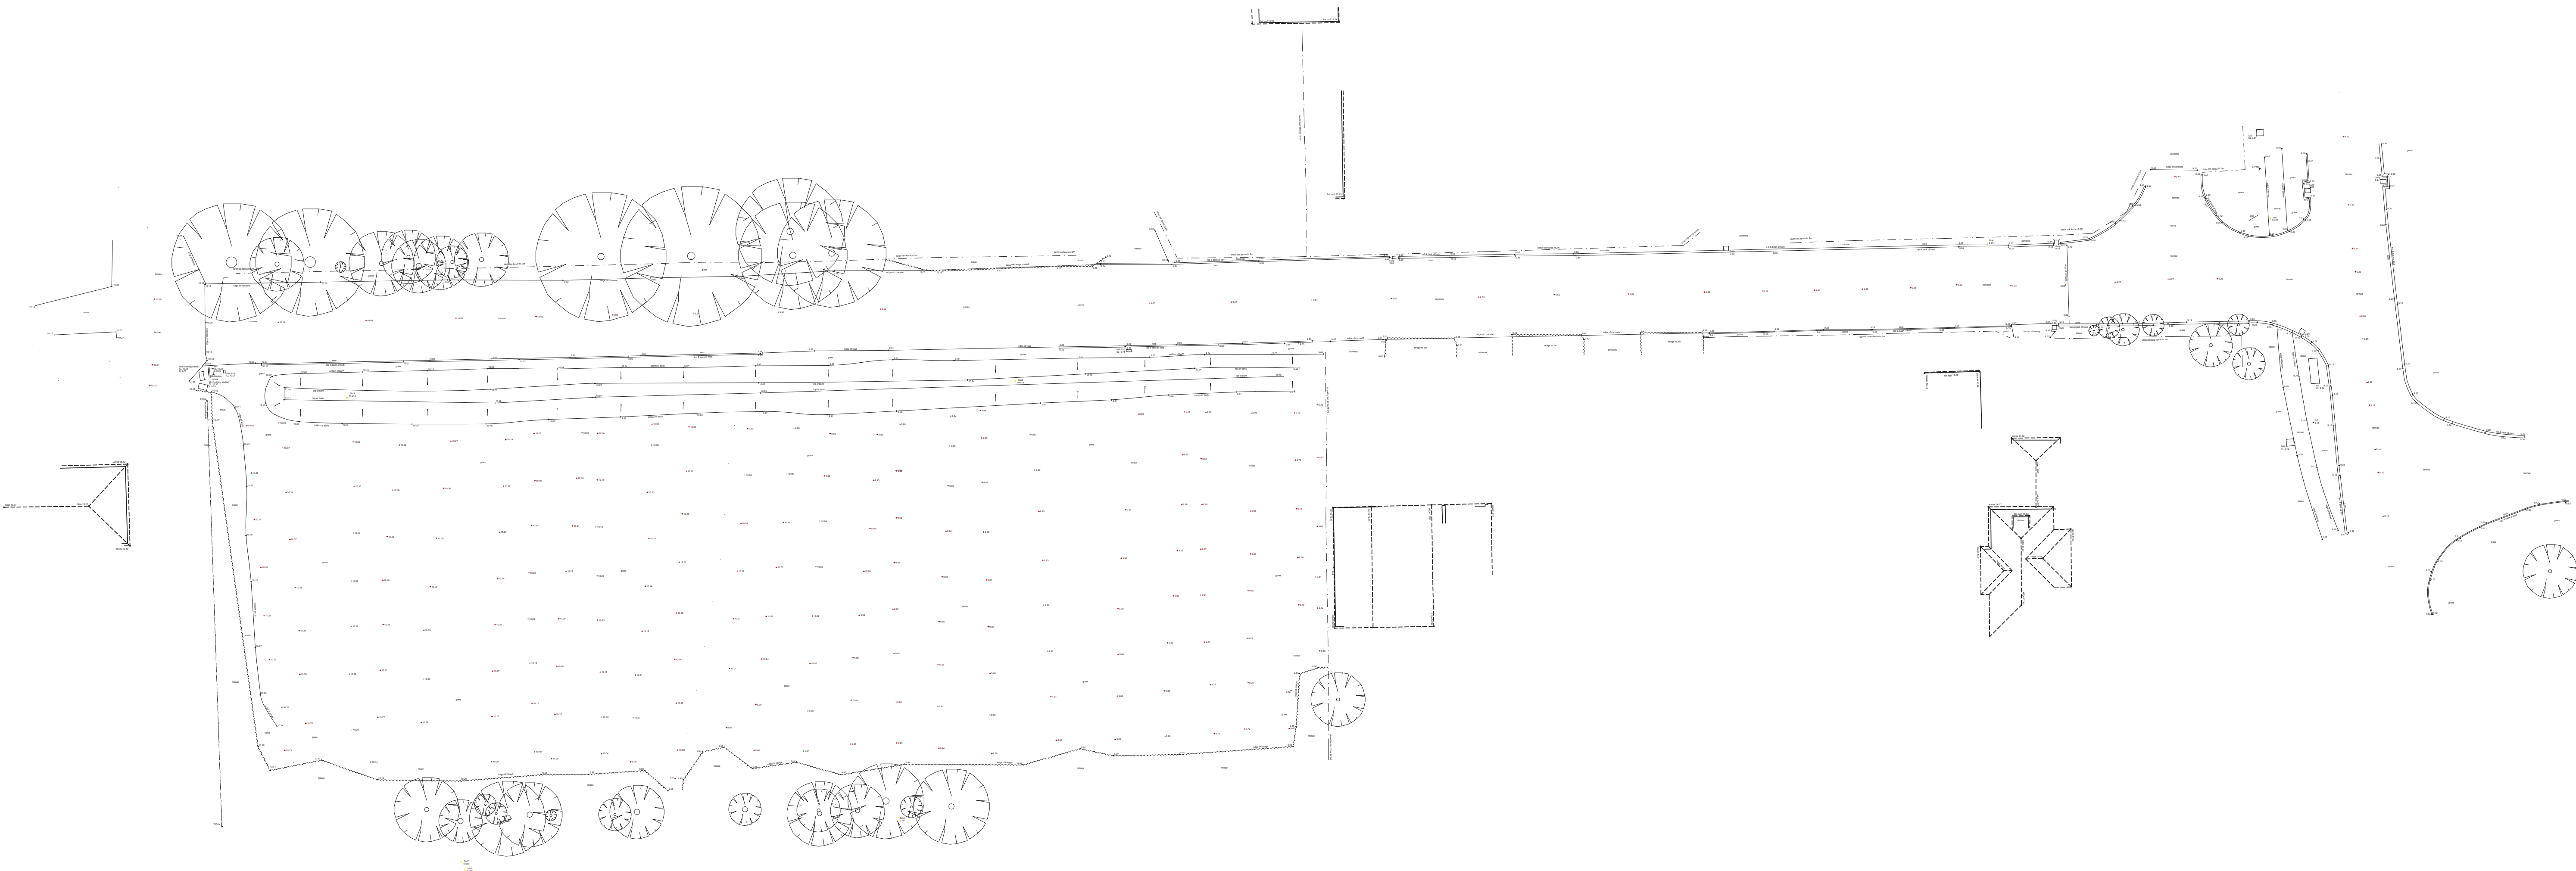


R A B B L E Place Limited ©

Rev	Date	By	Revision Note	Notes
-----	------	----	---------------	-------

18 Shacklewell Lane
E8 2EZ
London

www.rabble.place
enquiries@rabble.place
+44 (0) 7778796328

Check all dimensions on site
Do not scale drawing
All dimensions in millimeters

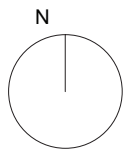

R A B B L E

Project
Mayflower Way ACLT
Drawing
Existing Site Survey

Drawn
WA

Date
8 th Dec 2017

Stage
Planning

Scale
1:300 @ A1

Project No.
18

Drawing No.
003

Revision
-