



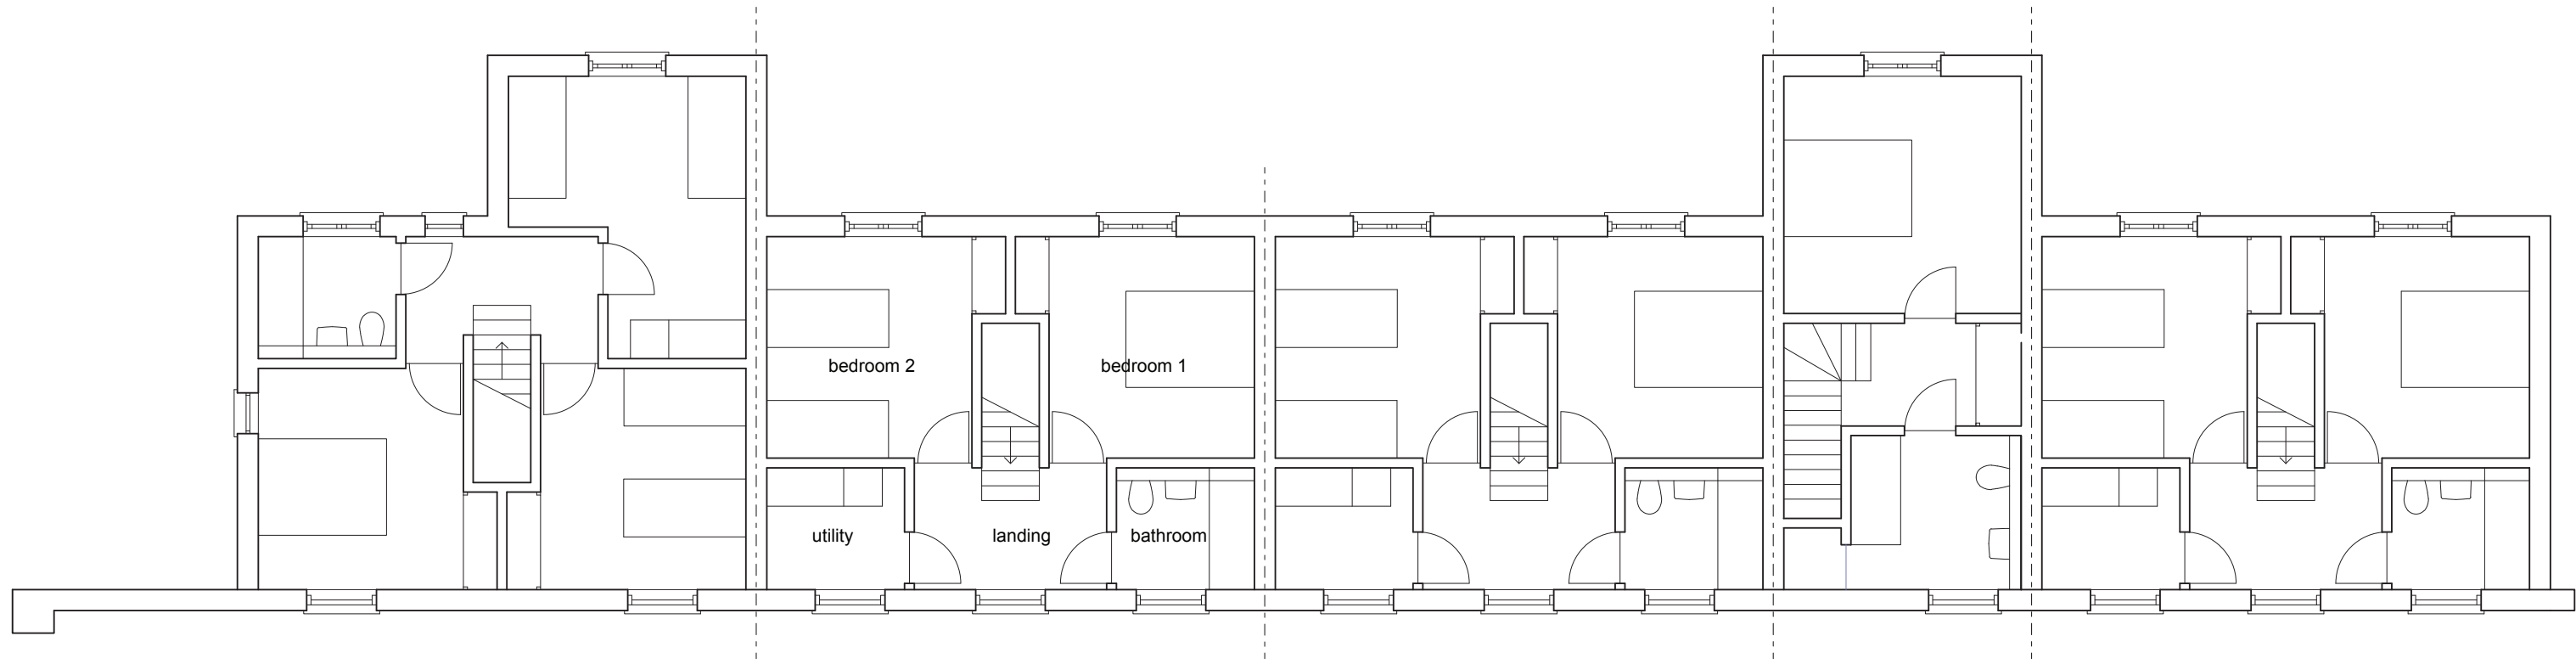

First Floor Plan

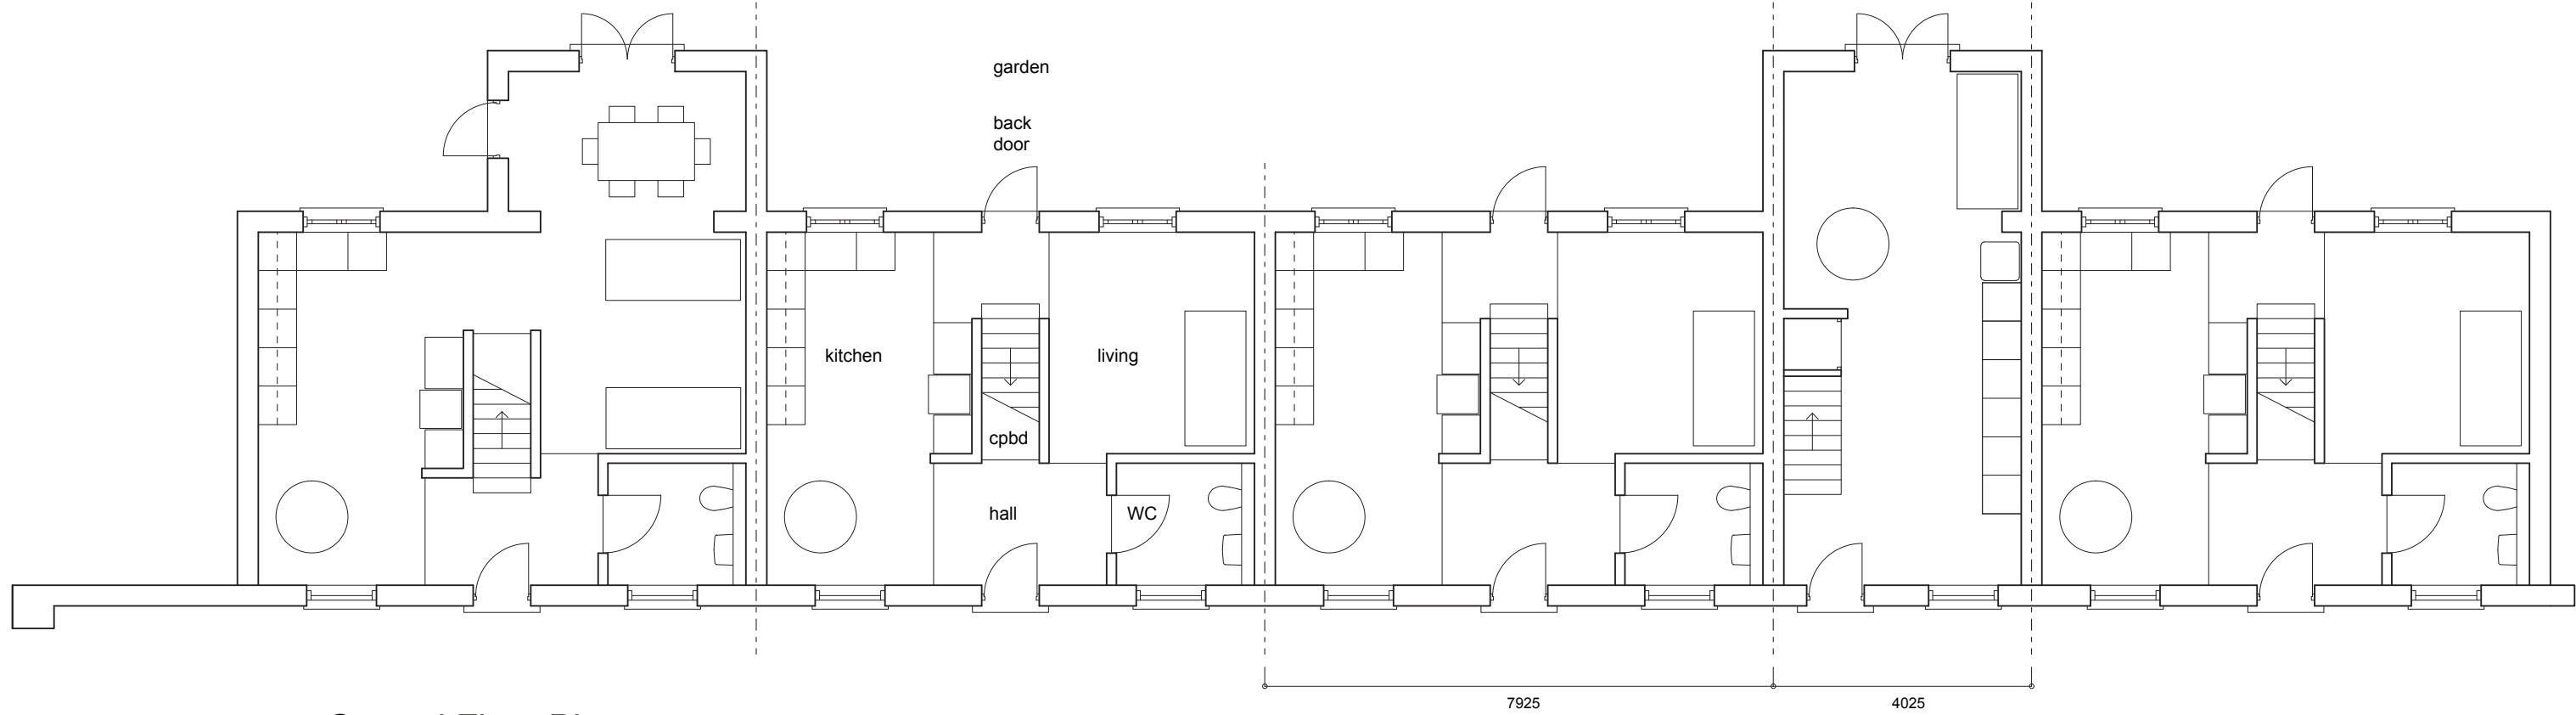


Ground Floor Plan




A Terrace A - North: Front Elevation




Terrace A - South: Rear Elevation

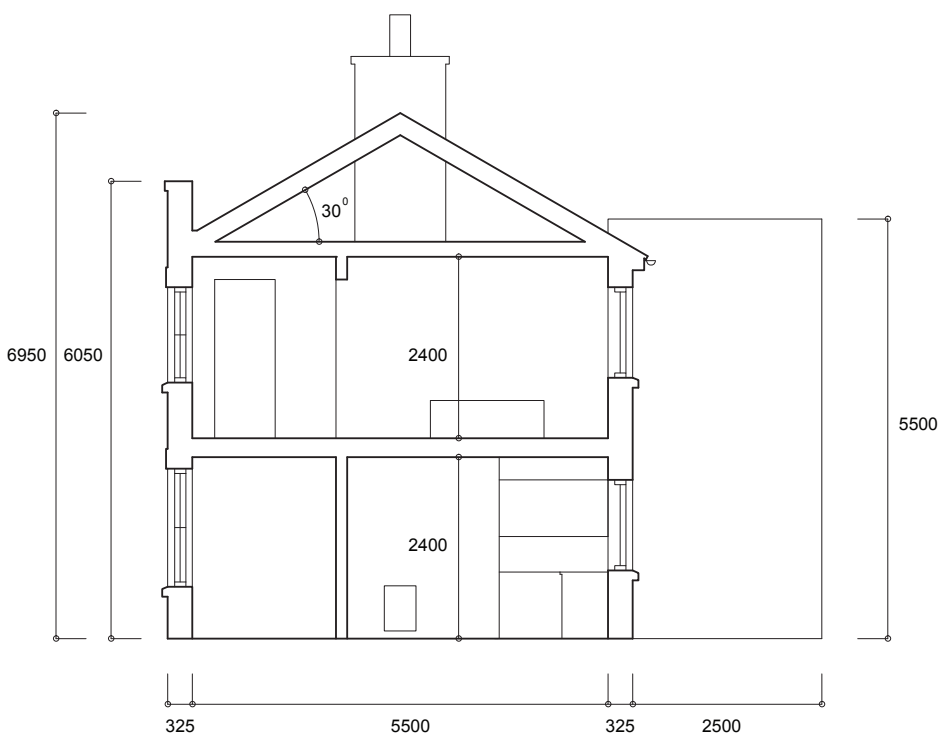

Terrace A - Section

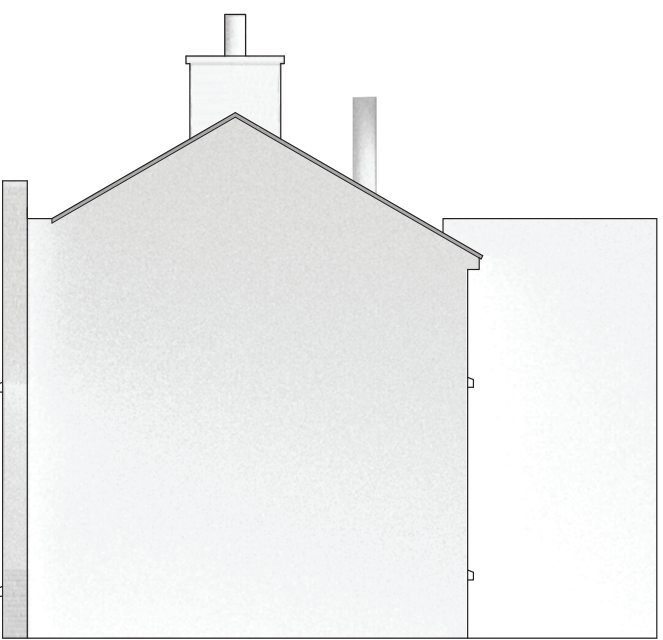

Terrace A - West Elevation

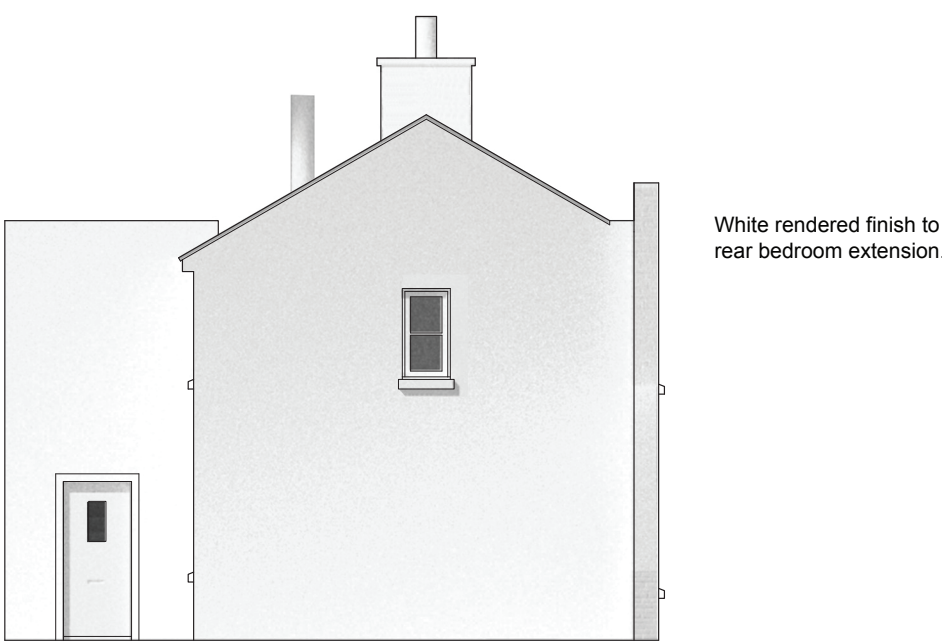

Terrace A - East Elevation