


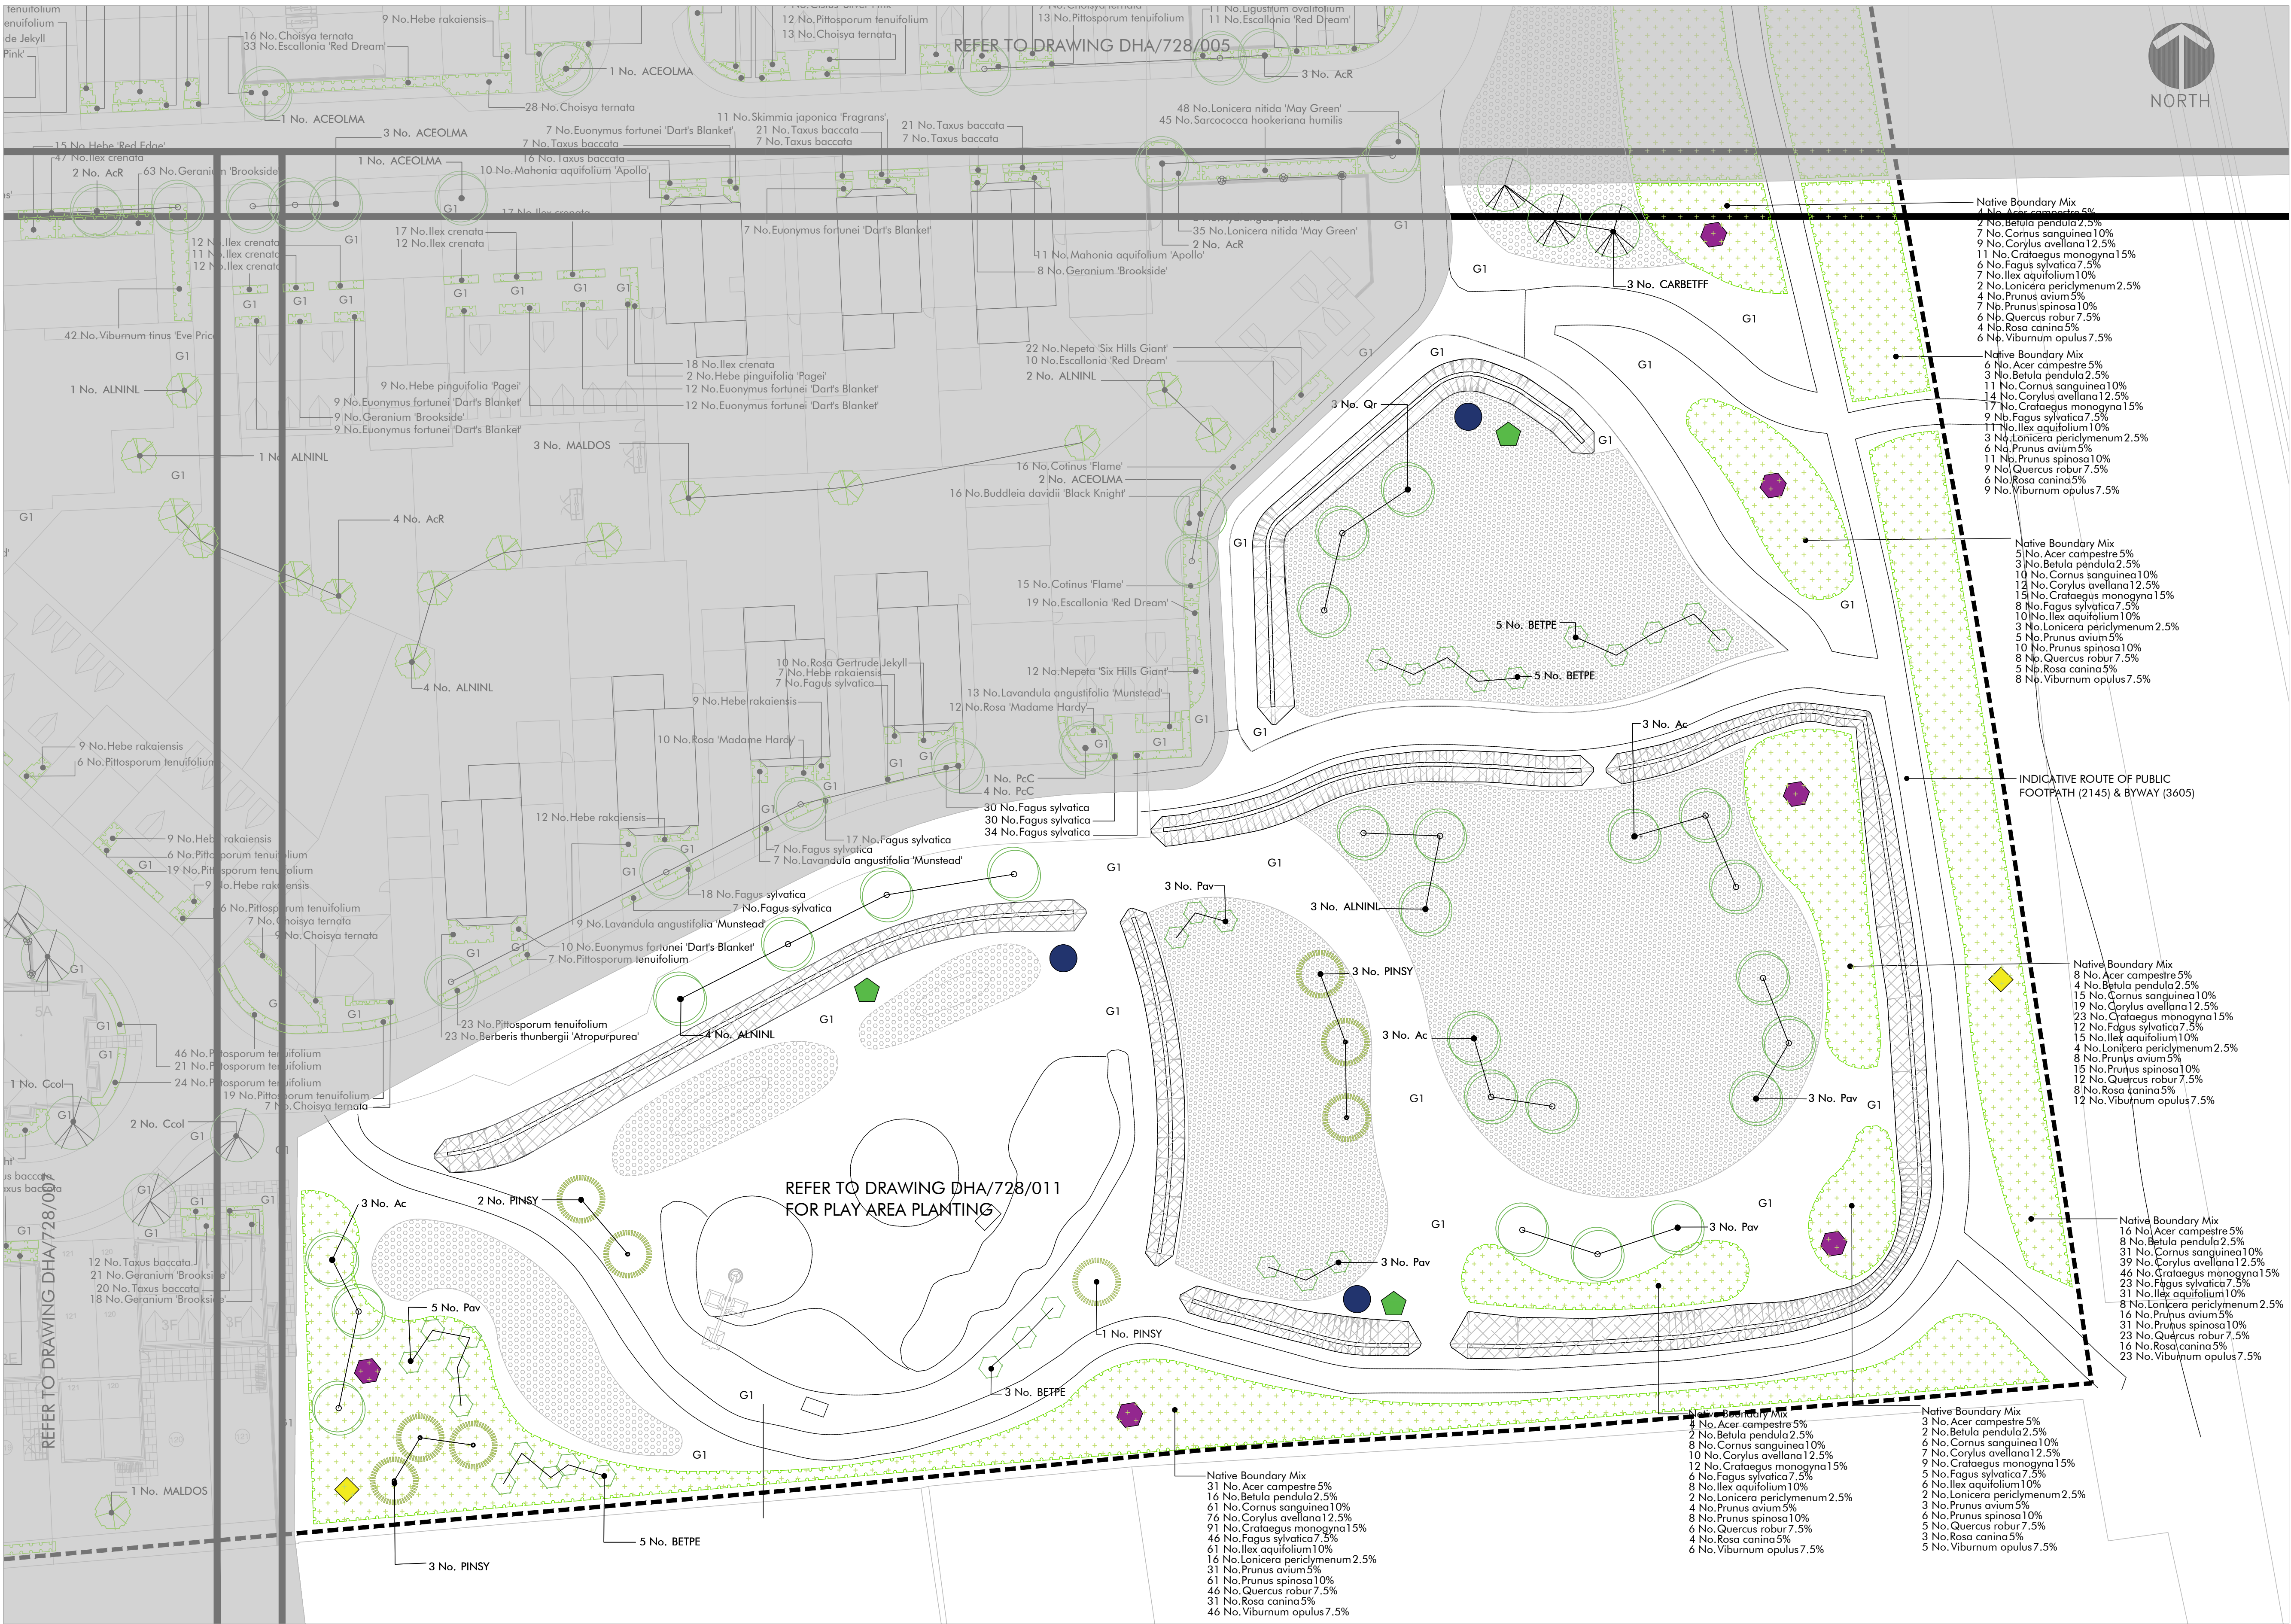

ECOLOGICAL ENHANCEMENTS

- Hedgehog hotel
- Hibernaculum
- Insect hotel
- Retained deadwood

- KEY
- Existing Boundary Trees to be Retained
 - Semi Mature Trees (25-30cm girth)
 - Extra Heavy Standard Trees (18-20cm girth)
 - Heavy Standard Trees (14-16cm girth)
 - Light Standard Trees (6-8cm girth)
 - Feathered Trees
 - Conifer Trees
 - Ornamental, Ground Cover & Perennial Planting
 - Climbing Plants
 - Specimen Shrub/Tree
 - Eco Species Rich Lawn
Germinal WFG20 Seed Mix
 - Wildflower Meadow Seeding
Emorsgate EM7 Seed Mix
 - Wetland Meadow
Emorsgate EM8 Seed Mix
 - Hedge
 - Native Shrub and Boundary Mixes
 - Boundary Line
- NOTES
- All roadside verges are to be mown amenity grass (Approximately 1.2m wide)
 - 1:3 maximum slope for mown grassed areas and wildflower meadow. Steeper slopes to be planted with native shrub mix.
 - This drawing is to be read in conjunction with the following:
 - CALA Landscape Levels South East drawing 263-SEL01
 - DHA/728/001 Landscape Masterplan.
 - DHA/728/011 Play Areas Planting Plans
 - DHA Soft Landscape Specification
 - OSP Architects Proposed Site Layout Drawing 15035/P102/Q and MJA Consulting 5356:03 Rev K (X-PR-BASE-ARCH)
 - Hydrock Bund Setting Out C-06279-C013 Rev A for selected bund information.

E	11.10.21	ER	Unchanged areas greyed out	NB	NB
D	20.09.21	NB	Planting layout updated to reflect amended drainage	NB	NB
C	26.3.21	ARH	Ecological enhancements included	ARH	ARH
B	23.05.19	LJ	Planting design amended following pond removal & Public footpath added.	ARH	ARH
A	11.8.17	LJ	For discharge of conditions	ARH	ARH
Rev	Date	By	Description	Ckd	Aprd

Drawing Status:
FOR INFORMATION

HUSKISSON BROWN
associates

landscape architecture ■ urban design
expert witness ■ environmental planning

Huskinson Brown is the trading name of David Huskinson Associates Limited
17 Upper Grosvenor Road Tunbridge Wells Kent TN11 2DU
tel: 01892 327828 email: office@huskinsonbrown.co.uk
www.huskinsonbrown.co.uk

All dimensions to be checked on site

Client CALA South Home Counties Limited

Project LAND AT ROUNDSTONE LANE

Drawing Phase Two Planting Plan

Sheet 5 of 5 Scale: 1:250 @ A1

Date	Drawing No.	Rev.
05.08.16	DHA/728/009	E

File location: P/728/Drawings/DHA/current/DHA 004-009

