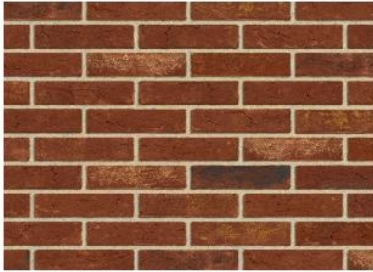
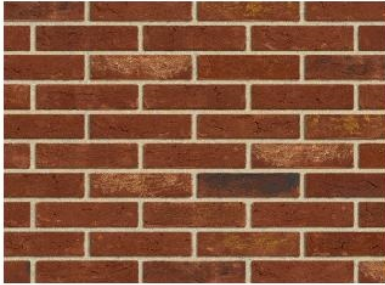
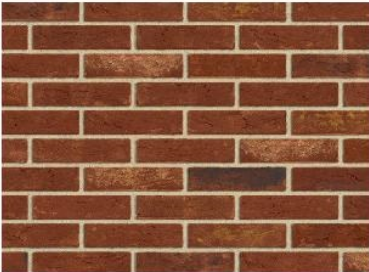
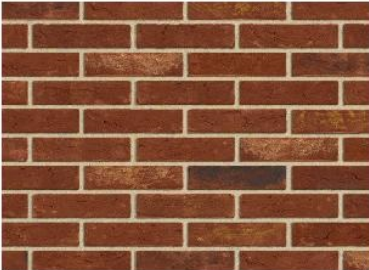
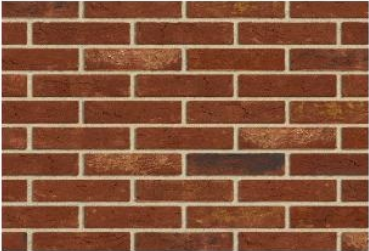




Dapper's Lane

Materials Schedule

Rev D: January 2022

Plots	Roof Tile	Facing Brick	Tile Hanging / Render / Weather Board
32, 33, 51, 52, 53, 60, 61, 63 ad 64	Russell Roof Tile, Concrete Tile Natural Range (Galloway) in Cottage Red. 	AAB FARNLEY RED MULTI 	None
3, 14, 34, 35, 46, 49, 59, 77, 80	Russell Roof Tile, Concrete Natural Range (Galloway) in Cottage Red. 	AAB FARNLEY RED MULTI 	Weber render in Light Beige 

28 and 54	Russell Roof Tile, Concrete Natural Range (Galloway) in Cottage Red. 	AAB FARNLEY RED MULTI 	Hardiplank – Cedar in Midnight Black 
42 and 43	Russell Roof Tile, Concrete Natural Range (Galloway) in Cottage Red. 	AAB FARNLEY RED MULTI 	Russell Plain Concrete Tile in Peat Brown 
1 and 81	Russell Roof Tile, Concrete Natural Range (Galloway) in Peat Brown. 	AAB FARNLEY RED MULTI 	Natural flint 

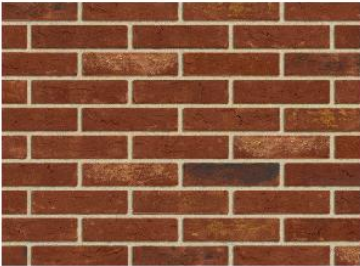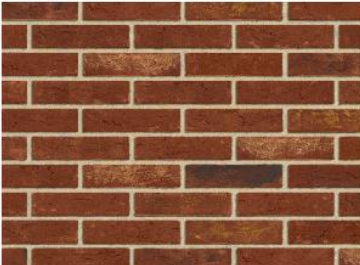10, 11, 17, 36, 37, 38, 39 and 69	Russell Roof Tile, Concrete Natural Range (Galloway) in Peat Brown. 	AAB FARNLEY RED MULTI 	Weber render in Light Beige 
2, 15, 16, 55, 56, 57, 67, 68, 71, 72 and 84	Russell Roof Tile, Concrete Natural Range (Galloway) in Peat Brown. 	AAB FARNLEY RED MULTI 	None
20 and 21	Russell Roof Tile, Concrete Natural Range (Galloway) in Peat Brown. 	AAB FARNLEY RED MULTI 	Russell Plain Concrete Tile in Peat Brown 

5, 6, 18, 19, 23, 24, 25, 26,41, 44, 47, 48, 65, 66, 70, 73, 74, 75, 76, 78 and 79	Russell Roof Tile, Concrete Natural Range (Galloway) in Peat Brown. 	AAB OLD WESTMILL 	None
4	Russell Roof Tile, Concrete Natural Range (Galloway) in Peat Brown. 	AAB OLD WESTMILL 	Weber render in Light Beige 
8, 9, 12, 13, 30, 31, 40, 45, 50, 58, 62, 82 and 83	Russell Roof Tile, Concrete Natural Range (Galloway) in Anthracite. 	AAB OLD WESTMILL 	None

7 and 29	Russell Roof Tile, Concrete Natural Range (Galloway) in Anthracite. 	AAB OLD WESTMILL MULTIT 	Weber render in Light Beige 
22 and 27	Russell Roof Tile, Concrete Natural Range (Galloway) in Anthracite. 	AAB OLD WESTMILL MULTI 	Hardiplank, Cedar in Midnight Black 