




Proposed Street Scene

Materials Key

- 1. Red Multi-Stock Brick
- 2. Clay Hung Tile
- 3. Dark Weatherboarding
- 4. White UPVC Window Frames
- 5. Clay Tile Roof
- 6. Finial Detail
- 7. Triple Brick Band Detail
- 8. Bonnett Hip Detailing
- 9. Exposed Rafter Feet
- 10. Timber Front Door
- 11. Lead Cill
- 12. Black Rainwater Goods

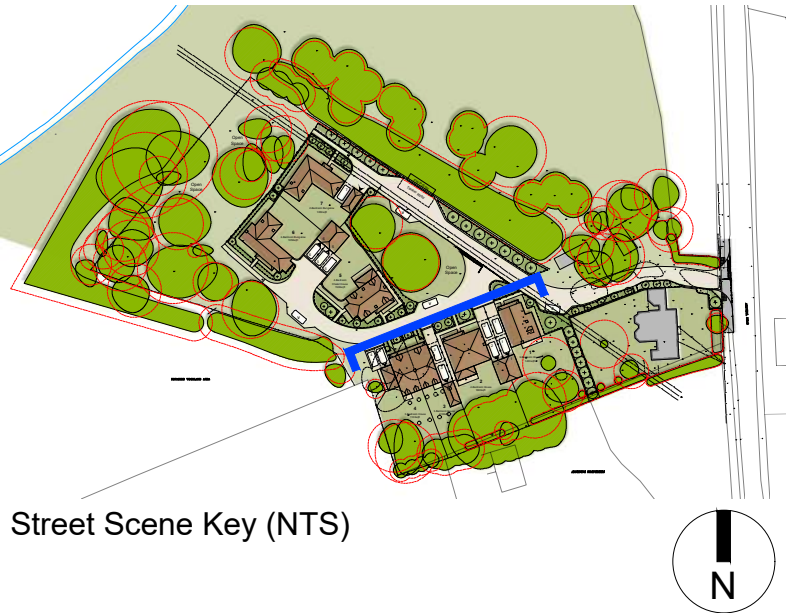

| Rev | Date | Revision Details | Dr | Ch |
|-----|------|------------------|----|----|
|-----|------|------------------|----|----|



**London:** 76 Great Suffolk Street  
London, SE1 0BL  
T 0207 928 2773 E london@eearchitecture.com

**Sussex:** Brooklyn Chambers, 11 Goring Road  
Worthing, West Sussex, BN12 4AP  
T 01903 248777 E sussex@eearchitecture.com

**Bristol:** Westworks, Colston Tower  
Colston Street, Bristol, BS1 4XE  
T 0117 214 1101 E bristol@ecwestworks.com

**ECE Architecture**  
www.eearchitecture.com

Client's Name  
TBA

Job Title  
Land at Wilmington,  
Arundel Road, Angmering

Drawing Title  
Illustrative Street Scene

Scale  
1:100 @ A2



| Drawn | Checked | Date     |
|-------|---------|----------|
| AK    | AK      | 07.09.21 |

| Job No   | Drawing No | Rev |
|----------|------------|-----|
| MP/CW/WM | 002        | -   |

Status  
APPROVAL