


C	21-10-21	Amended in line with soft landscape proposals.	BAS	-
B	14-01-21	Amended in line with client's comments.	DGP	DGP
A	13-01-21	Amended in line with client's comments.	DGP	DGP
Rev.	Date	Description	Drawn	Checked

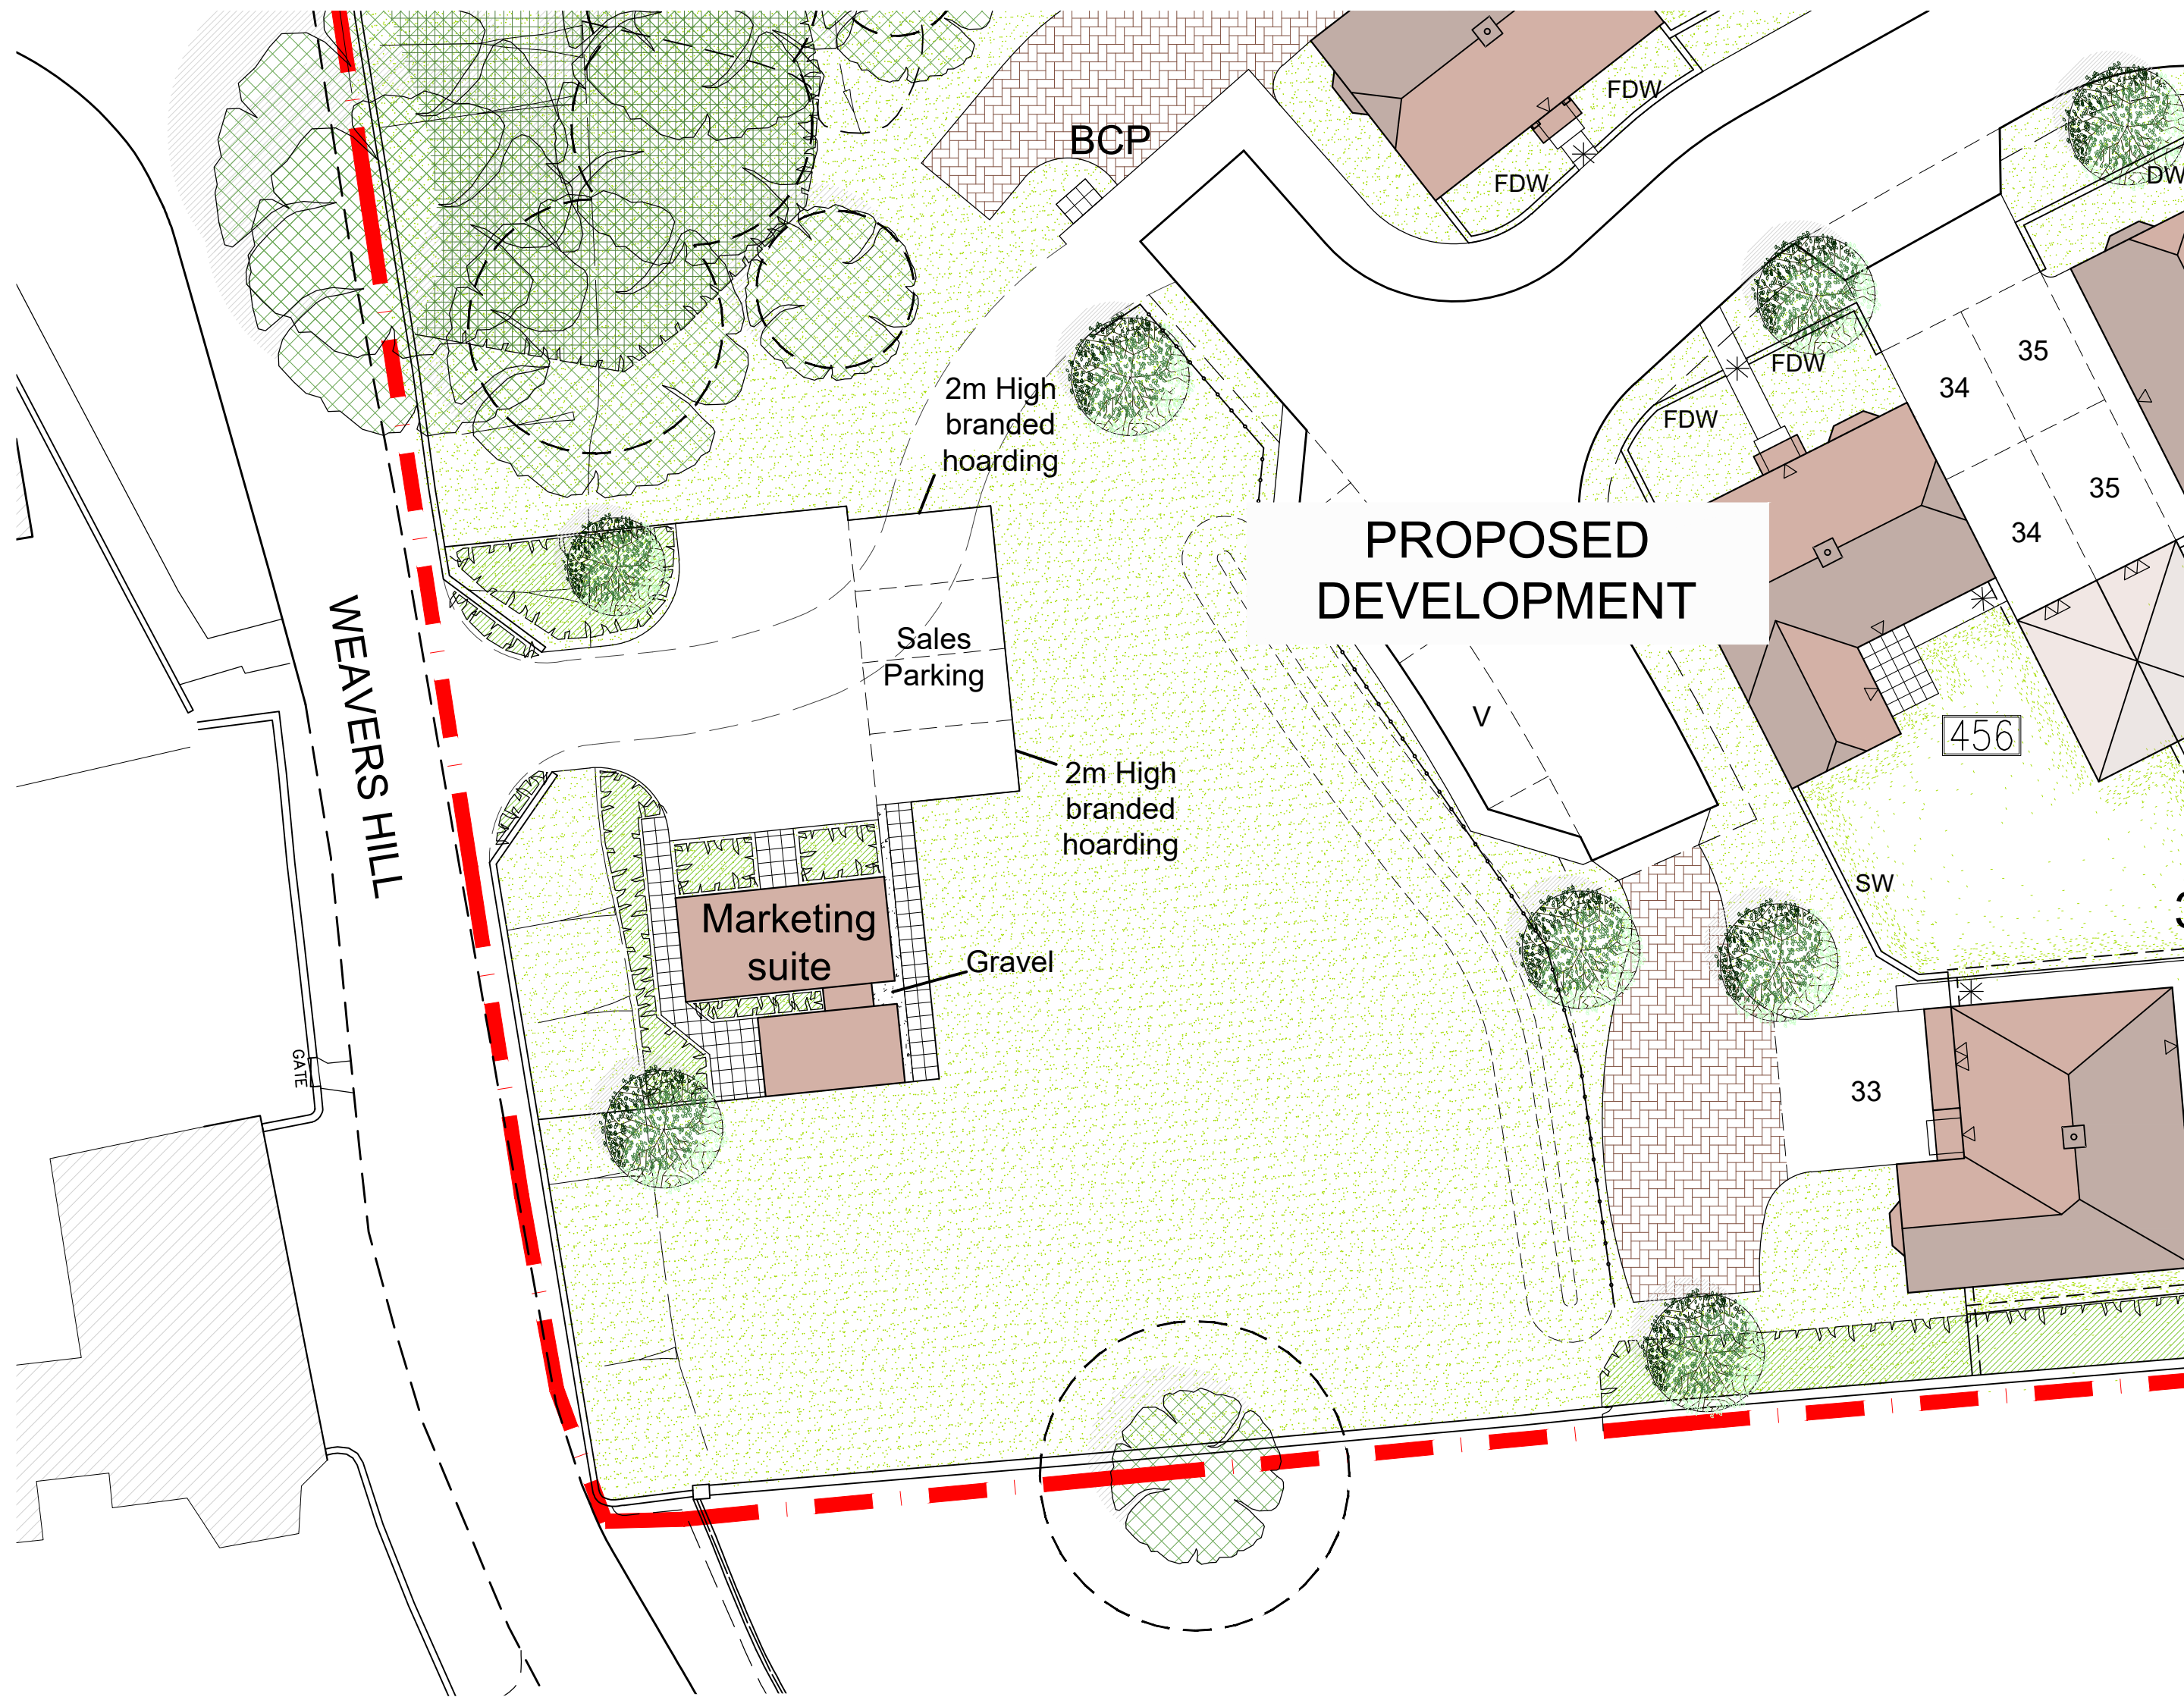

Land at Water Lane,
Angmering, West Sussex.

Drawing Title
Sales Area Layout

Scale	1:200 @ A2	Drawn	DGP	Checked	DGP
Date	November 2020	File	P1320 Sales Layout	Drawing Status	
Drg.No.	P1320.SALES.01	Rev.	C	PLANNING	

AAP Architecture Ltd
Unit A, Monument Business Centre, Monument Way East, Woking, Surrey GU21 5LG
T 01483 727345 E projects@aap-arc.co.uk W aap-arc.co.uk

Under the Intellectual Property Act 2014, this drawing is the copyright of AAP Architecture Ltd.