
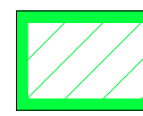
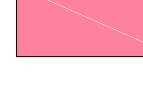
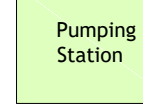
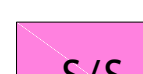
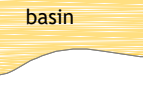
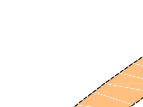


LEGEND

- | | |
|---|--|
|  | David Wilson Homes |
|  | Completed Plots |
|  | Compound |
|  | HA Plots |
|  | Show Home |
|  | Pumping Station to be installed before first occupation. |
|  | Sub station to be installed by 19th occupation. |
|  | FW Rising Main :-
Full extent of rising main required before first occupation. |
|  | Foul Water sewer :-
Extent of gravity FW drainage to agreed outfall required before first occupation. |
|  | SUDS Basin to be installed before first occupation. |
|  | Swale and Stormcell to be constructed prior to occupation of Plot Nos. 18, 24, 25, 43 & 44 |
|  | Area of Permeable Paving to be constructed prior to occupation of Plots 19-23 |
|  | Southern Attenuation Basin to be completed prior to occupation of Plots 99-101 |
|  | Swale to be constructed prior to occupation of Plots 87-95 |
|  | Swale to be constructed prior to occupation of Plots 77-83 |
|  | Section 278 works to be completed before 50th occupation. |

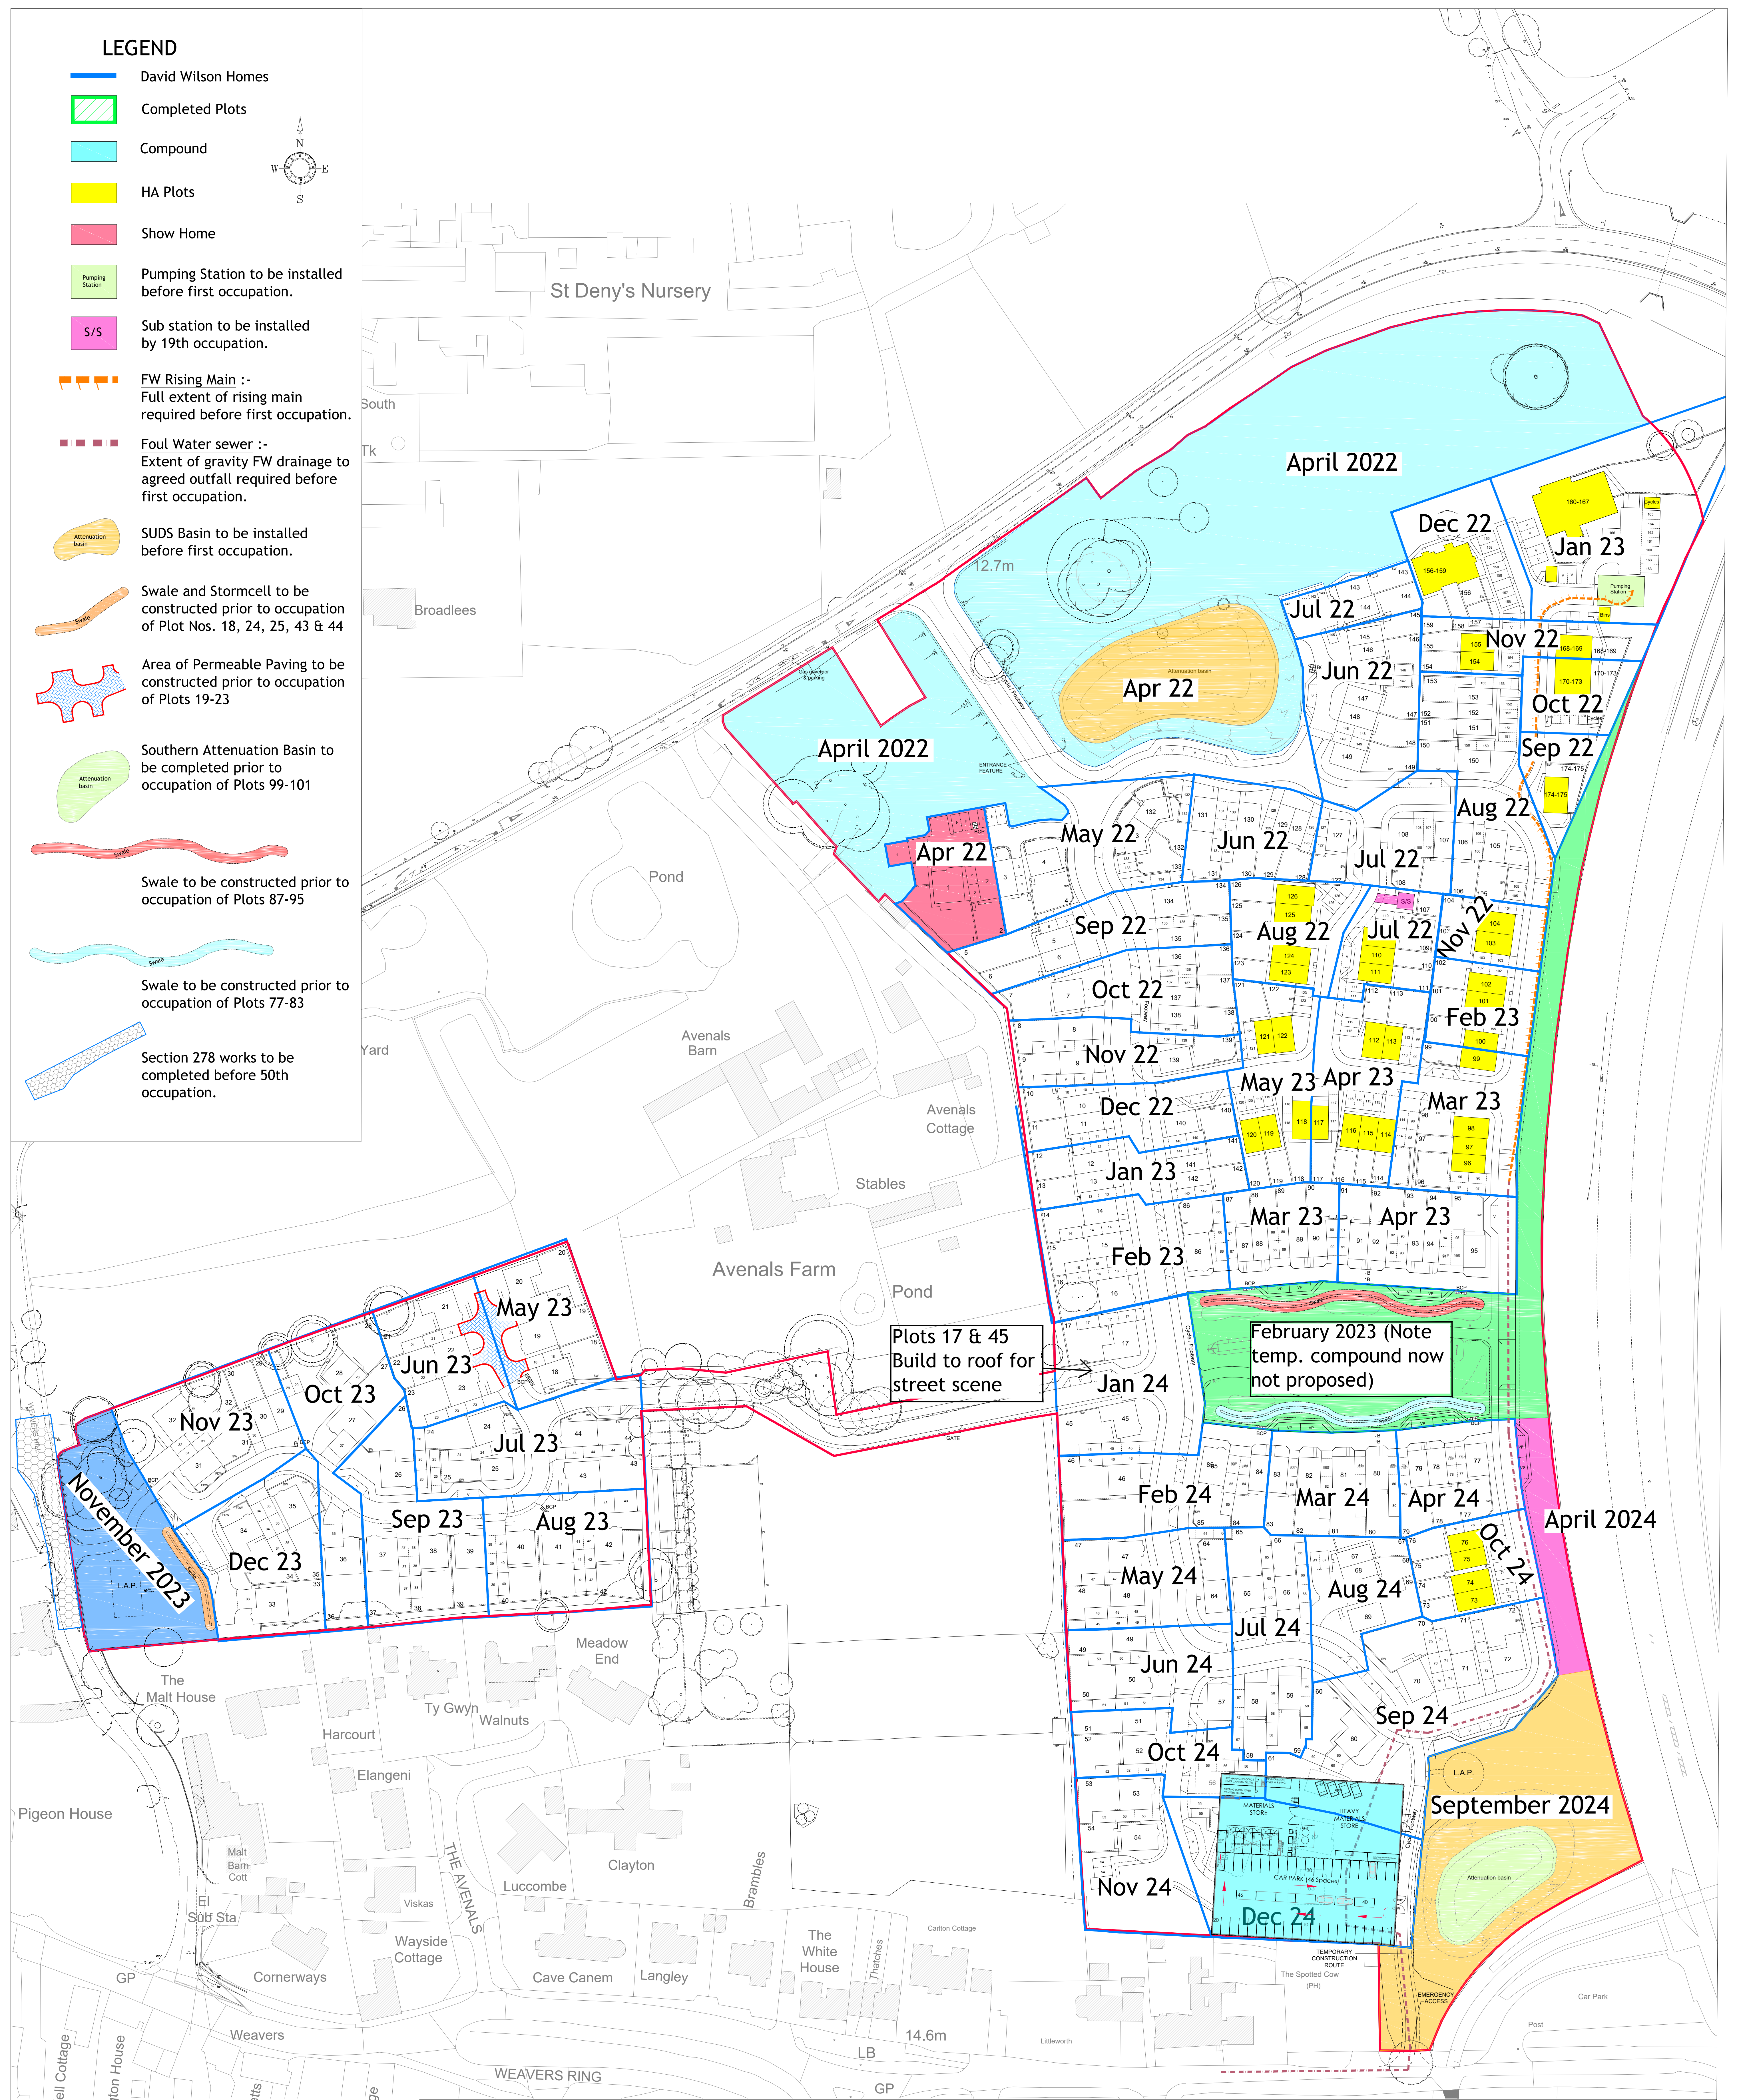

DIRECTOR APPROVAL

This drawing must be reviewed and approved by the following management:

Managing Director: _____ Date: _____

Technical Director: _____ Date: _____

Sales Director: _____ Date: _____

Construction Director: _____ Date: _____

Commercial Director: _____ Date: _____

Finance Director: _____ Date: _____

Development Director: _____ Date: _____

SHE Manager: _____ Date: _____

H	18.10.21	Attenuation Basin APR 22.	KS	CH
H	13.10.21	Private plots 162 APR 22. Private plots 364, 1326/1337 MAY 22. Private plots 128-31 JUN 22. HA plot 387 MAY 22. HA plots 121-126 AUG 22.	KS	CH
G	23.08.21	Dates added to site wide	KS	CH
F	18.06.21	Build Nos 29,30,31 3 revised. S278 info added.	KS	JW
E	09.06.21	Compound with heavy & material storage added	KS	CH
D	28.05.21	Plots 103 & 104 shown as HA.	KS	RA
C	28.05.21	Additional information added to Legend Column.	KS	RA
B	20.05.21	Additional information added to Legend Column.	KS	JW
A	19.05.21	Updated to Numbered build sequence	KS	CH
Rev	Date	Detail	Drawn	Checked

		Barratt Southern Counties Barratt House, Walnut Tree Close Guildford, Surrey GU1 4SW					
Project Name		Water Lane Angmering					
Drawing Title		Site Execution Plan					
Drawn by	Checked By	Barratt Southern Counties Drg No					Rev
KS	-	BH	8150	09c	SIT	01	M
Date Created	01.01.21	Orig.	Scale	NTS			

M	19.01.21	Open space dates added.	KS	BA	Drawn by	Checked by				Barratt southern Counties Org no				Rev
L	09.11.21	Main Compound added.	KS	CH	KS	-	BH	8150	09c	SIT	01		M	
K	01.11.21	HA plots 100-102 FEB 23. HA plots 96-99 MAR 23. HA plots 112-117 APR 23. HA plots 118-122 MAY 23.	KS	CH	Date Created	14.01.21	Orig. size	A0	Scale	NTS				
Rev	Date	Detail	Drawn	Chk'd										