


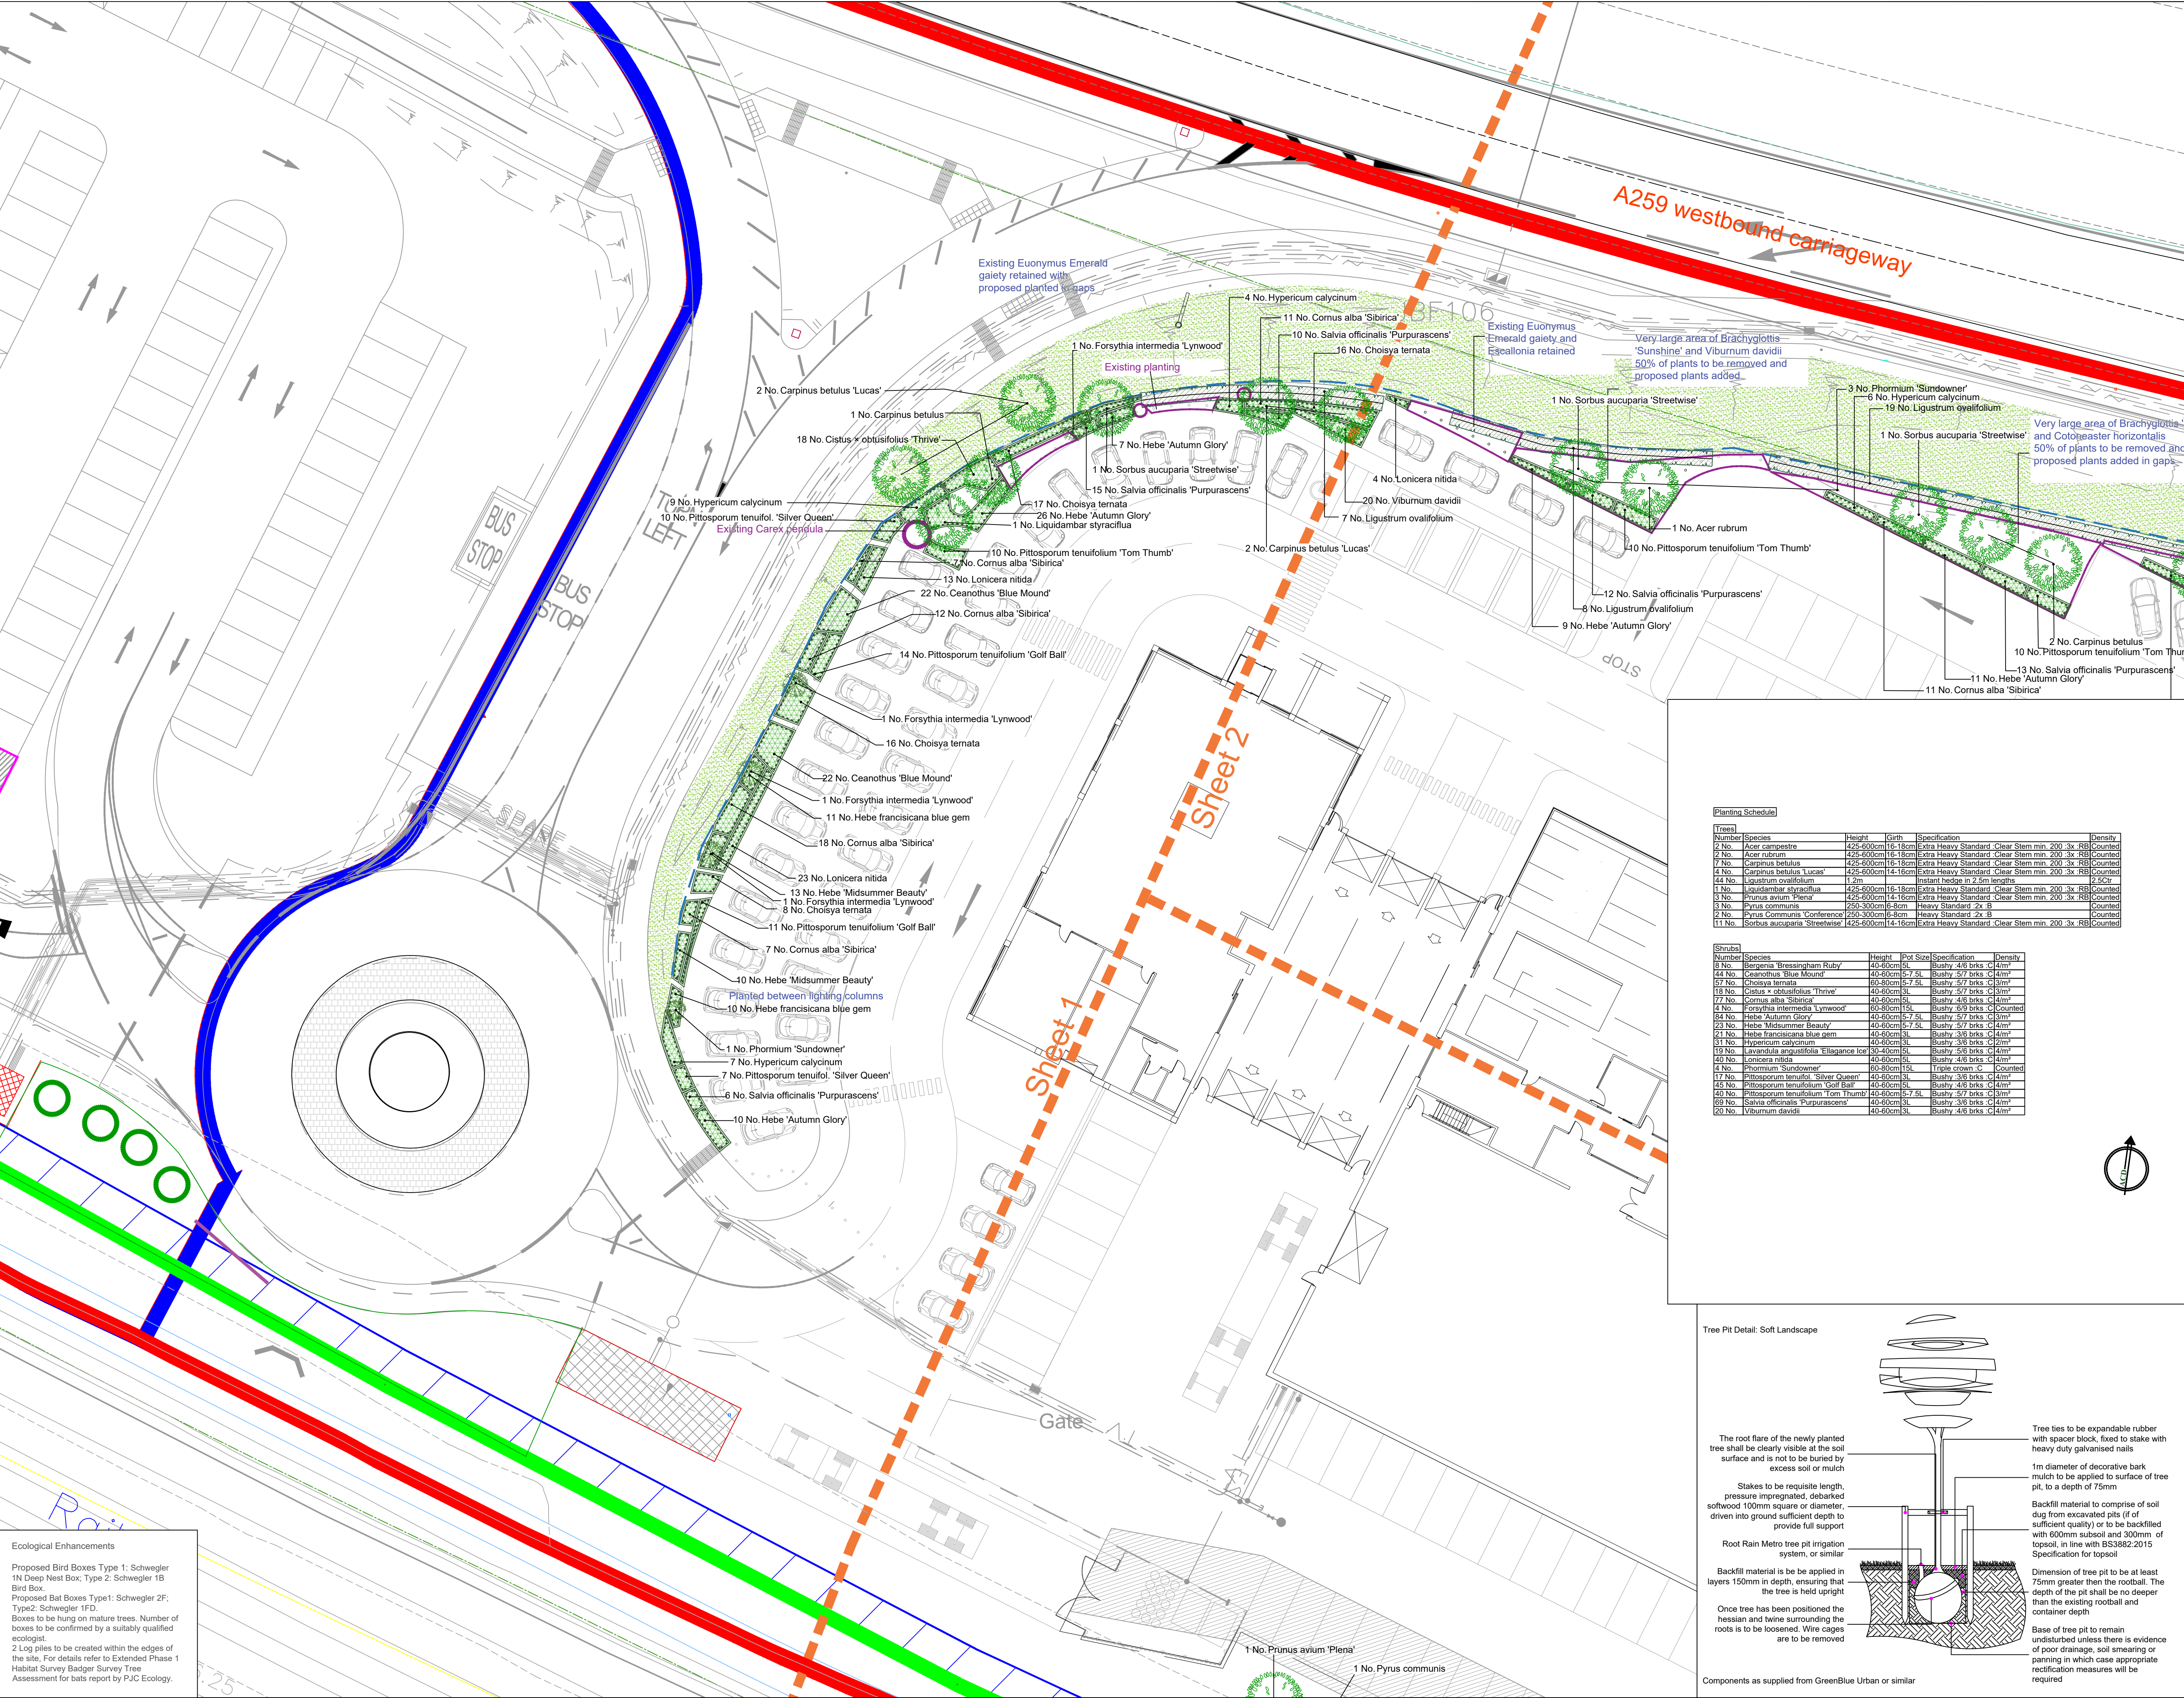

SPECIFICATION
Forestry Commission Practice note 8.
All native species should be of local stock. Native trees and shrubs certified as British Native plant stock.
All planting stock should comply with the Horticultural Trade Association National Plant specification.
All planting preparation, handling, planting & maintenance should be in accordance with CPSE Code for Handling and Establishing plants.
All trees and shrubs to comply with BS 3936 Part 1 1992, planted to BS 4043:1989 and BS 4428:1989. All works generally, to comply with the written Soft Landscape Specification.
Topsoil incorporated into planting beds to be gently mounded towards the centre of each bed to allow for settlement.
On completion of planting the whole area of the shrub bed shall be mulched with 75mm consolidated thickness of medium textured decorative grade natural pine bark having first been prepared in accordance with the specification. Free standing hedges shall have a 3 strand galvanised wire and tanalised softwood timber post fence, to BS 1722 Part 3:2000, erected along a line between the two rows of hedge plants.
All existing trees and hedges to be protected in accordance with BS5837:2012 for the duration of the construction period.

NOTE: DO NOT SCALE FROM DRAWING


Legend

- Existing trees to be retained and protected during construction
- Proposed tree planting in soft landscape. Refer to detail on sheet 1
- Proposed specimen shrub planting
- Proposed *Ligustrum ovalifolium* Instant Hedge planted in 2.5m lengths, as supplied from Practically Brown Ltd. or similar and approved, to be maintained at a maximum height of 1.5m and in accordance with suppliers specifications
- Proposed shrub planting to receive 75mm bark mulch after planting operations
- Proposed native shrub mix to be planted in species groups of 5-7
- Proposed bulb planting
- Proposed grass areas to be seeded with a combination of 80% A24 Wear and Tear mix and 20% WFG18 Butterfly and Honey Bee mix on prepared ground in line with specification from British Seed Houses or similar and approved
- Cut lines
- Existing fence location
- Existing trees
- Existing shrub to remain


Planting Schedule

Number	Species	Height	Birth	Specification	Density
2 No.	Acer campestre	425-600cm 16-18cm	Extra Heavy Standard	Clear Stem min. 200 3x RB	Counted
2 No.	Acer rubrum	425-600cm 16-18cm	Extra Heavy Standard	Clear Stem min. 200 3x RB	Counted
1 No.	Carpinus betulus	425-600cm 16-18cm	Extra Heavy Standard	Clear Stem min. 200 3x RB	Counted
4 No.	Carpinus betulus 'Lucas'	425-600cm 14-16cm	Extra Heavy Standard	Clear Stem min. 200 3x RB	Counted
44 No.	Ligustrum ovalifolium	1.2m	Instant hedge in 2.5m lengths	Clear Stem min. 200 3x RB	2.5Cr
1 No.	Liquidambar styraciflua	425-600cm 16-18cm	Extra Heavy Standard	Clear Stem min. 200 3x RB	Counted
3 No.	Prunus avium 'Plena'	425-600cm 14-16cm	Extra Heavy Standard	Clear Stem min. 200 3x RB	Counted
3 No.	Prunus communis	250-300cm 6-8cm	Heavy Standard	2x B	Counted
2 No.	Prunus Communis 'Conference'	250-300cm 6-8cm	Heavy Standard	2x B	Counted
11 No.	Sorbus aucuparia 'Streetwise'	425-600cm 14-16cm	Extra Heavy Standard	Clear Stem min. 200 3x RB	Counted

Number	Species	Height	Pot Size	Specification	Density
6 No.	Berberis 'Bressingham Ruby'	40-60cm 3L	Bushy 4/6 brks	C 4m	
44 No.	Ceanothus 'Blue Mound'	40-60cm 5-7.5L	Bushy 5/7 brks	C 4m	
17 No.	Choisya ternata	60-80cm 5-7.5L	Bushy 5/7 brks	C 3m	
18 No.	Cistus 'obtusifolius 'Thrive'	40-60cm 3L	Bushy 5/7 brks	C 3m	
77 No.	Cornus alba 'Sibirica'	40-60cm 3L	Bushy 4/6 brks	C 4m	
4 No.	Forsythia intermedia 'Lynwood'	60-80cm 15L	Bushy 4/6 brks	C Counted	
84 No.	Hebe 'Autumn Glory'	40-60cm 5-7.5L	Bushy 5/7 brks	C 3m	
23 No.	Hebe 'Midsummer Beauty'	40-60cm 5-7.5L	Bushy 5/7 brks	C 4m	
21 No.	Hebe franciscana blue gem	40-60cm 3L	Bushy 3/6 brks	C 4m	
31 No.	Hypericum calycinum	40-60cm 3L	Bushy 3/6 brks	C 2m	
19 No.	Lavandula angustifolia 'Elegance Ice'	30-40cm 3L	Bushy 3/6 brks	C 4m	
10 No.	Lonicera nitida	40-60cm 3L	Bushy 4/6 brks	C 4m	
4 No.	Phormium 'Sundowner'	60-80cm 15L	Tripe crown	C Counted	
17 No.	Pittosporum tenuifolium 'Silver Queen'	40-60cm 3L	Bushy 3/6 brks	C 4m	
16 No.	Pittosporum tenuifolium 'Golf Ball'	40-60cm 3L	Bushy 3/6 brks	C 4m	
40 No.	Pittosporum tenuifolium 'Tom Thumb'	40-60cm 5-7.5L	Bushy 5/7 brks	C 3m	
69 No.	Salvia officinalis 'Purpurascens'	40-60cm 3L	Bushy 4/6 brks	C 4m	
20 No.	Viburnum davidii	40-60cm 3L	Bushy 4/6 brks	C 4m	

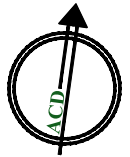

Tree Pit Detail: Soft Landscape

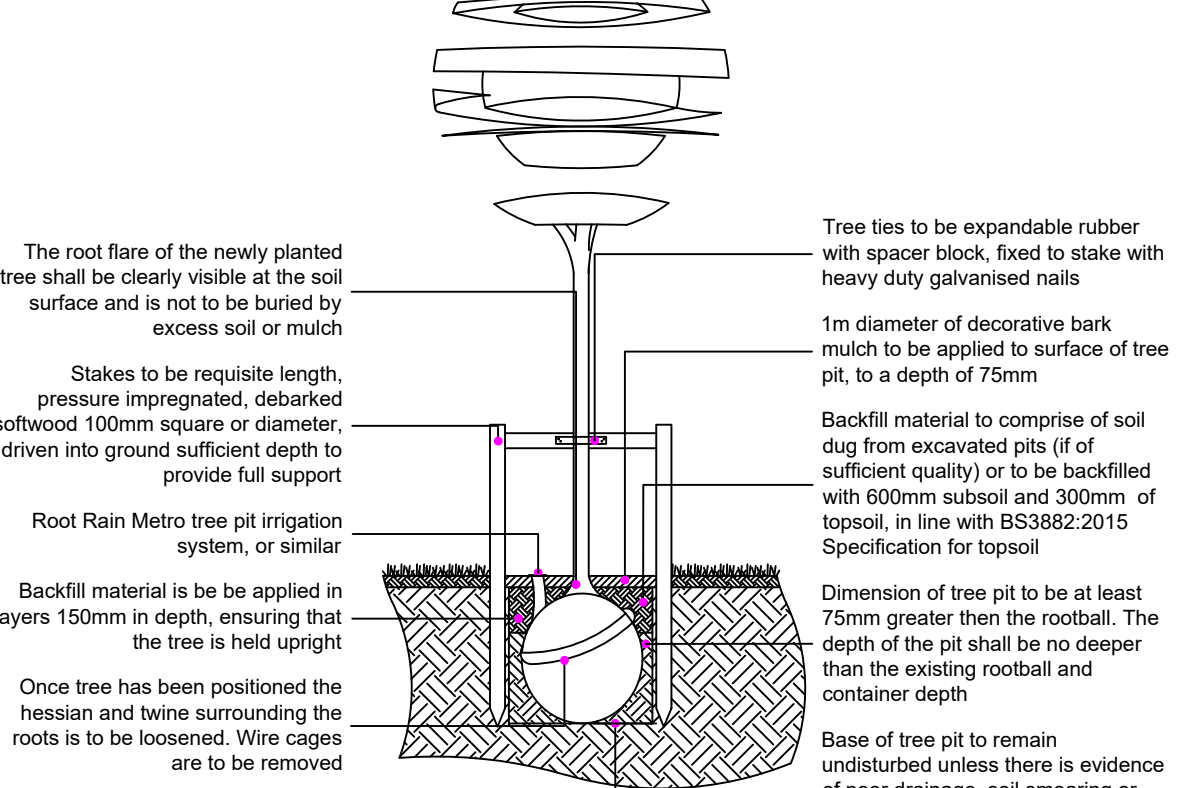

Components as supplied from GreenBlue Urban or similar

Ecological Enhancements
Proposed Bird Boxes Type 1: Schwegler 1N Deep Nest Box; Type 2: Schwegler 1B Bird Box.
Proposed Bat Boxes Type1: Schwegler 2F; Type2: Schwegler 1FD.
Boxes to be hung on mature trees. Number of boxes to be confirmed by a suitably qualified ecologist.
2 Log piles to be created within the edges of the site. For details refer to Extended Phase 1 Habitat Survey Badger Survey Tree Assessment for bats report by PJC Ecology.

Rev	Date	Details	Drawn
-----	------	---------	-------



HEAD OFFICE
Rodbourne Rail Business Centre, Grange Lane,
Malmesbury, SN16 0ES
Tel: 01666 825646

Courttyard House, Mill Lane, Codrington, CU7 1EY
Tel: 01483 425714

Suite 6, Crescent House, Yonge Close, Eastleigh, SO50 9SX
Tel: 02382 026300

email: mail@acdenv.co.uk
www.acdenvironmental.co.uk

scheme: Mill Lane Site
client: Group 1 Automotive
drawing: Landscape Re-planting
date: October 2021
scale: 1:200@A1
drawing no: STORE18832 30 Sheet 1
drawn: LS checked: DKM

Copyright of ACD Landscape Architects Ltd. All rights described in Chapter IV of the Copyright, Designs and Patents Act 1988 have been generally asserted. 2013. Copyright of this plan remains with ACD until all fees have been paid in full.