


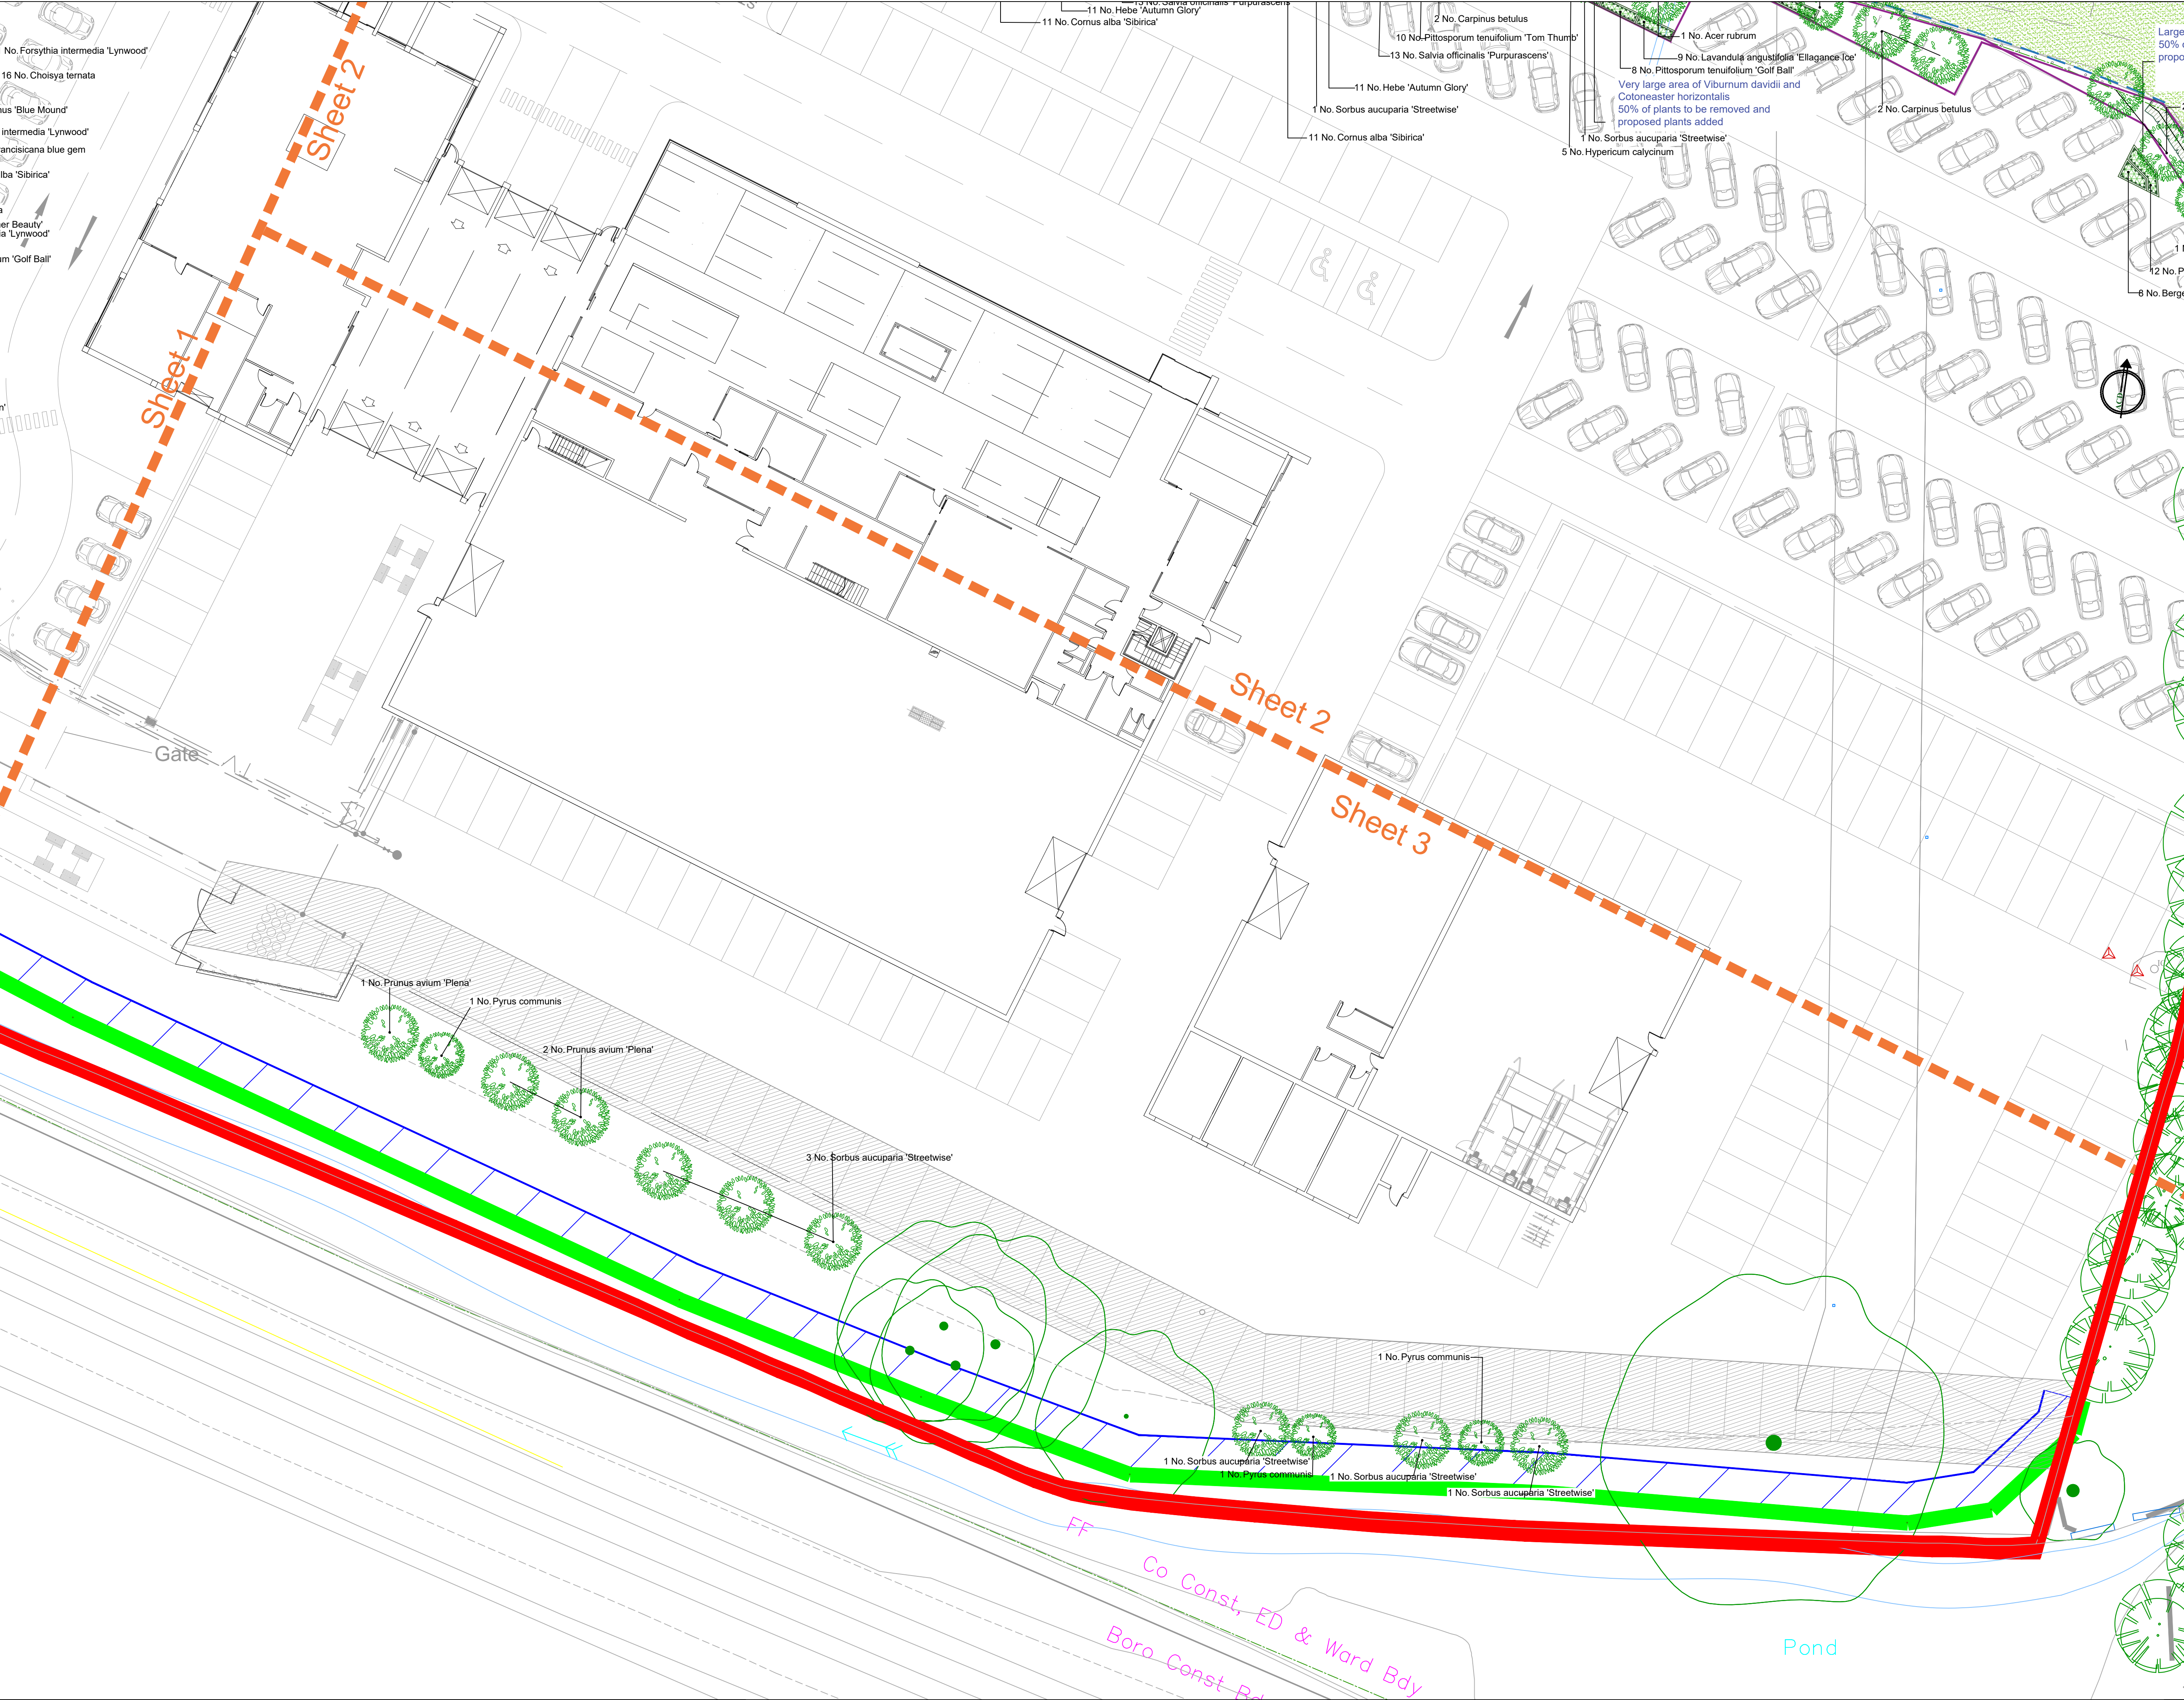

SPECIFICATION
Forestry Commission Practice note 8.
All native species should be of local stock. Native trees and shrubs certified as British Native plant stock.
All planting stock should comply with the Horticultural Trade Association National Plant specification.
All planting preparation, handling, planting & maintenance should be in accordance with CPSE Code for Handling and Establishing plants.
All trees and shrubs to comply with BS 3936 Part 1 1992, planted to BS 4043:1989 and BS 4428:1989. All works generally, to comply with the written Soft Landscape Specification.
Topsoil incorporated into planting beds to be gently mounded towards the centre of each bed to allow for settlement.
On completion of planting the whole area of the shrub bed shall be mulched with 75mm consolidated thickness of medium textured decorative grade natural pine bark having first been prepared in accordance with the specification.
Free standing hedges shall have a 3 strand galvanised wire and tanalised softwood timber post fence, to BS 1722 Part 3:2000, erected along a line between the two rows of hedge plants.
All existing trees and hedges to be protected in accordance with BS5837:2012 for the duration of the construction period.

NOTE: DO NOT SCALE FROM DRAWING

- Legend**
- Existing trees to be retained and protected during construction
Refer to detail on sheet 1
 - Proposed tree planting in soft landscape. Refer to detail on sheet 1
 - Proposed specimen shrub planting
Proposed *Ligustrum ovalifolium* Instant Hedge planted in 2.5m lengths, as supplied from Practically Brown Ltd. or similar and approved, to be maintained at a maximum height of 1.5m and in accordance with suppliers specifications
 - Proposed shrub planting to receive 75mm bark mulch after planting operations
 - Proposed native shrub mix to be planted in species groups of 5-7
 - Proposed bulb planting
Proposed grass areas to be seeded with a combination of 80% A24 Wear and Tear mix and 20% WFG18 Butterfly and Honey Bee mix on prepared ground in line with specification from British Seed Houses or similar and approved
 - Cut lines
 - Existing fence location
 - Existing trees
 - Existing shrub to remain

A	30.11.21	Additional trees added	LS
Rev	Date	Details	Drawn

ACD ENVIRONMENTAL

HEAD OFFICE
Rodbourne Rail Business Centre, Grange Lane,
Malmesbury, SN16 0ES
Tel: 01666 825646

Courtyard House, Mill Lane, Codalming, GU7 1EY
Tel: 01483 425714

Suite 6, Crescent House, Yonge Close, Eastleigh, SO50 9SX
Tel: 02382 026300

email: mail@acdenv.co.uk
www.acdenvironmental.co.uk

scheme: Mill Lane Site
Rustington
client: Group 1 Automotive
drawing: Landscape Re-planting
date: October 2021
scale: 1:200@A1
drawing no: STORE18832 30 Rev. A (Sheet 3)
drawn: LS checked: DKM

Copyright of ACD Landscape Architects Ltd. All rights described in Chapter IV of the Copyright, Designs and Patents Act 1988 have been generally asserted: 2013. Copyright of this plan remains with ACD until all fees have been paid in full.