



**MIXED-USE DEVELOPMENT
A259 NEW ROAD
RUSTINGTON
WEST SUSSEX**

TRANSPORT ASSESSMENT

VOLUME 2 OF 4

On behalf of
**COMMERCIAL DEVELOPMENT PROJECTS LIMITED
&
MARKS AND SPENCERS PLC**

PMcL/3167d1/Feb 2015



CONTENTS

VOLUME 1 of 4

Report Section	Page
1.0 Introduction	1
2.0 Existing Highway & Accessibility	3
3.0 Development Proposals	9
4.0 Traffic Assessment	17
5.0 Planning Policy	39
6.0 Summary and Conclusions	44

APPENDIX A

Figure A1-Site Location Plan
Figure A2-Local Bus Services Plan
Figure A3-Walking Catchment Plan
Figure A4- Cycling Catchment Plan
Figure A5- Ward Location Plan
Figure A6- Location plan for other local foodstore operators

REDWOOD PARTNERSHIP'S DRAWINGS

Drawing No. REDW-3167-110 – New Road Site Access

VOLUME 2 of 4

REDWOOD PARTNERSHIP'S DRAWINGS

Drawing No. REDW-3167-111 – Pedestrian/Cycle Route from Mill Lane
Drawing No. REDW-3167-112 – 16.5m Articulated Lorry Access to Unit A – Sheet 1
Drawing No. REDW-3167-113 – 16.5m Articulated Lorry Access to Unit A – Sheet 2
Drawing No. REDW-3167-114 – 16.5m Articulated Lorry Access to Unit B
Drawing No. REDW-3167-115 – 12.0m Rigid Lorry Access to Unit B

VOLUME 3 of 4

ADD ARCHITECT'S DRAWING

Add Architect's site layout Drawing No. 1117-P-11- Rev C (Reduced)

APPENDIX B

Traffic speed survey results
Five year Traffic Accident Data

APPENDIX C

Figure C1-Base Traffic Flows, Friday PM Peak Hour, March 2013
Figure C2- Base Traffic Flows, Saturday Peak Hour, March 2013



Figure C3- Base Traffic Flows, Friday PM Peak Hour PCUs, March 2013
Figure C4- Base Traffic Flows, Saturday Peak Hour PCUs, March 2013
Figure C5-Base traffic growthed to Year of Opening 2016, Friday PM Peak Hour
Figure C6-Base traffic growthed to Year of Opening 2016, Saturday Peak Hour
Figure C7-Base traffic growthed to Future Year 2020, Friday PM Peak Hour
Figure C8-Base traffic growthed to Future Year 2020, Saturday Peak Hour
Figure C9-Committed development excluding Mill Lane Development, Friday PM Peak Hour
Figure C10- Committed development excluding Mill Lane Development, Saturday Peak Hour
Figure C11-Committed development Mill Lane Development, Friday PM Peak Hour
Figure C12- Committed development Mill Lane Development, Saturday Peak Hour
Figure C13- Public House Traffic Distribution
Figure C14- Public House Total Trips, Friday PM Peak Hour
Figure C15- Public House Total Trips, Saturday Peak Hour
Figure C16- Simply Food New Trips Traffic Distribution
Figure C17- Simply Food New Trips, Friday PM Peak Hour
Figure C18- Simply Food New Trips, Saturday Peak Hour
Figure C19- Simply Food Pass-by Trips, Friday PM Peak Hour
Figure C20- Simply Food Pass-by Trips, Saturday Peak Hour
Figure C21- Simply Food Transfer Trips for sites west of Mill Lane Friday arrivals
Figure C22- Simply Food Transfer Trips for sites west of Mill Lane Friday departures
Figure C23- Simply Food Transfer Trips for sites west of Mill Lane Saturday arrivals
Figure C24- Simply Food Transfer Trips for sites west of Mill Lane Saturday departures
Figure C25- Simply Food Transfer Trips for sites east of Mill Lane Friday arrivals
Figure C26- Simply Food Transfer Trips for sites east of Mill Lane Friday departures
Figure C27- Simply Food Transfer Trips for sites east of Mill Lane Saturday arrivals
Figure C28- Simply Food Transfer Trips for sites east of Mill Lane Saturday departures
Figure C29- Simply Food Transfer Trips Friday
Figure C30- Simply Food Transfer Trips Saturday
Figure C31- Total Development Trips Friday
Figure C32- Total Development Trips Saturday
Figure C33- Base traffic growthed to 2016 + committed development-Friday PM
Figure C34 Base traffic growthed to 2016 + committed development-Saturday
Figure C35 Base traffic growthed to 2020 + committed development-Friday PM
Figure C36 Base traffic growthed to 2020 + committed development-Saturday
Figure C37- Total Traffic Flows, Friday PM 2016
Figure C38 Total Traffic Flows, Saturday PM 2016
Figure C39 Total Traffic Flows, Friday PM 2020
Figure C40 Total Traffic Flows, Saturday PM 2020

VOLUME 4 of 4

APPENDIX D


National Travel Statistics 2013
TRICS data

APPENDIX E


PICADY & ARCADY computer outputs

DRAWINGS

- NOTES
1. All dimensions are in metres unless otherwise stated

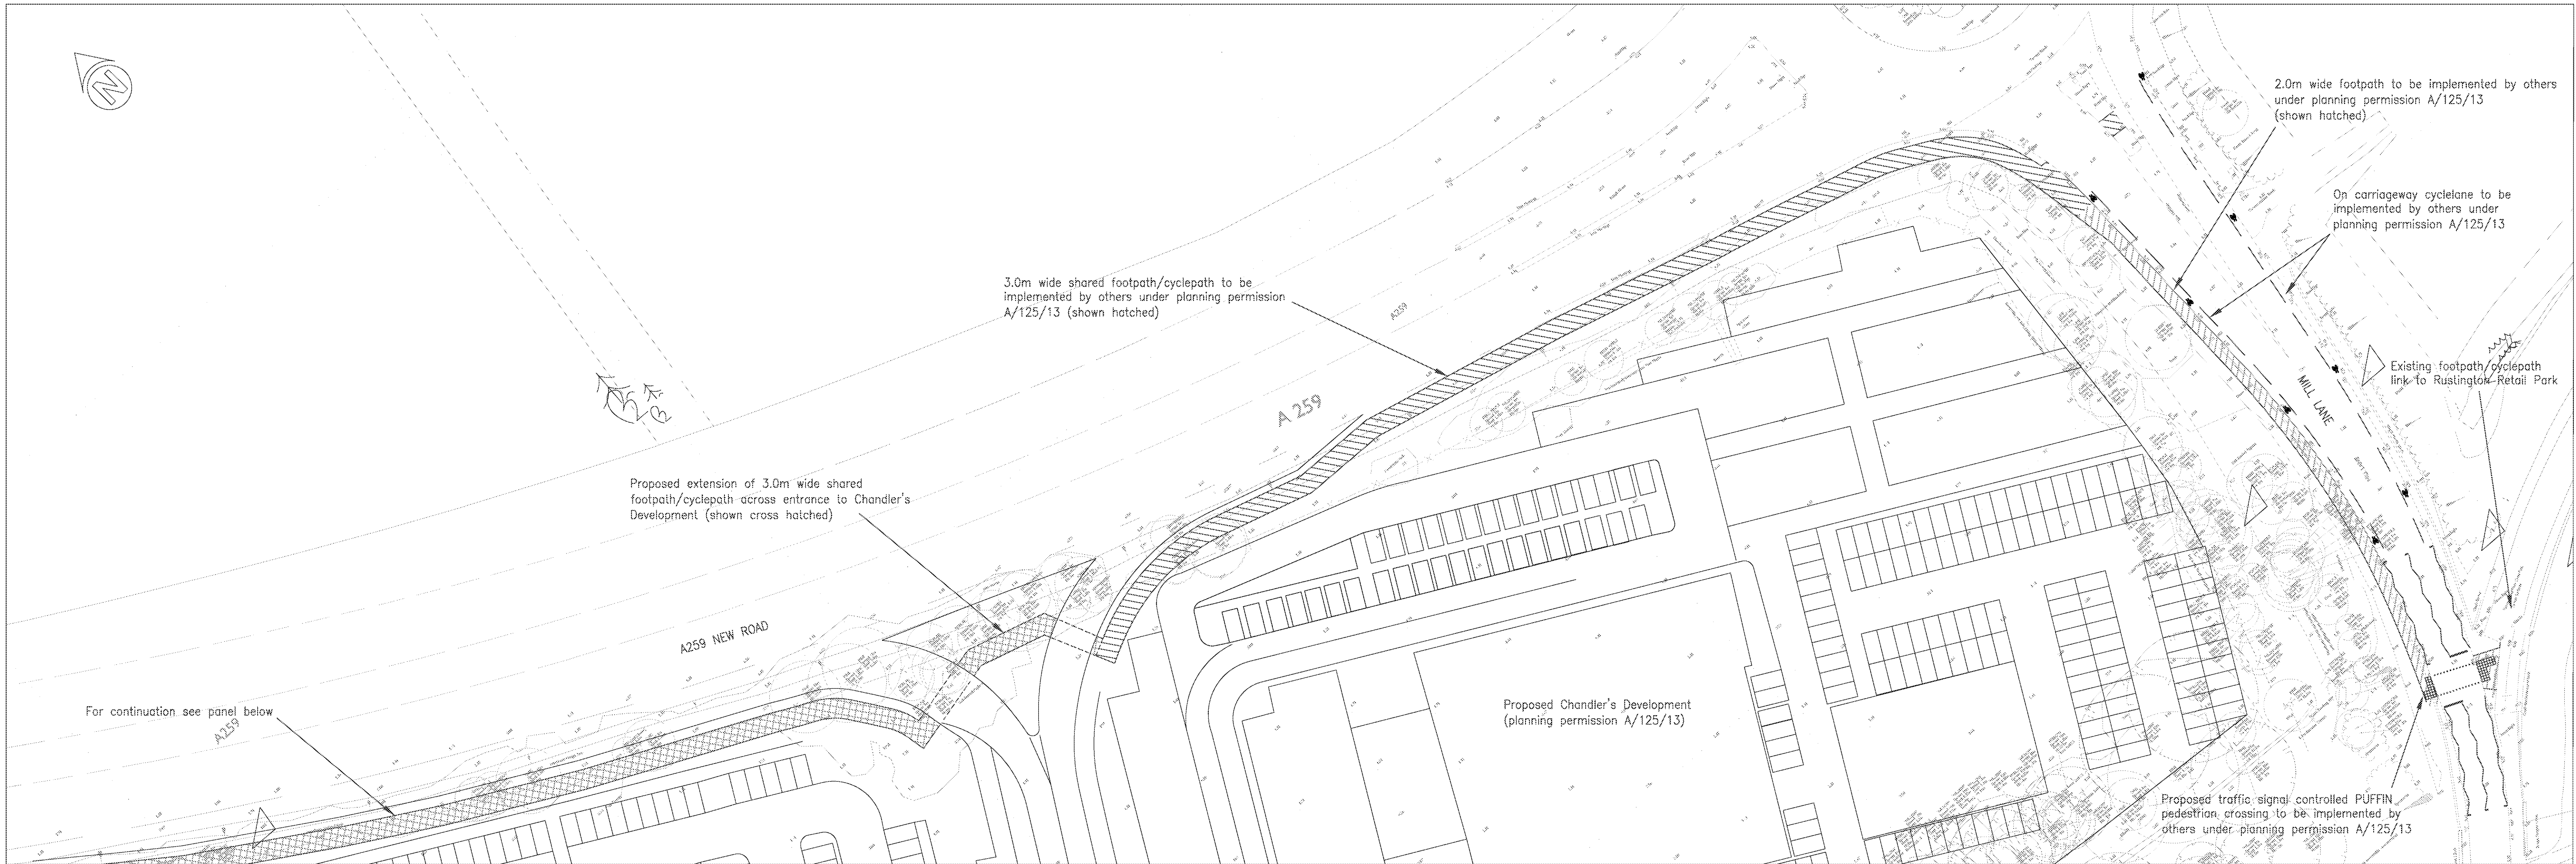


CHANDLERS DEVELOPMENT OFF-SITE FOOTPATH/CYCLEPATH LINK

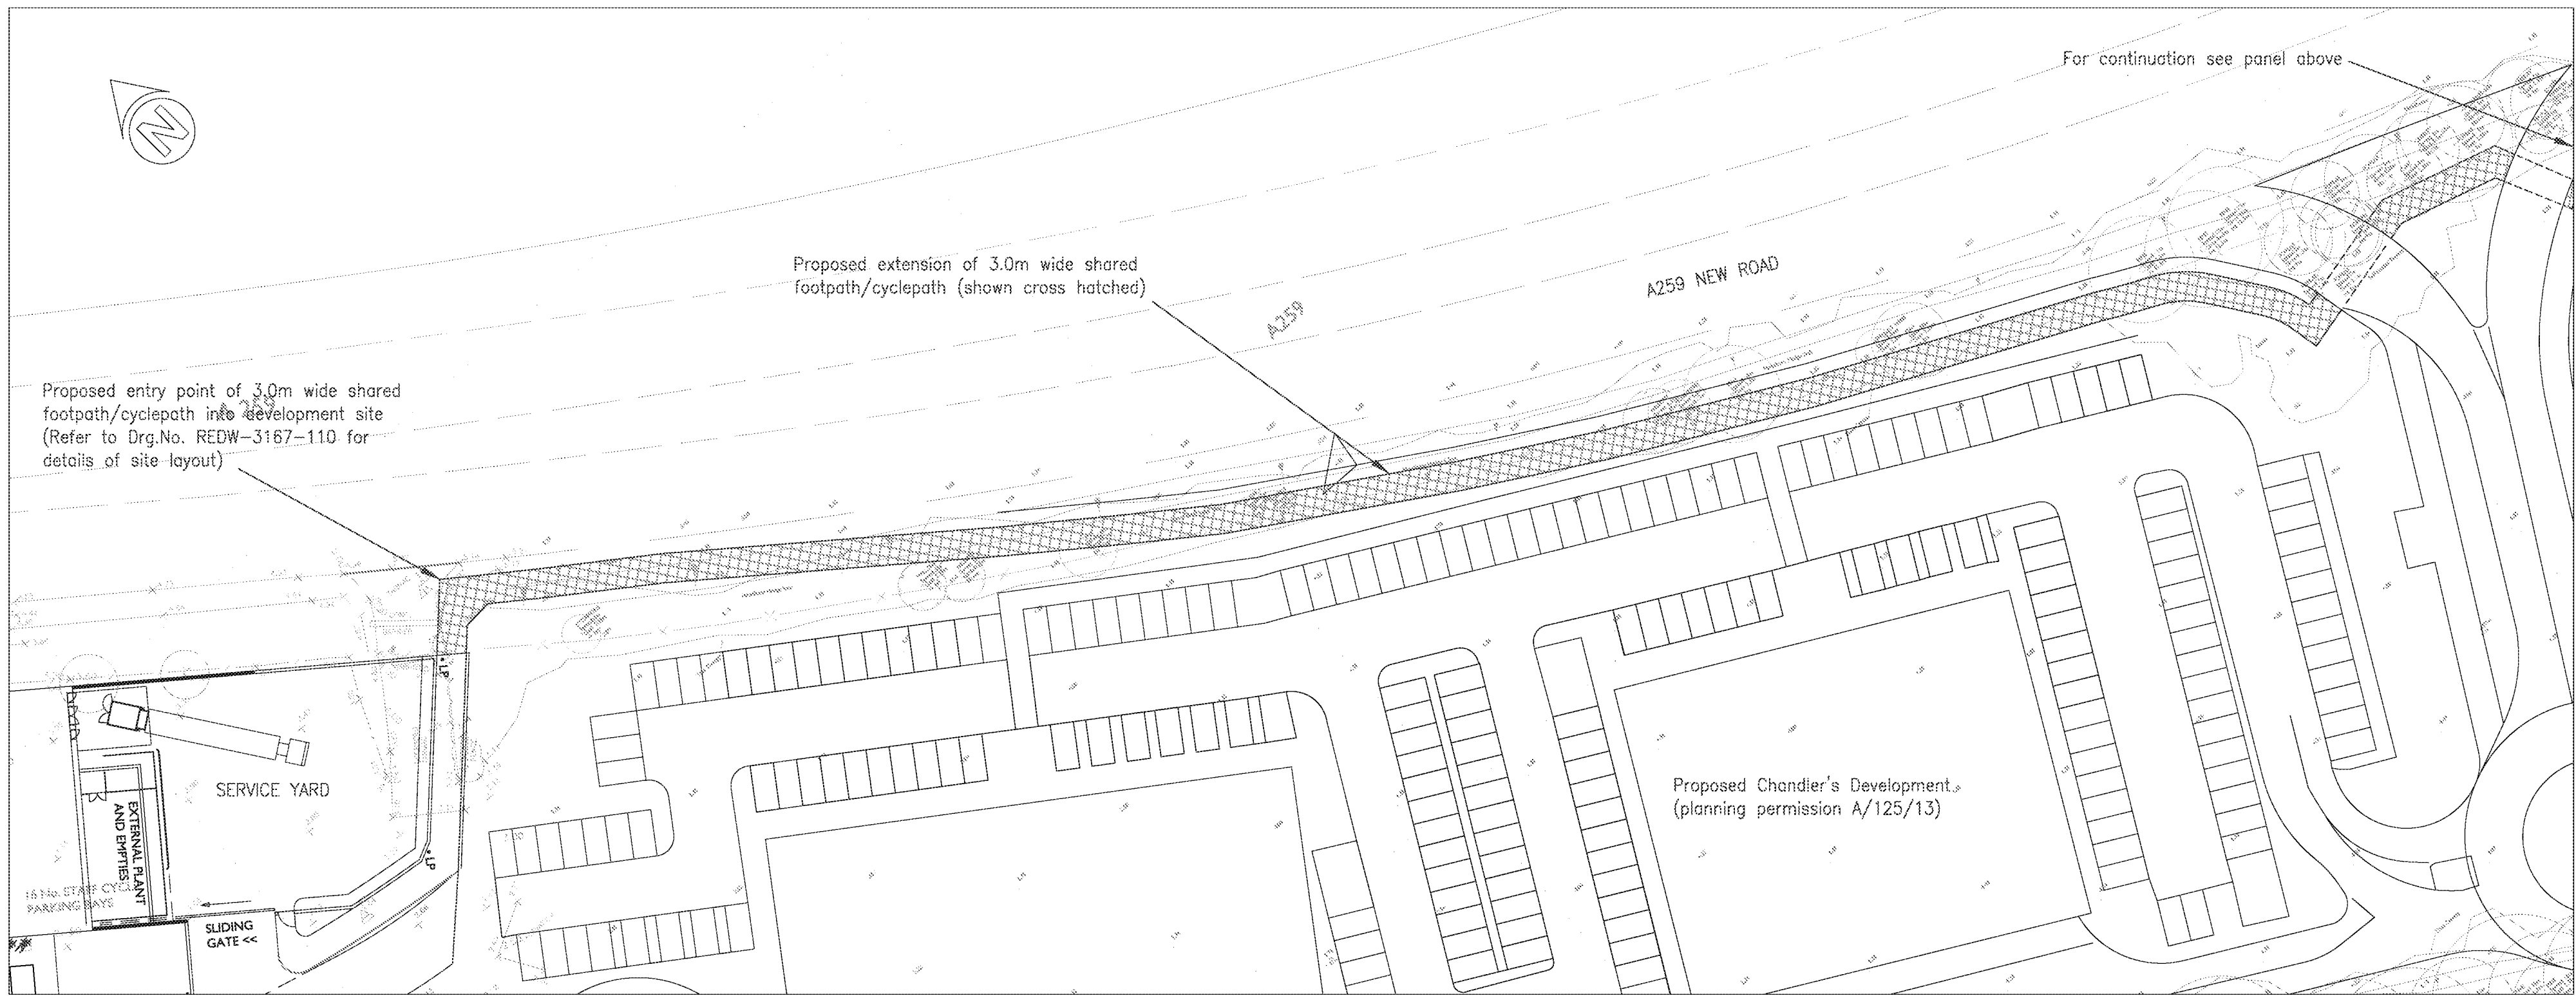

PROPOSED OFF-SITE FOOTPATH/CYCLEPATH LINK


Rev	Date	Details	Drawn	Check
Drawing Status				
FOR APPROVAL				
REDWOOD PARTNERSHIP CONSULTING ENGINEERS & TRANSPORTATION PLANNERS 				
Maritime House Basin Road North Portslade Brighton East Sussex BN41 1WR			Telephone : 01273 414515 Fax : 01273 376824 www.redwoodpartnership.co.uk	
Client				
COMMERCIAL DEVELOPMENT PROJECTS LTD				
Project				
RETAILS DEVELOPMENT ON A259 NEW ROAD RUSTINGTON, LITTLEHAMPTON				
Title				
HIGHWAY ACCESS PLAN OFF-SITE FOOTPATH / CYCLEPATH				
Drawn	PL	Scale	1:500	Date
		Sheet	A1	FEBRUARY 2015
Drawing No.		Rev		
REDW-3167-111				

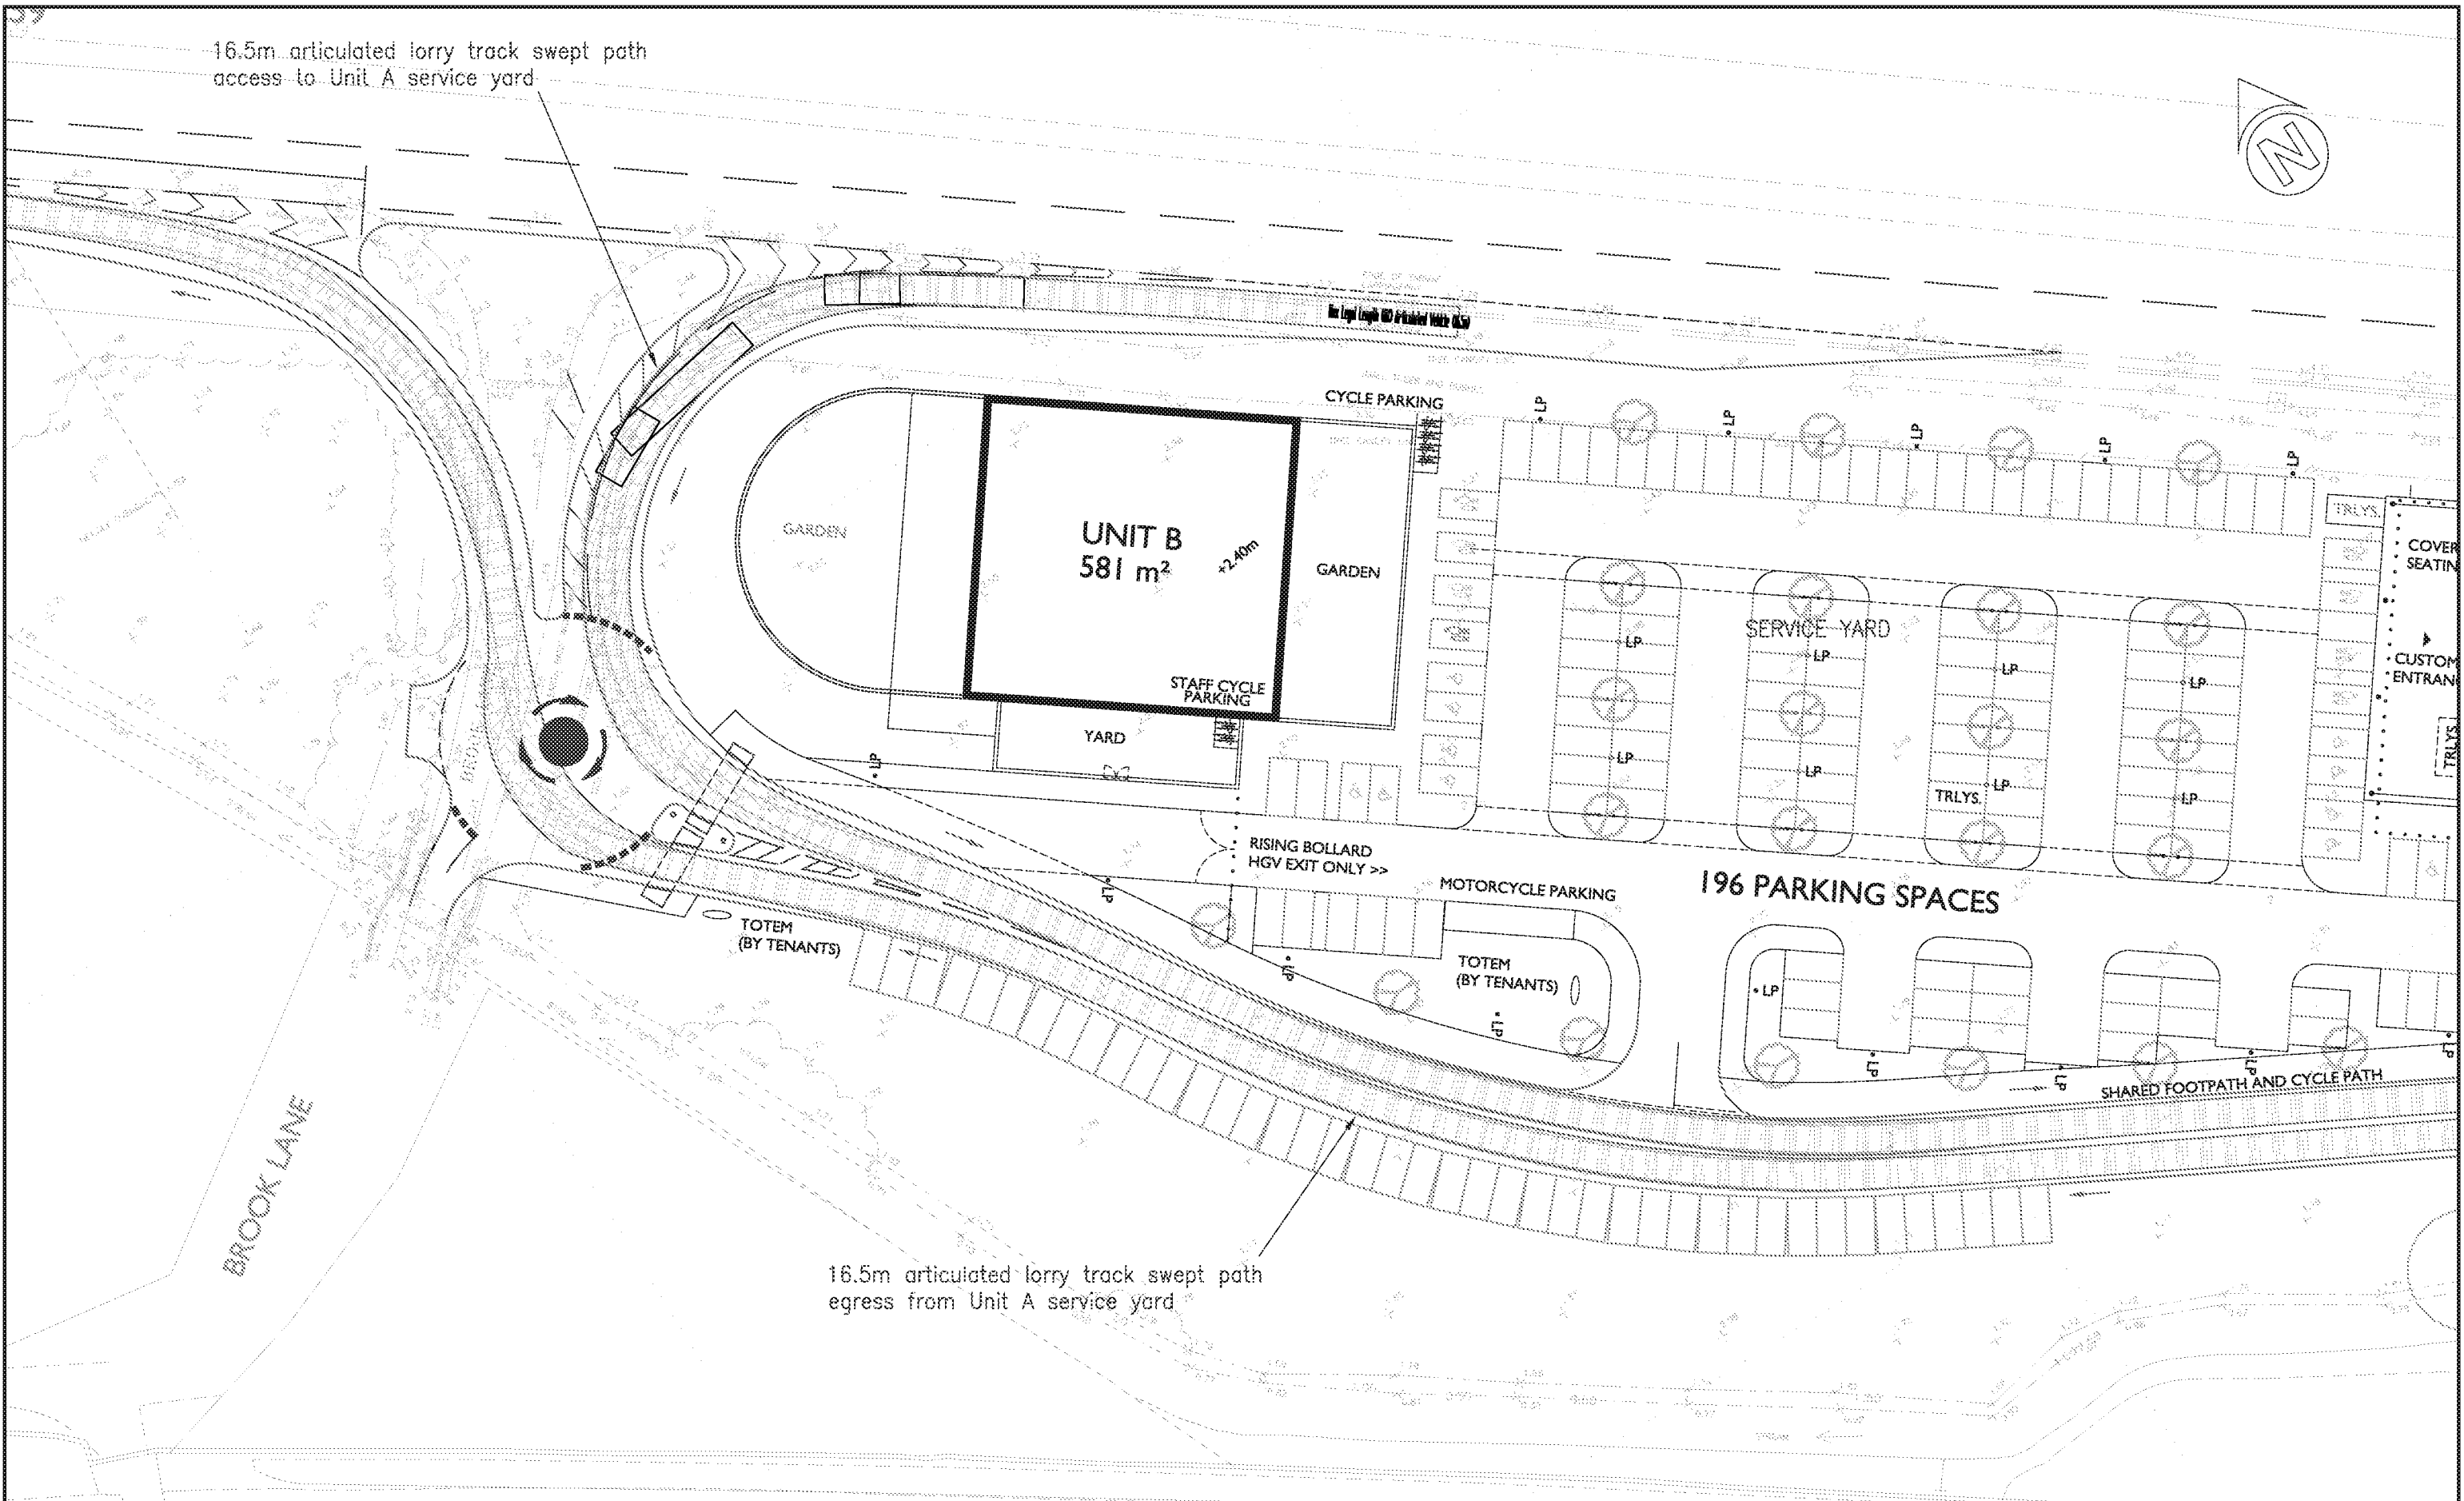

Client COMMERCIAL DEVELOPMENT PROJECTS LTD			Project MIXED USE DEVELOPMENT, A259 NEW ROAD, RUSTINGTON, WEST SUSSEX			REDWOOD PARTNERSHIP CONSULTING ENGINEERS & TRANSPORTATION PLANNERS 	
			Title 16.5m ARTICULATED LORRY TRACK SWEPT PATH TO UNIT A - SHEET 1				
Status FOR APPROVAL	Drawn PL	Scale 1:500	Sheet Size A3	Date FEB 2015	Drawing No. REDW-3167-112	Rev	Maritime House, Basin Road North, Portslade, Brighton, BN41 1WR Telephone : 01273 414515 www.redwoodpartnership.co.uk

DISTRICT COUNCIL A241E/01T


ARUN DISTRICT COUNCIL A24145017

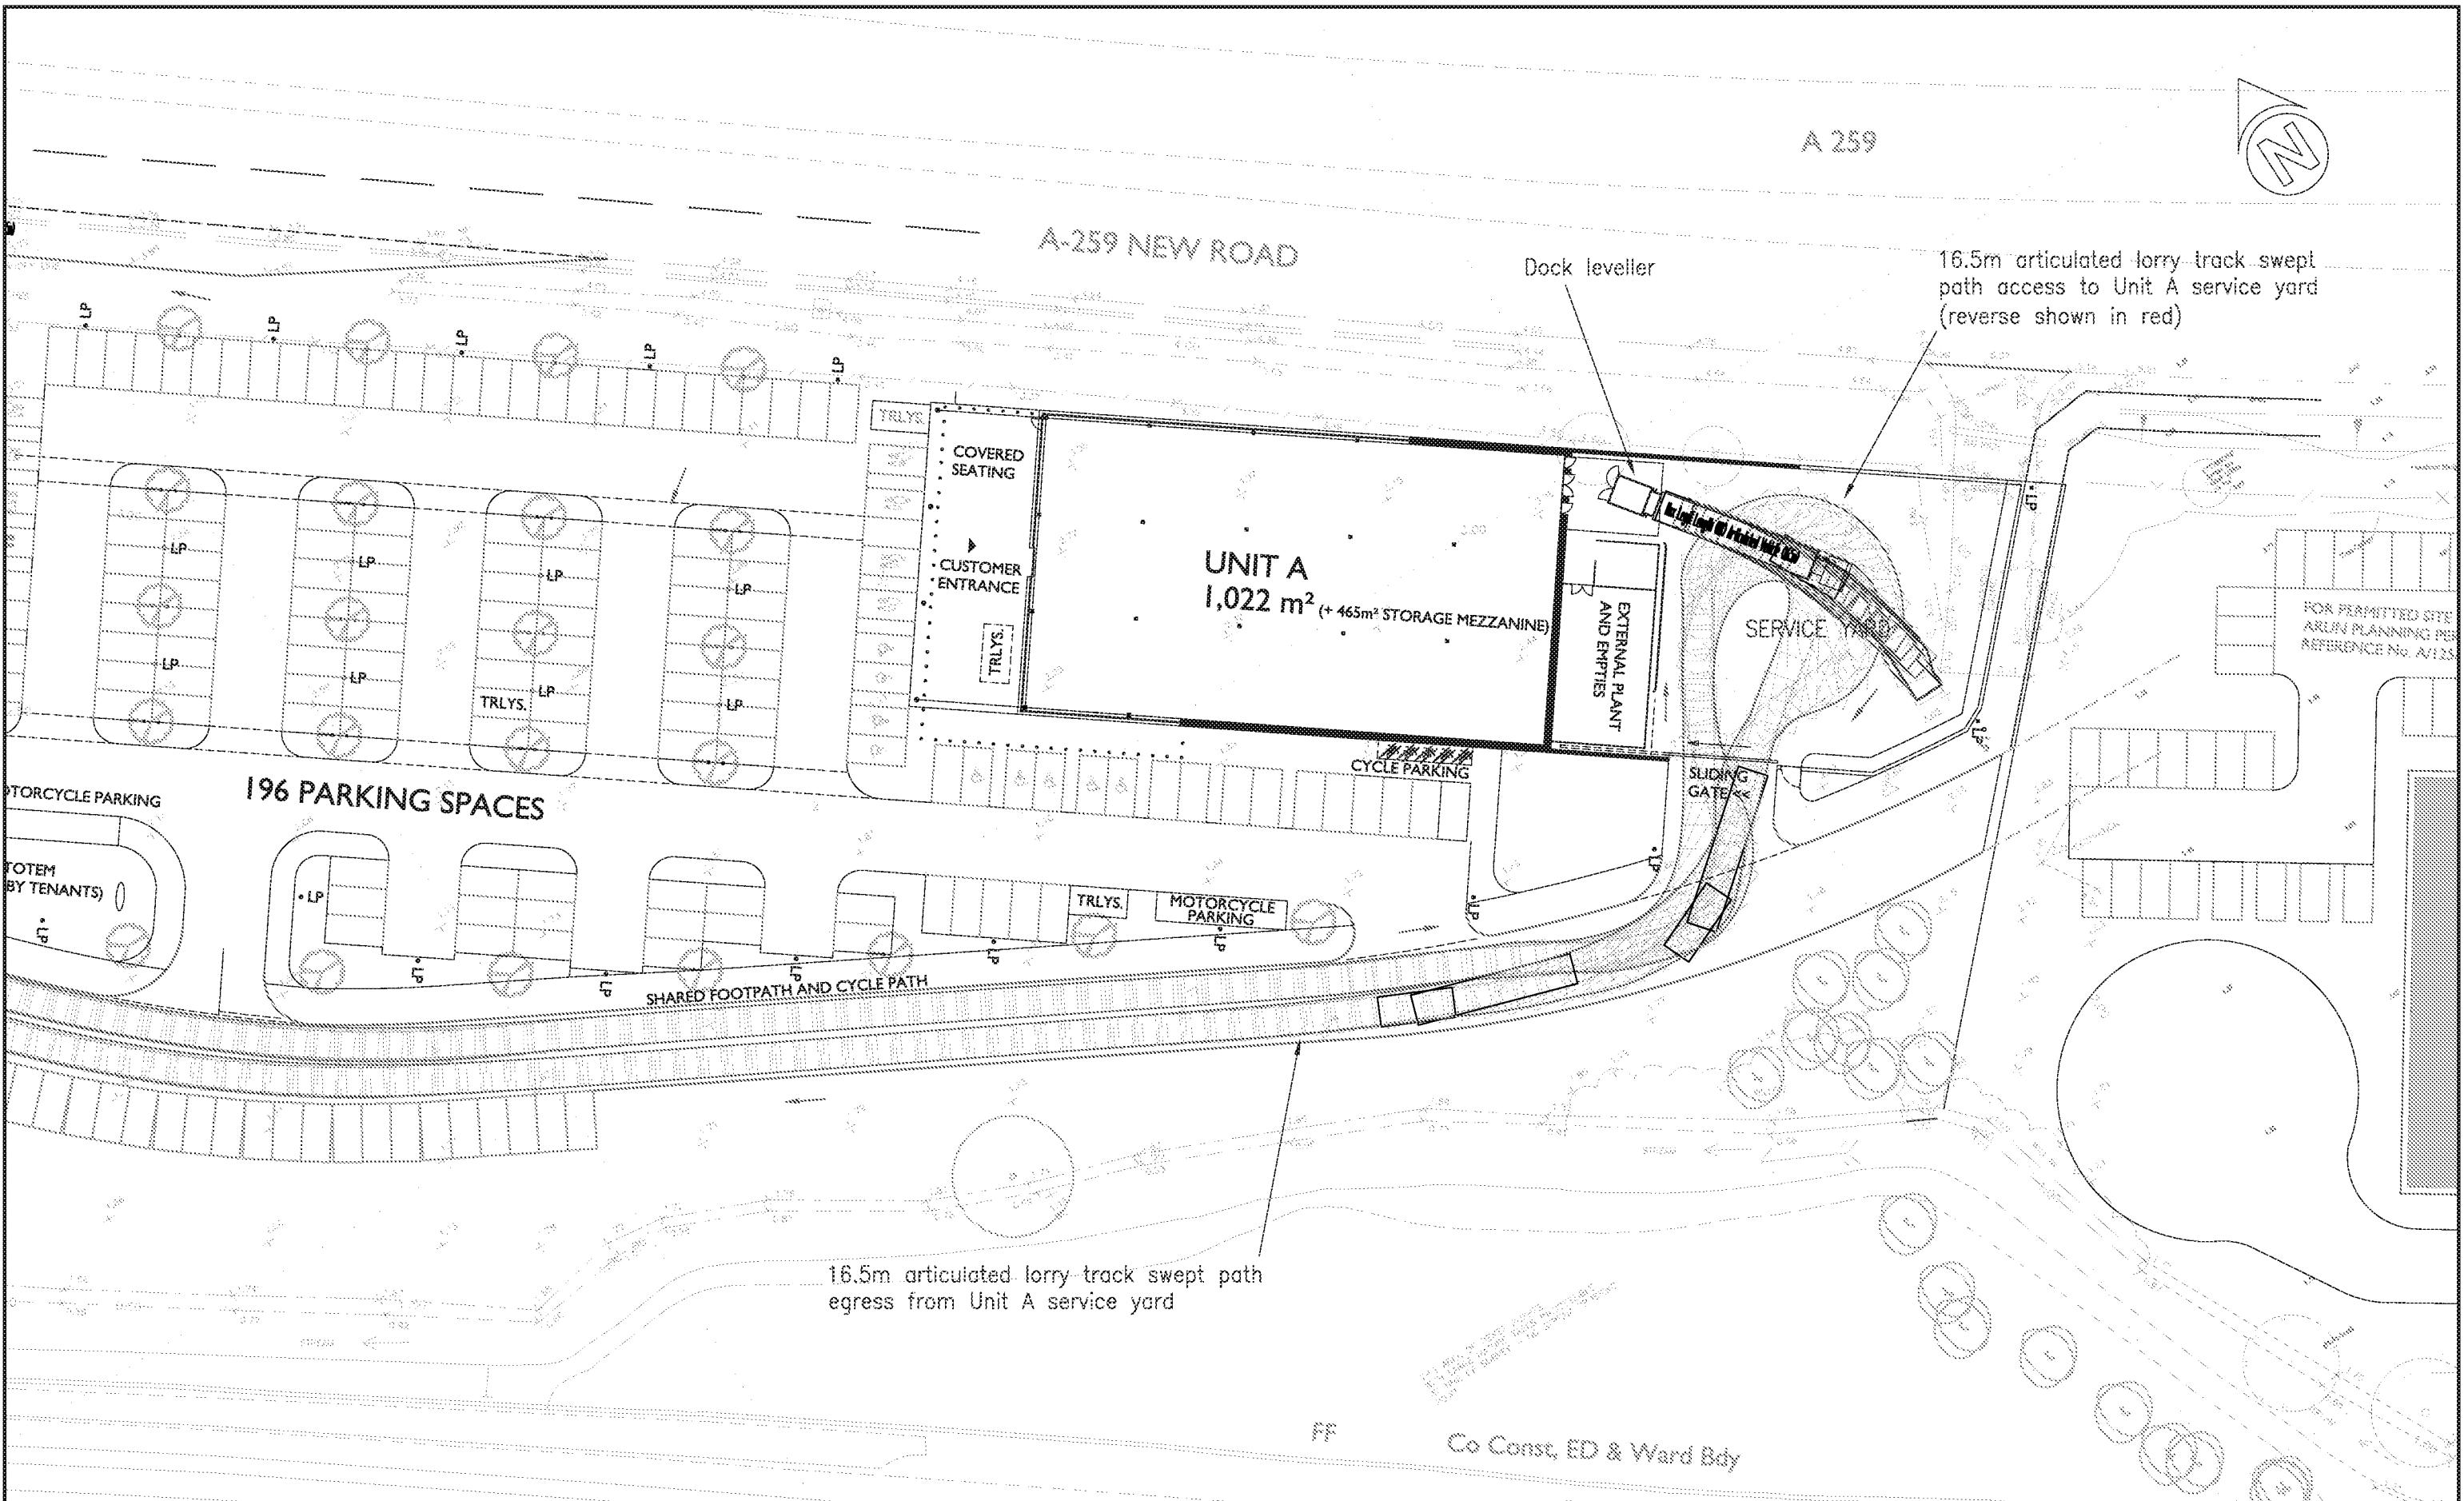

Client COMMERCIAL DEVELOPMENT PROJECTS LTD			Project MIXED USE DEVELOPMENT, A259 NEW ROAD, RUSTINGTON, WEST SUSSEX			REDWOOD PARTNERSHIP CONSULTING ENGINEERS & TRANSPORTATION PLANNERS  Maritime House, Basin Road North, Portslade, Brighton, BN41 1WR Telephone : 01273 414515 www.redwoodpartnership.co.uk	
			Title 16.5m ARTICULATED LORRY TRACK SWEEP PATH TO UNIT A - SHEET 2				
Status FOR APPROVAL	Drawn PL	Scale 1:500	Sheet Size A3	Date FEB 2015	Drawing No. REDW-3167-113		

DISTRICT COUNCIL A241E/01T

ARUN DISTRICT COUNCIL A24145/OUT

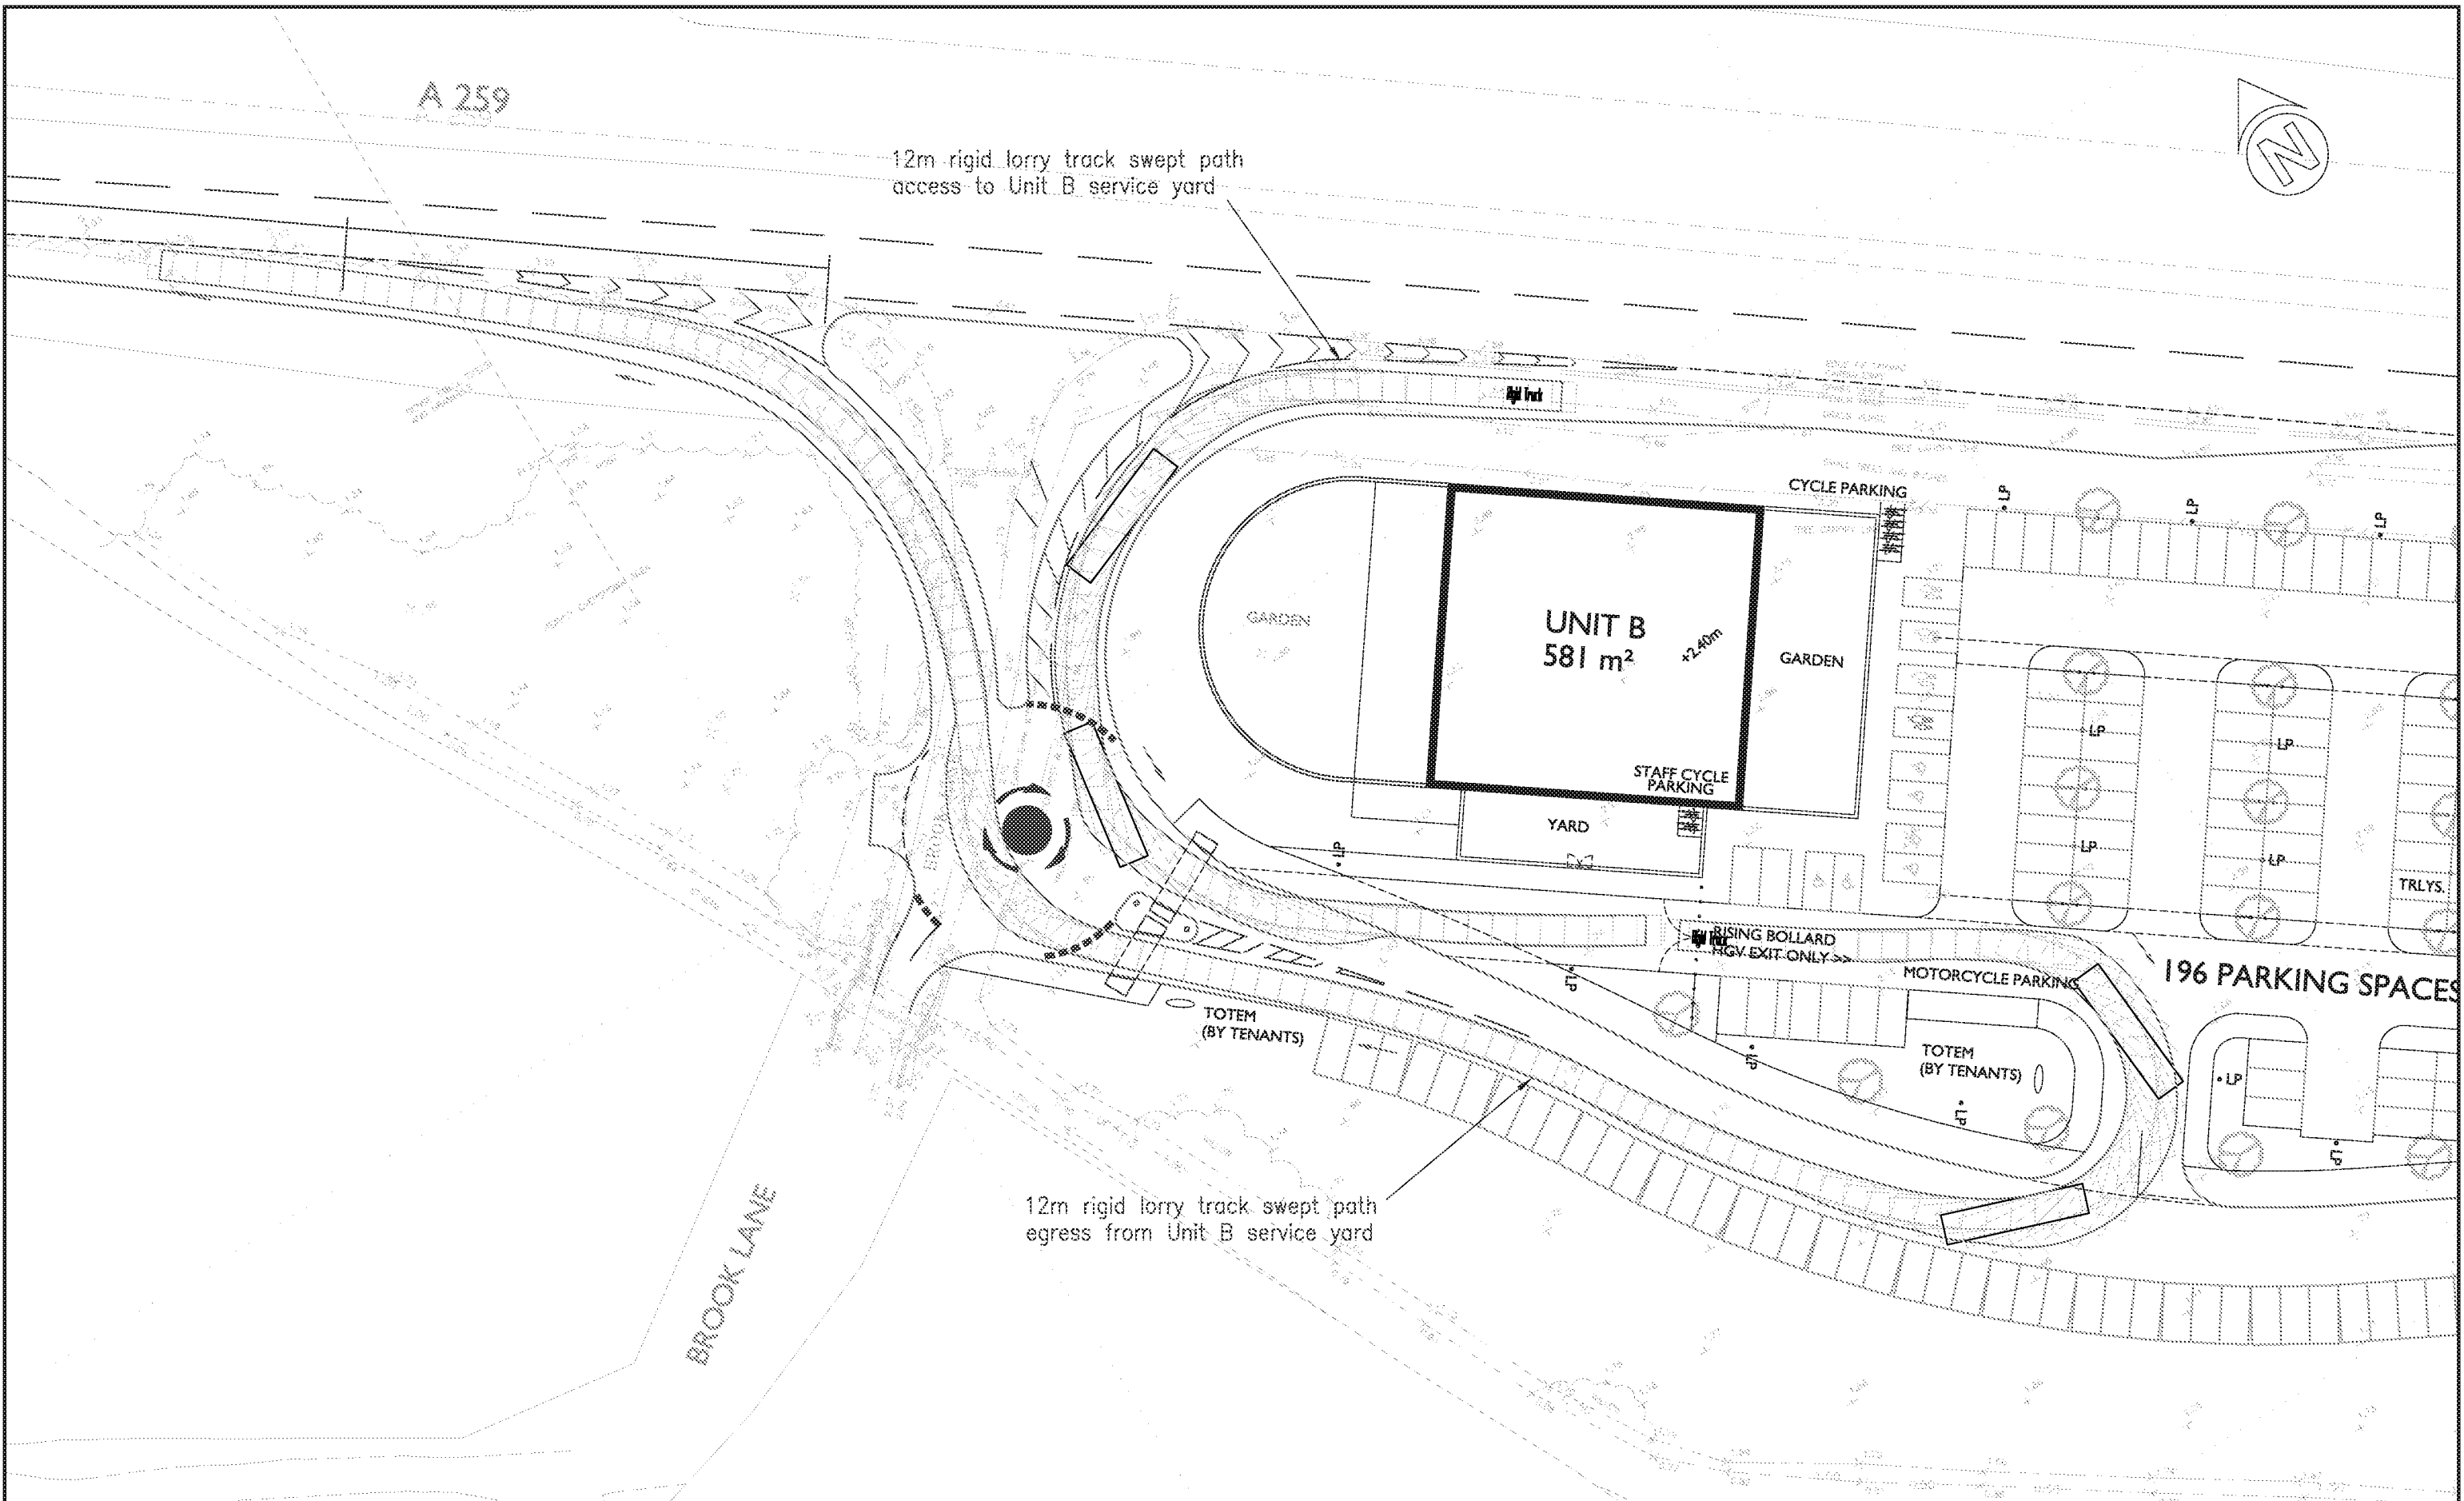

Client COMMERCIAL DEVELOPMENT PROJECTS LTD			Project MIXED USE DEVELOPMENT, A259 NEW ROAD, RUSTINGTON, WEST SUSSEX			REDWOOD PARTNERSHIP CONSULTING ENGINEERS & TRANSPORTATION PLANNERS Maritime House, Basin Road North, Portslade, Brighton, BN41 1WR Telephone : 01273 414515 www.redwoodpartnership.co.uk	
			Title 12m RIGID LORRY TRACK SWEPT PATH TO UNIT B				
Status FOR APPROVAL	Drawn <i>PL</i>	Scale 1:500	Sheet Size A3	Date FEB 2015	Drawing No. REDW-3167-115	Rev	

ARUN DISTRICT COUNCIL A24145.01