



- NOTES
1. All dimensions are in metres unless otherwise stated
 2. Refer to Drawing No. REDW-3167-130-A for details of cross sections

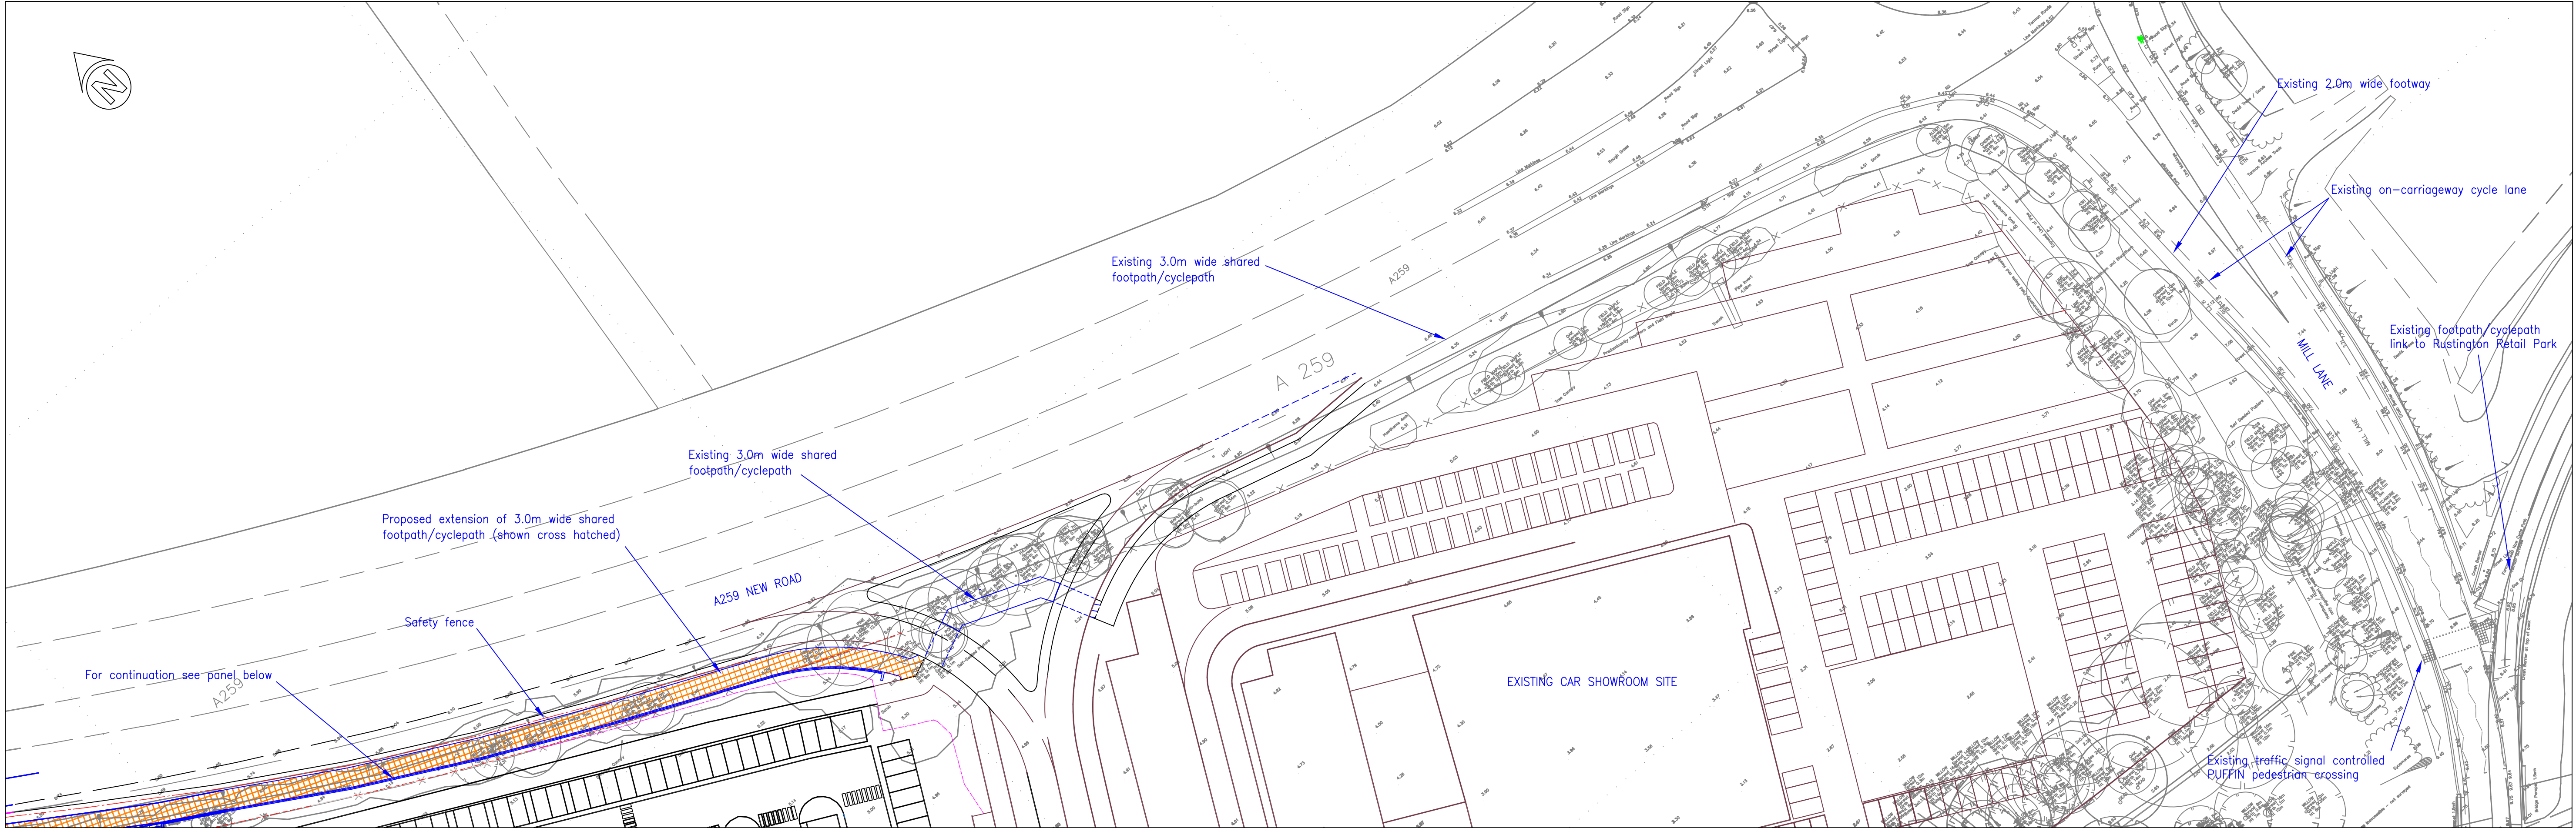

CHANDLERS DEVELOPMENT OFF-SITE FOOTPATH/CYCLEPATH LINK

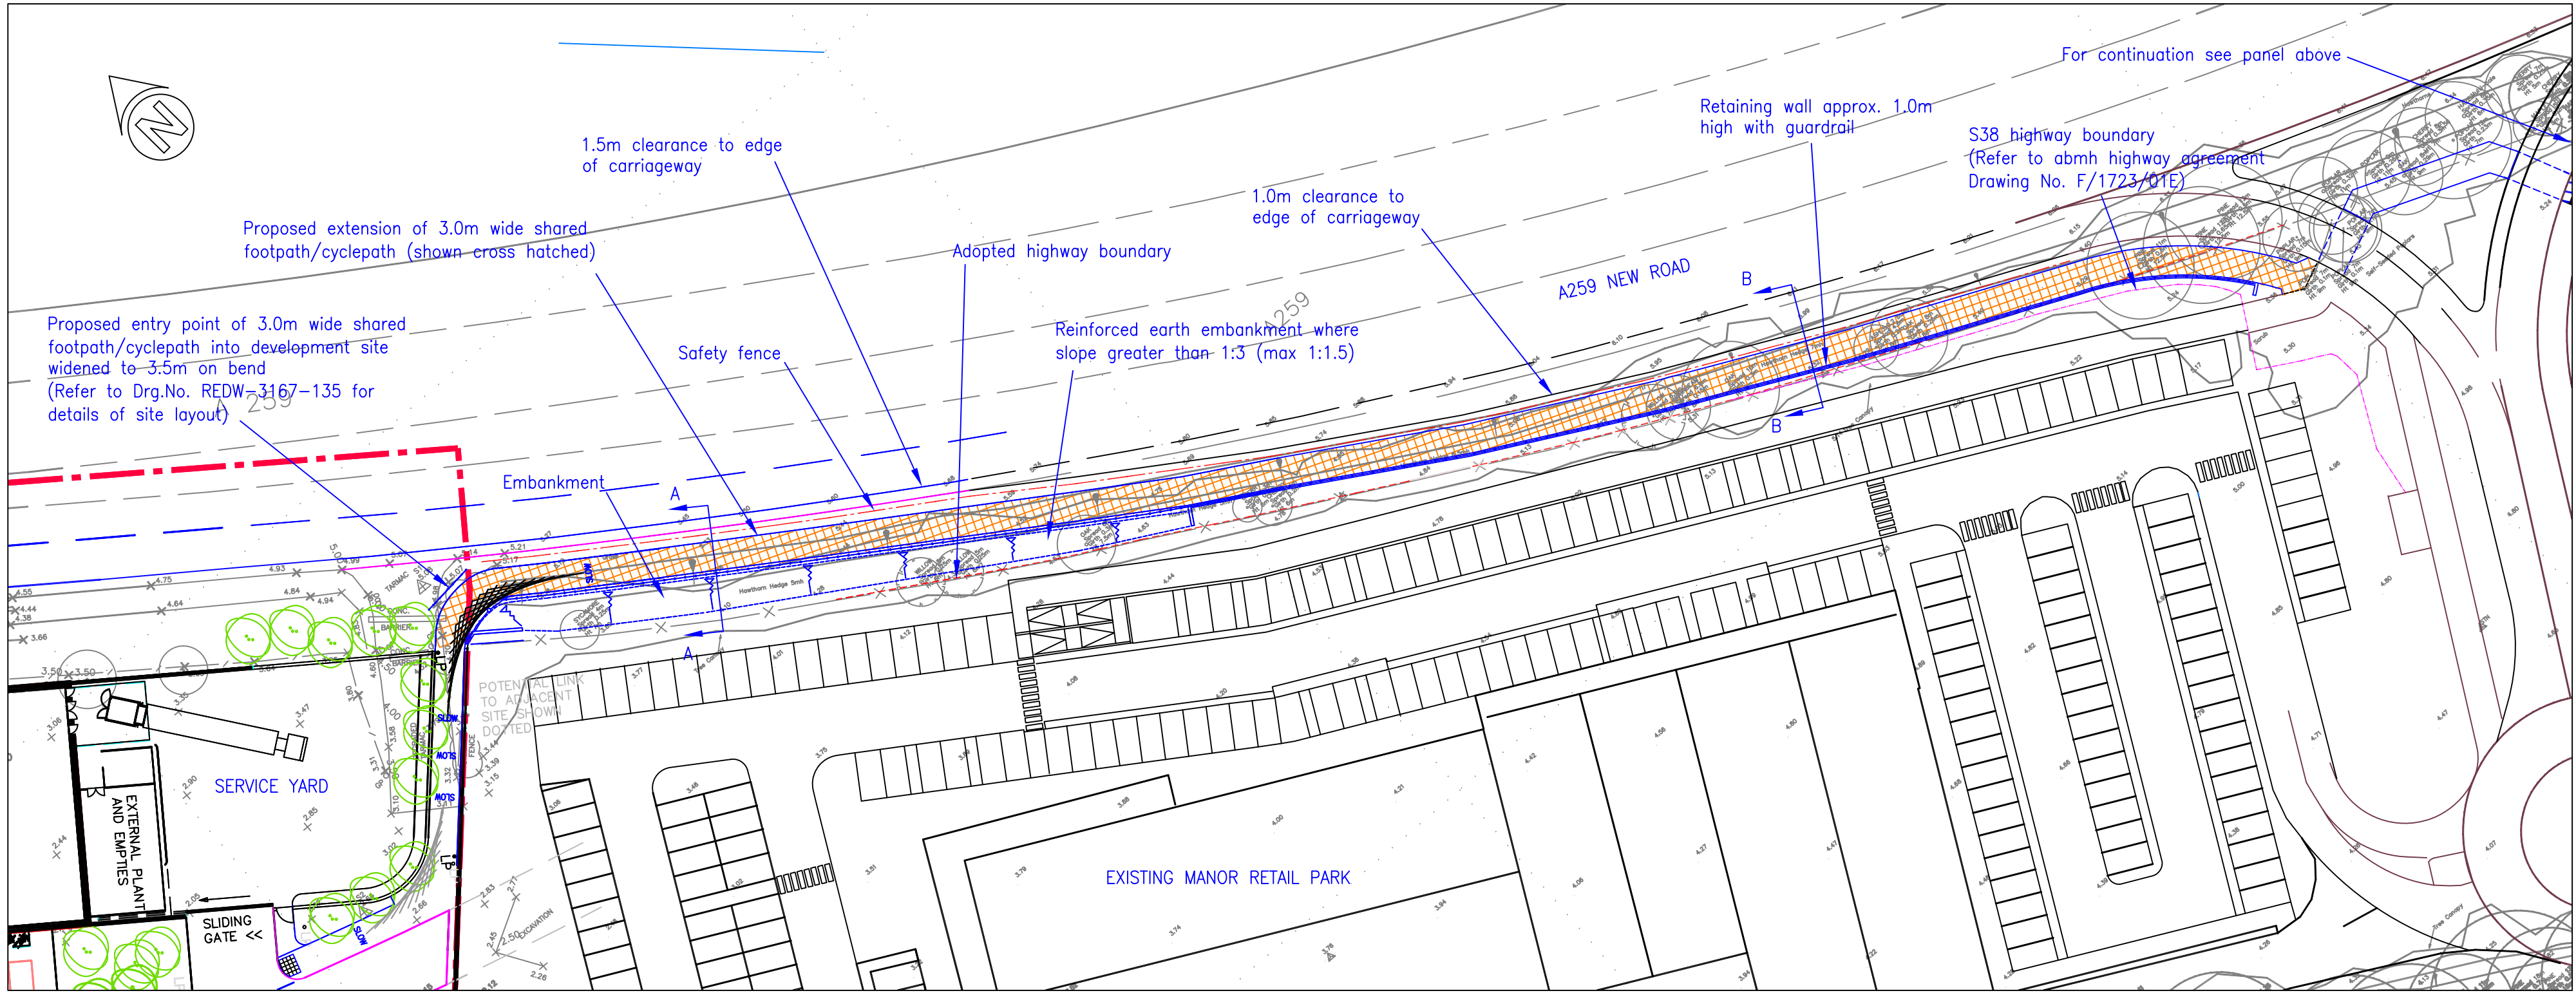

PROPOSED OFF-SITE FOOTPATH/CYCLEPATH LINK

Rev	Date	Details	Drawn
Drawing Status			
FOR APPROVAL			
REDWOOD PARTNERSHIP CONSULTING ENGINEERS & TRANSPORTATION PLANNERS 			
Maritime House Basin Road North Portslade Brighton East Sussex BN41 1WR		Telephone : 01273 414515 Fax : 01273 376824 www.redwoodpartnership.co.uk	
Client COMMERCIAL DEVELOPMENT PROJECTS LTD			
Project MIXED USE DEVELOPMENT ON A259 NEW ROAD RUSTINGTON, LITTLEHAMPTON			
Title HIGHWAY ACCESS PLAN OFF-SITE FOOTPATH / CYCLEPATH			
Drawn	PL	Scale 1:500 Sheet A1	Date AUGUST 2018
Drawing No. REDW-3167-136			Rev