


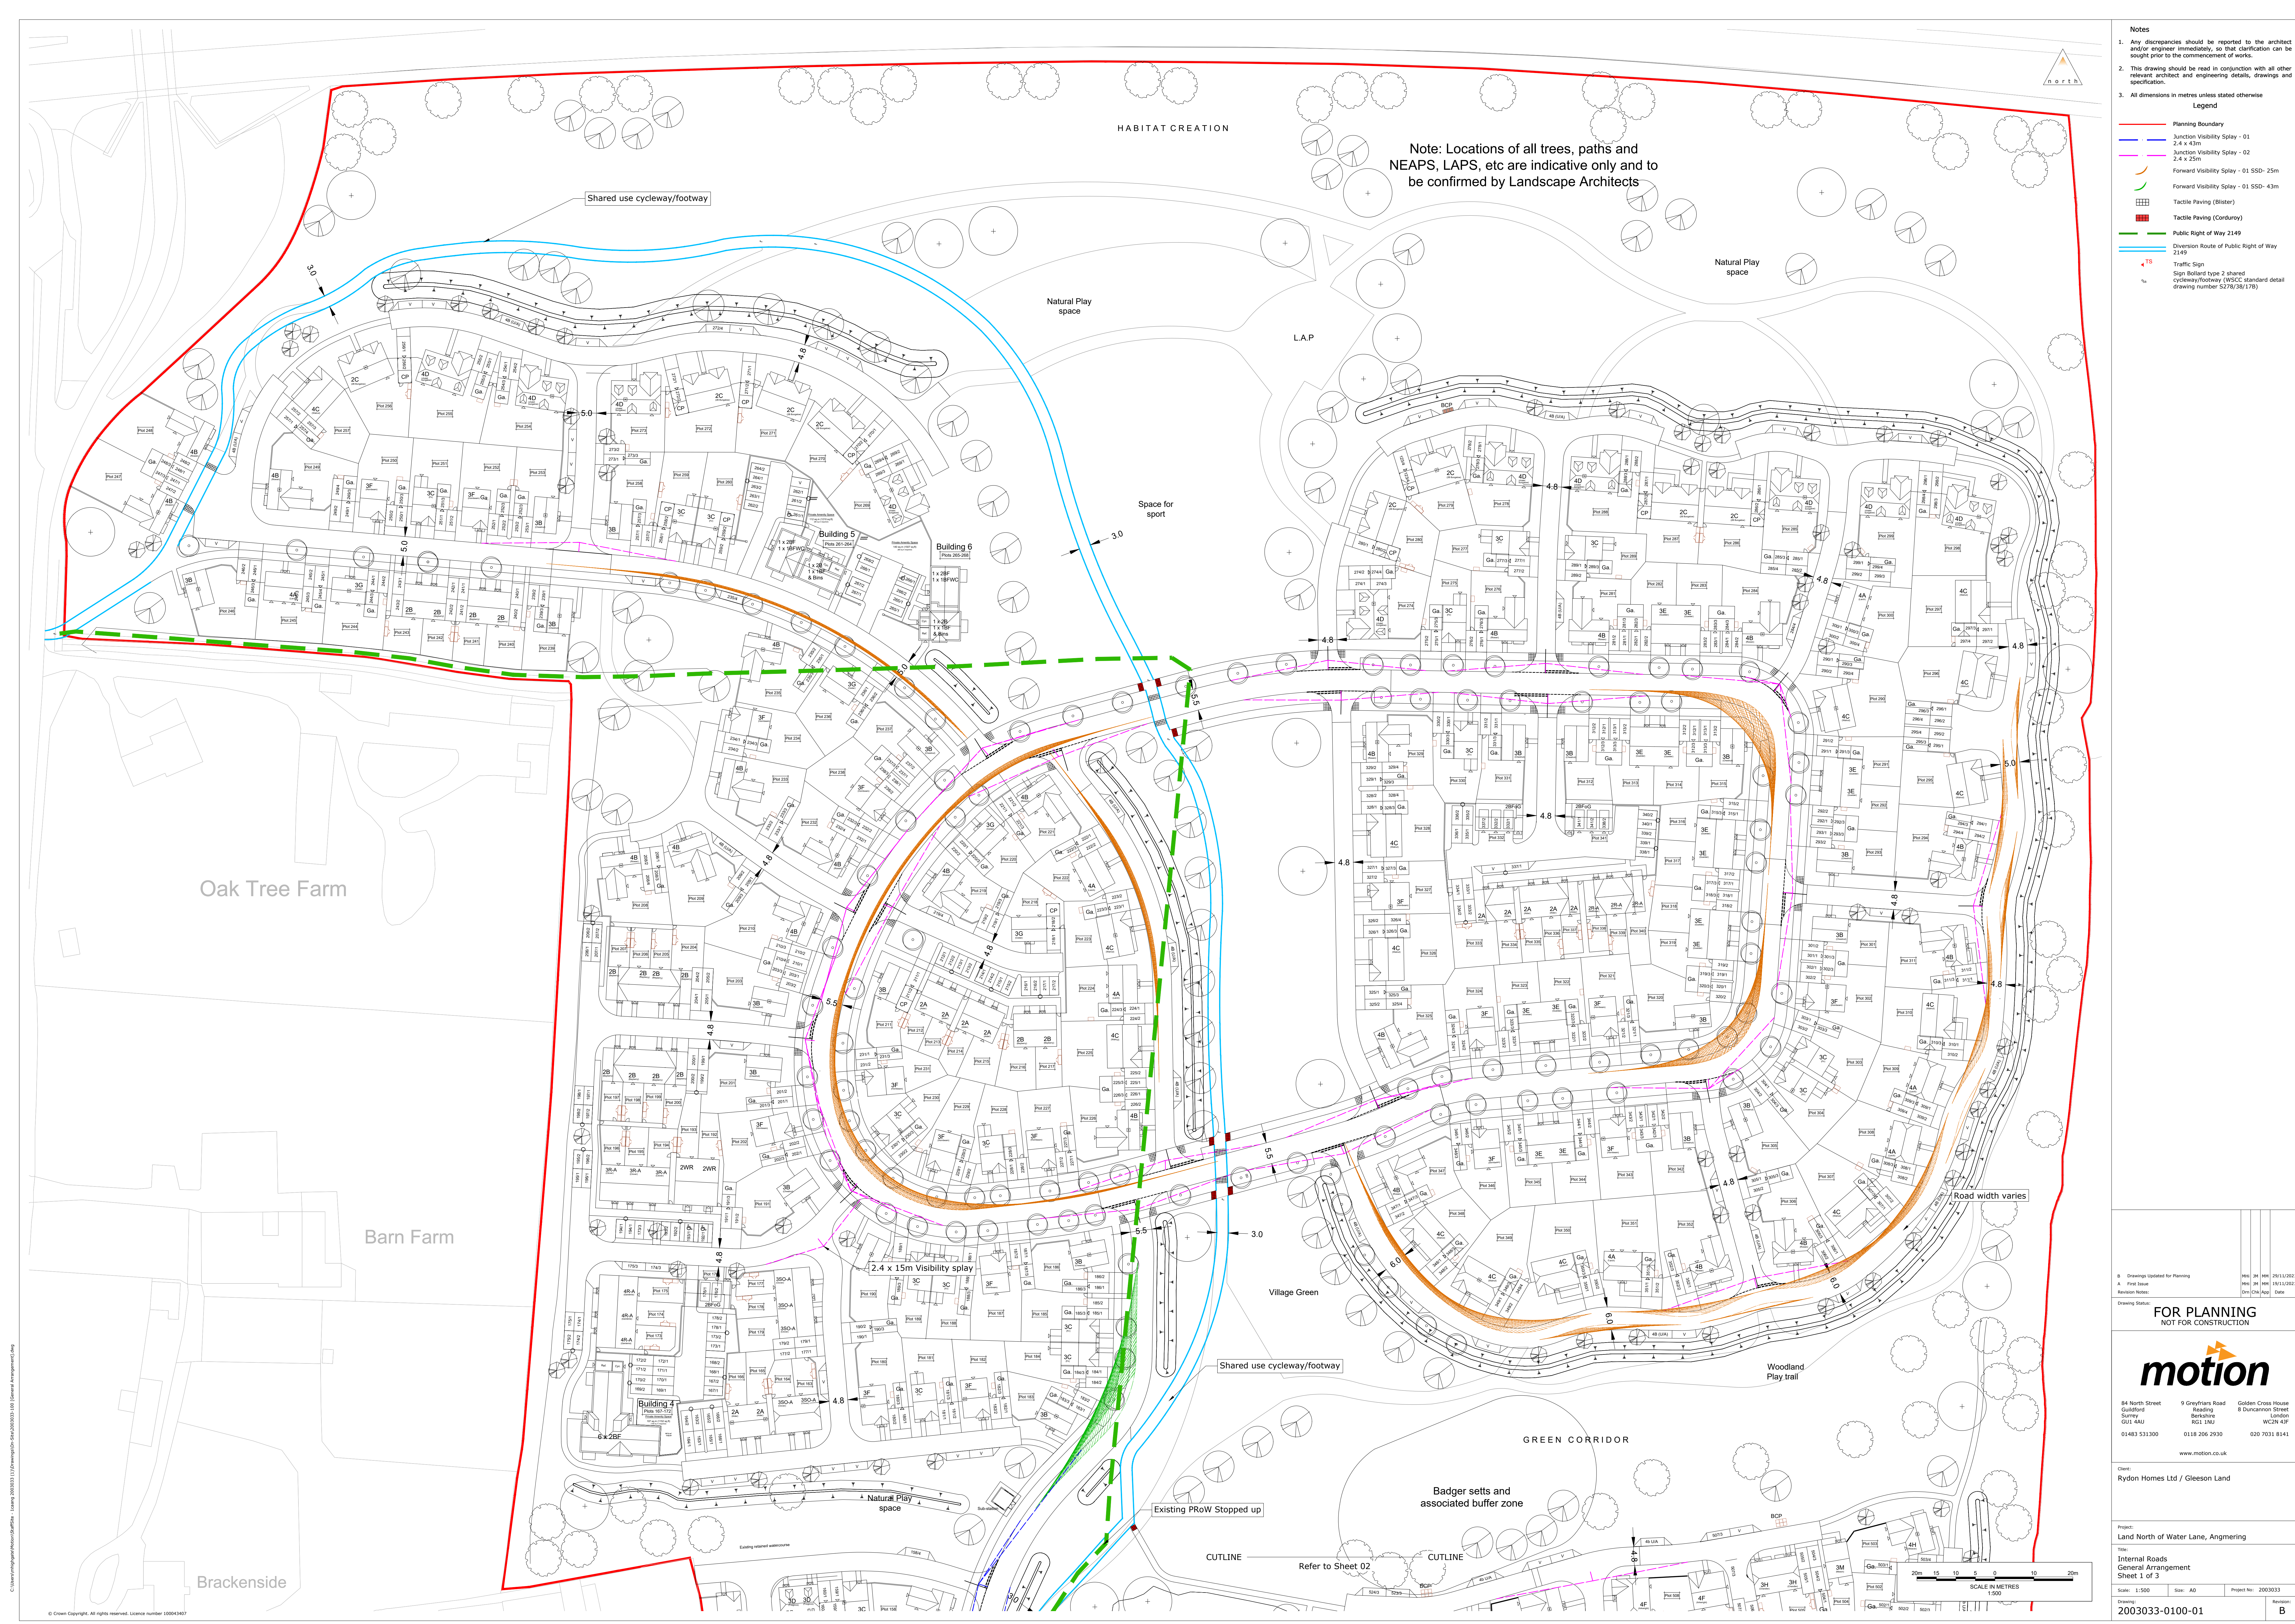

Note: Locations of all trees, paths and NEAPS, LAPS, etc are indicative only and to be confirmed by Landscape Architects

- Notes**
- Any discrepancies should be reported to the architect and/or engineer immediately, so that clarification can be sought prior to the commencement of works.
 - This drawing should be read in conjunction with all other relevant architect and engineering details, drawings and specification.
 - All dimensions in metres unless stated otherwise
- Legend**
- Planning Boundary
 - Junction Visibility Splay - 01 2.4 x 43m
 - Junction Visibility Splay - 02 2.4 x 25m
 - Forward Visibility Splay - 01 SSD- 25m
 - Forward Visibility Splay - 01 SSD- 43m
 - Tactile Paving (Blister)
 - Tactile Paving (Corduroy)
 - Public Right of Way 2149
 - Diversion Route of Public Right of Way 2149
 - Traffic Sign
 - Sign Bollard type 2 shared cycleway/footway (WCC standard detail drawing number 5276/38/178)

Drawings updated for Planning

Rev	Issued	Date
A	First Issue	25/11/2021

FOR PLANNING
NOT FOR CONSTRUCTION

motion

84 North Street, Guildford, Surrey GU1 4AU
01483 531300

9 Gryffons Road, Reading RG1 1NU
0118 206 2930

Golden Cross House, 8 Duncannon Street, London WC2N 4JF
020 7031 8141

www.motion.co.uk

Client: Rydon Homes Ltd / Gleeson Land

Project: Land North of Water Lane, Angmering

Title: Internal Roads General Arrangement Sheet 1 of 3

Scale: 1:500 Date: AD Project No: 2003033

Drawn: 2003033-0100-01

Revision: B

C:\Users\james.brown\OneDrive\Documents\2003033-0100-01\General Arrangement.dwg