


C:\Users\adam\Documents\Projects\2003033-310\2003033-310_Proposed Levels.dwg
C:\Users\adam\Documents\Projects\2003033-310\2003033-310_Proposed Levels.dwg
C:\Users\adam\Documents\Projects\2003033-310\2003033-310_Proposed Levels.dwg

© Crown Copyright. All rights reserved. Licence number 10004347

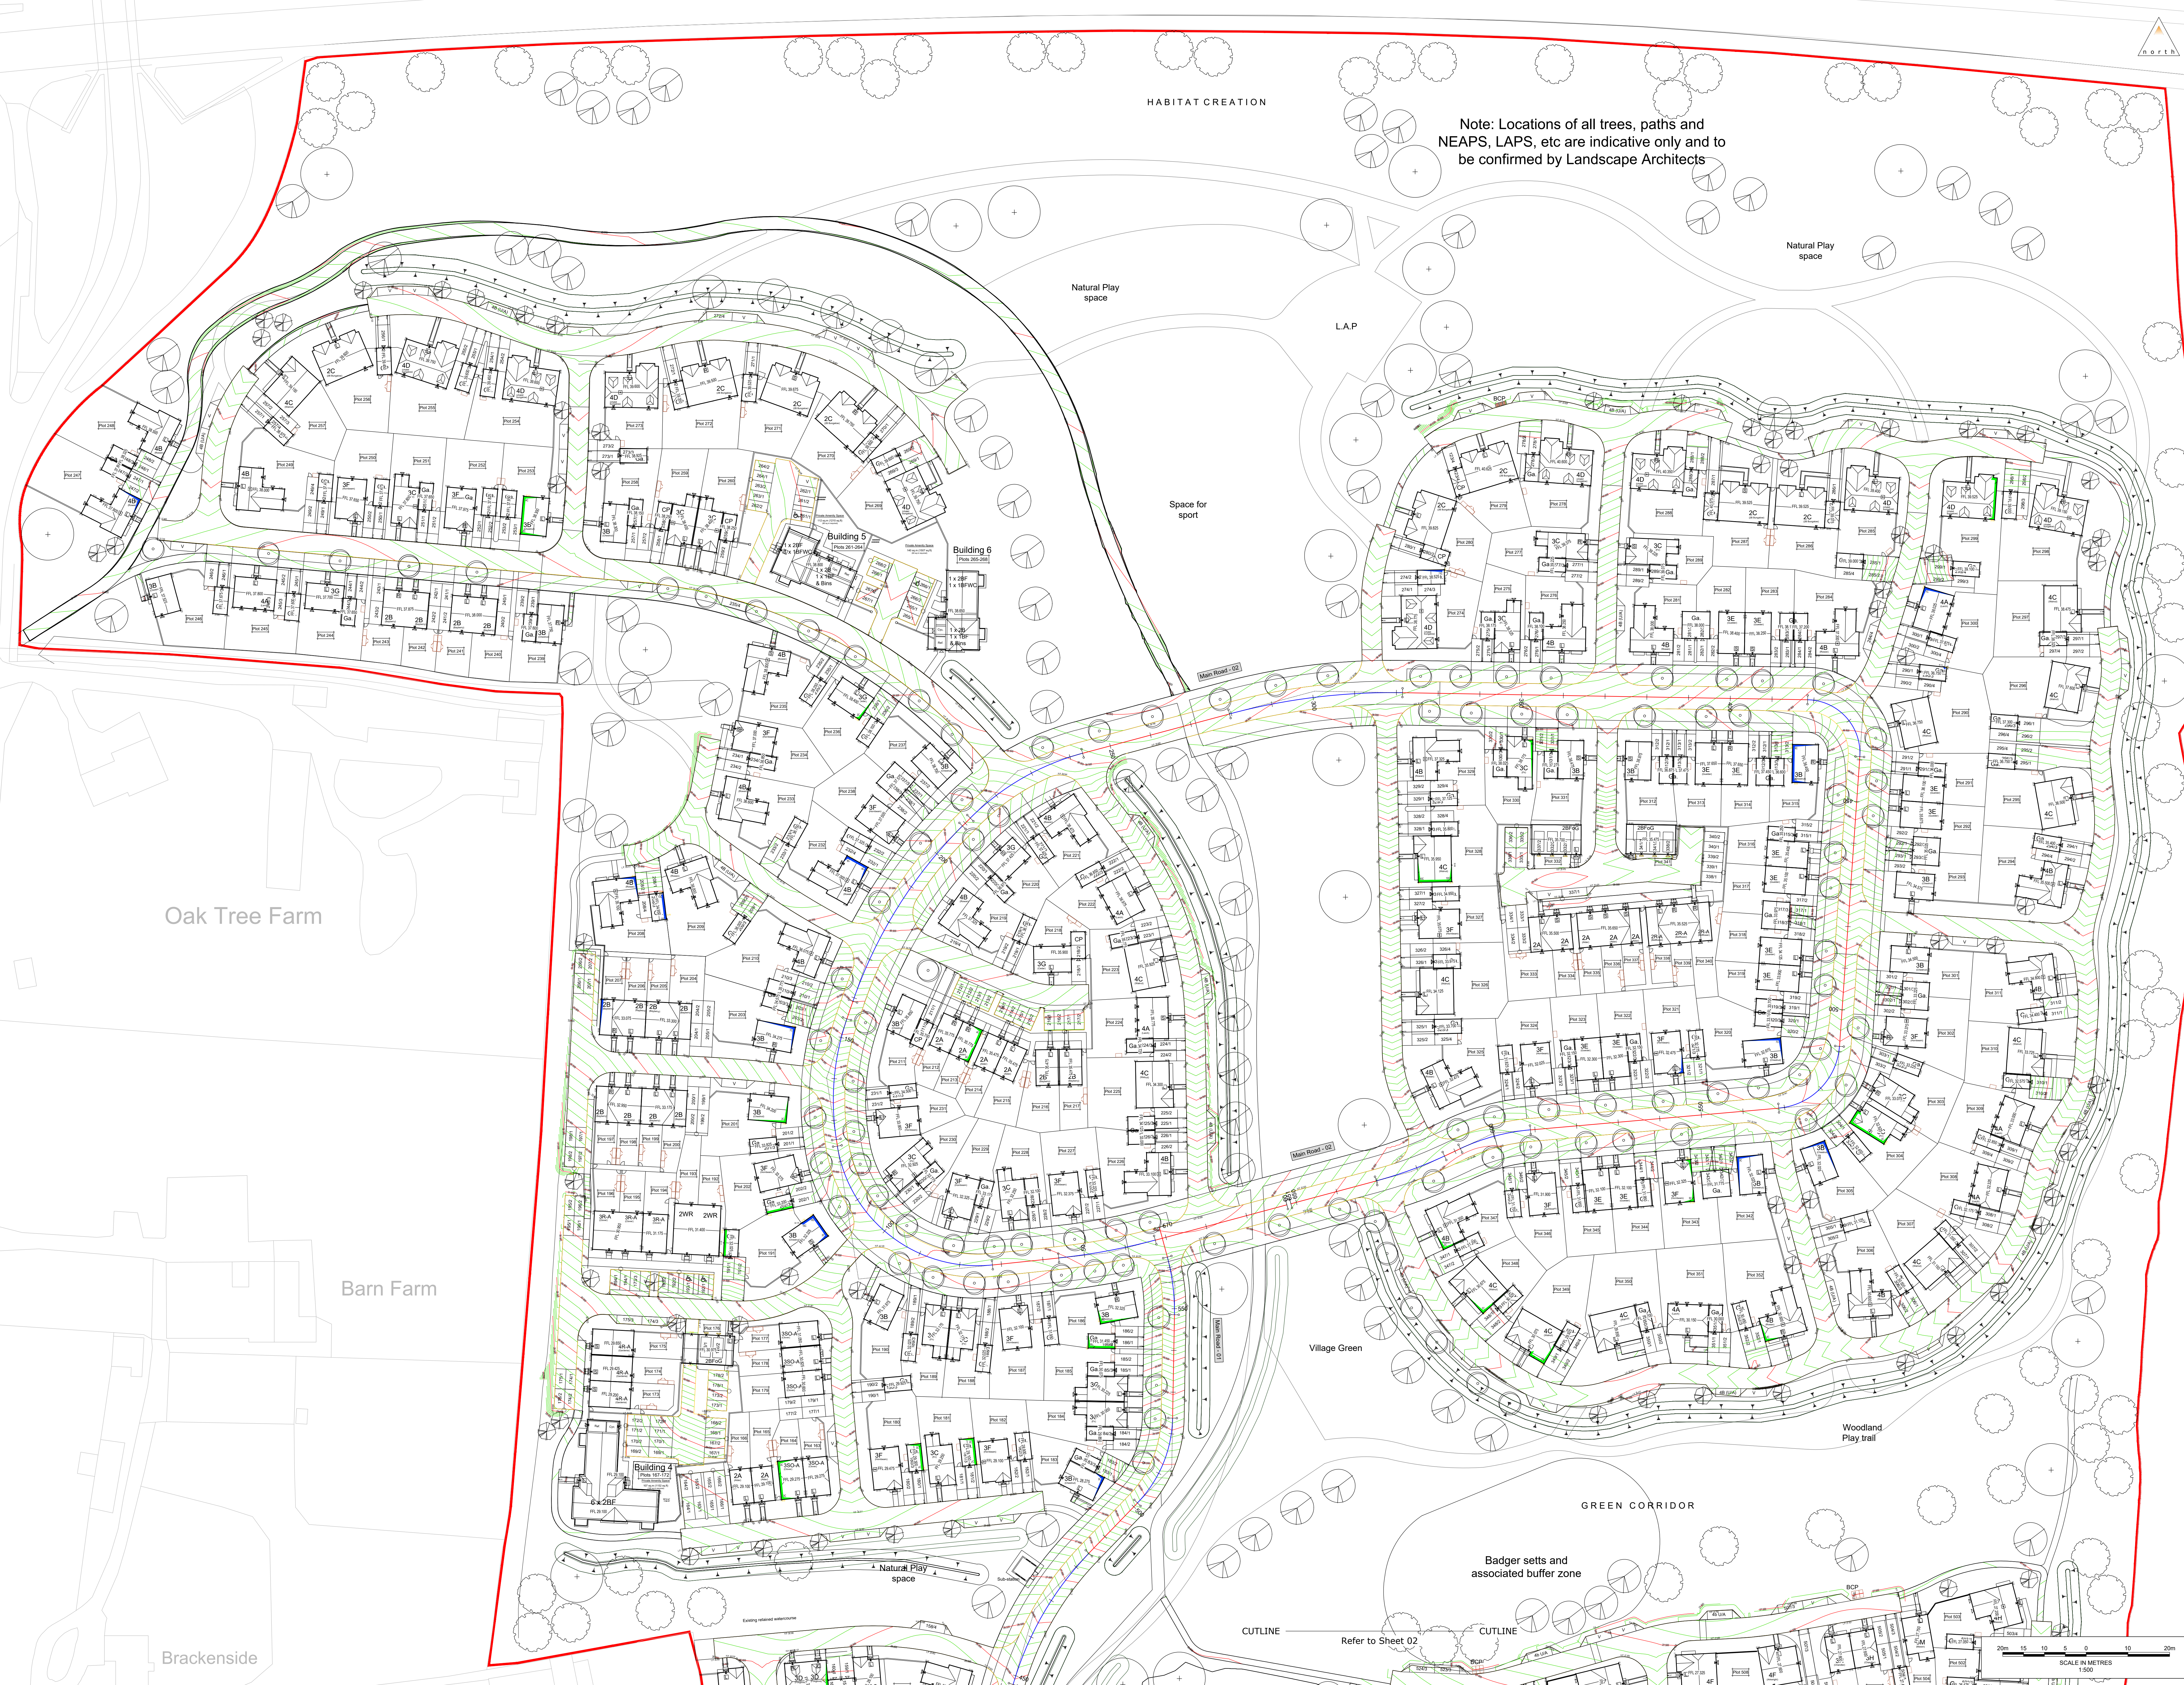

HABITAT CREATION

Note: Locations of all trees, paths and NEAPS, LAPS, etc are indicative only and to be confirmed by Landscape Architects

Oak Tree Farm

Barn Farm

Brackenside

Village Green


GREEN CORRIDOR

Badger setts and associated buffer zone

CUTLINE

Refer to Sheet 02

CUTLINE

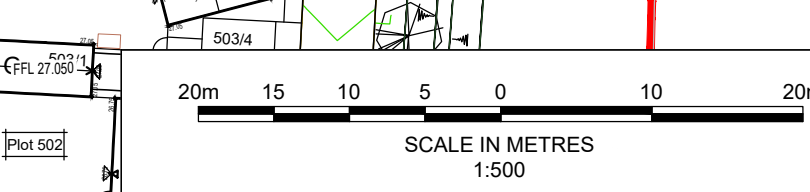

Notes

- Any discrepancies should be reported to the architect and/or engineer immediately, so that clarification can be sought prior to the commencement of works.
- This drawing should be read in conjunction with all other relevant architect and engineering details, drawings and specification.
- All dimensions in metres unless stated otherwise

Legend

- Planning Boundary
- Proposed Major Contours
- Proposed Minor Contours
- Proposed Spot Levels
- Existing Spot Levels
- Proposed Gradients
- Proposed Underbuild
- Proposed Tanking
- Proposed Road Alignment

**FOR PLANNING
NOT FOR CONSTRUCTION**

motion

84 North Street
Guildford
Surrey
GU1 4AU
01483 531300

9 Greyfriars Road
Reading
Berkshire
RG1 1NU
0118 206 2930

Golden Cross House
8 Duncannon Street
London
WC2N 4JF
020 7031 8141

www.motion.co.uk

Client:
Rydon Homes Ltd / Gleeson Land

Project:
Land North of Water Lane, Angmering

Title:
Internal Roads
Proposed Levels
Sheet 1 of 3

Scale: 1:500
Date: AD
Project No: 2003033
Revision:
2003033-310-01
B

01/11/2021