



MAIN ROAD - 03 - LONGSECTION
SCALE: H 1:500,V 1:100

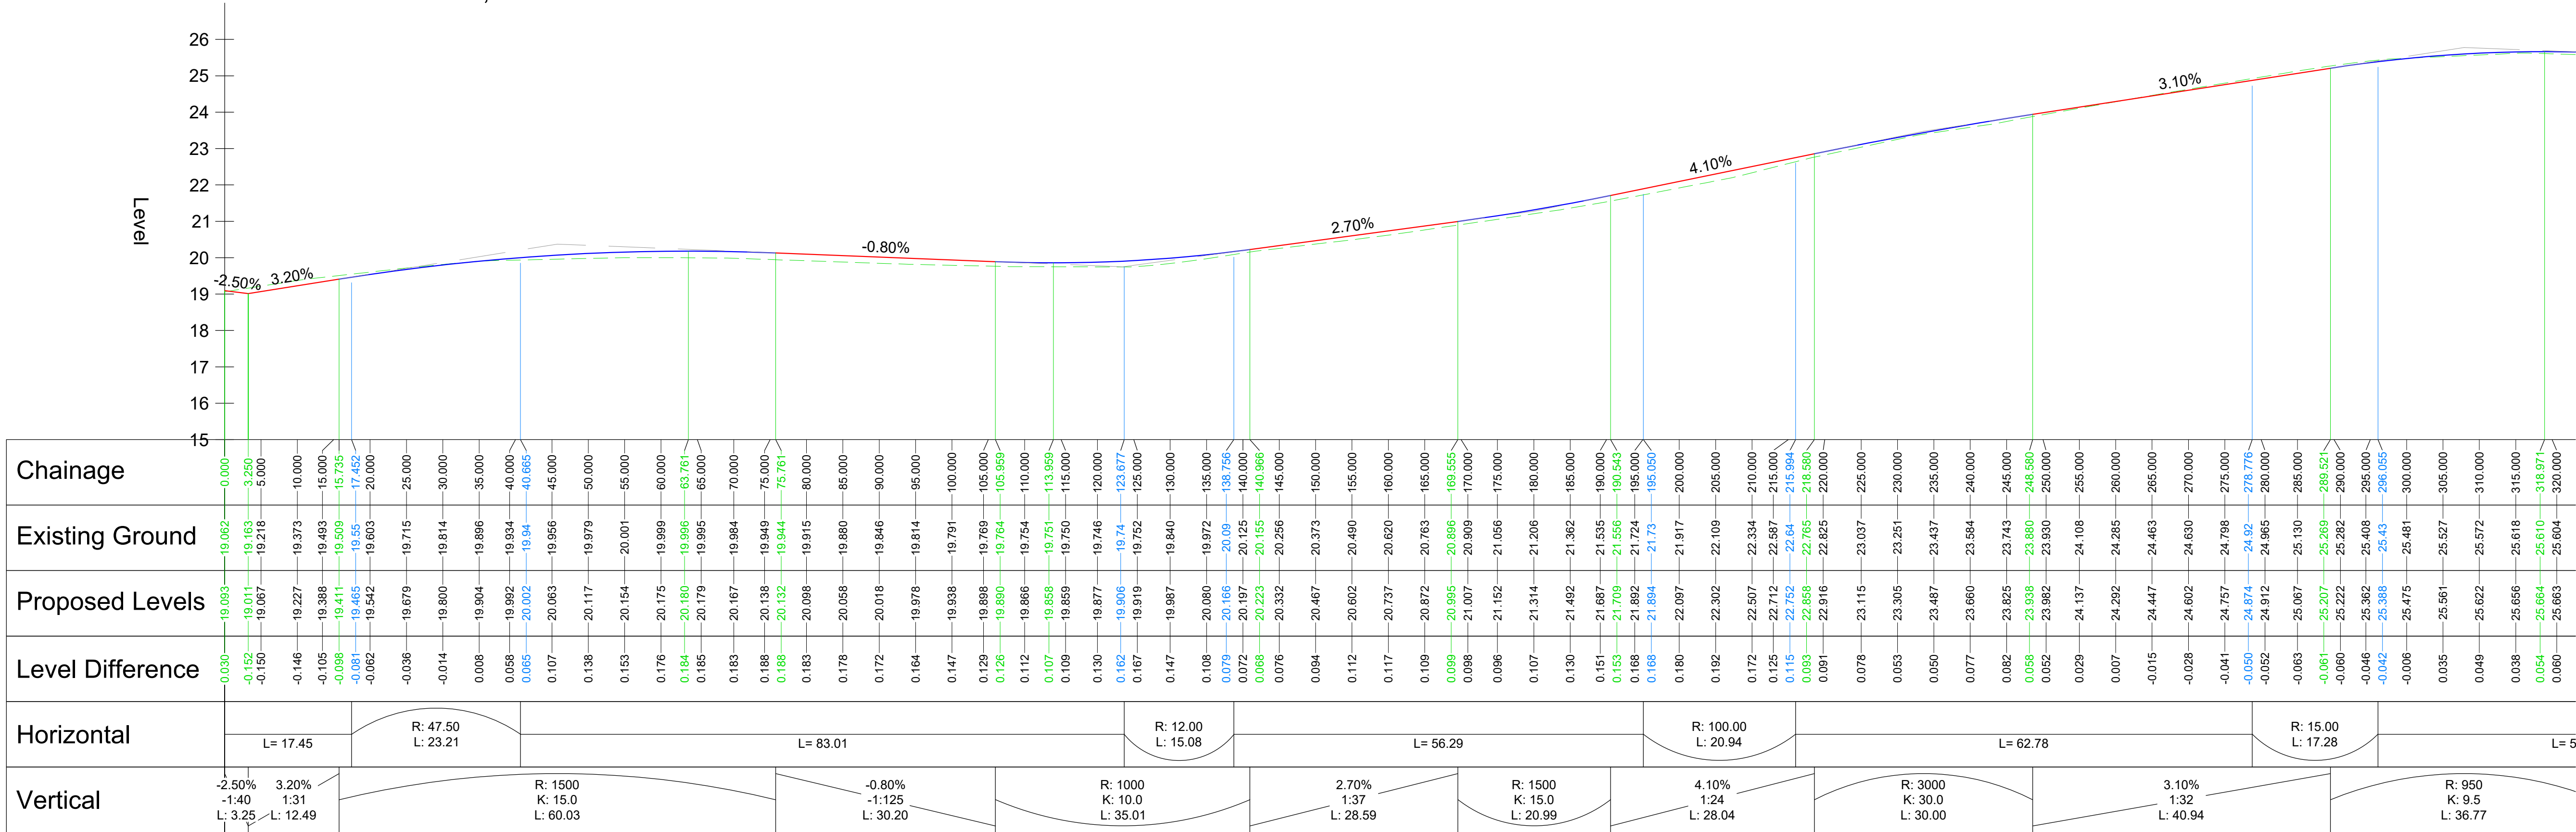

- Notes
- Any discrepancies should be reported to the architect and/or engineer immediately, so that clarification can be sought prior to the commencement of works.
 - This drawing should be read in conjunction with all other relevant architect and engineering details, drawings and specification.
 - All dimensions in metres unless stated otherwise
- Legend
- Existing Ground Profile
 - Proposed Road Profile

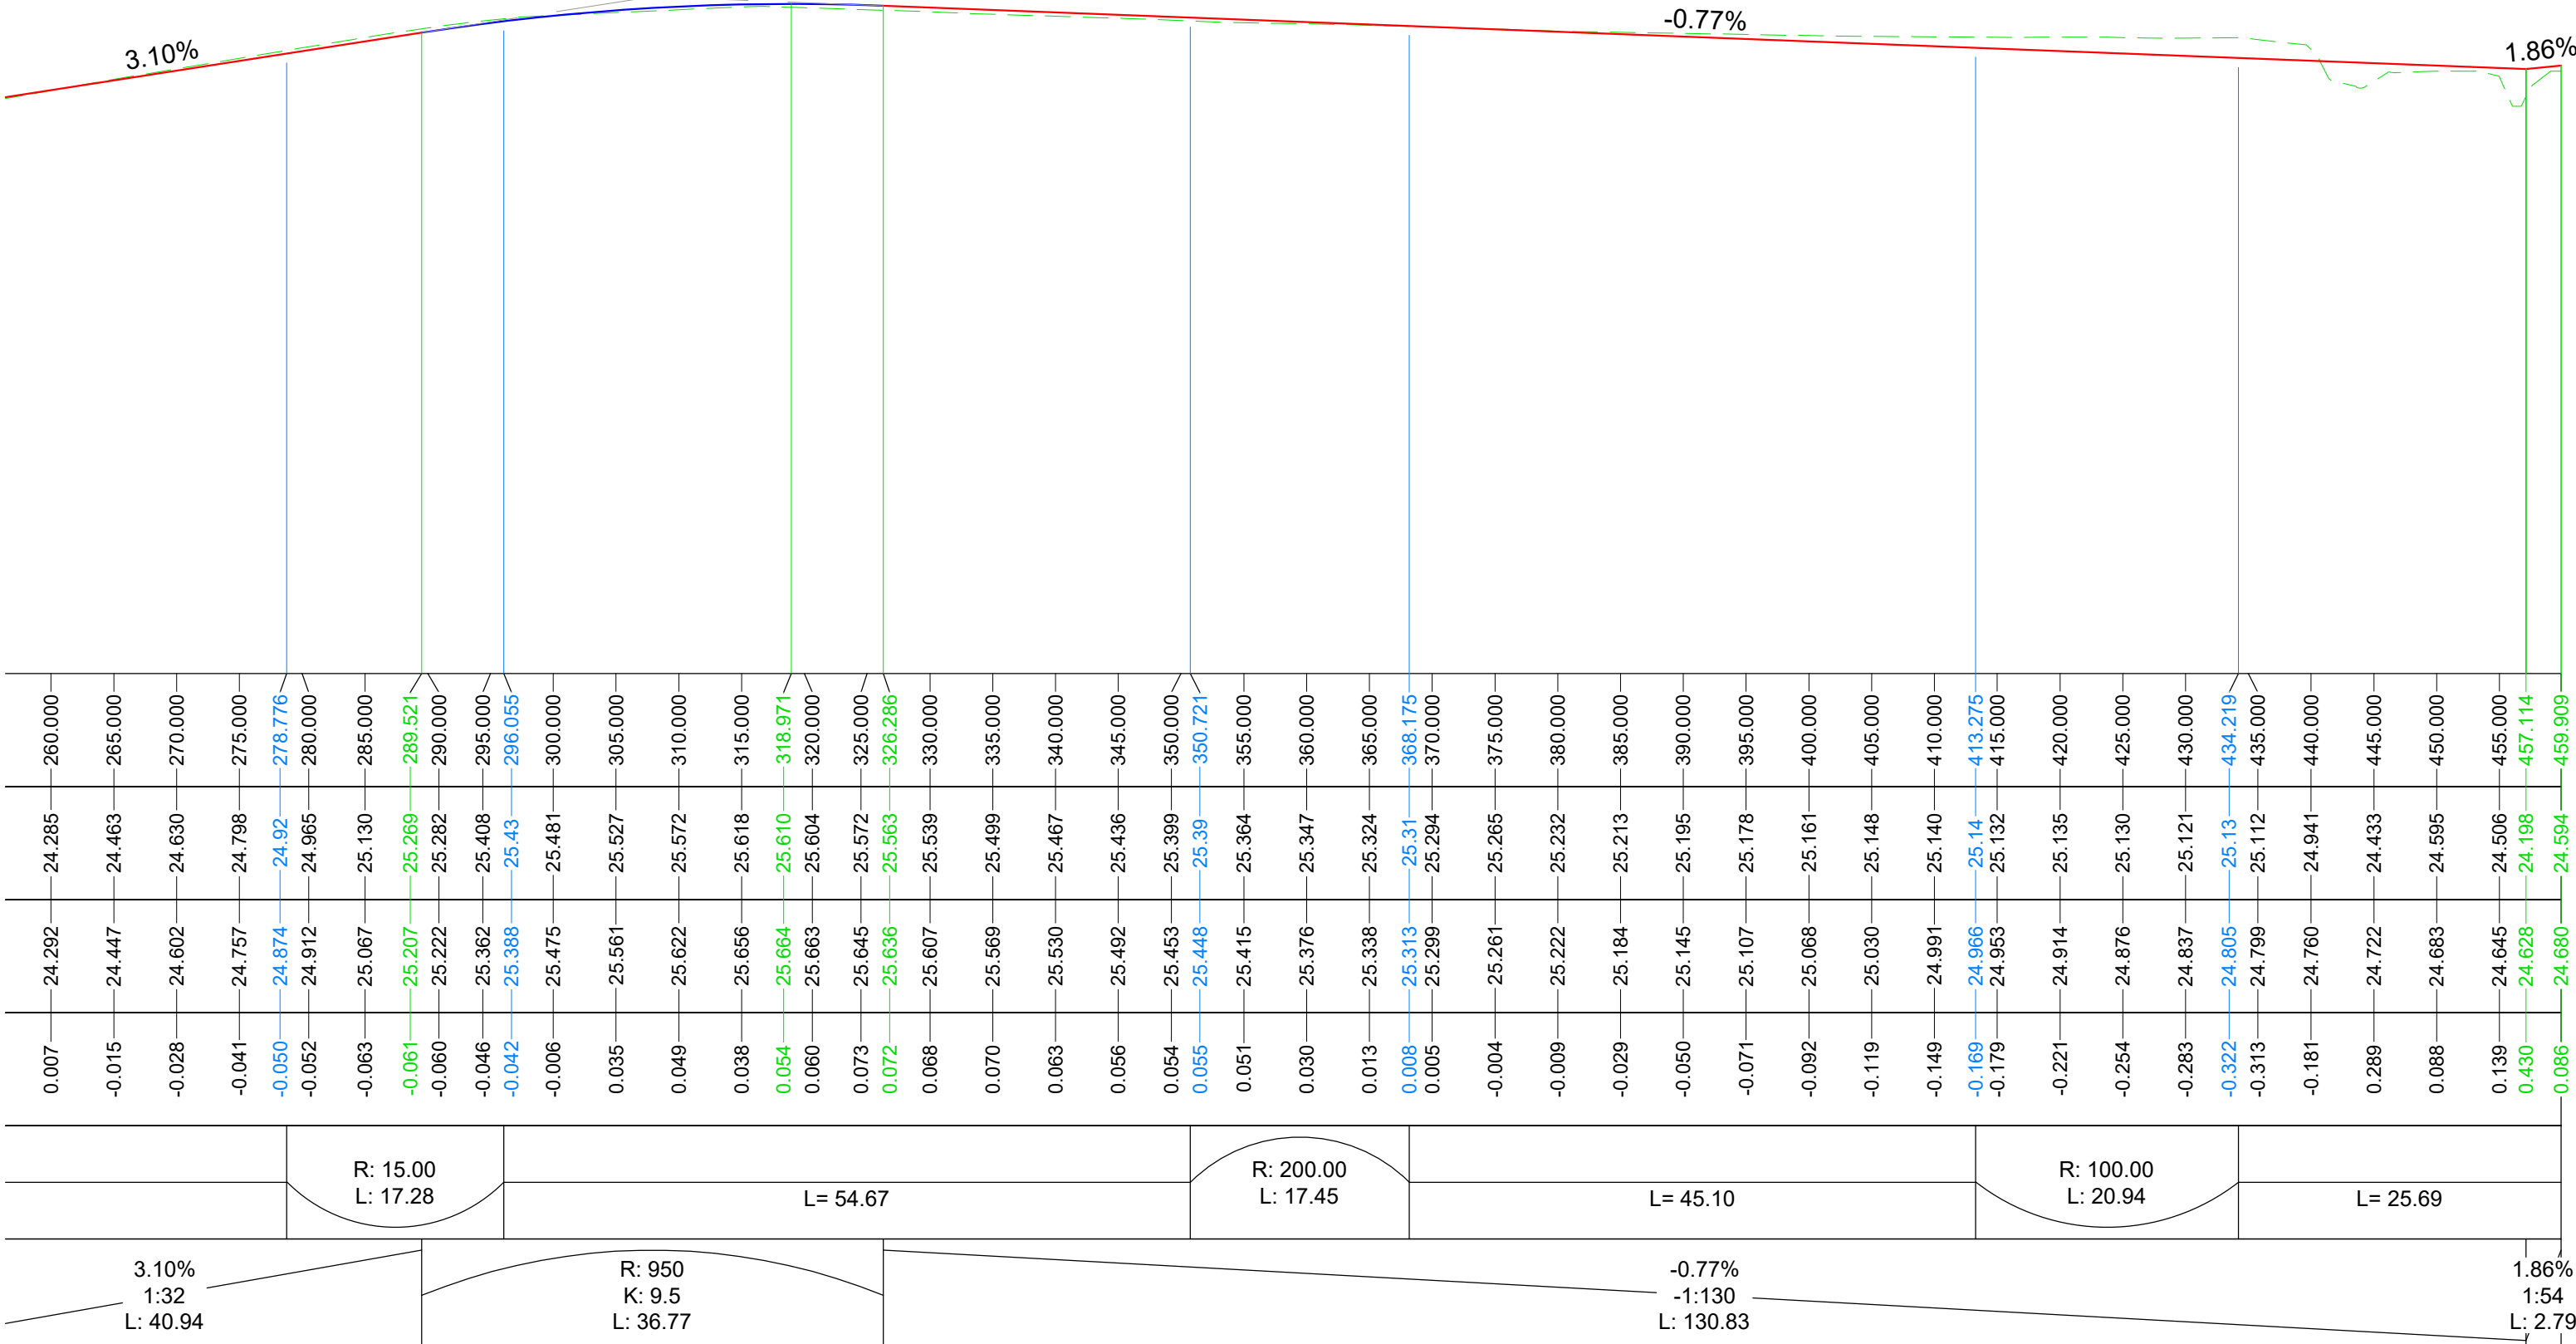

B	Issued for planning	CC	JM	MM	29/11/2021
A	First Issue	CC	JM	MM	19/11/2021
Revision Notes:		Dm	Chk	App	Date

FOR PLANNING
NOT FOR CONSTRUCTION

motion

84 North Street
Guildford
Surrey
GU1 4AU
01483 531300

9 Greyfriars Road
Reading
Berkshire
RG1 1NU
0118 206 2930

Golden Cross House
8 Duncannon Street
London
WC2N 4JF
020 7031 8141

www.motion.co.uk

Client:
Rydon Homes Ltd / Gleeson Land

Project:
Land North of Water Lane, Angmering

Title:
Internal Roads
Long Sections
Sheet 3 of 5

Scale: As Shown Size: A1 Project No: 2003033

Drawing:
2003033-0320-03

Revision:
B

