



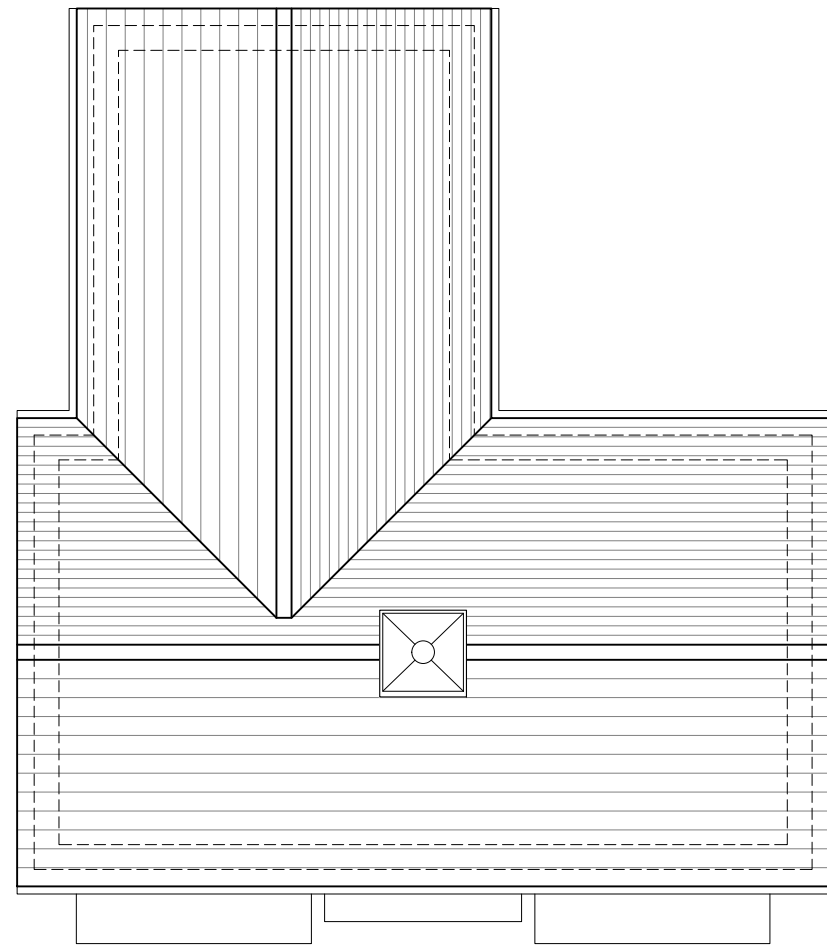

Roof Plan




Front Elevation (Key Buildings)
Plots 221, 226 & 329
Plots 249 & 325 (handed)

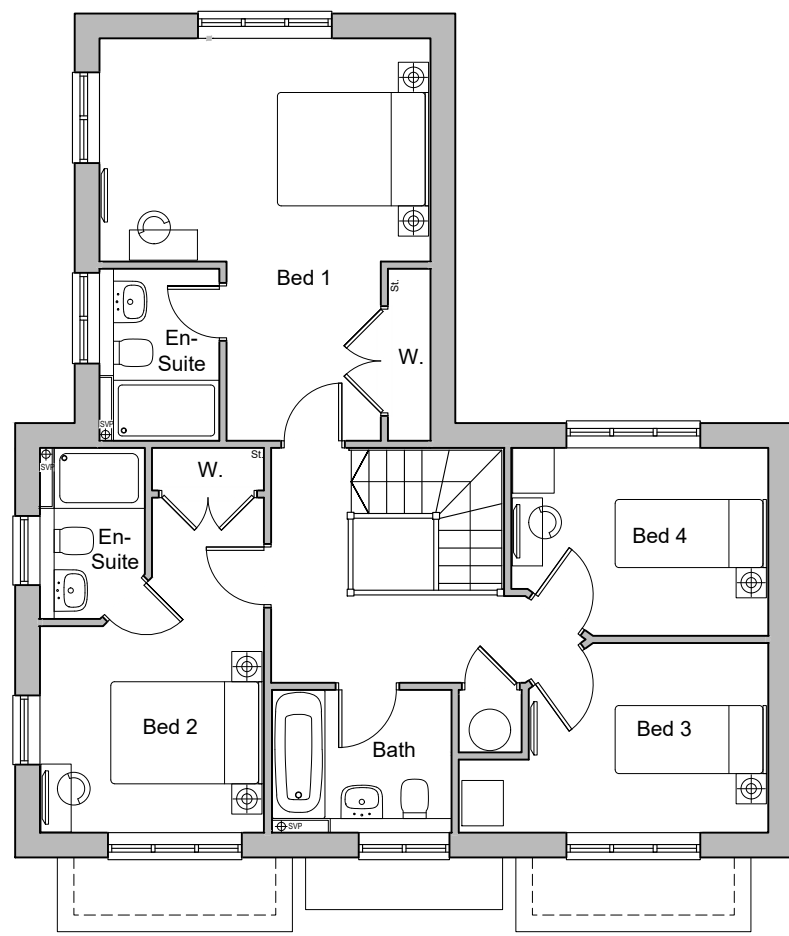


First Floor Plan



Front Elevation
Plots 232 & 281
Plots 235 & 284 (handed)

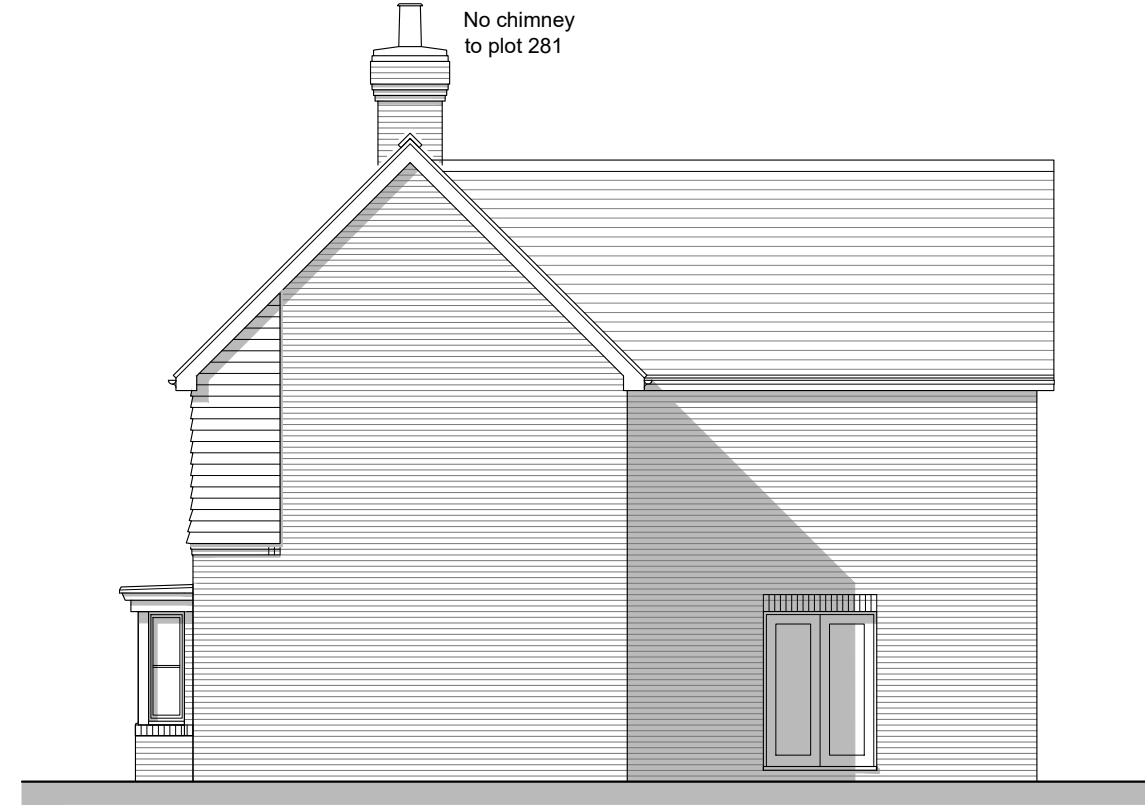

Side Elevation A

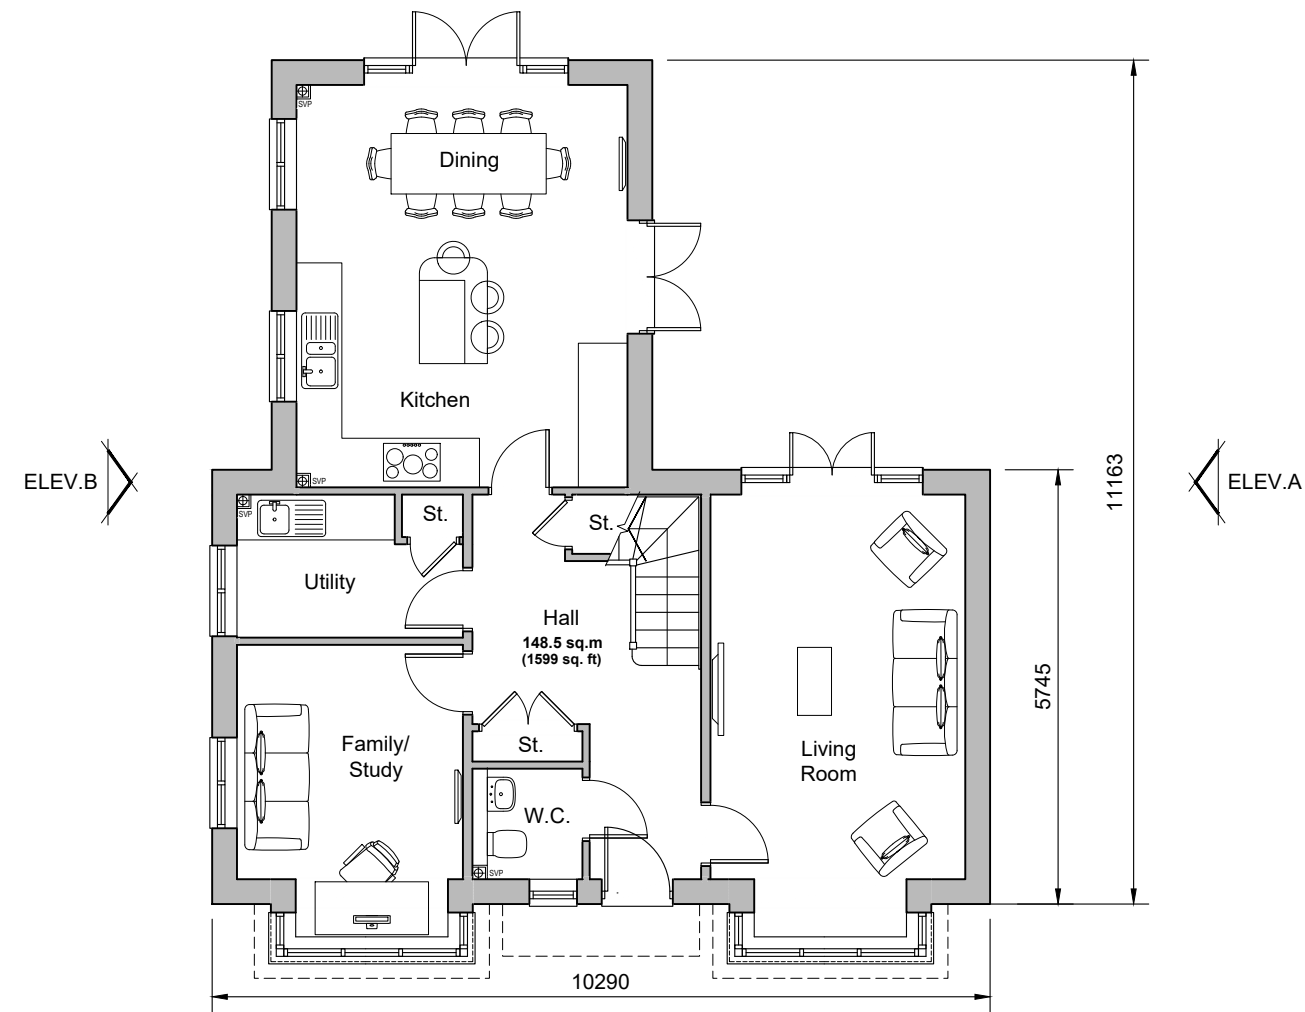

Ground Floor Plan
Plots 221, 226, 232, 281 & 329
Plots 235, 249, 284 & 325 (handed)




Rear Elevation



Side Elevation B
Plots 232 & 281
Plots 235 & 284 (handed)



Side Elevation B (Key Buildings)
Plots 221, 226 & 329
Plots 249 & 325 (handed)

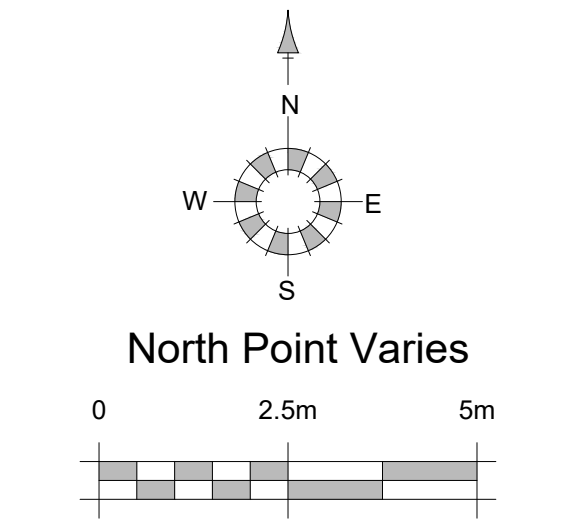

Planning

REV.	DATE	REVISIONS:	BY	REV.	DATE	REVISIONS:	BY	REV.	DATE	REVISIONS:	BY	STATUS:

CLIENT:	Rydon Homes Ltd / Gleeson Land	PROJECT:	Land North of Water Lane Angmering
SCALE:	1:100 (A1 ORIGINAL)	DRAWING:	Plots 221, 226, 232, 235, 249, 281, 284, 325 & 329 Proposed Plans and Elevations
DRAWN:	BH	19271	P210
DATE:	Oct. '21	—	—



architecture planning masterplanning

Broadmede House, Farnham Business Park,
Weydon Lane, Farnham, Surrey GU9 8QT.
info@osparchitecture.com www.osparchitecture.com
Tel: 01252 267878