


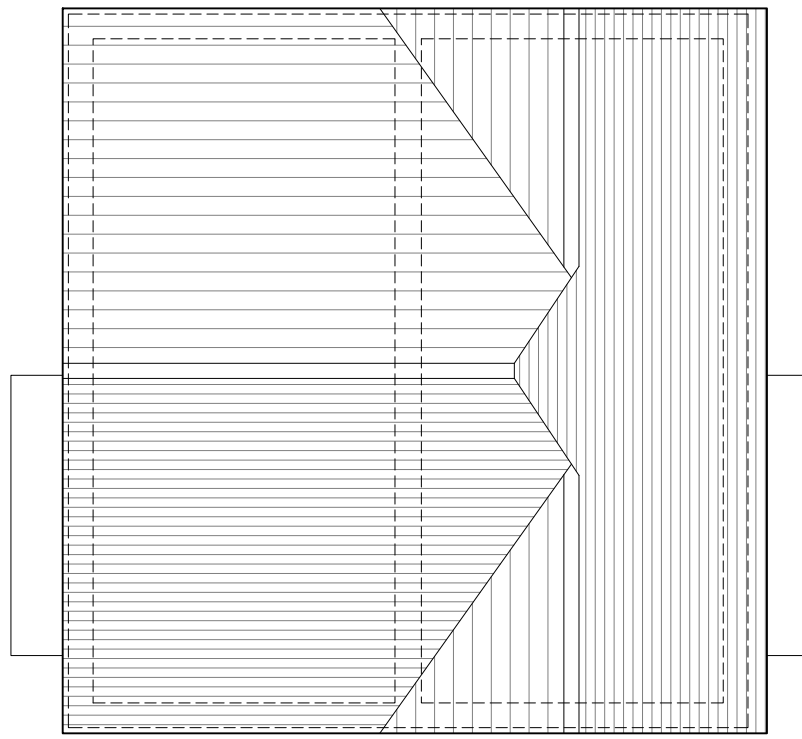


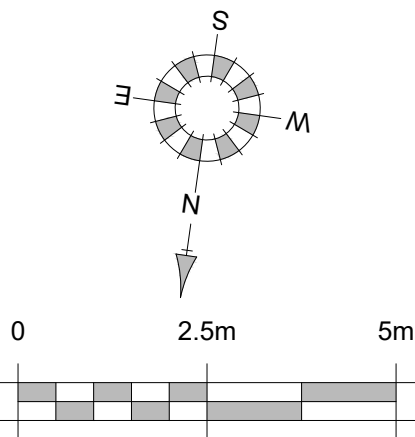

Roof Plan

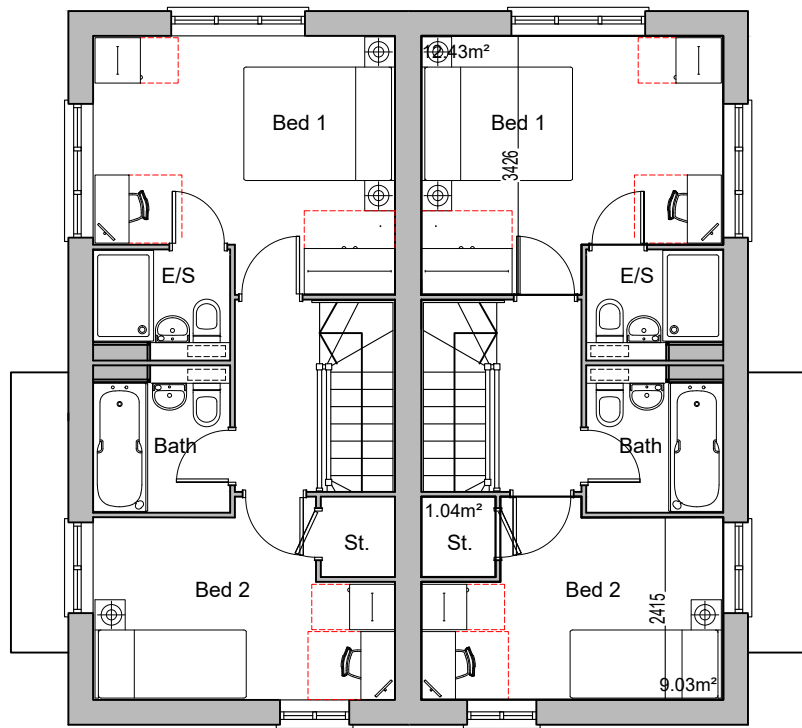

First Floor Plan

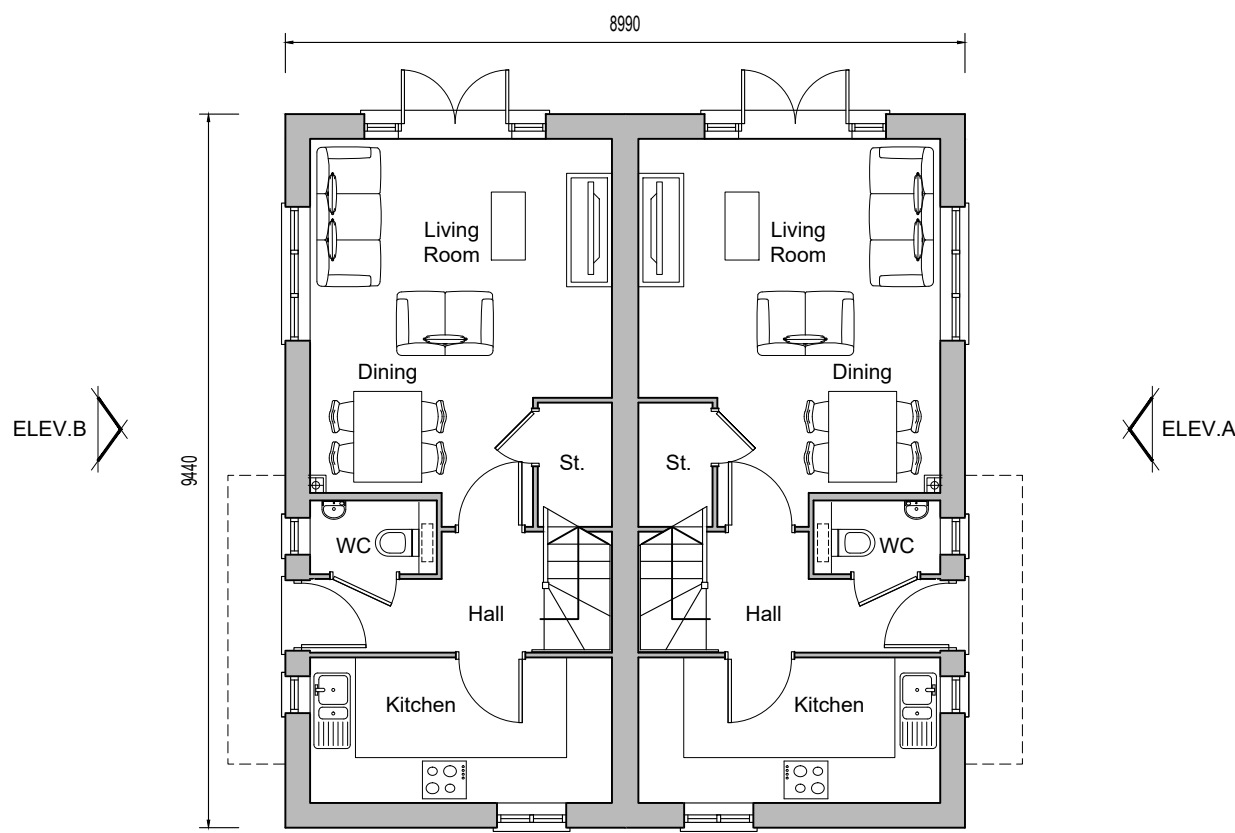

Ground Floor Plan
Plots 445-446



Front Elevation



Side Elevation A




Rear Elevation



Side Elevation B

Nationally Described Space Standards (2 Bed 3 person 1 storey)	
Gross Internal Area (requirement 61m²)	70.15m²
Built-in storage (requirement 2.0m²)	2.04m²
Bed 1 - Double/ twin (req. 11.5m², 2.75m wide)	12.43m², 3.42m
Bed 2 - Single (req. 7.5m², 2.15m wide)	9.03m², 2.41m

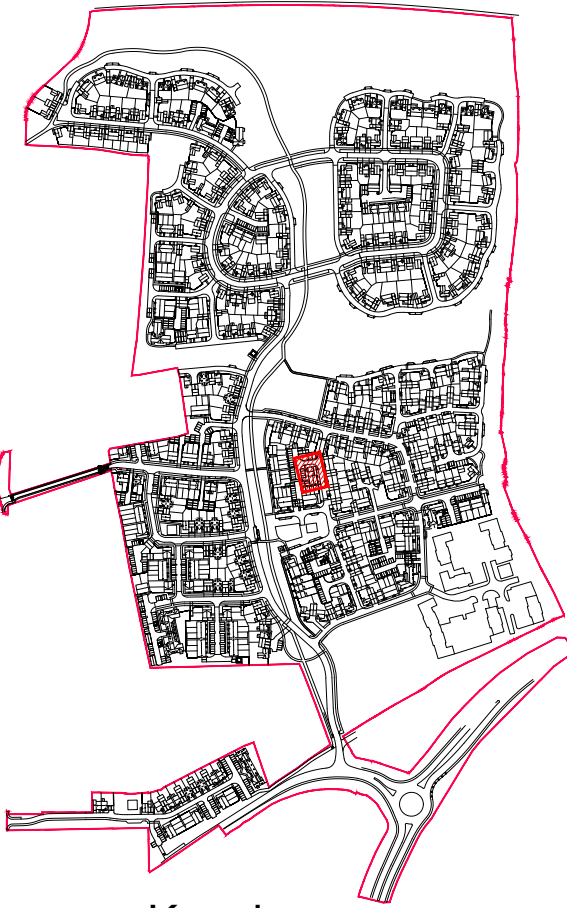


Keyplan

REV.	DATE	REVISIONS:	BY	REV.	DATE	REVISIONS:	BY	REV.	DATE	REVISIONS:	BY	STATUS:

Planning

© COPYRIGHT EXISTS ON THE DESIGNS AND INFORMATION SHOWN ON THIS DRAWING. This drawing may be scaled or cross referenced to the scale bar for planning application purposes only. Do not scale for any other purpose, use figured dimensions only. Subject to site survey and all necessary consents. All dimensions to be checked by user and any discrepancies, errors or omissions to be reported to the Architect before work commences. This drawing is to be read in conjunction with all other relevant materials. OS Licence No. 100007327

CLIENT:	Rydon Homes Ltd / Gleeson Land	PROJECT:	Land North of Water Lane Angmering
SCALE:	1:100 (A1 ORIGINAL)	DRAWING:	Plots 445-446 Proposed Plans and Elevations
DRAWN:	NL	19271	P145
DATE:	Oct.'21	-	-

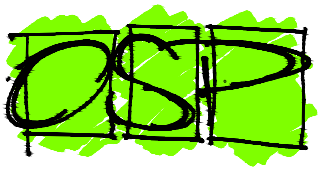

architecture planning masterplanning

Broadmede House, Farnham Business Park,
Weydon Lane, Farnham, Surrey GU9 8QT.
info@osparchitecture.com www.osparchitecture.com
Tel: 01252 267878

©2021 OSP Architecture Ltd. Company Registration No. 1010007327