



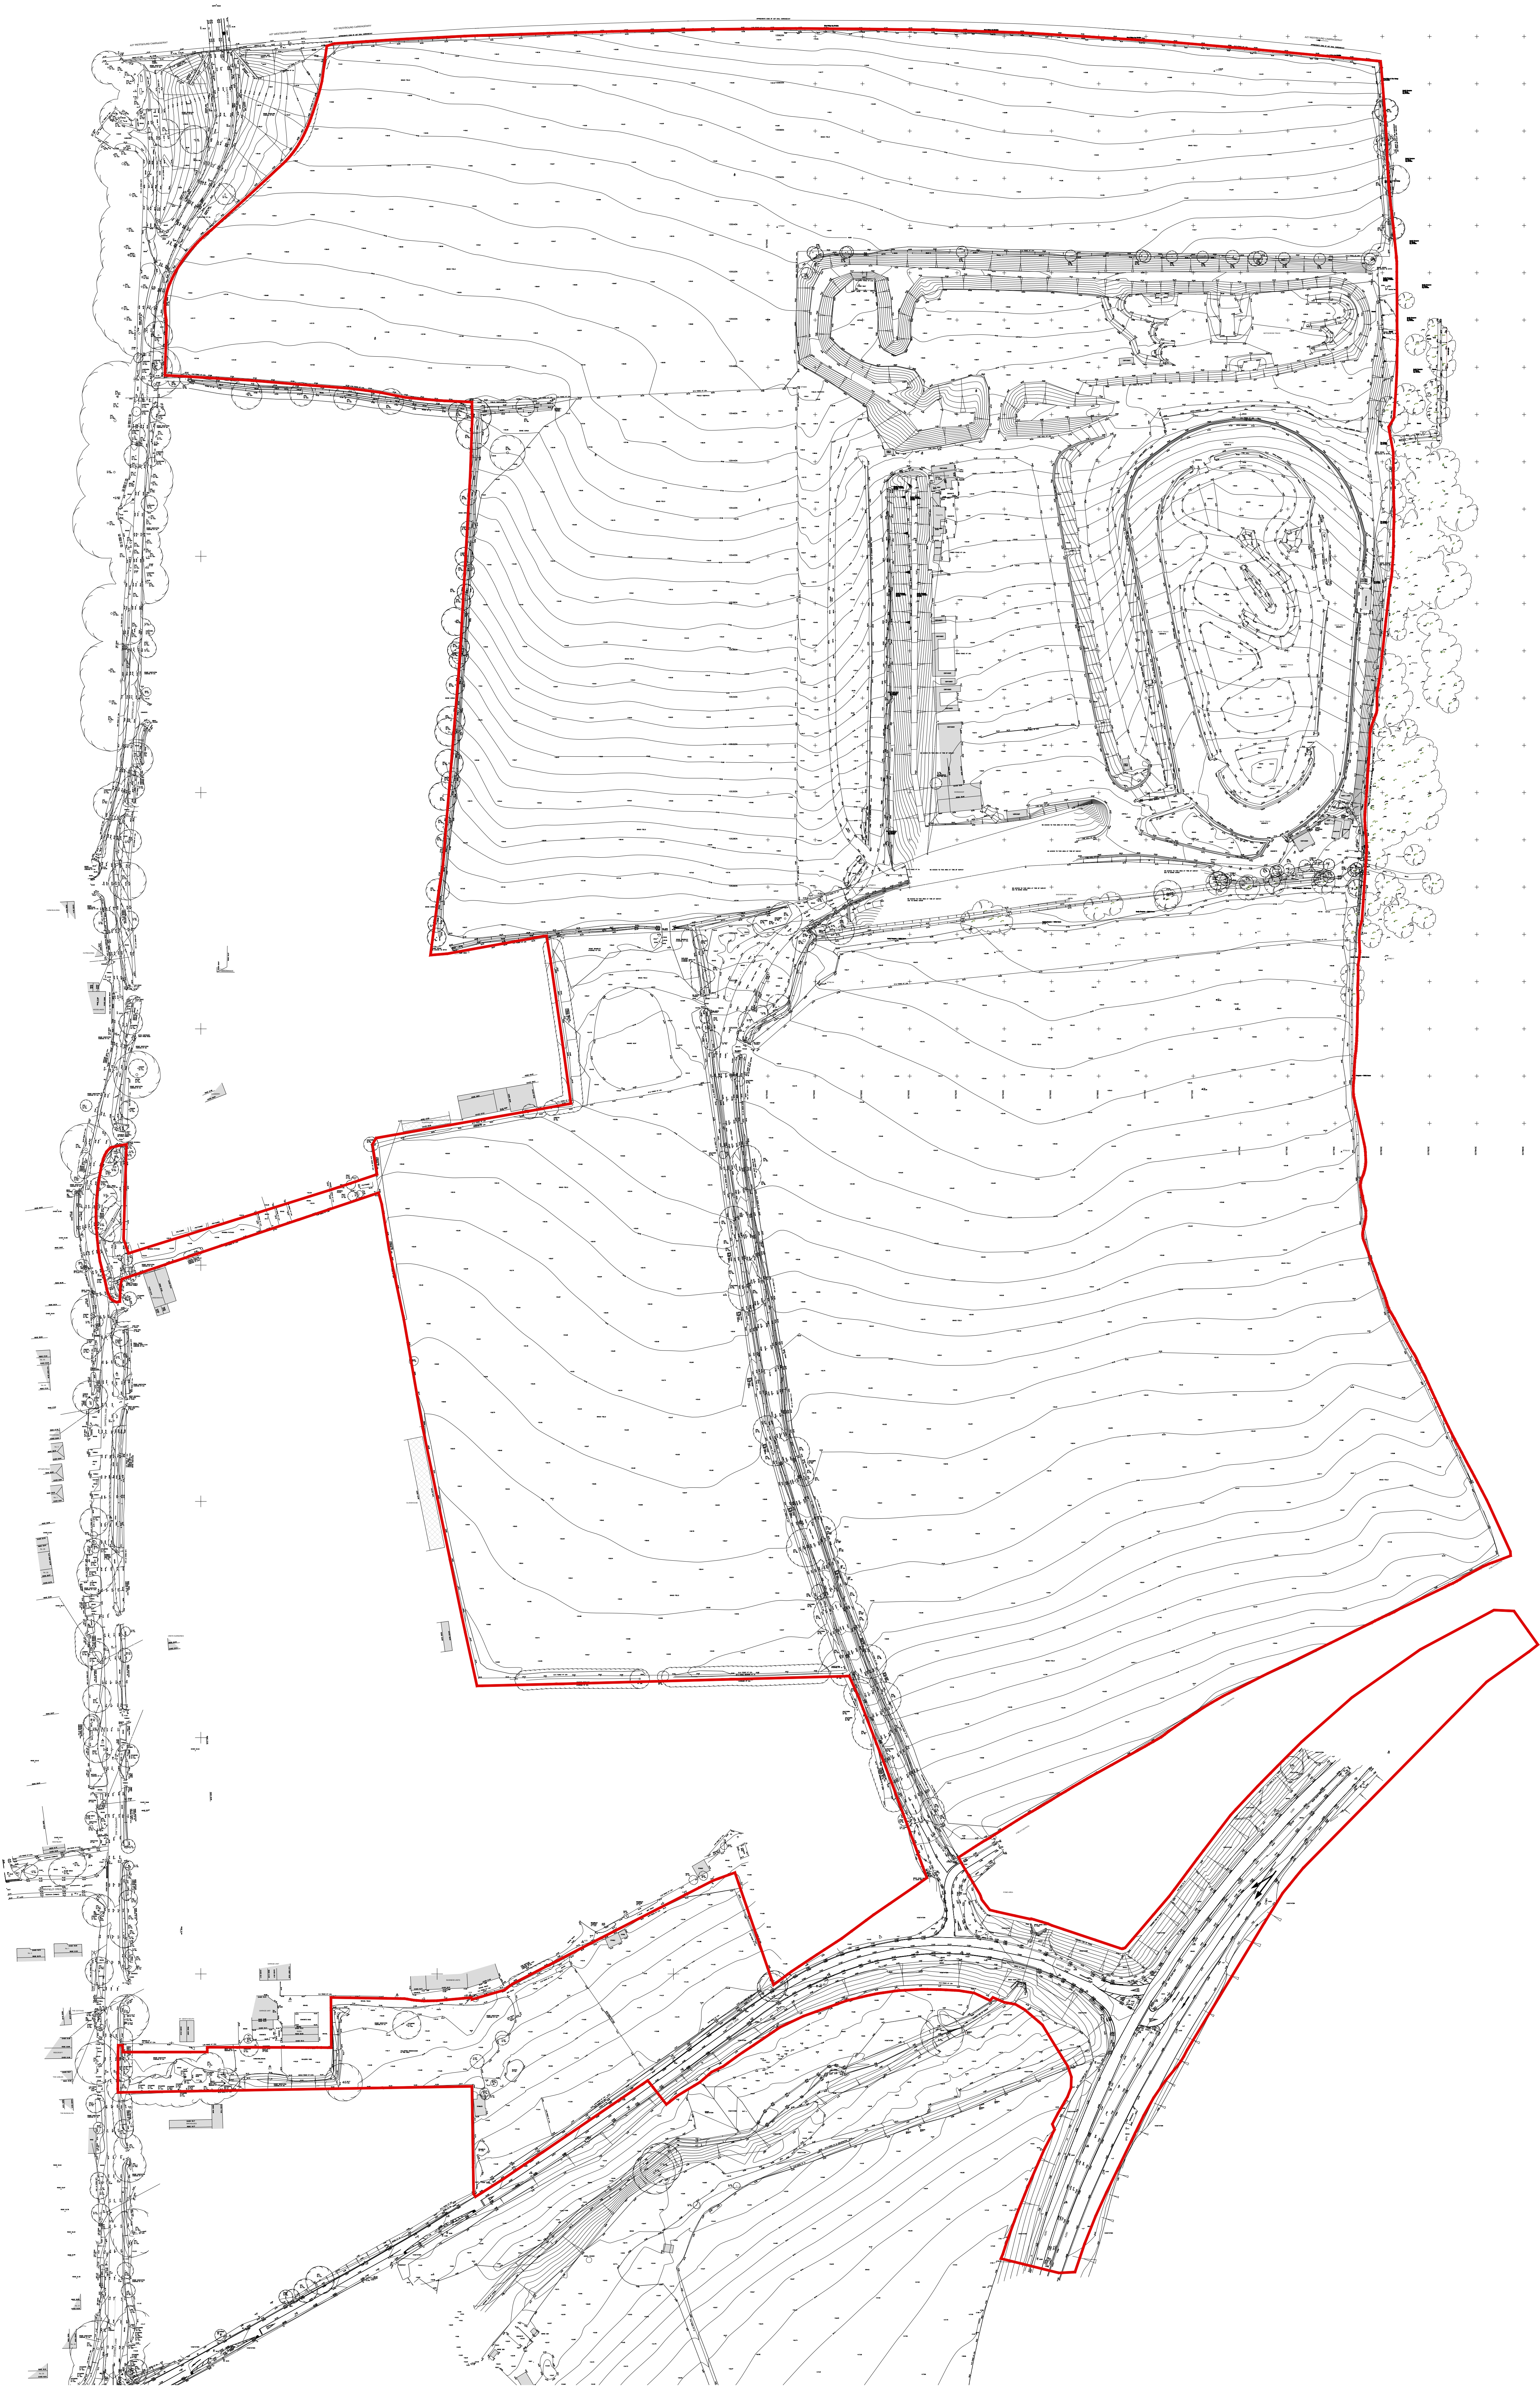

Planning

REV.	DATE	REVISIONS:	By	REV.	DATE	REVISIONS:	By	REV.	DATE	REVISIONS:	By	STATUS:

CLIENT:	Cala Homes	PROJECT:	Land North of Water Lane Angmering
SCALE:	1:1000 (A0 ORIGINAL)	DRAWING:	Existing Survey
DRAWN:	BH	19271	S102
DATE:	Oct. '21		

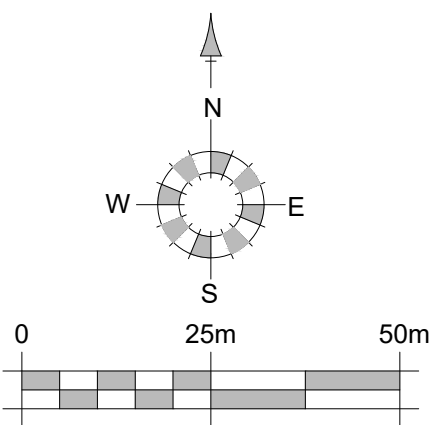

architecture planning masterplanning

Broadmead House, Farnham Business Park,
Weston Lane, Farnham, Surrey GU14 6JZ
info@osparchitecture.com www.osparchitecture.com
Tel: 01252 267879