



North Point Varies

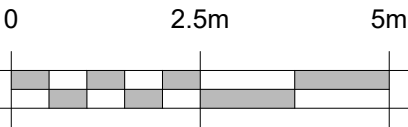


Roof Plan




Front Elevation

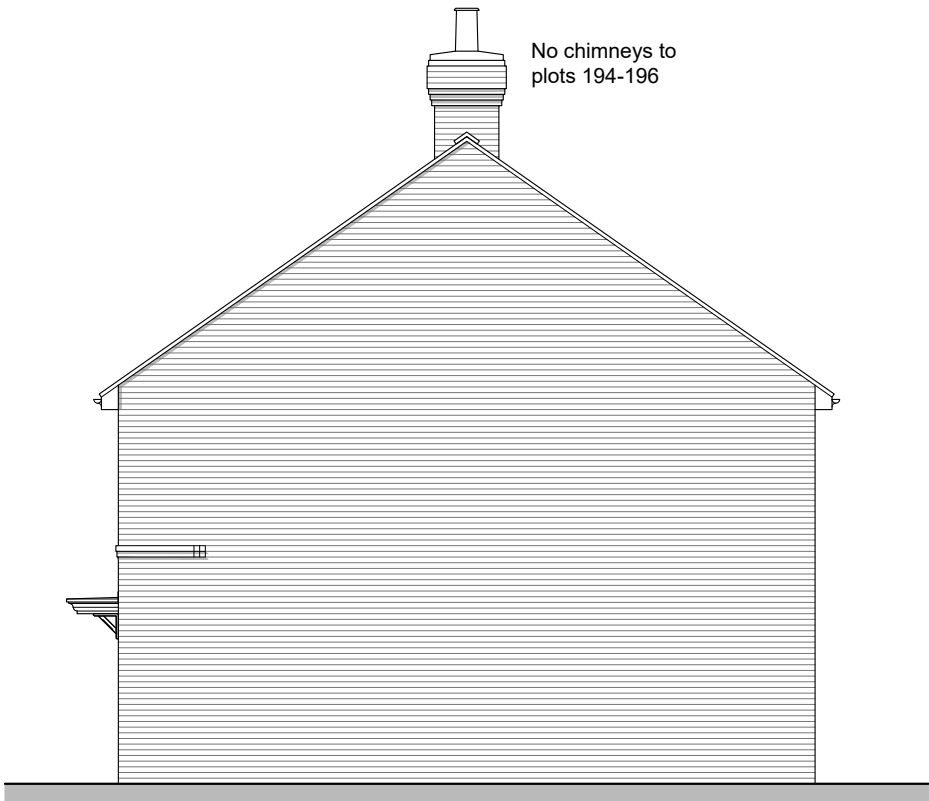


Side Elevation A  
Plots 36, 39, 42, 45 & 194

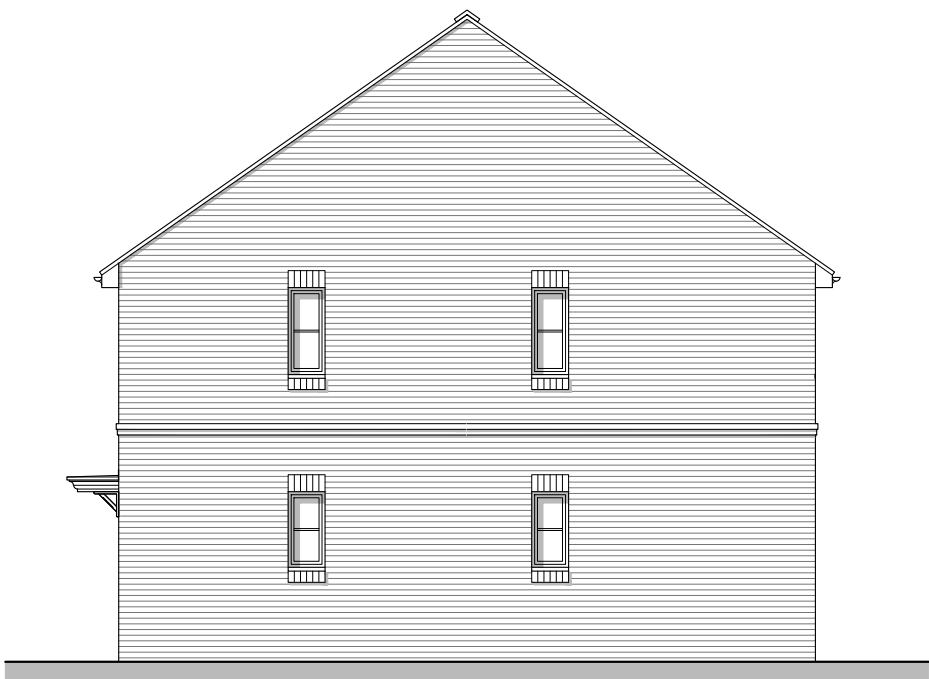

Side Elevation A  
Plot 177

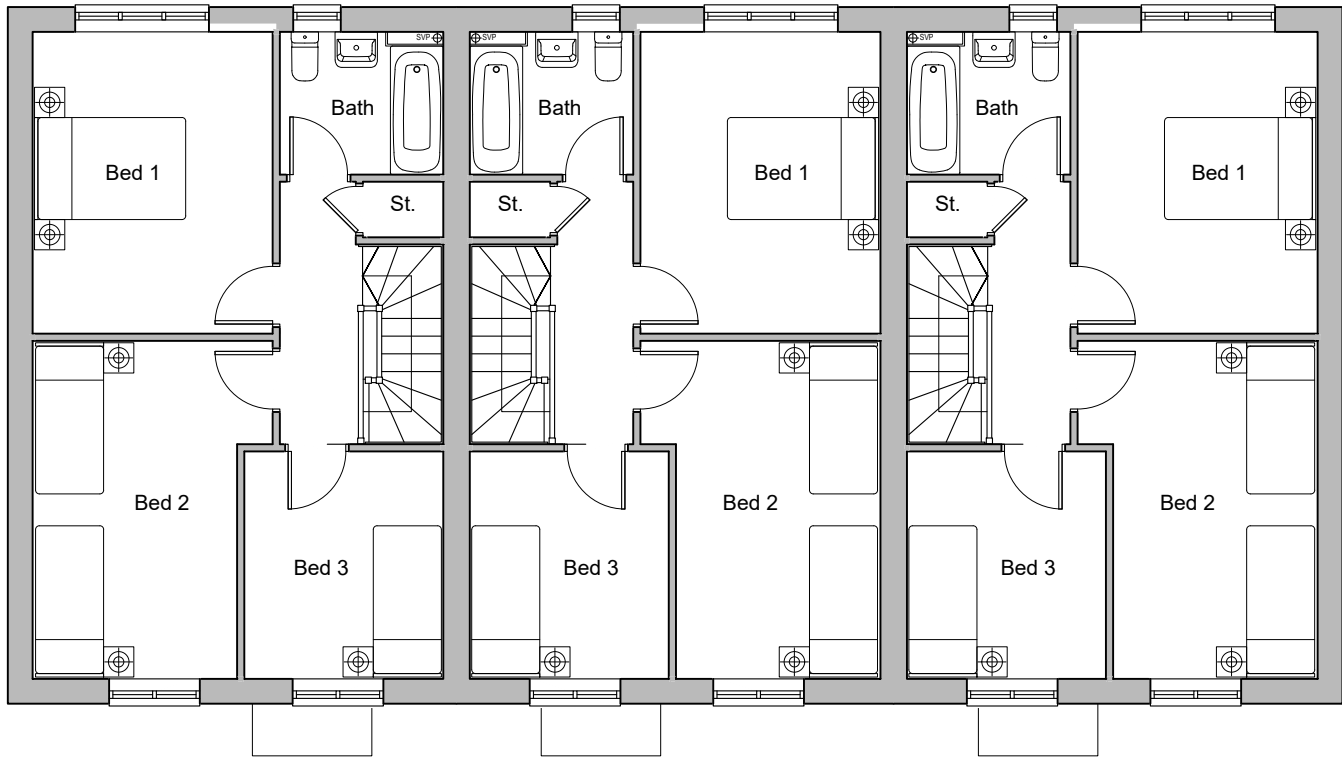


First Floor Plan

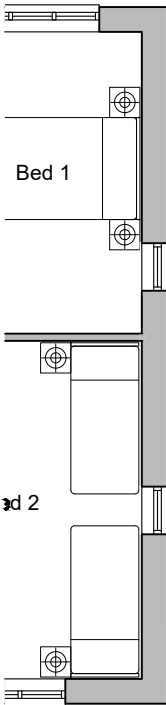

First Floor Plan  
Plots 177-179




Rear Elevation  
Plots 34-36, 37-39, 40-42, 43-45 & 194-196

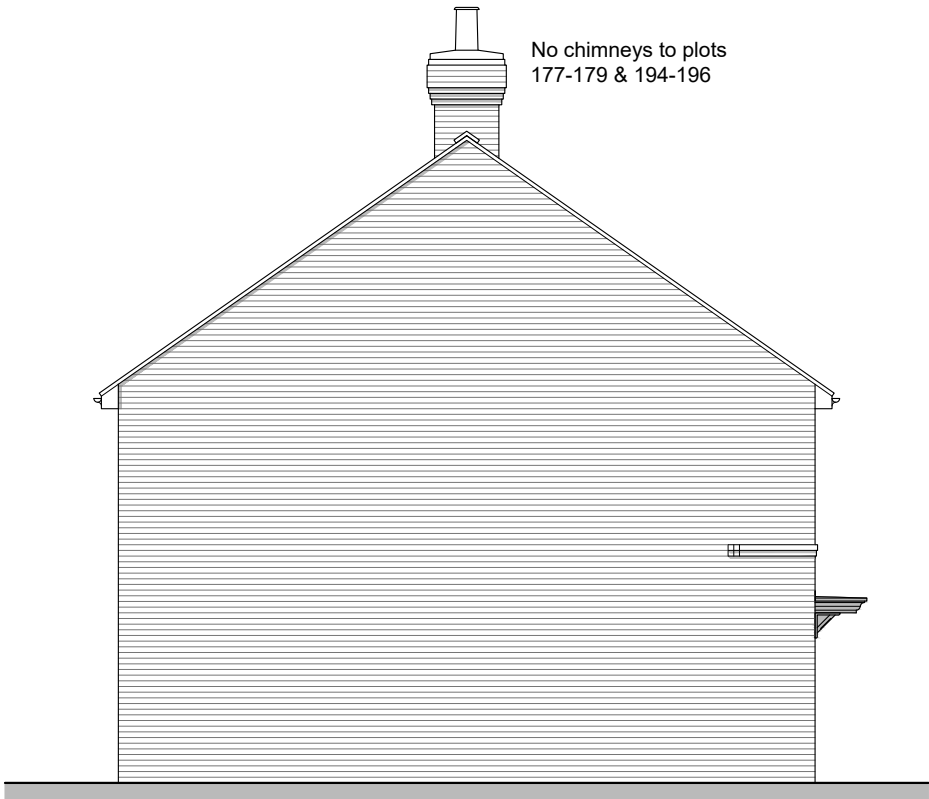

Side Elevation B




Ground Floor Plan  
Plots 34-36, 40-42, 177-179 & 194-196  
Plots 37-39, 43-45 (handed)

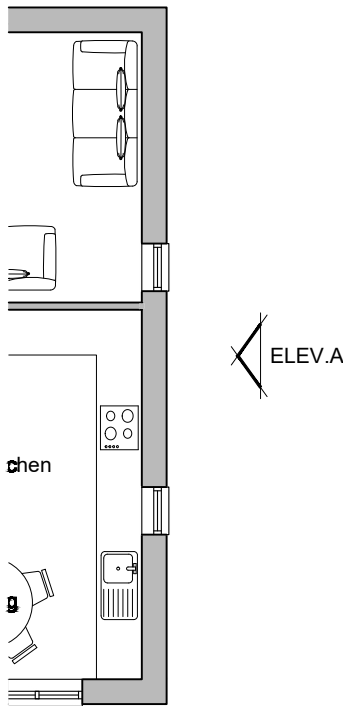

Ground Floor Plan  
Plots 177-179



Rear Elevation  
Plots 177-179

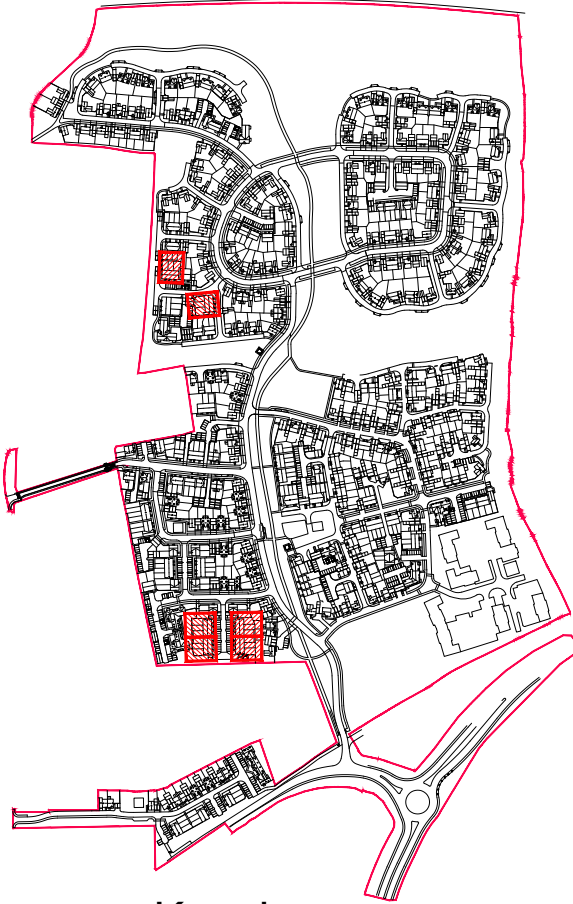

Keyplan

| REV. | DATE | REVISIONS: | BY | REV. | DATE | REVISIONS: | BY | REV. | DATE | REVISIONS: | BY | STATUS: |
|------|------|------------|----|------|------|------------|----|------|------|------------|----|---------|
|      |      |            |    |      |      |            |    |      |      |            |    |         |

Planning

|         |                                |          |                                                                                   |
|---------|--------------------------------|----------|-----------------------------------------------------------------------------------|
| CLIENT: | Rydon Homes Ltd / Gleeson Land | PROJECT: | Land North of Water Lane Angmering                                                |
| SCALE:  | 1:100 (A1 ORIGINAL)            | DRAWING: | Plots 34-36, 37-39, 40-42, 43-45, 177-179 & 194-196 Proposed Plans and Elevations |
| DRAWN:  | BH                             | 19271    | P119                                                                              |
| DATE:   | Oct.'21                        |          | -                                                                                 |

