


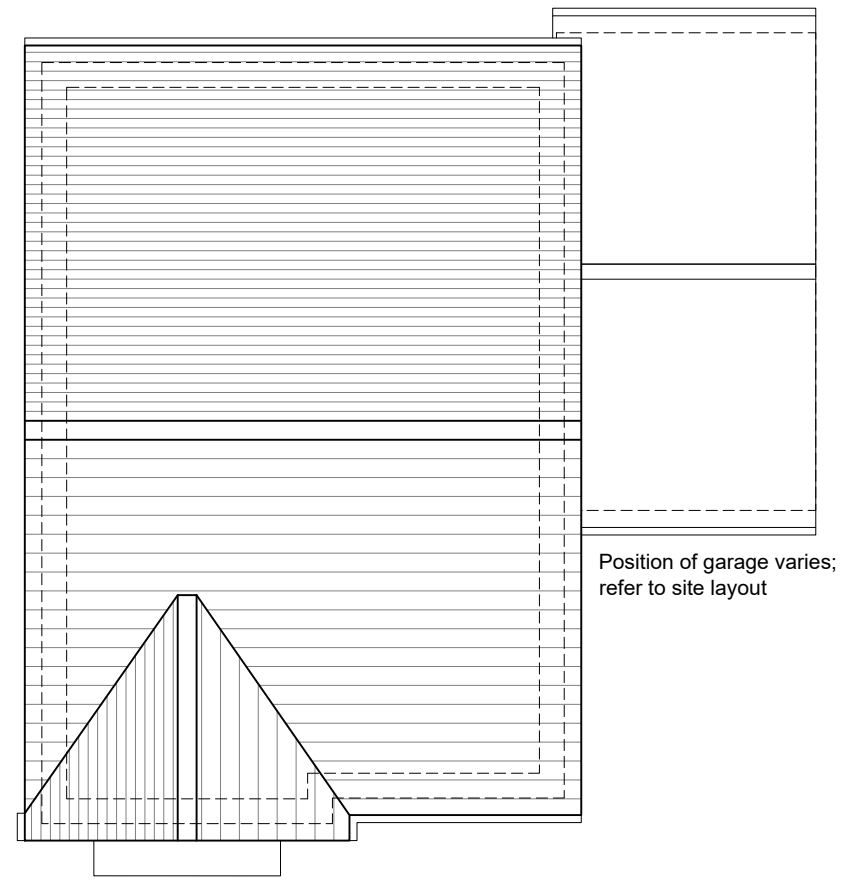


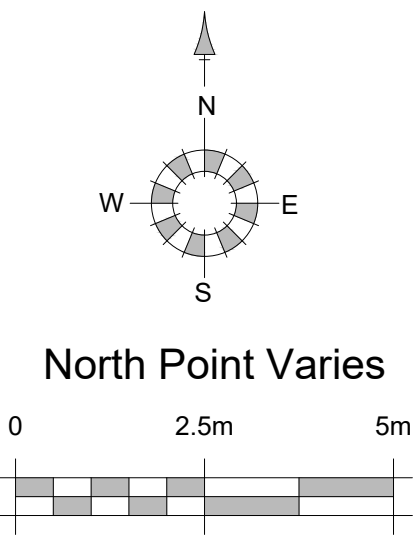

Roof Plan

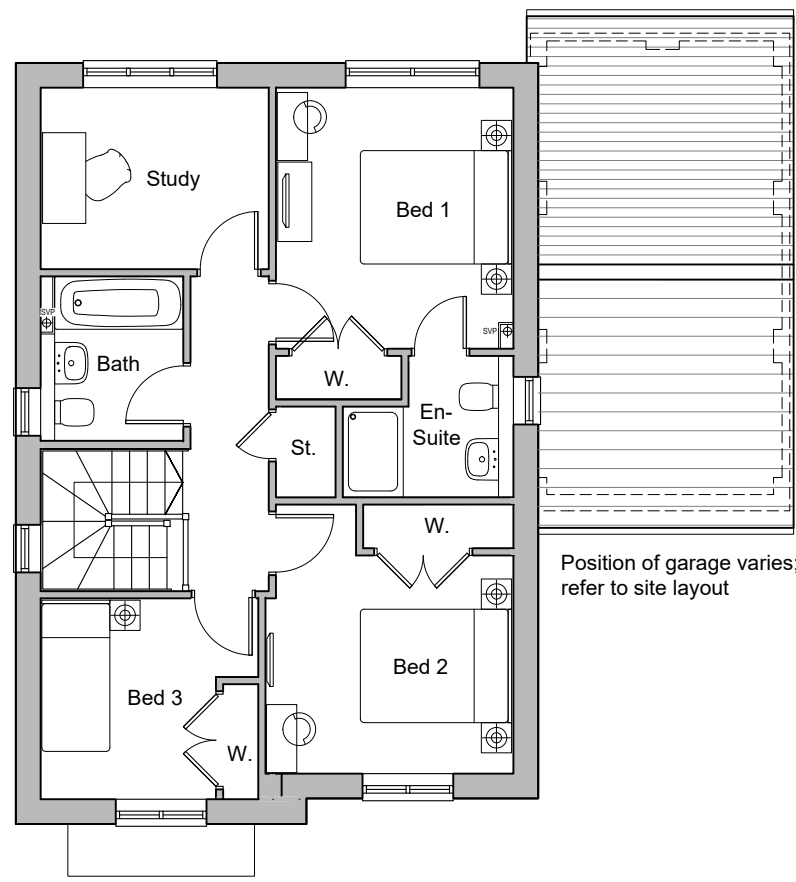


First Floor Plan

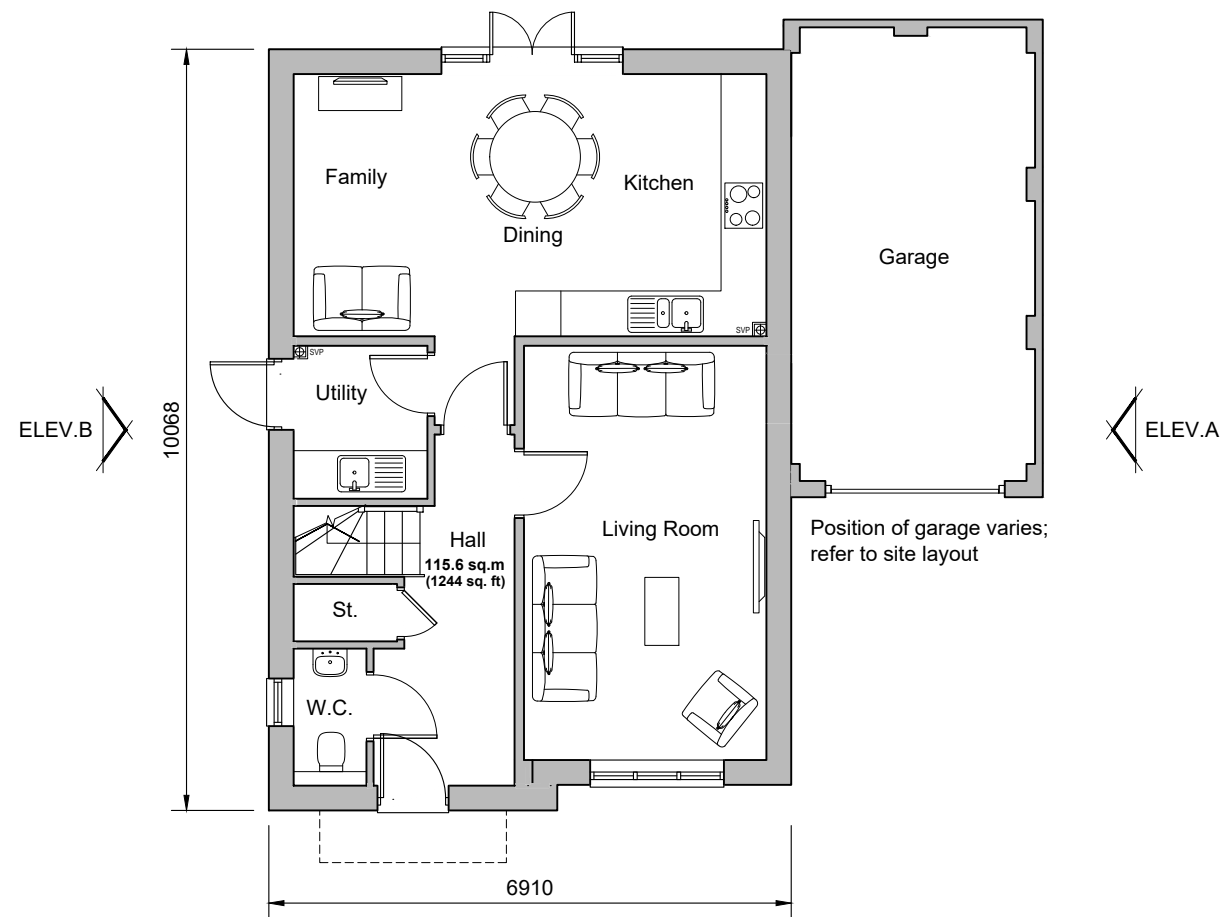

Ground Floor Plan
Plots 229 & 234



Front Elevation

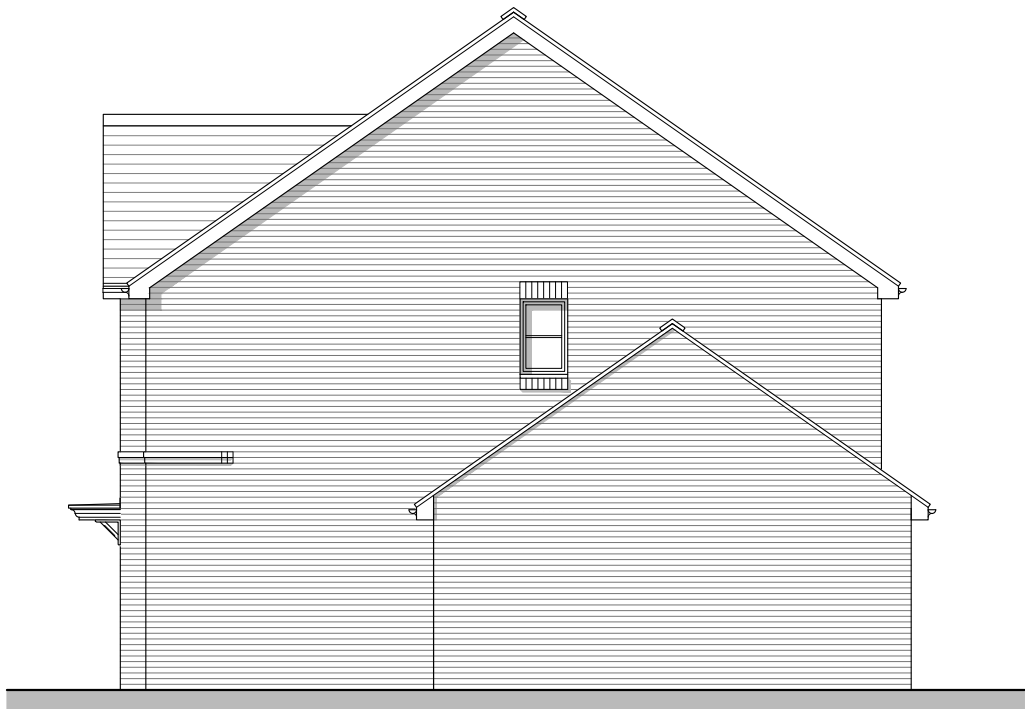


Side Elevation A



Rear Elevation



Side Elevation B

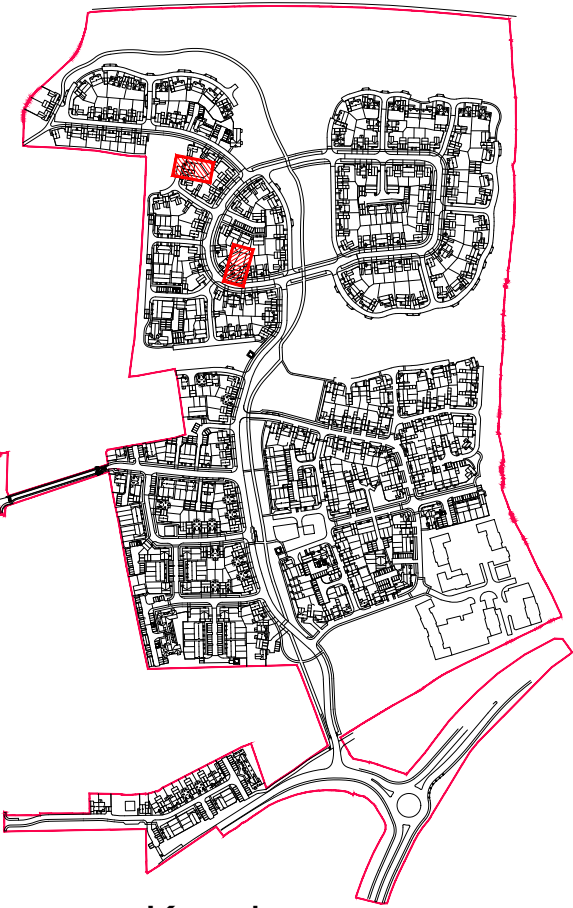

Keyplan

REV.	DATE	REVISIONS:	BY	REV.	DATE	REVISIONS:	BY	REV.	DATE	REVISIONS:	BY	STATUS:

Planning

CLIENT:	Rydon Homes Ltd / Gleeson Land	PROJECT:	Land North of Water Lane Angmering
SCALE:	1:100 (A1 ORIGINAL)	DRAWING:	Plots 229 & 234 Proposed Plans and Elevations
DRAWN:	BH	19271	P181
DATE:	Oct.'21		-

