


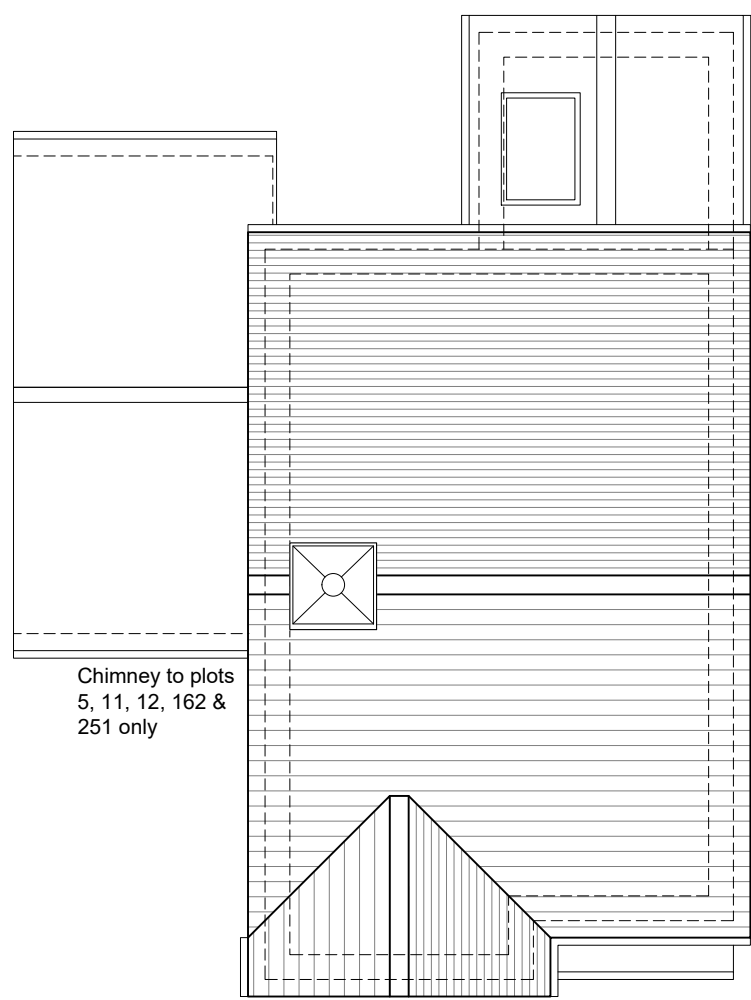


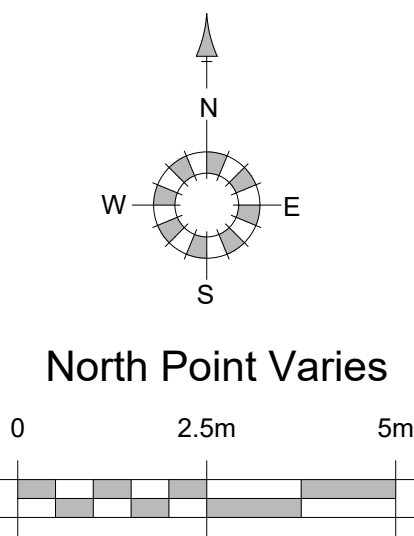

Roof Plan

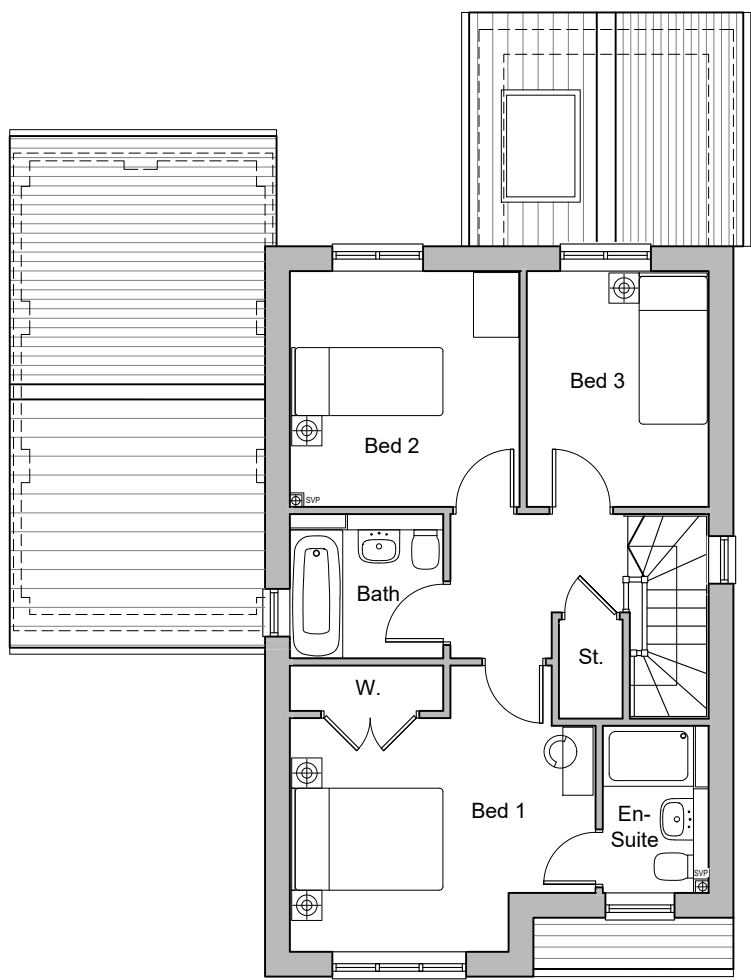


First Floor Plan

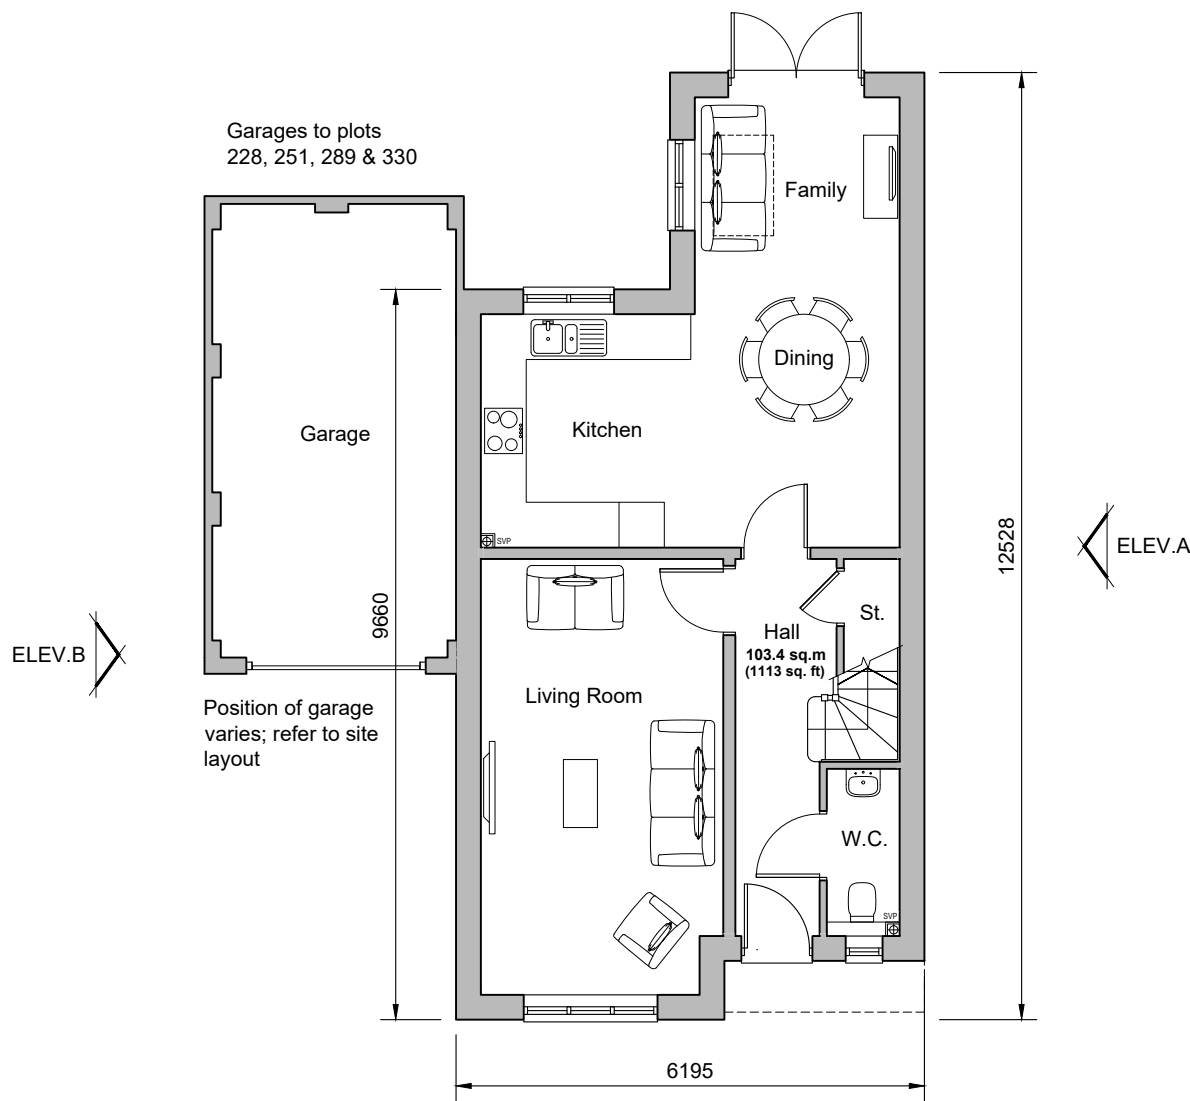


Ground Floor Plan


Plots 5, 11, 150, 162, 275, 277, 303 & 330
Plots 6, 12, 181, 228, 251 & 289 (handed)

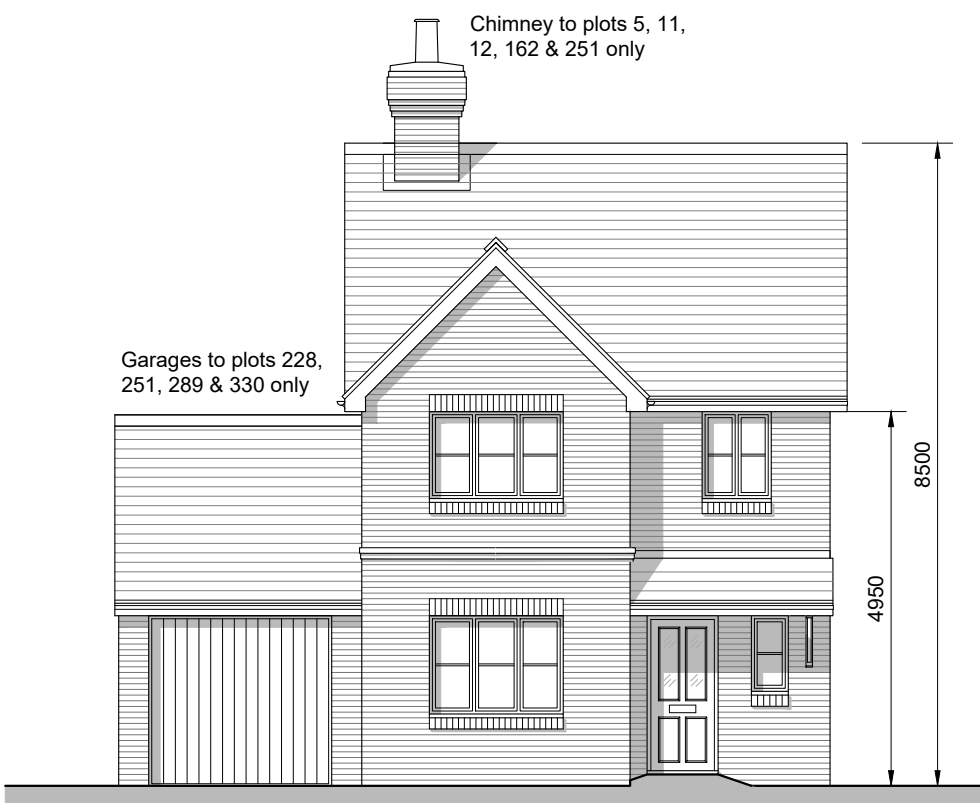

Front Elevation

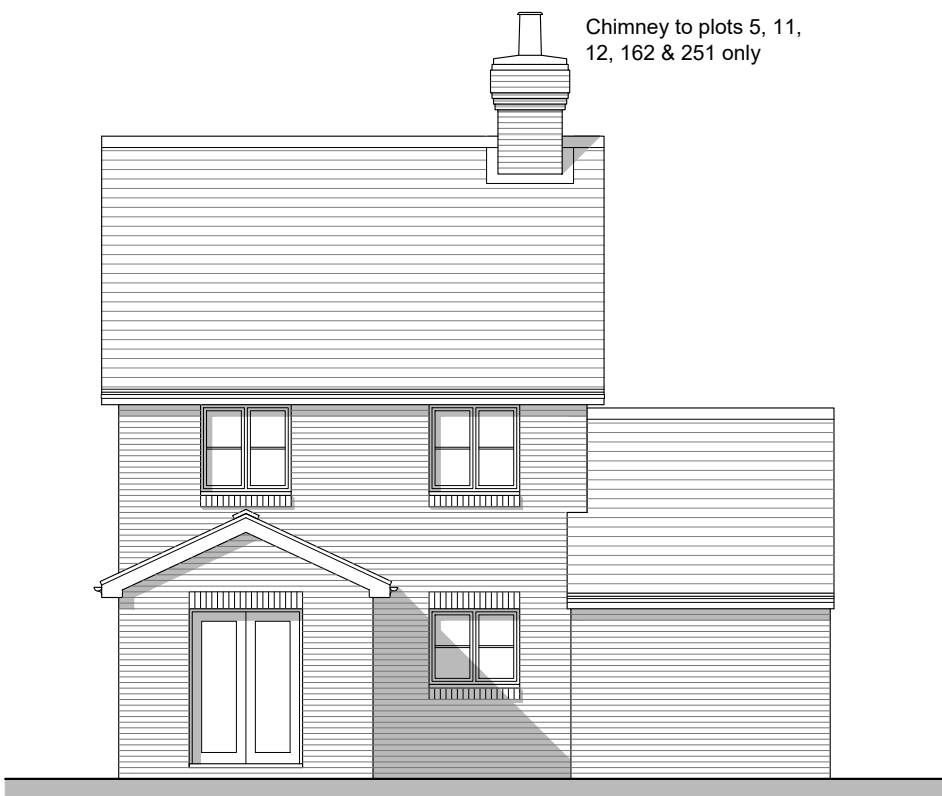


Rear Elevation

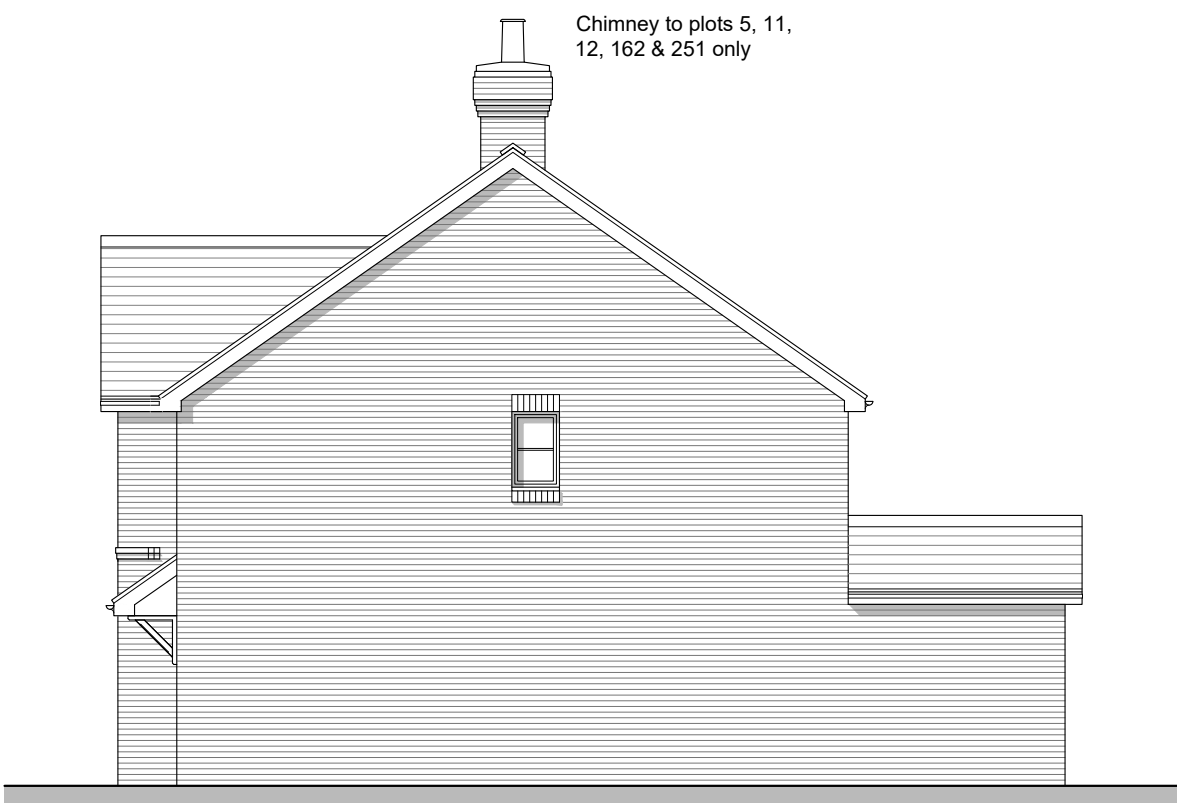

Side Elevation A



Side Elevation B

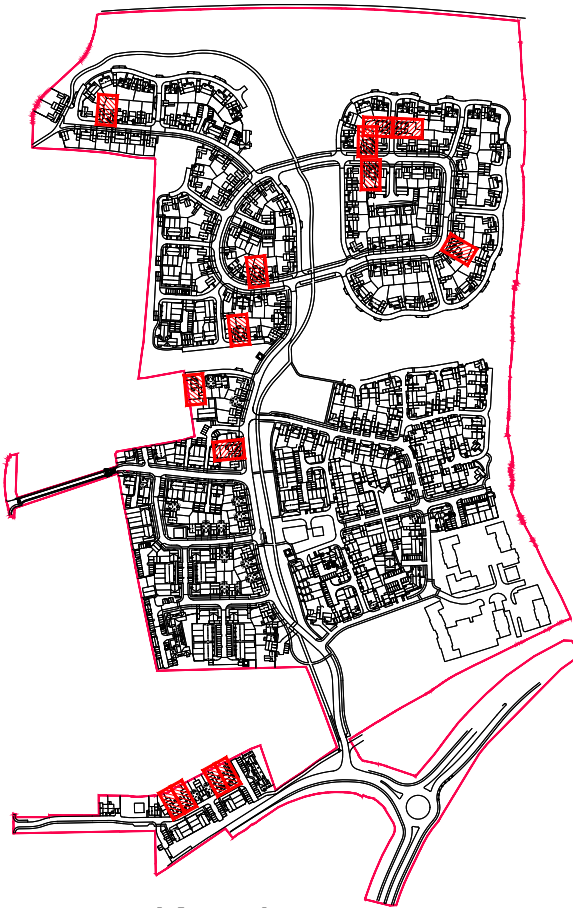

Keyplan

REV.	DATE	REVISIONS:	BY	REV.	DATE	REVISIONS:	BY	REV.	DATE	REVISIONS:	BY	STATUS:

Planning

CLIENT:	Rydon Homes Ltd / Gleeson Land	PROJECT:	Land North of Water Lane Angmering
SCALE:	1:100 (A1 ORIGINAL)	DRAWING:	Plots 5, 6, 11, 12, 150, 162, 181, 228, 251, 275, 277, 289, 303 & 330 Proposed Plans and Elevations
DRAWN:	BH	19271	P167
DATE:	Oct.'21		-

