




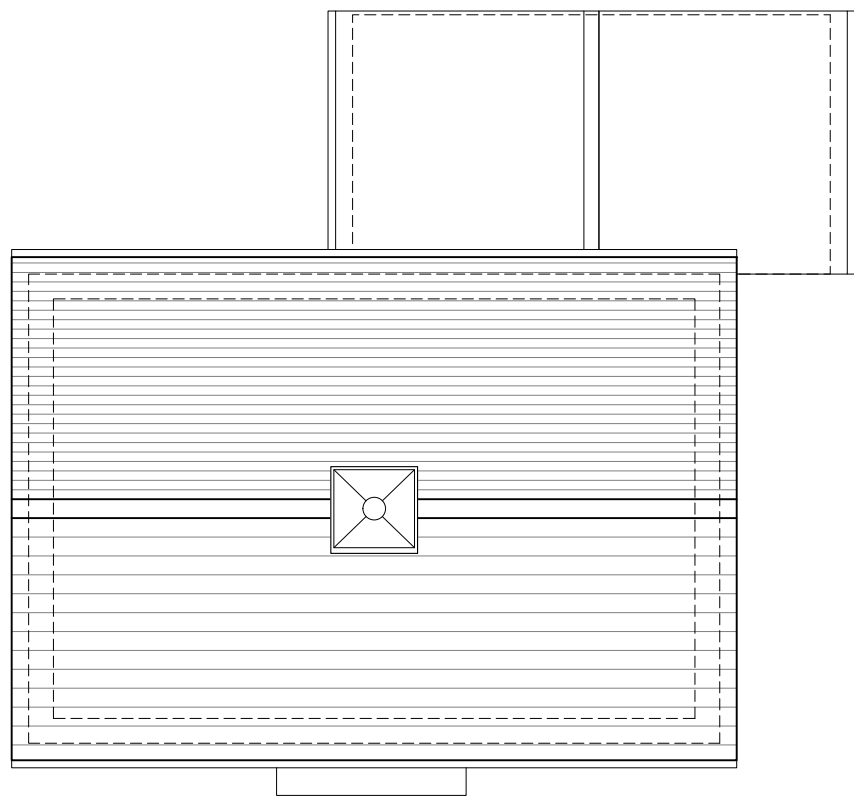

Roof Plan

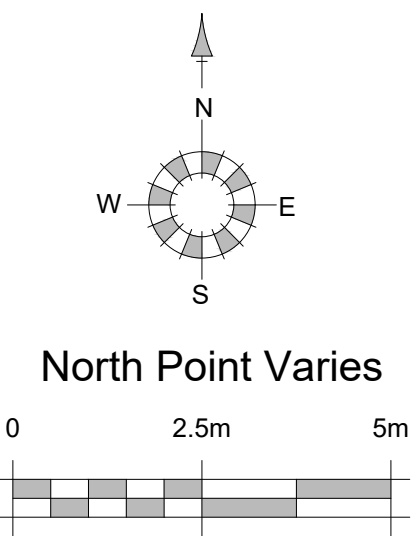

Front Elevation (Key buildings)
Plots 186 & 305
Plots 183, 203 & 315 (handed)

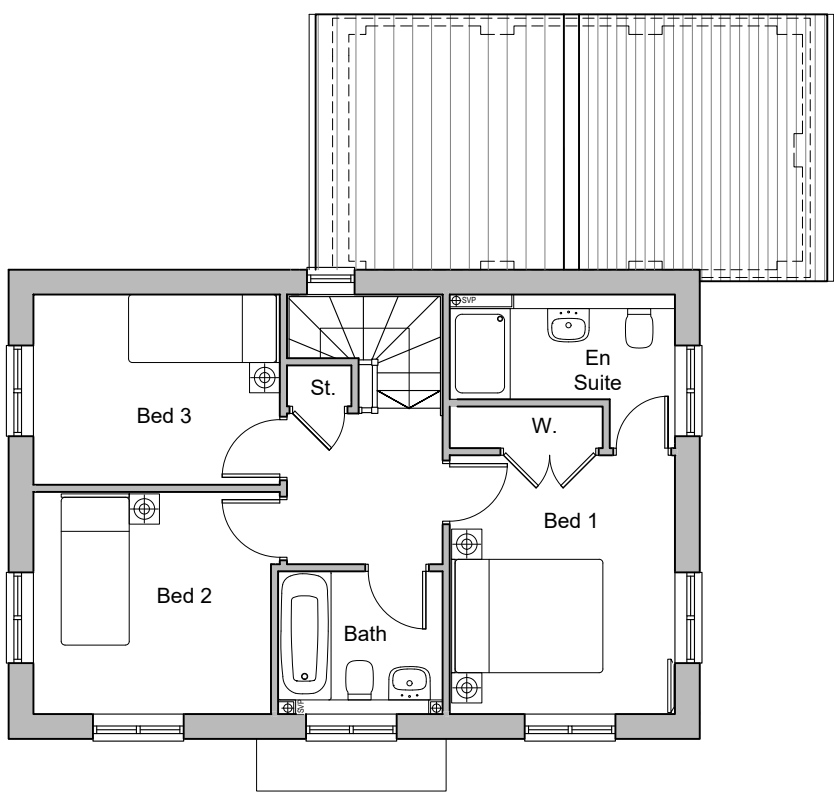


First Floor Plan




Front Elevation
Plots 201, 246 & 253
Plots 3, 191, 258 & 320 (handed)



Side Elevation A

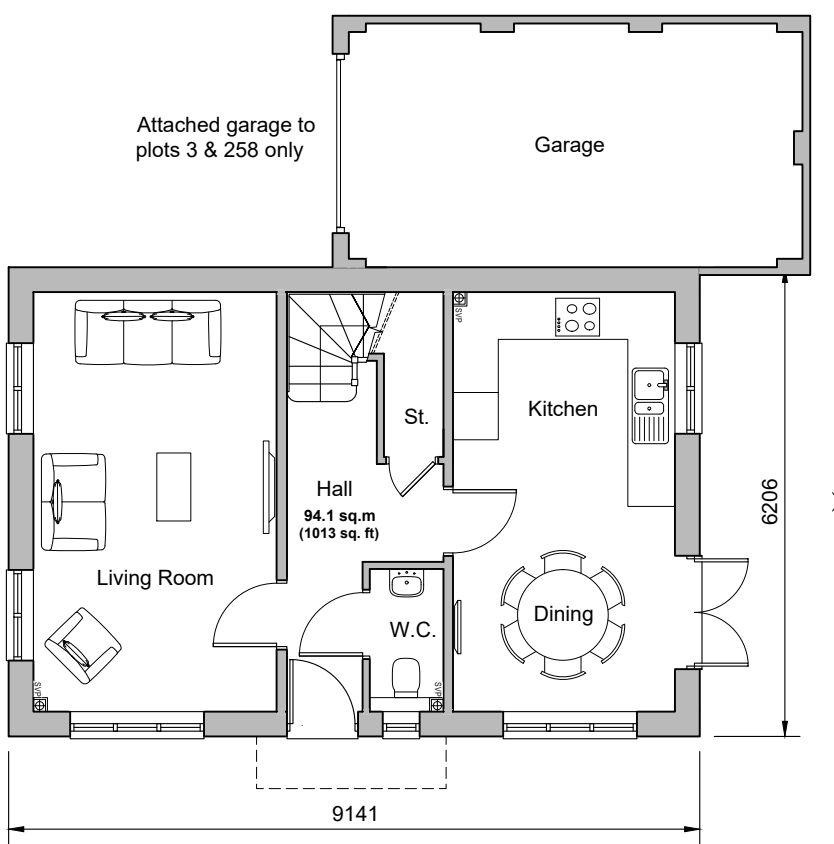

Ground Floor Plan
Plots 186, 201, 246, 253 & 305
Plots 3, 183, 191, 203, 258, 315 & 320 (handed)

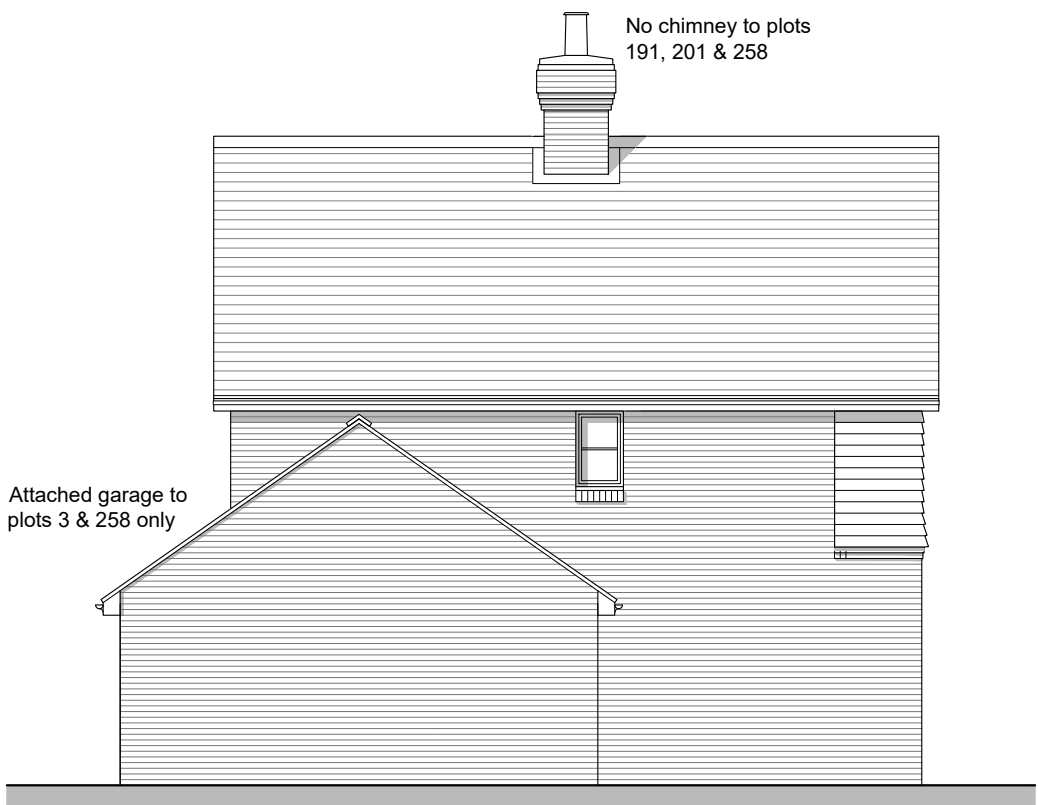


Rear Elevation



Side Elevation B
Plots 201, 246 & 253
Plots 3, 191, 258 & 320 (handed)



Side Elevation B (Key Buildings)
Plots 186 & 305
Plots 183, 203 & 315 (handed)

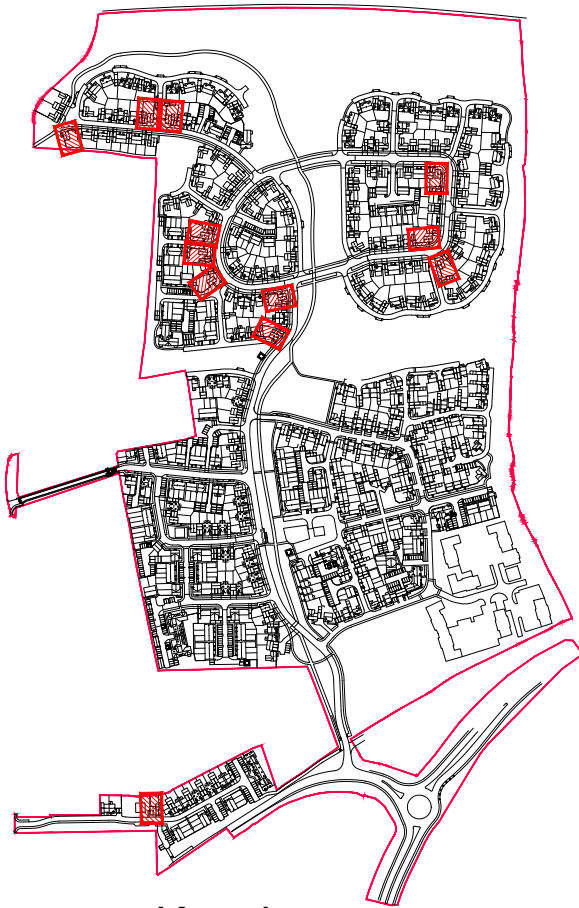

Keyplan

REV.	DATE	REVISIONS:	BY	REV.	DATE	REVISIONS:	BY	REV.	DATE	REVISIONS:	BY	STATUS:

Planning

CLIENT:	Rydon Homes Ltd / Gleeson Land	PROJECT:	Land North of Water Lane Angmering
SCALE:	1:100 (A1 ORIGINAL)	DRAWING:	Plots 3, 183, 186, 191, 201, 203, 246, 253, 258, 305, 315 & 320 Proposed Plans and Elevations
DRAWN:	BH	19271	P163
DATE:	Oct.'21		-

