


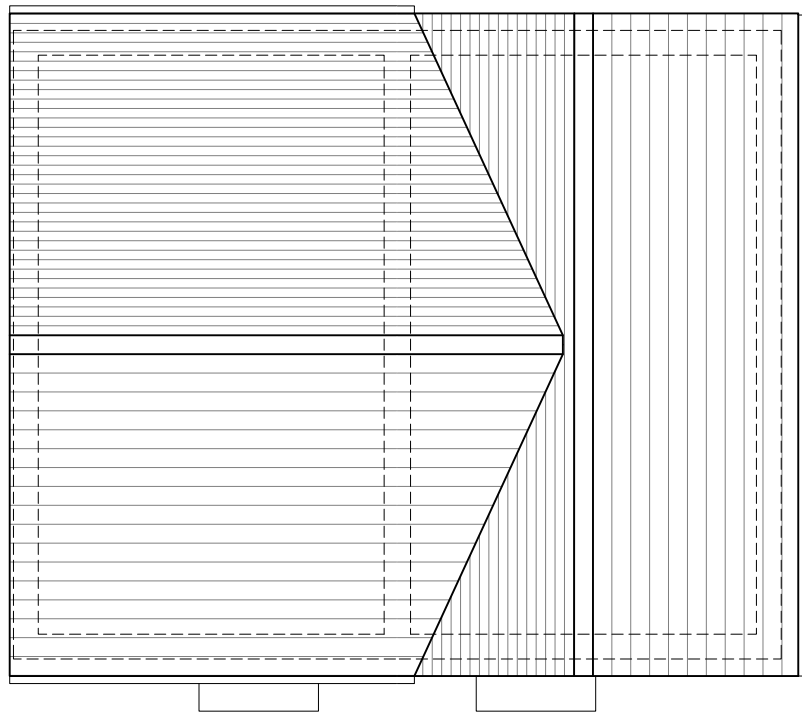


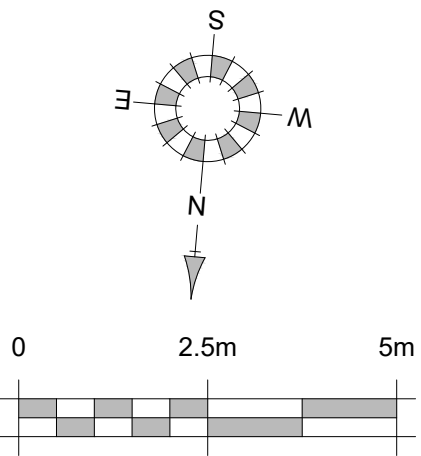

Roof Plan

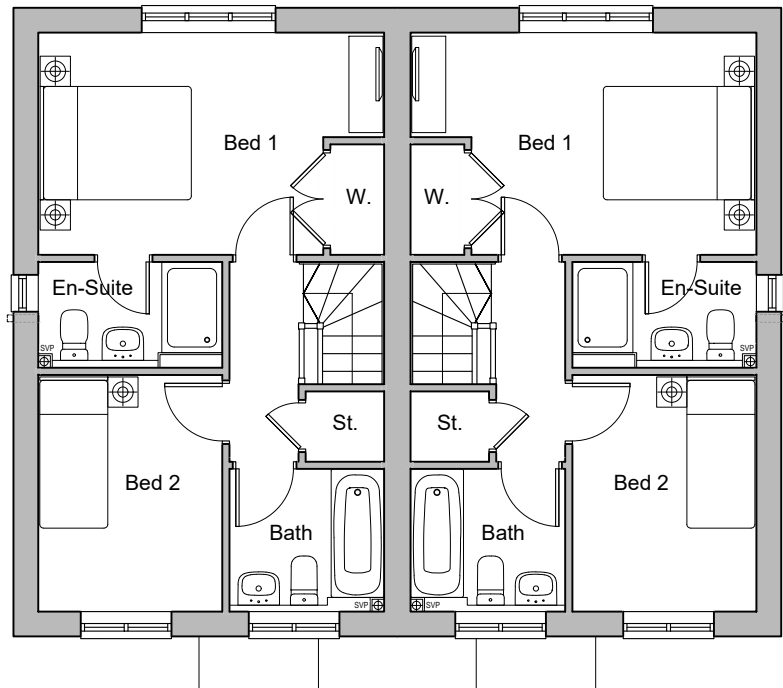


First Floor Plan

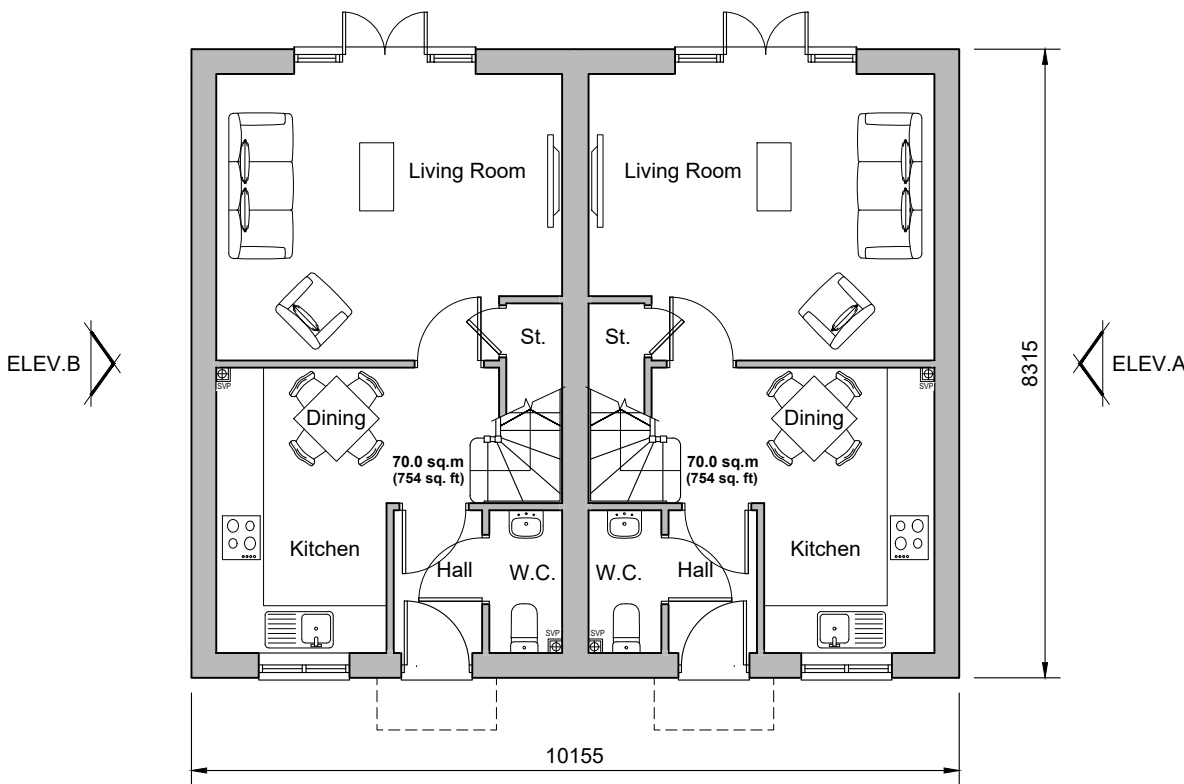

Ground Floor Plan  
Plots 333-334




Front Elevation

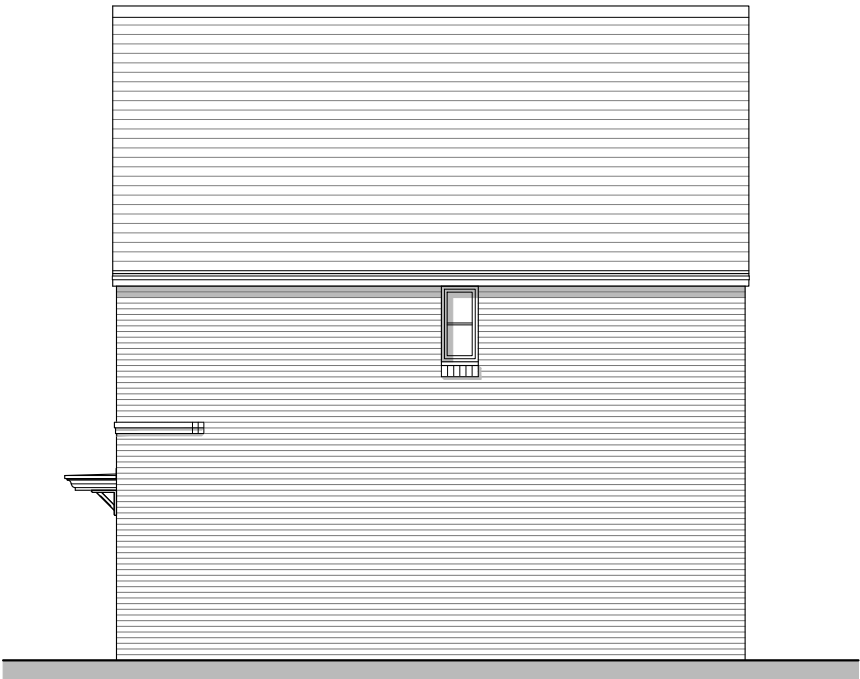


Side Elevation A



Rear Elevation

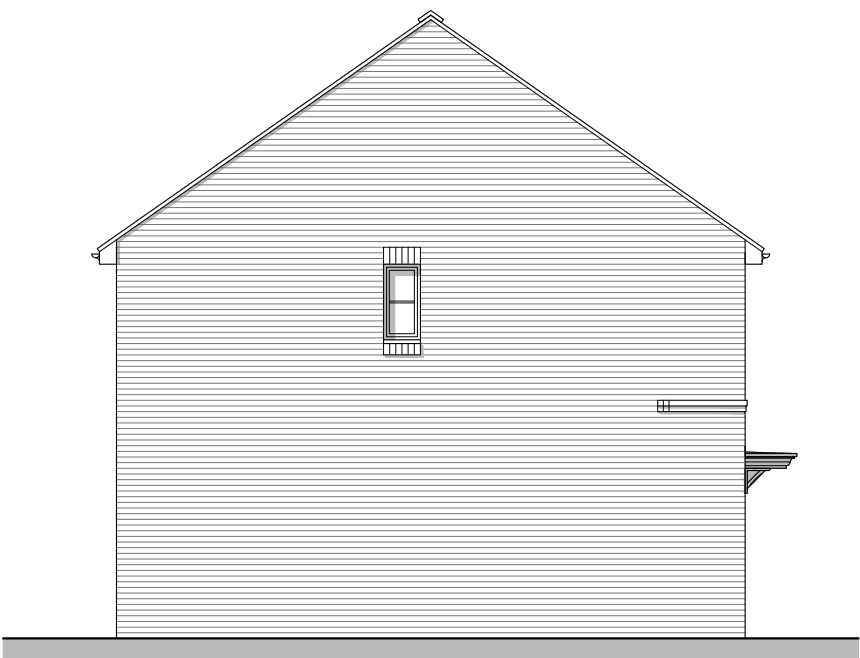

Side Elevation B

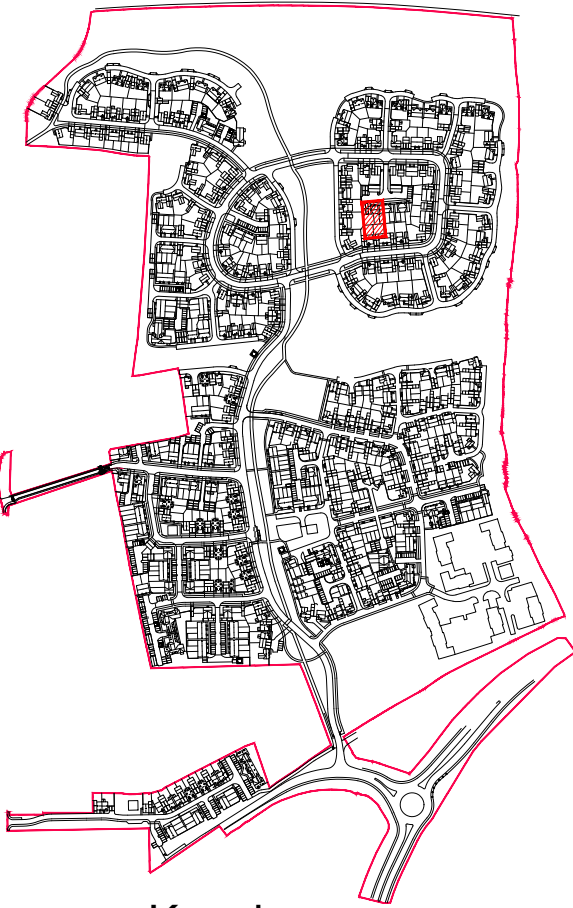

Keyplan

| REV. | DATE | REVISIONS: | BY | REV. | DATE | REVISIONS: | BY | REV. | DATE | REVISIONS: | BY | STATUS: |
|------|------|------------|----|------|------|------------|----|------|------|------------|----|---------|
|      |      |            |    |      |      |            |    |      |      |            |    |         |

Planning

|         |                                |          |                                             |
|---------|--------------------------------|----------|---------------------------------------------|
| CLIENT: | Rydon Homes Ltd / Gleeson Land | PROJECT: | Land North of Water Lane Angmering          |
| SCALE:  | 1:100 (A1 ORIGINAL)            | DRAWING: | Plots 333-334 Proposed Plans and Elevations |
| DRAWN:  | BH                             | 19271    | P137                                        |
| DATE:   | Oct.'21                        | -        | -                                           |



architecture planning masterplanning

Broadmede House, Farnham Business Park,  
Weydon Lane, Farnham, Surrey GU9 8QT.  
info@osparchitecture.com www.osparchitecture.com  
Tel: 01252 267878