

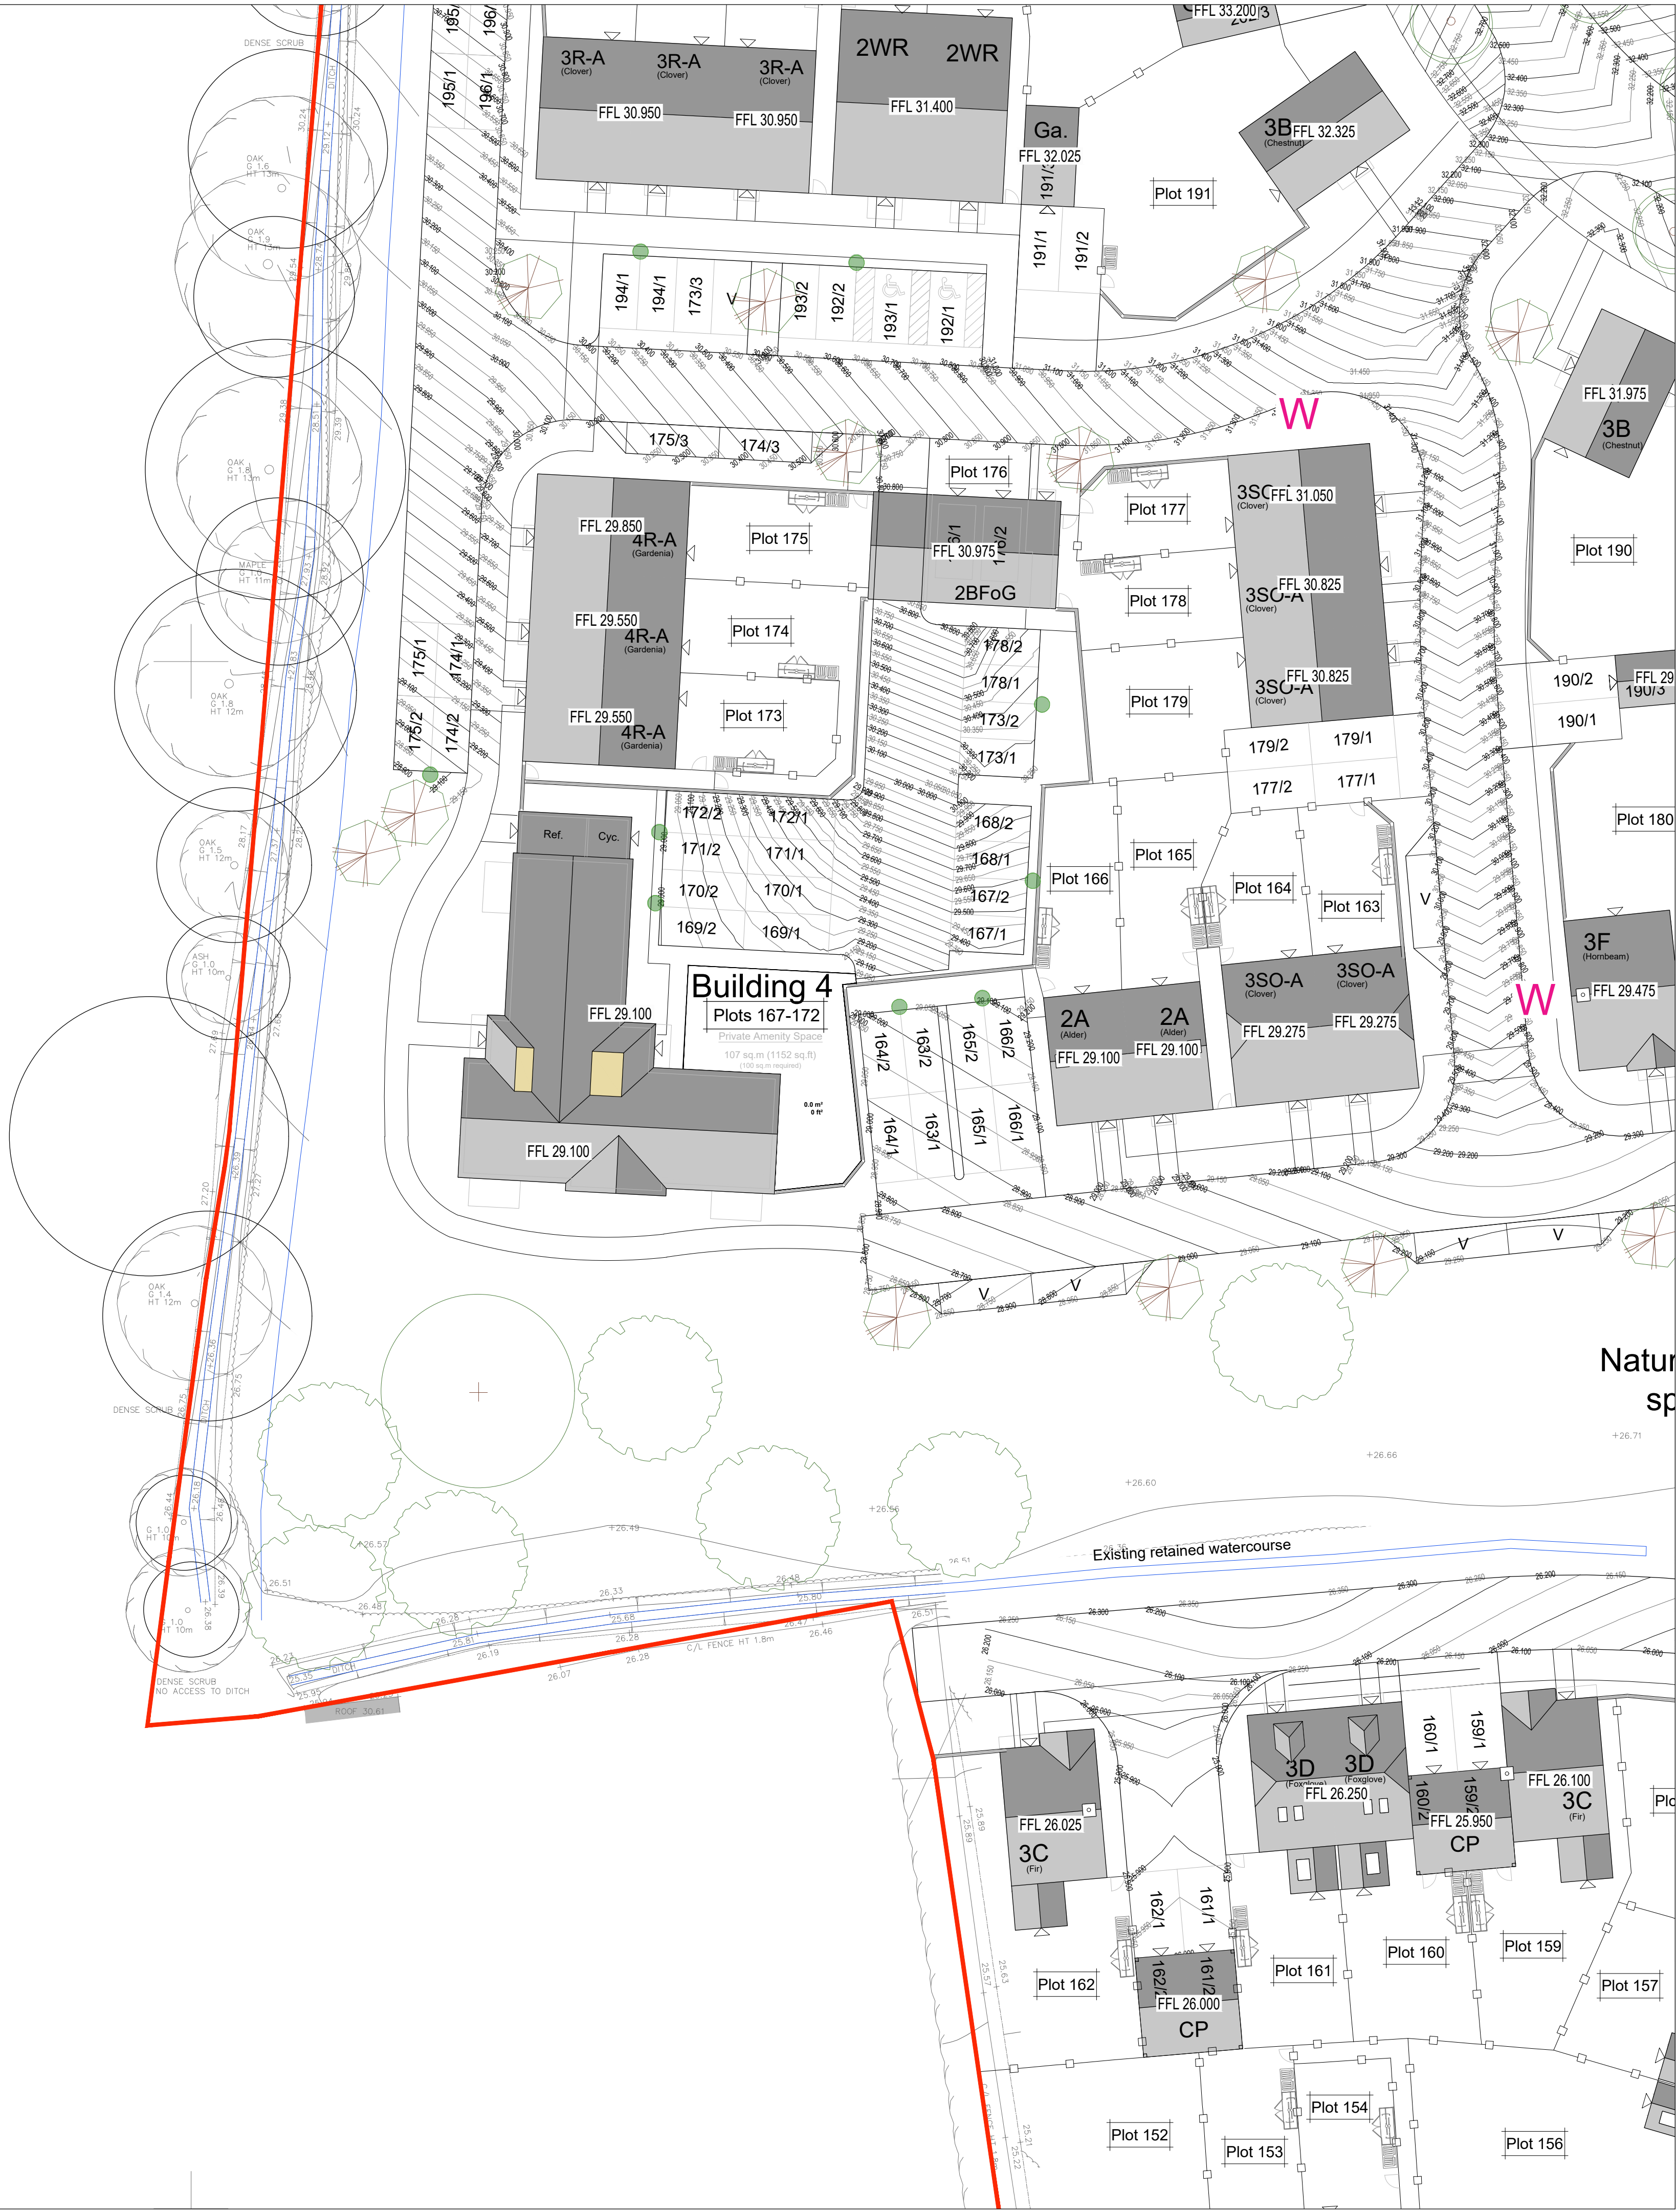


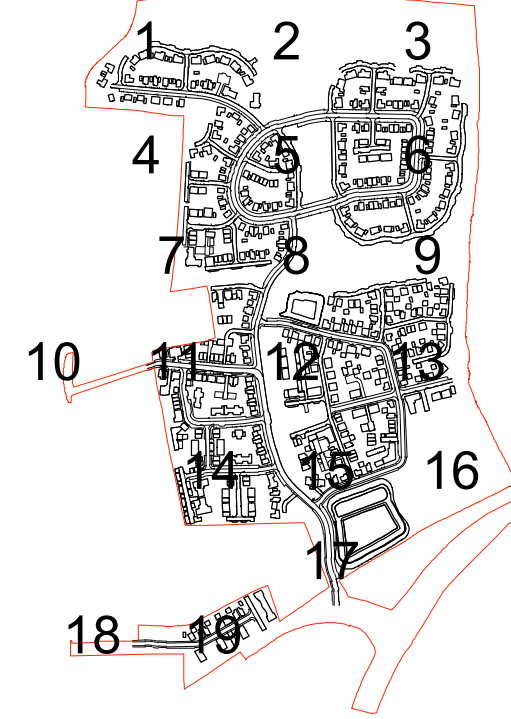

- NOTES:
1. All dimensions to be checked on site. All details and dimensions relating to sub-Contractors work must be checked and agreed between the sub-Contractor or supplier and the general Contractor.
 2. This drawing is to be read in conjunction with all relevant Architect's and Engineer's drawings and specification.
 3. The main Contractor is responsible for ensuring the stability of the structure whilst the works are in progress.
 4. Any information given regarding existing underground services is given in good faith after consultation with the relevant authority. No liability is accepted by the Consultant and the main Contractor is responsible for obtaining and checking all information and taking due care and attention whilst undertaking the works.

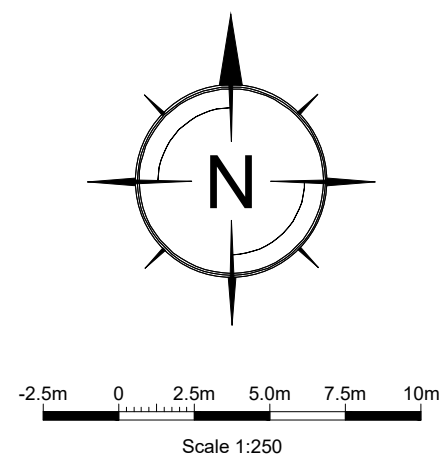

REV	DATE	INT	DESCRIPTION	CHK
Issue Status				
FOR APPROVAL				

The Civil Engineering Practice
11 Tungsten Building
George Street
Fishergate
Sussex
BN41 1RA
01273 424424
reception@civil.co.uk
www.civil.co.uk

CLIENT		Rydon Homes Ltd / Gleeson Land	
PROJECT		Land North Of Water Lane, Angmering	
TITLE		Proposed Levels Sheet 7 of 19	
DRAWN		M Pacifico	
DATE		Nov 2021	
ENGINEER		S Magowan	
CHECKED			
SCALE		1:250 @ A1. 1:500 @ A3	
PROJECT NO.		23544	
DRG. NO.		1007	
REV.			