


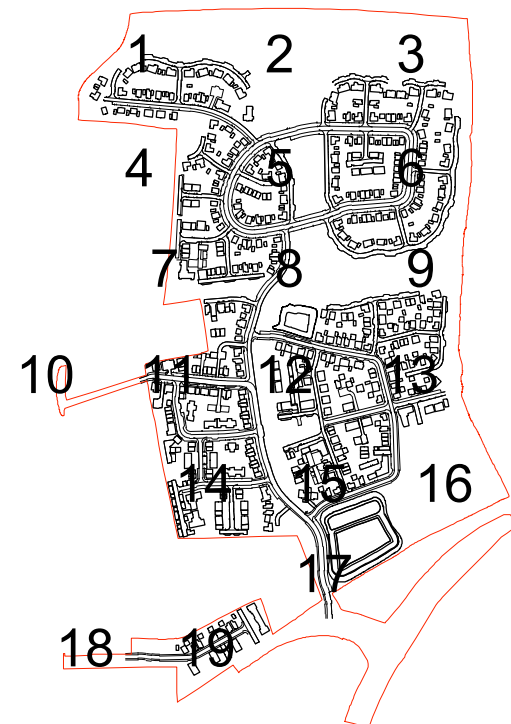

Key

	Existing Sewers
	Proposed Foul sewers 100mmØ or as stated
	Proposed Storm sewers 150mmØ or as stated
	Headwall and Reno Mattress



DRAWN		DATE		PROJECT NO.	
M Pacifico		Dec 2021		23544	
ENGINEER		CHECKED		DRG. No.	
S Magowan				REV.	
SCALE				2007	
1:250 @ A1. 1:500 @ A3					