


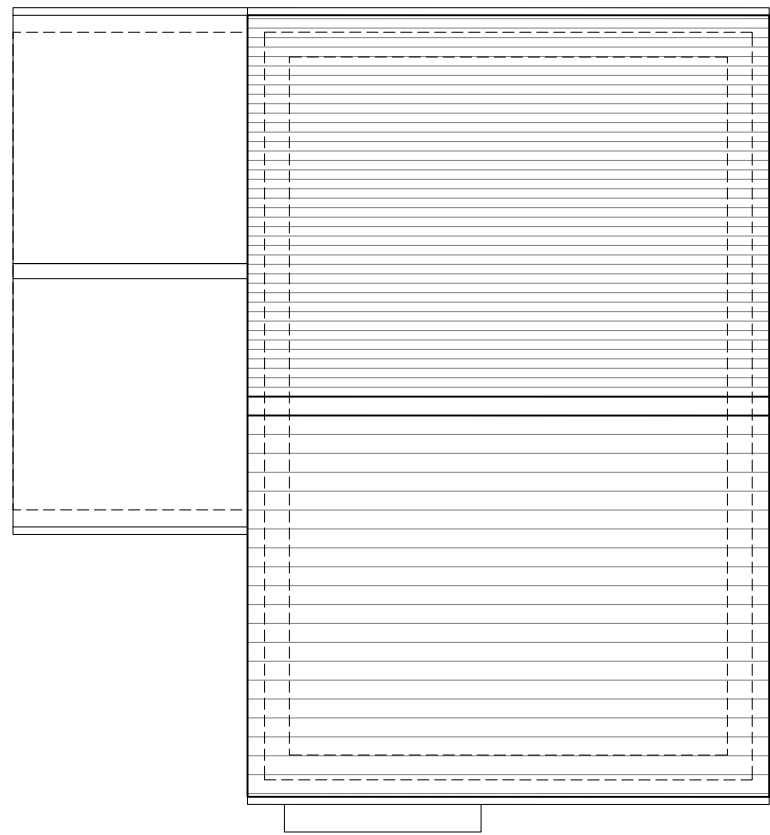


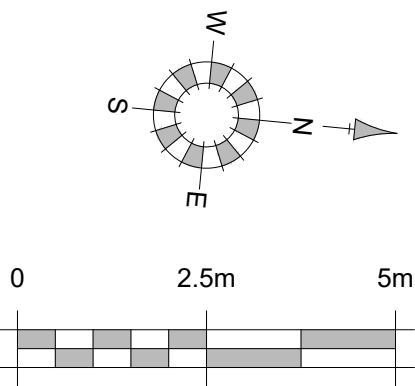

Roof Plan

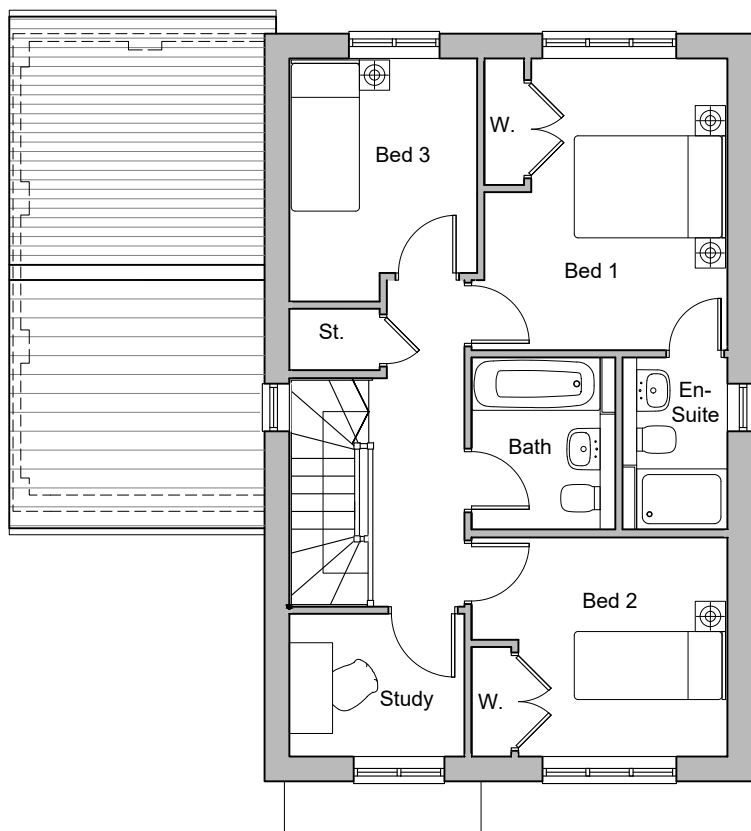


First Floor Plan

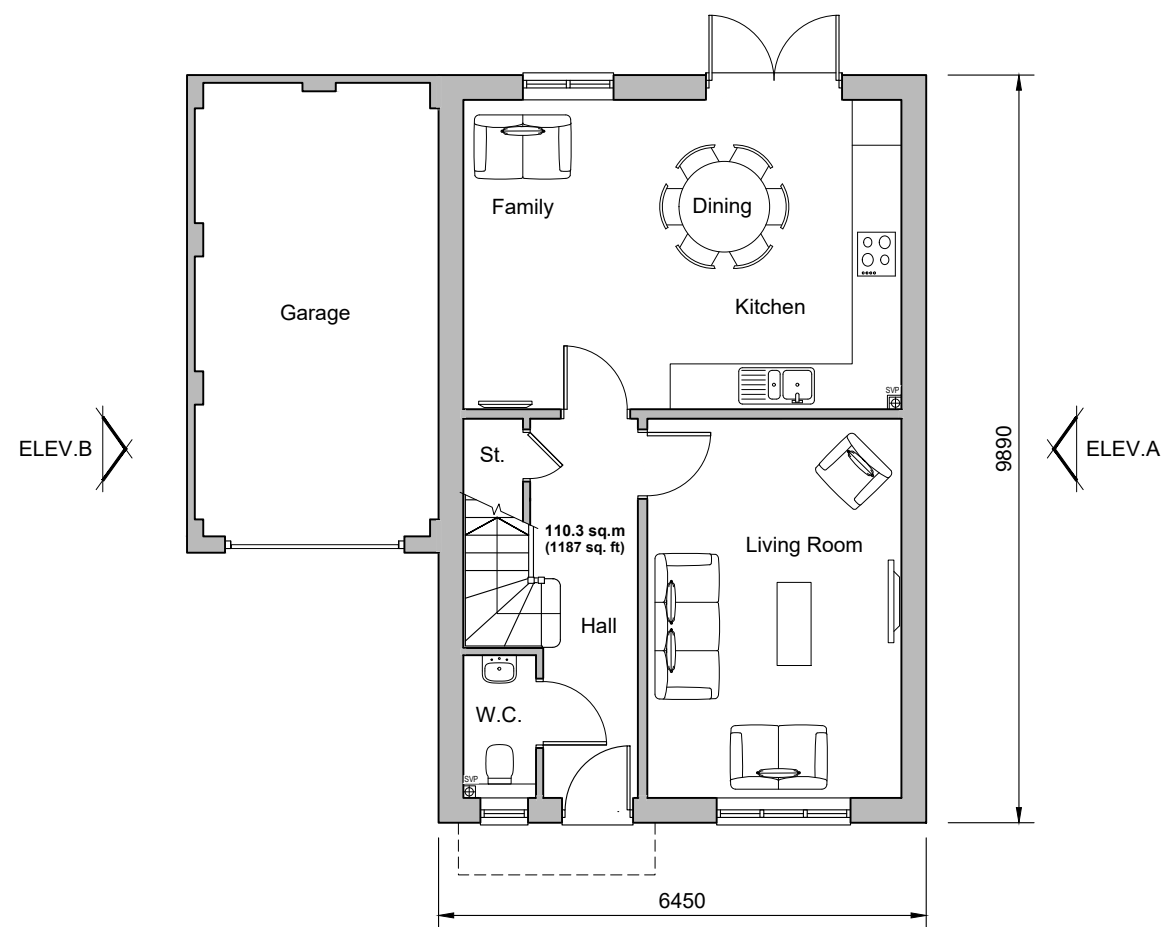

Ground Floor Plan  
Plot 151




Front Elevation

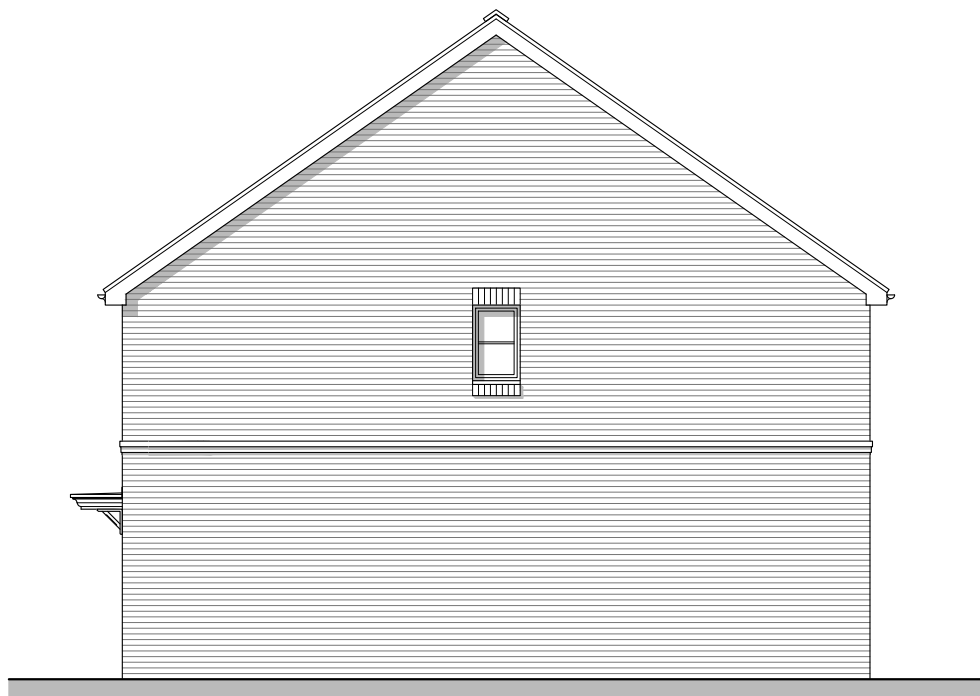


Side Elevation A



Rear Elevation

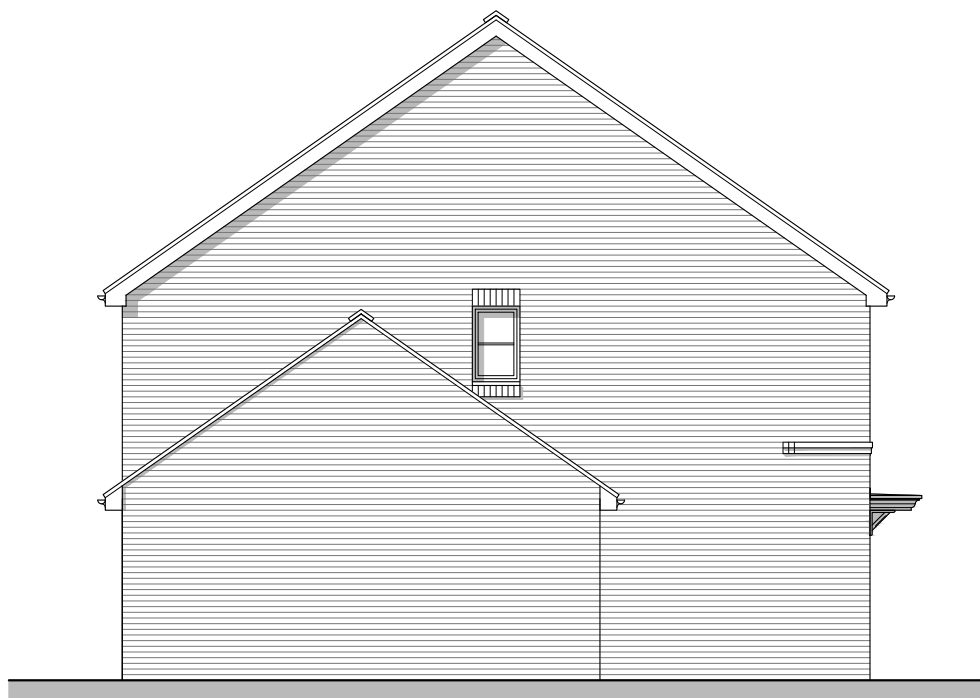

Side Elevation B

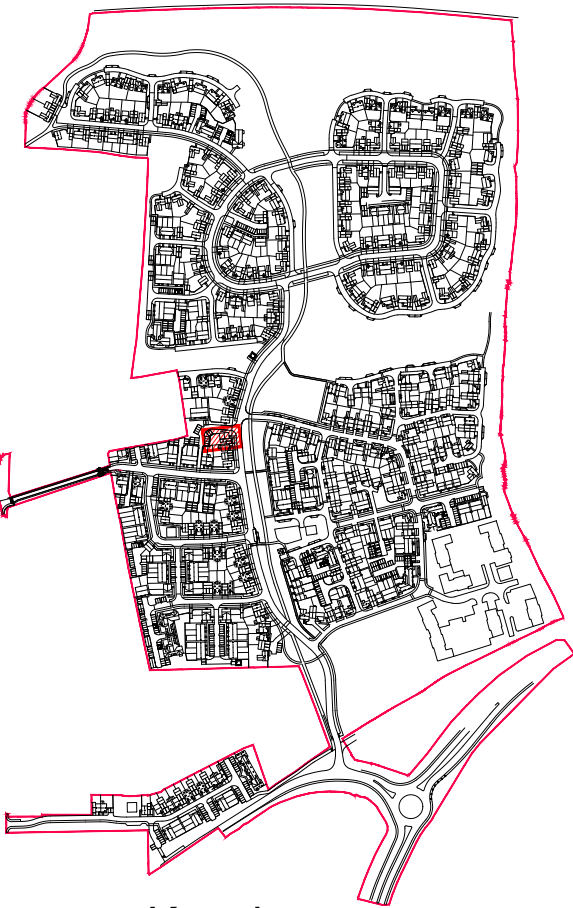

Keyplan

| REV. | DATE     | REVISIONS:                              |
|------|----------|-----------------------------------------|
| A    | 09/12/21 | Stair window added to First floor plan. |
| B    | 22/12/21 | Rear elevation hand corrected.          |

| BY | REV. | DATE | REVISIONS: |
|----|------|------|------------|
| BH |      |      |            |

| BY | REV. | DATE | REVISIONS: |
|----|------|------|------------|
| BH |      |      |            |

Planning

|         |                                |          |                                        |
|---------|--------------------------------|----------|----------------------------------------|
| CLIENT: | Rydon Homes Ltd / Gleeson Land | PROJECT: | Land North of Water Lane Angmering     |
| SCALE:  | 1:100 (A1 ORIGINAL)            | DRAWING: | Plot 151 Proposed Plans and Elevations |
| DRAWN:  | BH                             | 19271    | P177                                   |
| DATE:   | Oct.'21                        |          | B                                      |



architecture planning masterplanning

Broadmede House, Farnham Business Park,  
Weydon Lane, Farnham, Surrey GU9 8QT.  
info@osparchitecture.com www.osparchitecture.com  
Tel: 01252 267878