


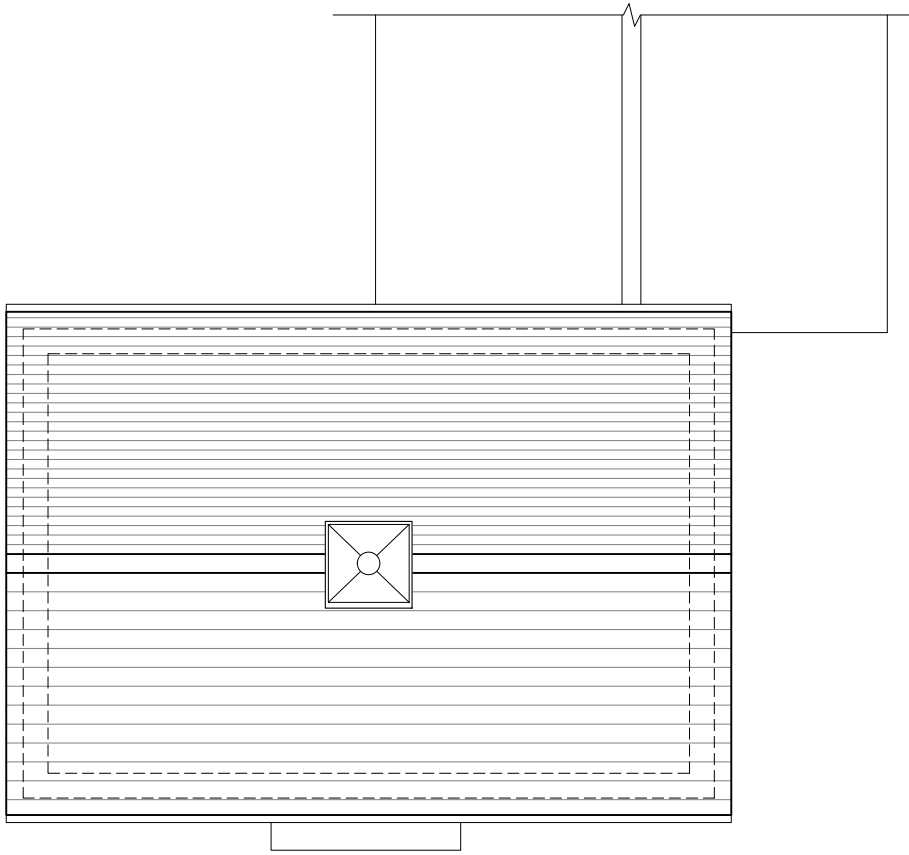



Roof Plan




Front Elevation




Side Elevation A

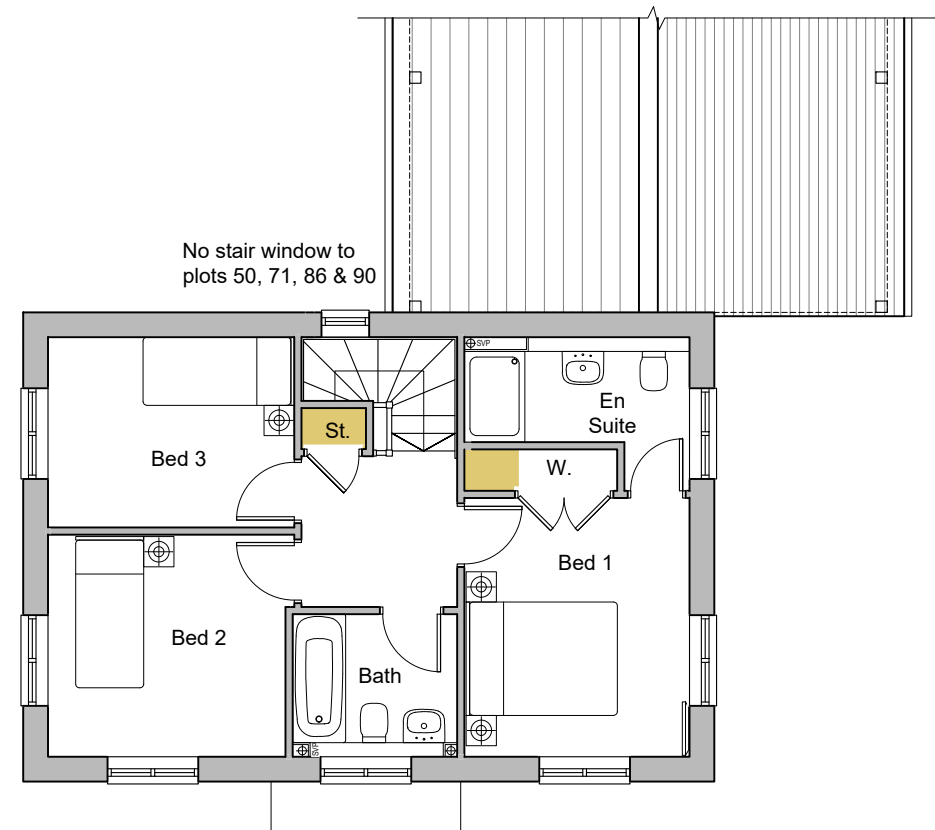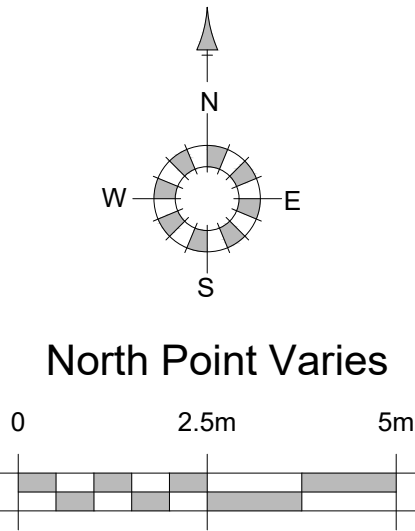


First Floor Plan

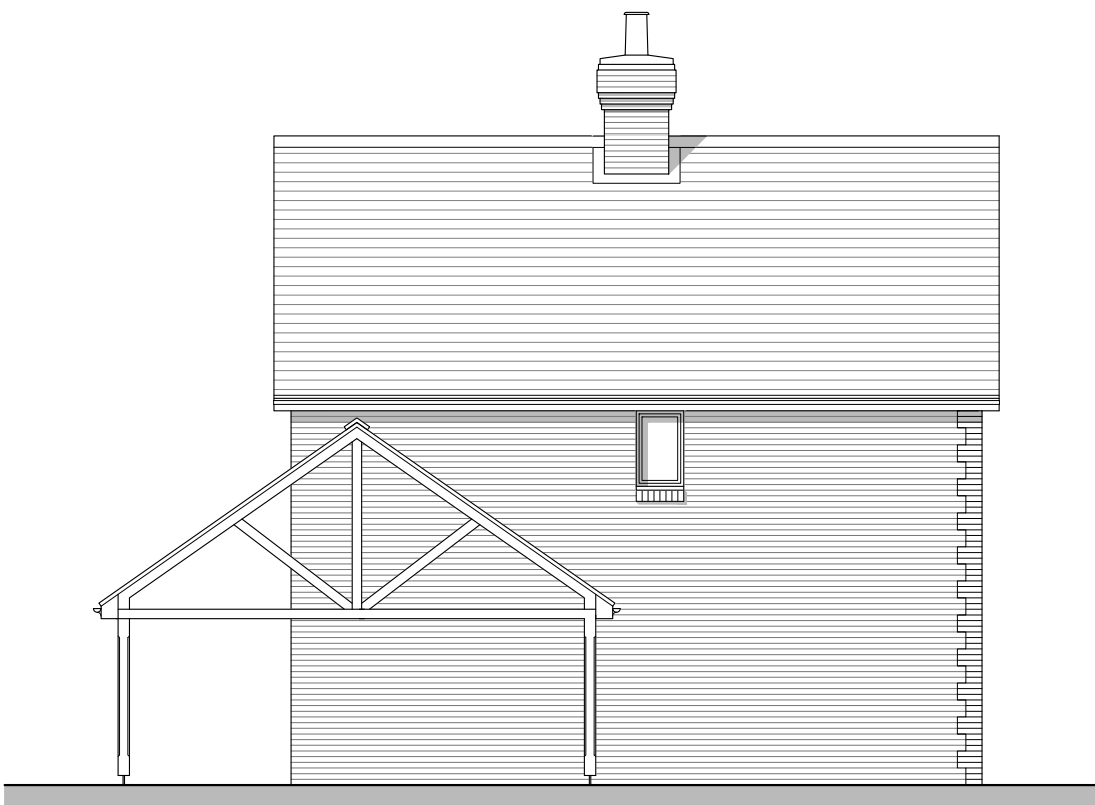


Rear Elevation
Plot 67

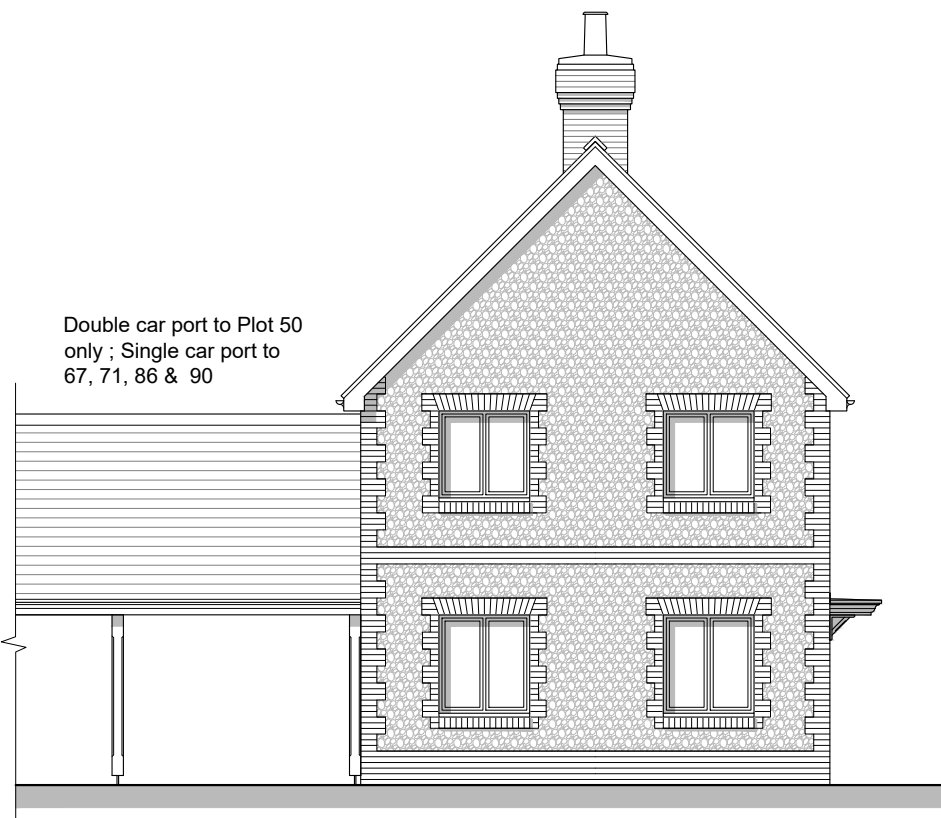


Side Elevation B

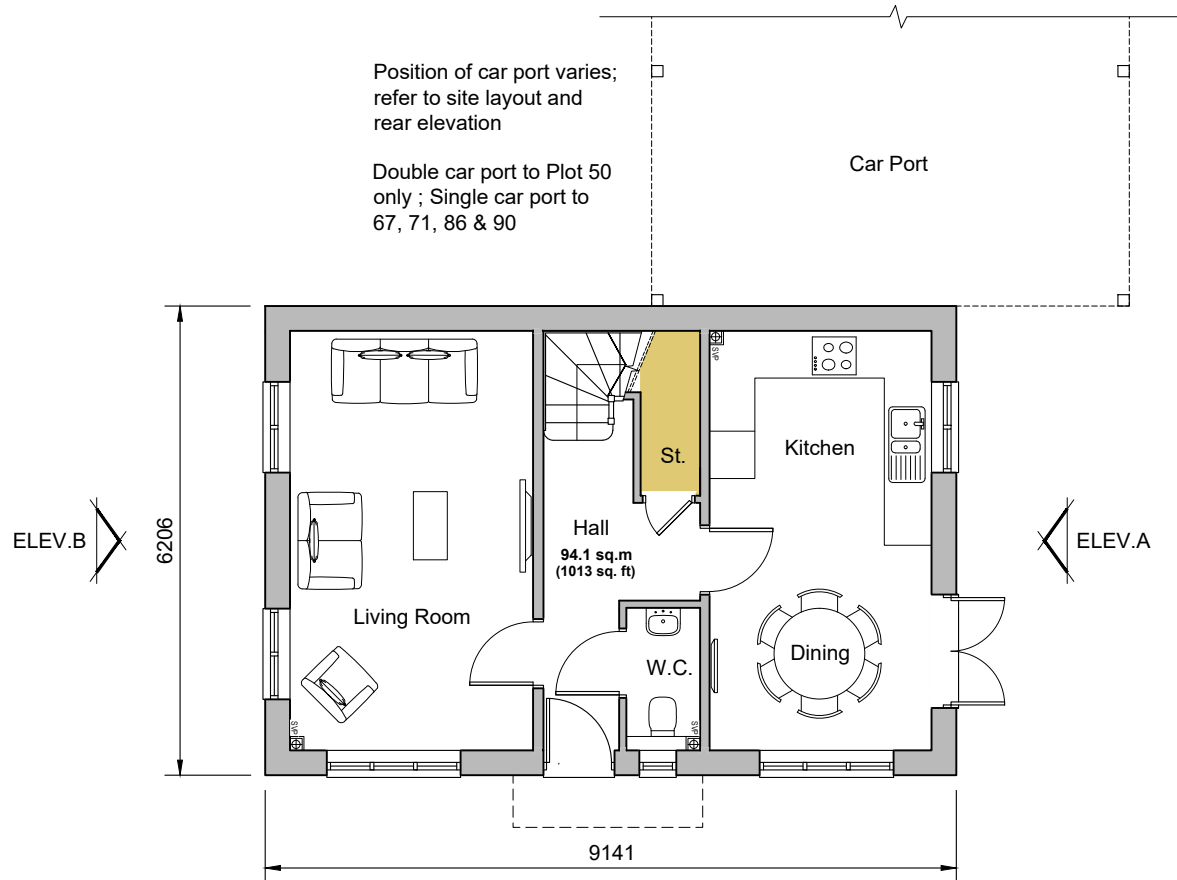

Ground Floor Plan
Plots 50, 67, 86
Plots 71, 90 (handed)

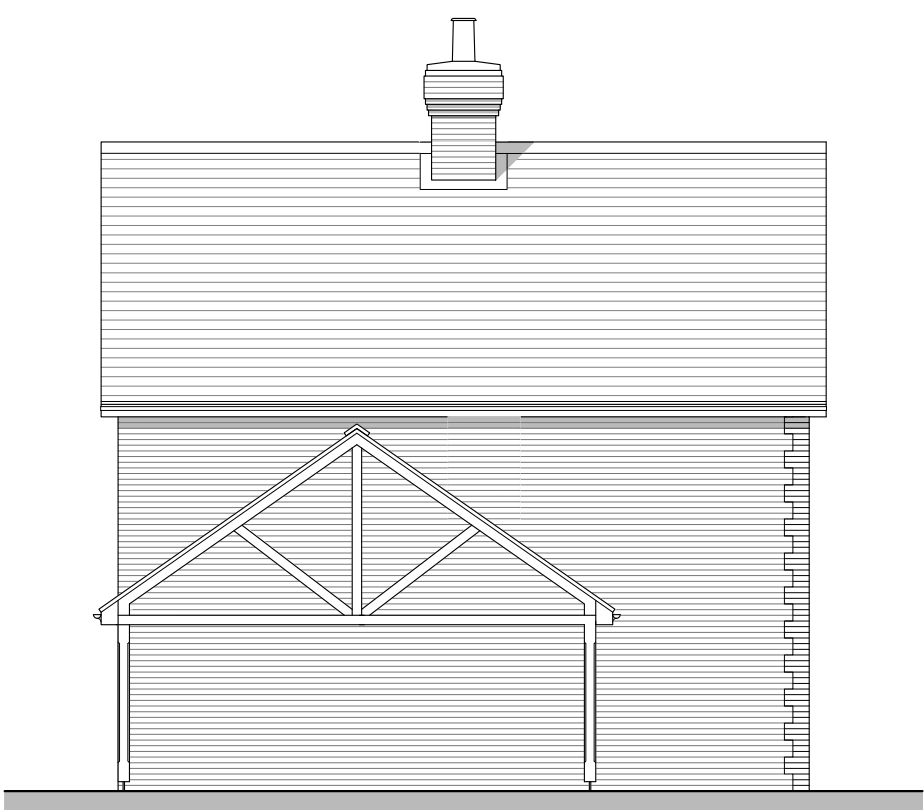

Rear Elevation

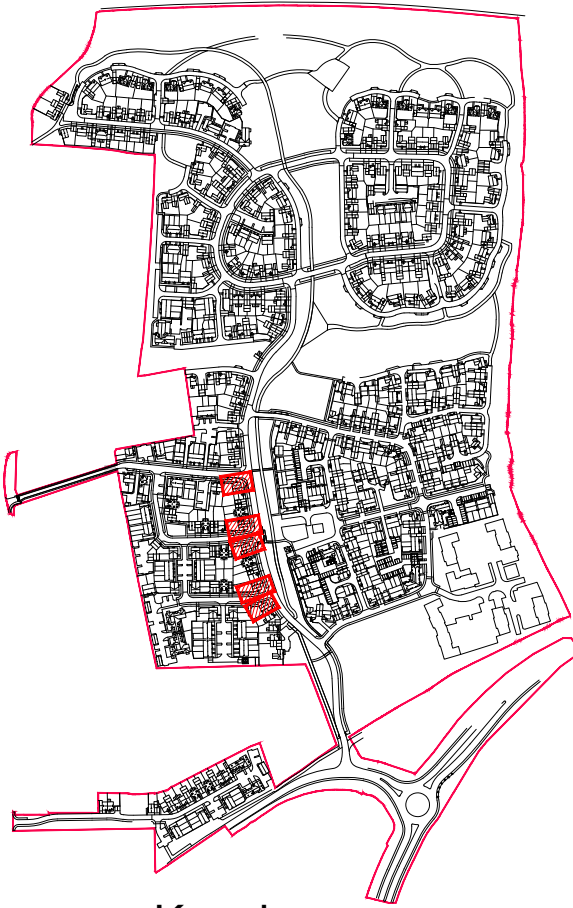

Keyplan

REV.	DATE	REVISIONS:	BY	REV.	DATE	REVISIONS:	BY	REV.	DATE	REVISIONS:	BY	STATUS:
A	22/04/22	Amendments from site layout changes.	AM									

Planning

CLIENT:	Rydon Homes Ltd / Gleeson Land	PROJECT:	Land North of Water Lane Angmering
SCALE:	1:100 (A1 ORIGINAL)	DRAWING:	Plots 50, 67, 71, 86 & 90 Proposed Plans and Elevations
DRAWN:	AM	19271	P161
DATE:	Oct '21		A



architecture planning masterplanning

Broadmeade House, Farnham Business Park,
Weydon Lane, Farnham, Surrey GU9 9QT.
info@osparchitecture.com www.osparchitecture.com
Tel: 01252 287878