



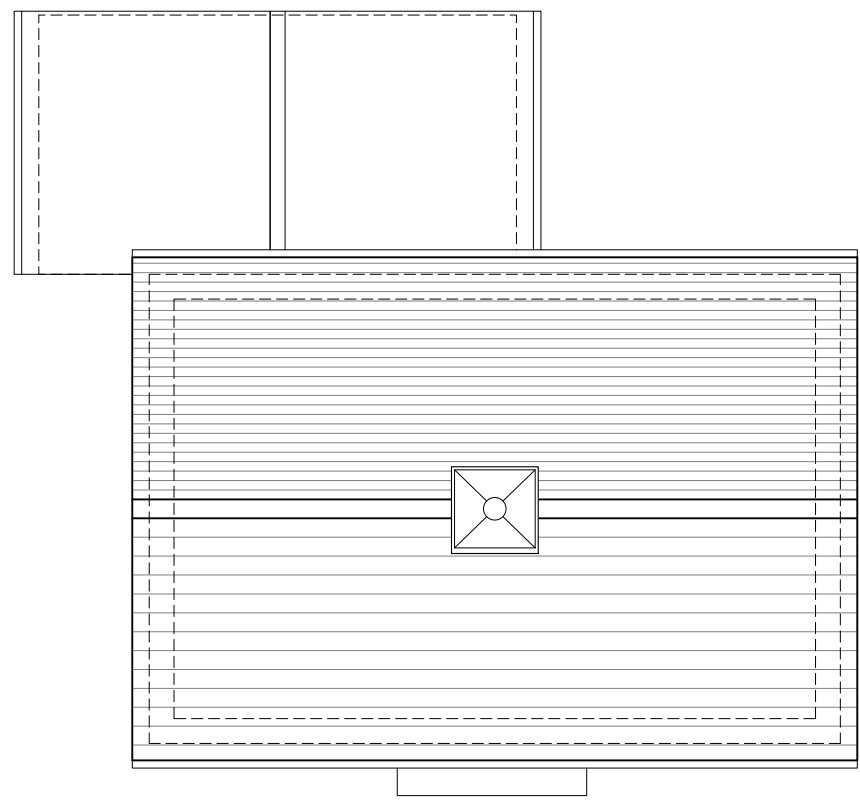



Roof Plan

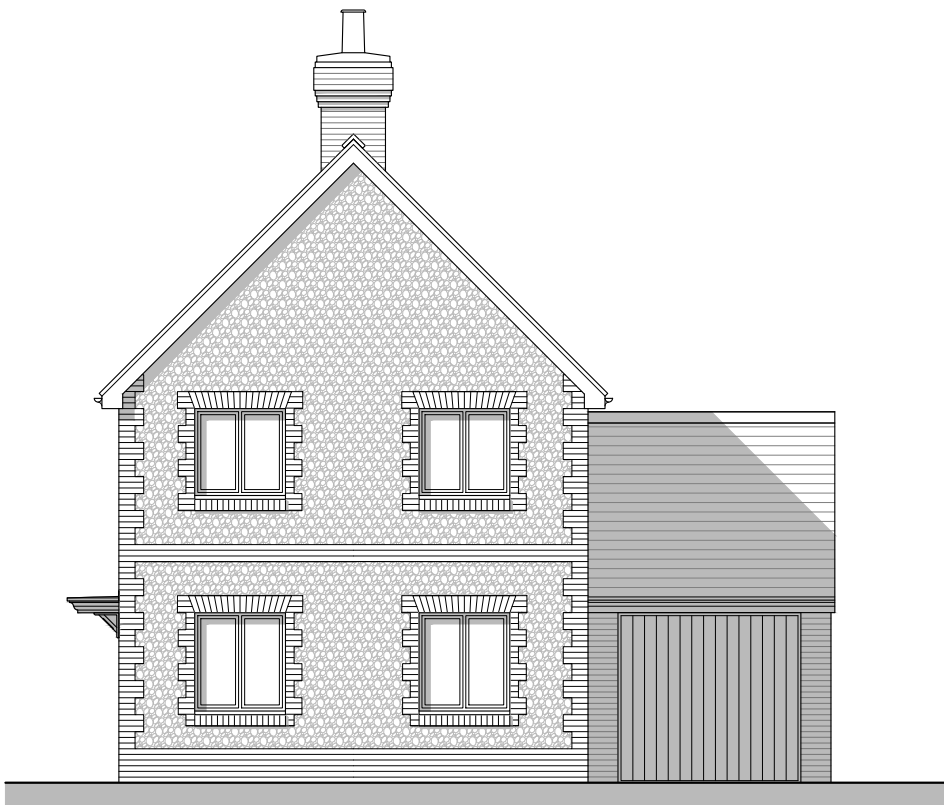


Front Elevation



Side Elevation A

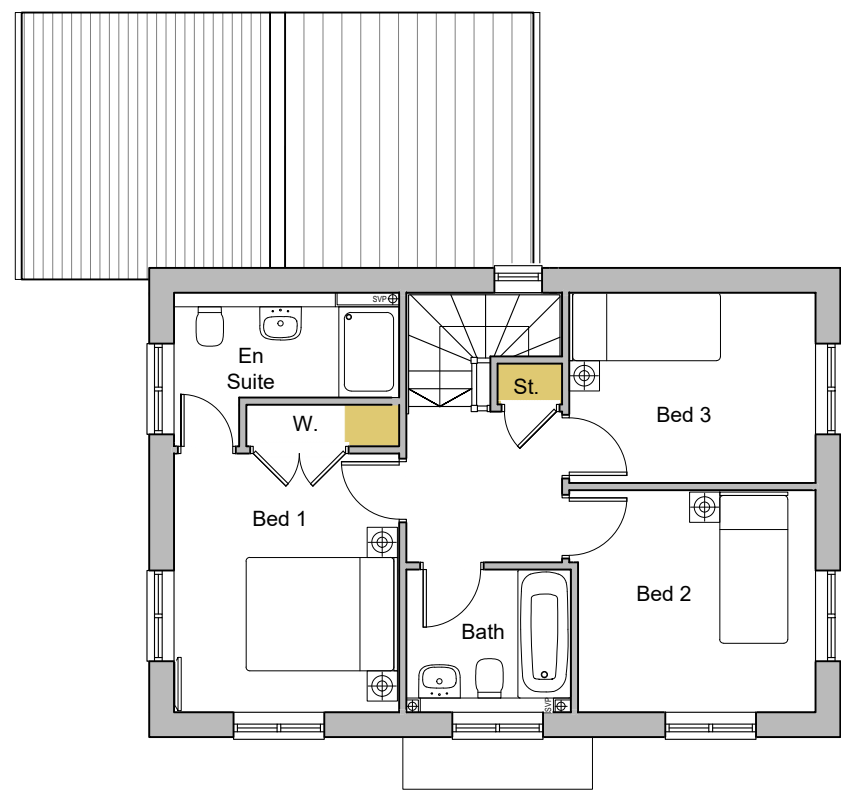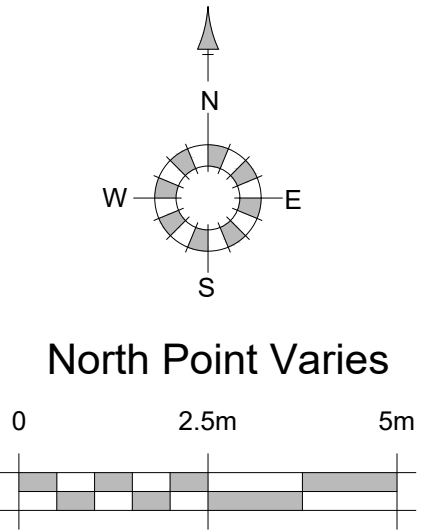


First Floor Plan

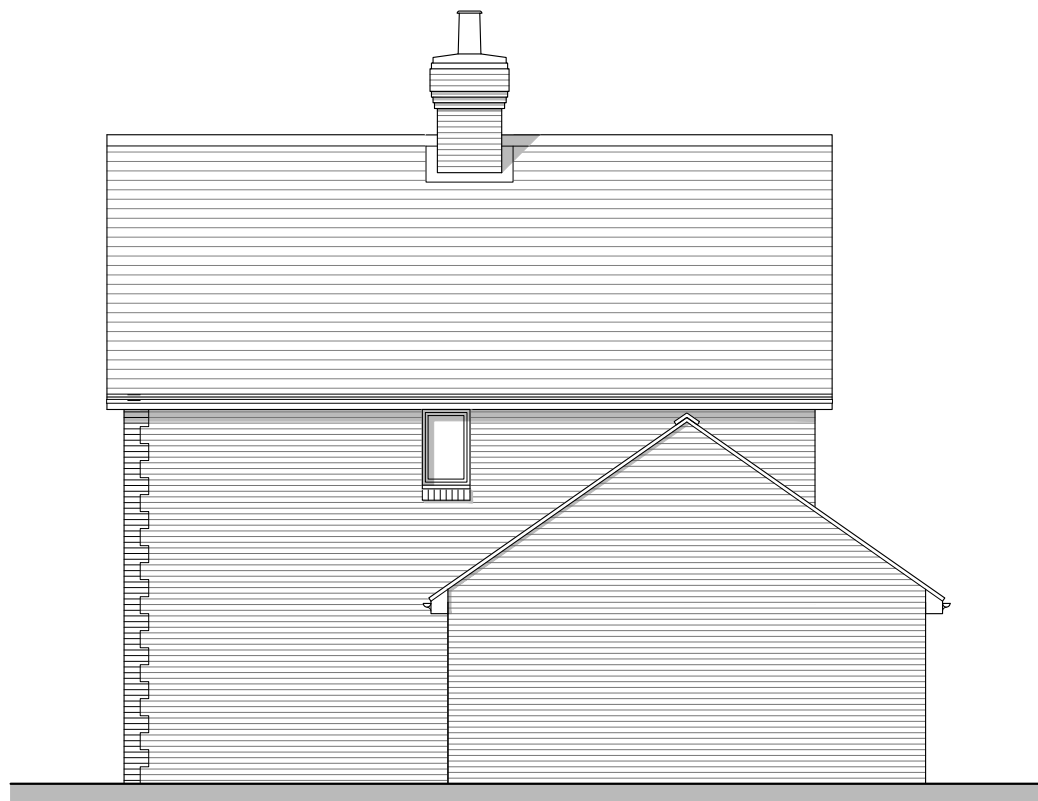


Rear Elevation
Plot 3



Side Elevation B

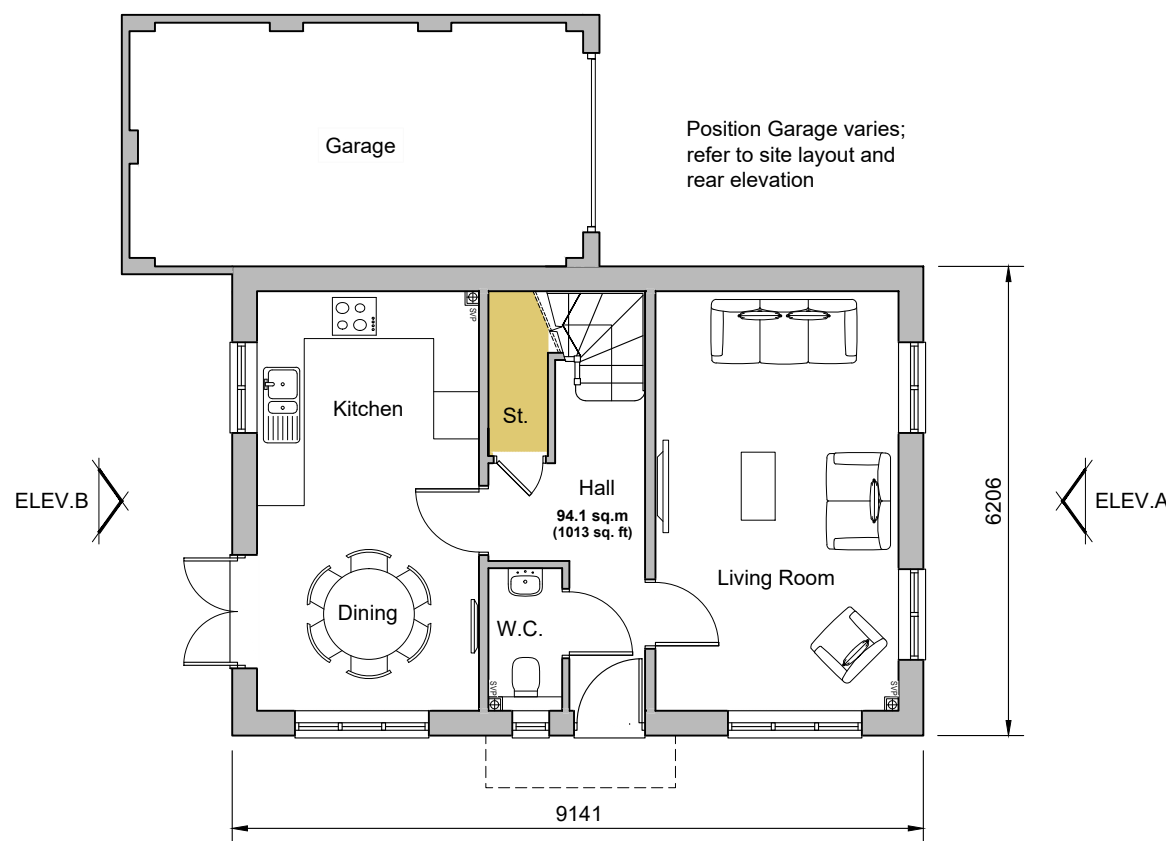

Ground Floor Plan
Plots 3, 143

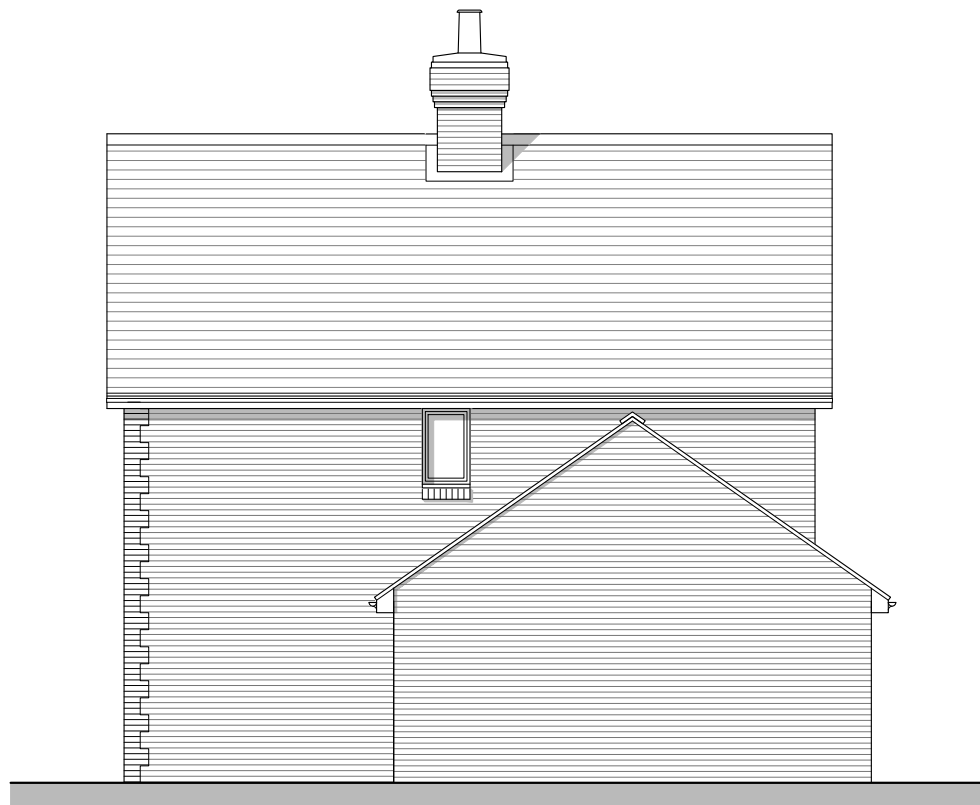

Rear Elevation
Plot 143



Keyplan

REV.	DATE	REVISIONS:	BY	REV.	DATE	REVISIONS:	BY	REV.	DATE	REVISIONS:	BY	STATUS:
A	22/04/22	Amendments from site layout changes.	AM									

© COPYRIGHT EXISTS ON THE DESIGNS AND INFORMATION SHOWN ON THIS DRAWING. This drawing may be scaled or cross referenced to the scale bar for planning application purposes only. Do not scale for any other purpose, use figured dimensions only. Subject to site survey and all necessary consents. All dimensions to be checked by user and any discrepancies, errors or omissions to be reported to the Architect before work commences. This drawing is to be read in conjunction with all other relevant materials. OS Licence No. 100007327

Planning

CLIENT:	Rydon Homes Ltd / Gleeson Land	PROJECT:	Land North of Water Lane Angmering
SCALE:	1:100 (A1 ORIGINAL)	DRAWING:	Plots 3 & 143 Proposed Plans and Elevations
DRAWN:	AG	19271	P162
DATE:	Oct '21		A



architecture planning masterplanning

Broadmeade House, Farnham Business Park,
Weydon Lane, Farnham, Surrey GU9 9QT.
info@osparchitecture.com www.osparchitecture.com
Tel: 01252 267878

©2021 OSP Architecture Ltd. Company Registration No. 100007327