




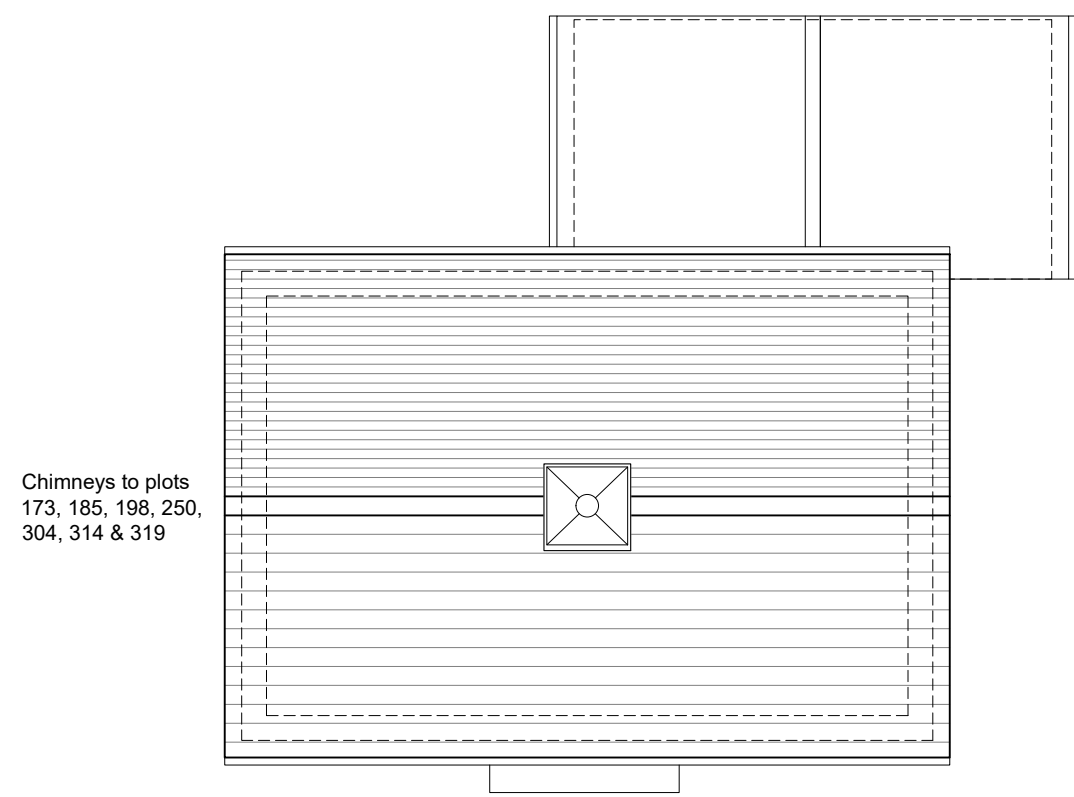


Roof Plan

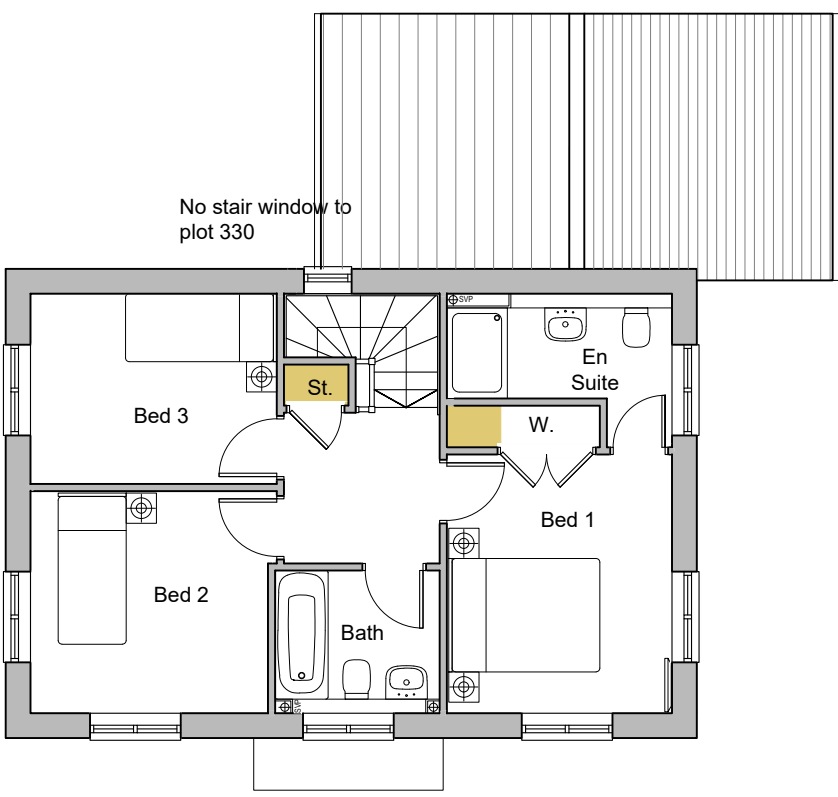

First Floor Plan

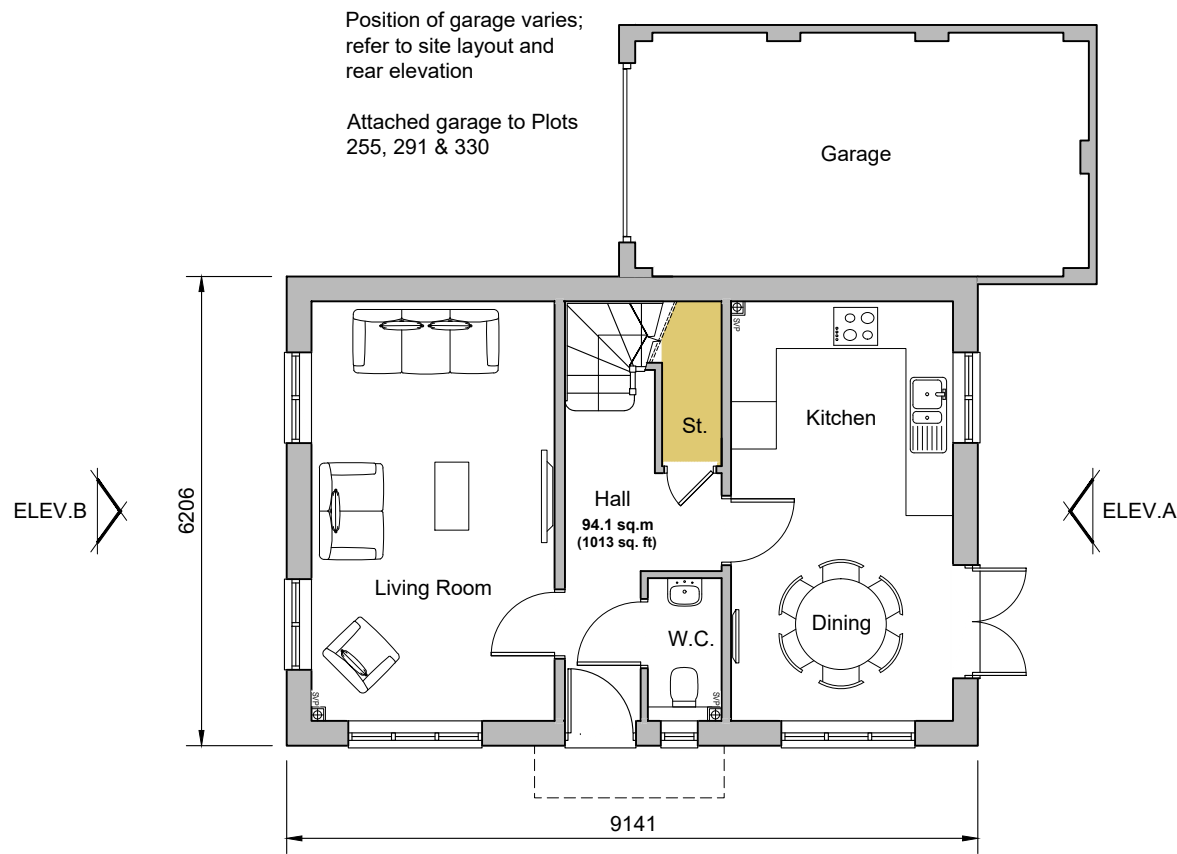


Ground Floor Plan
Plots 185, 196, 250, 291, 304, 311
Plots 173, 186, 198, 255, 299, 314, 319, 330, 341 (handed)

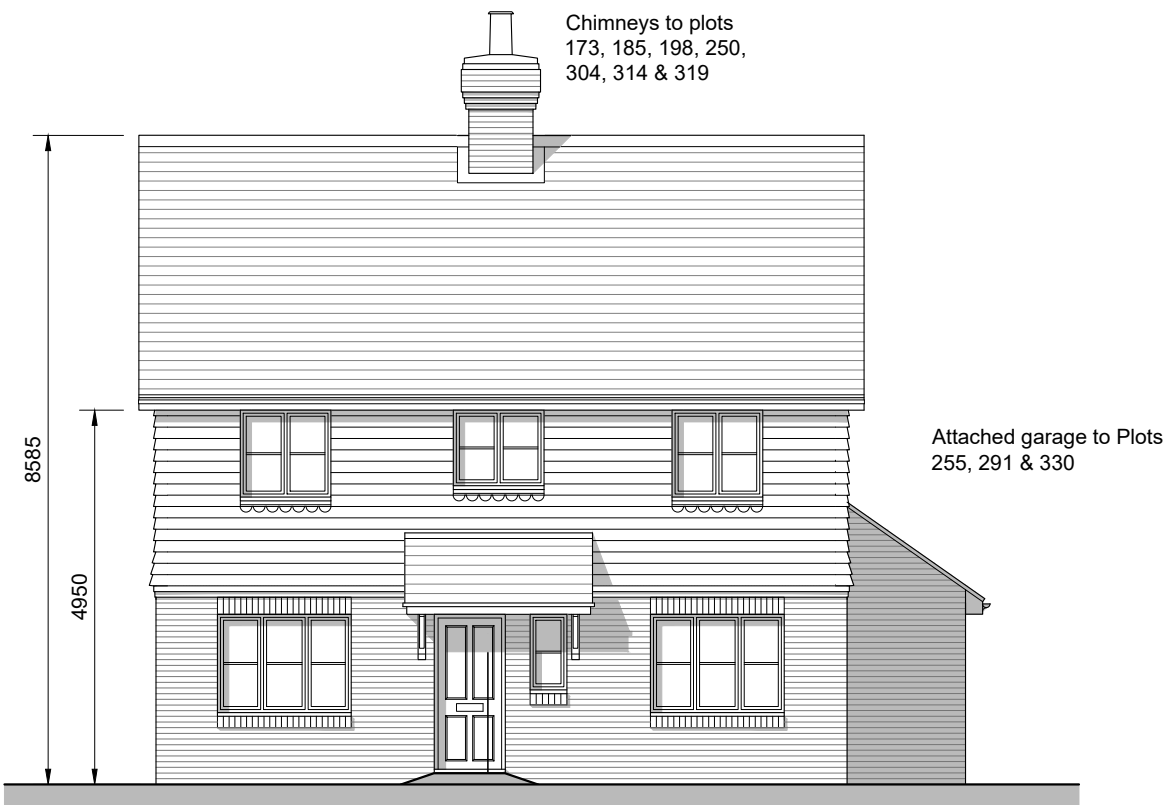


Front Elevation




Side Elevation A

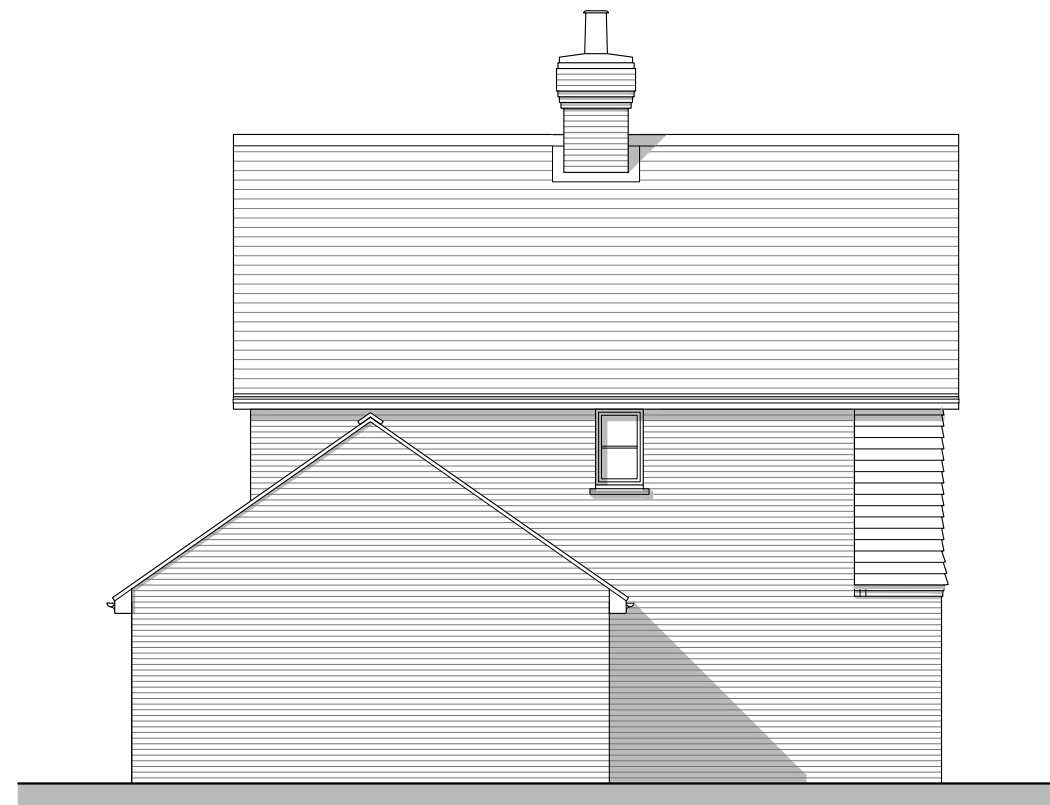


Rear Elevation
Plot 291
Plot 255 (handed)

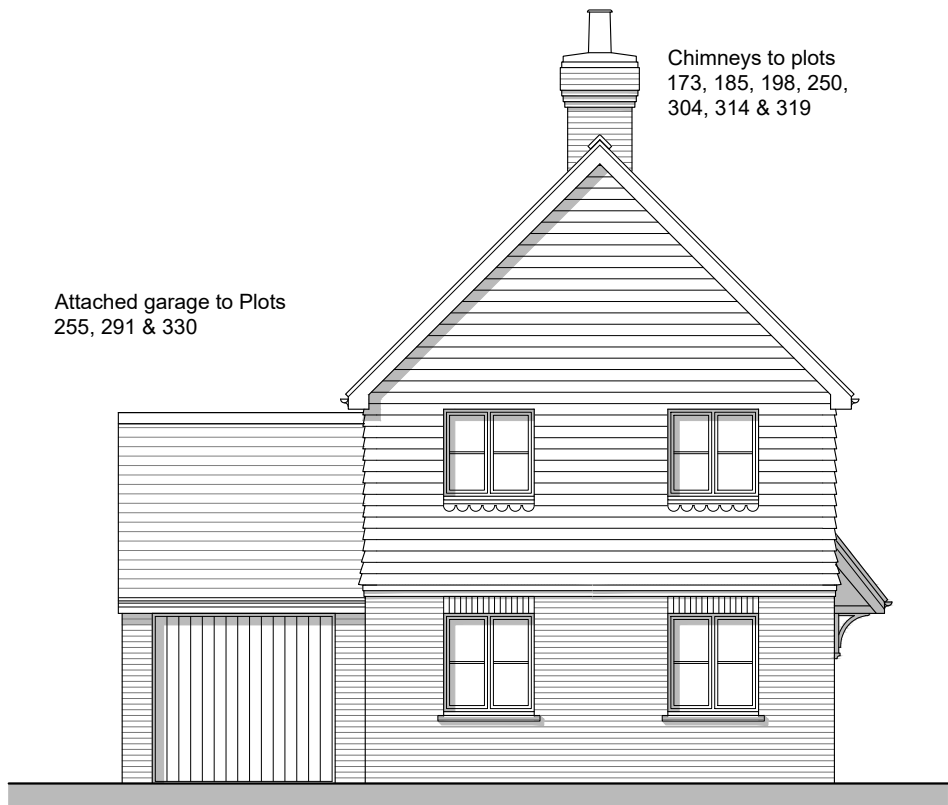



Side Elevation B

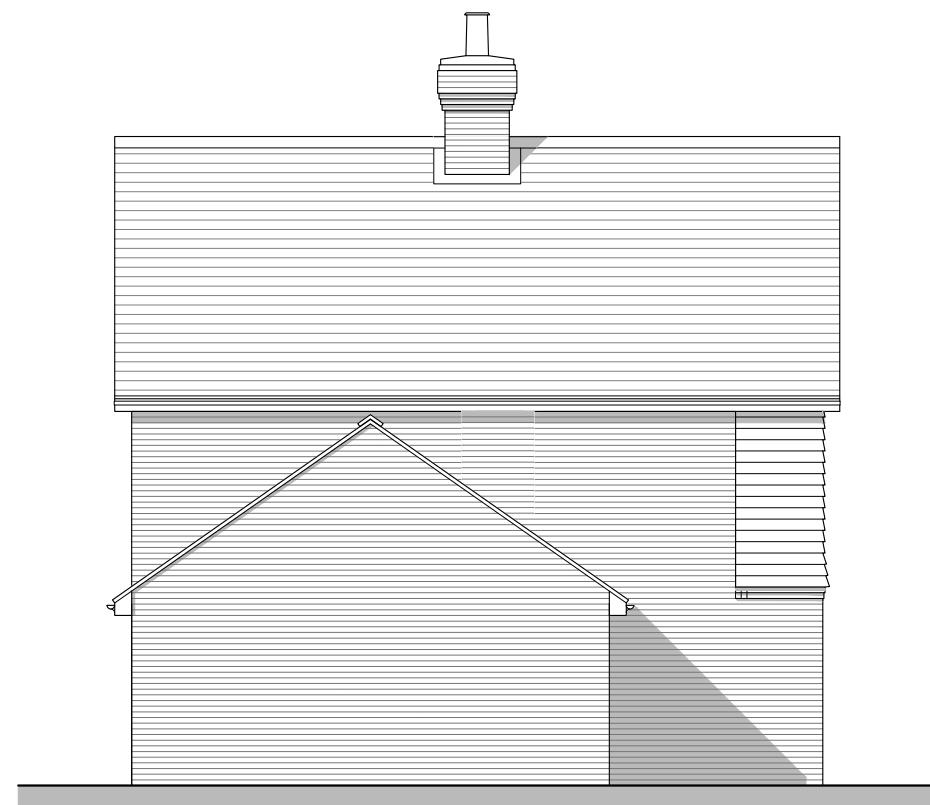

Rear Elevation
Plot 330

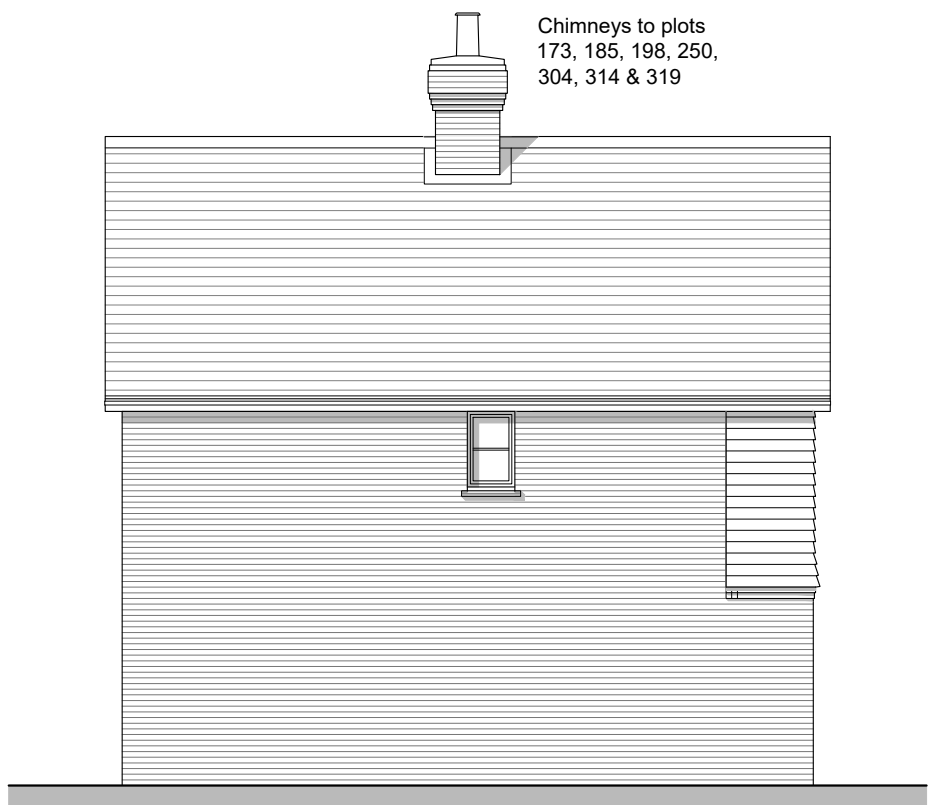

Rear Elevation
Plots 185, 196, 250, 304 & 311
Plots 173, 186, 198, 299, 314, 319 & 341 (handed)

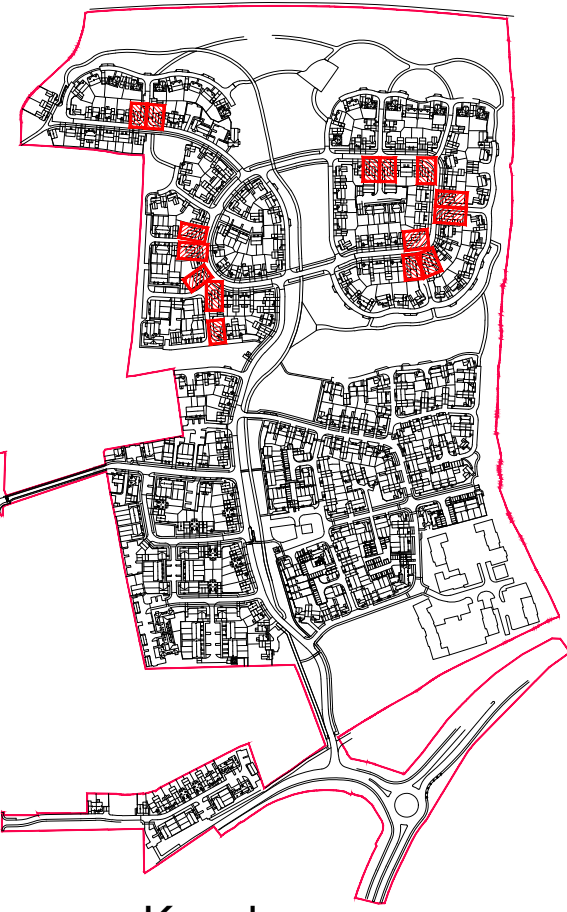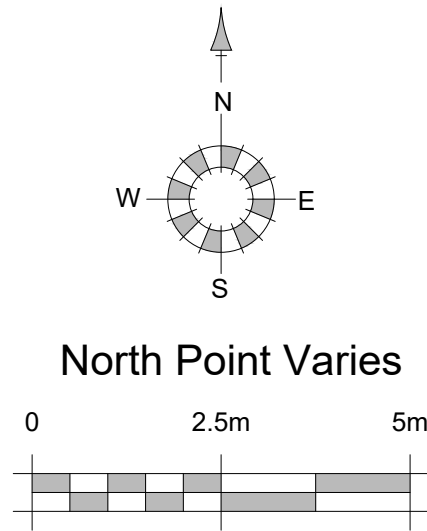

Keyplan

REV.	DATE	REVISIONS:	BY	REV.	DATE	REVISIONS:	BY	REV.	DATE	REVISIONS:	BY	STATUS:
A	22/04/22	Amendments from site layout changes.	AM									

Planning

CLIENT:	Rydon Homes Ltd / Gleeson Land	PROJECT:	Land North of Water Lane Angmering
SCALE:	1:100 (A1 ORIGINAL)	DRAWING:	Plots 173,185,186,196,198,250,255,291, 299,304,311,314,319,330 & 341 Proposed Plans and Elevations
DRAWN:	AG	19271	P163
DATE:	Oct '21		A



architecture planning masterplanning

Broadmeade House, Farnham Business Park,
Weydon Lane, Farnham, Surrey GU9 9QT.
info@osparchitecture.com www.osparchitecture.com
Tel: 01252 267878