




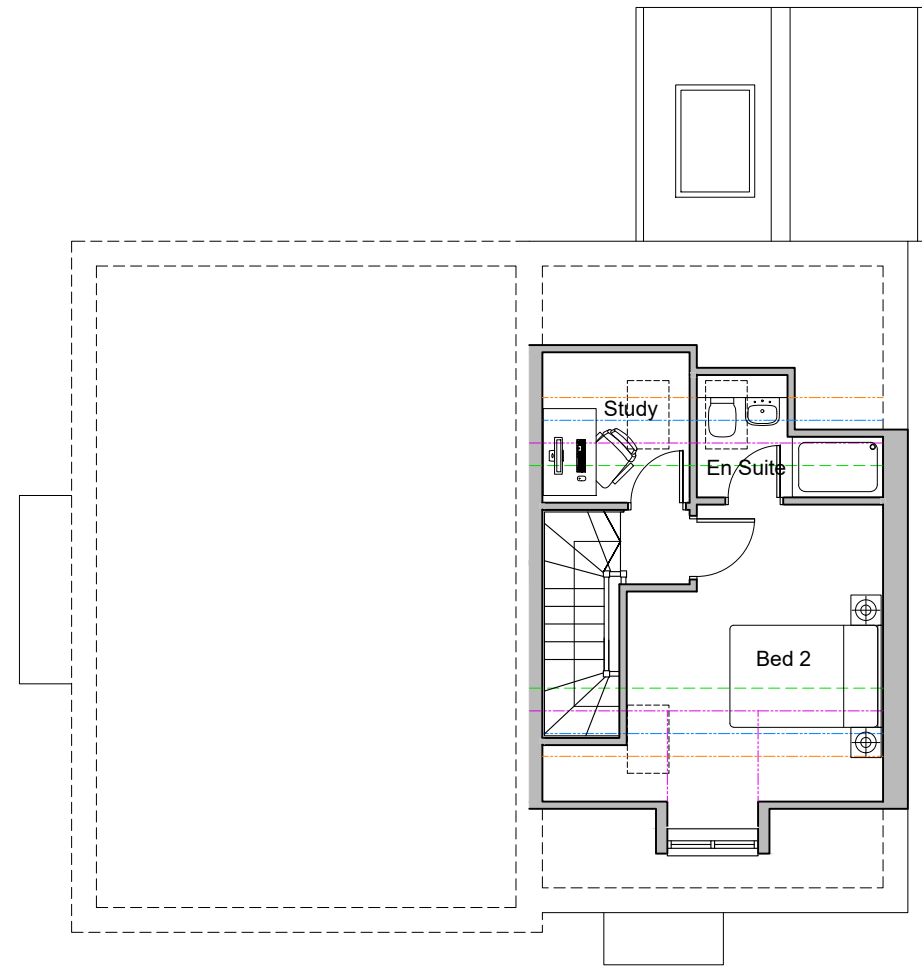


Second Floor Plan

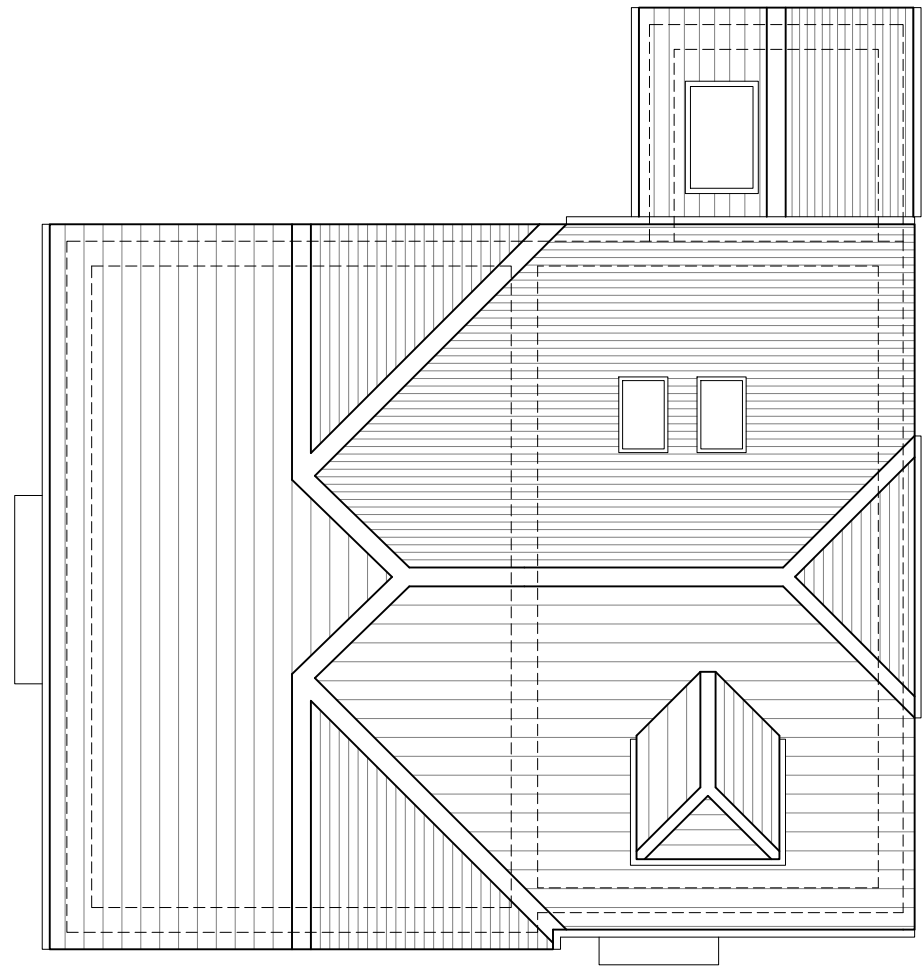

Roof Plan

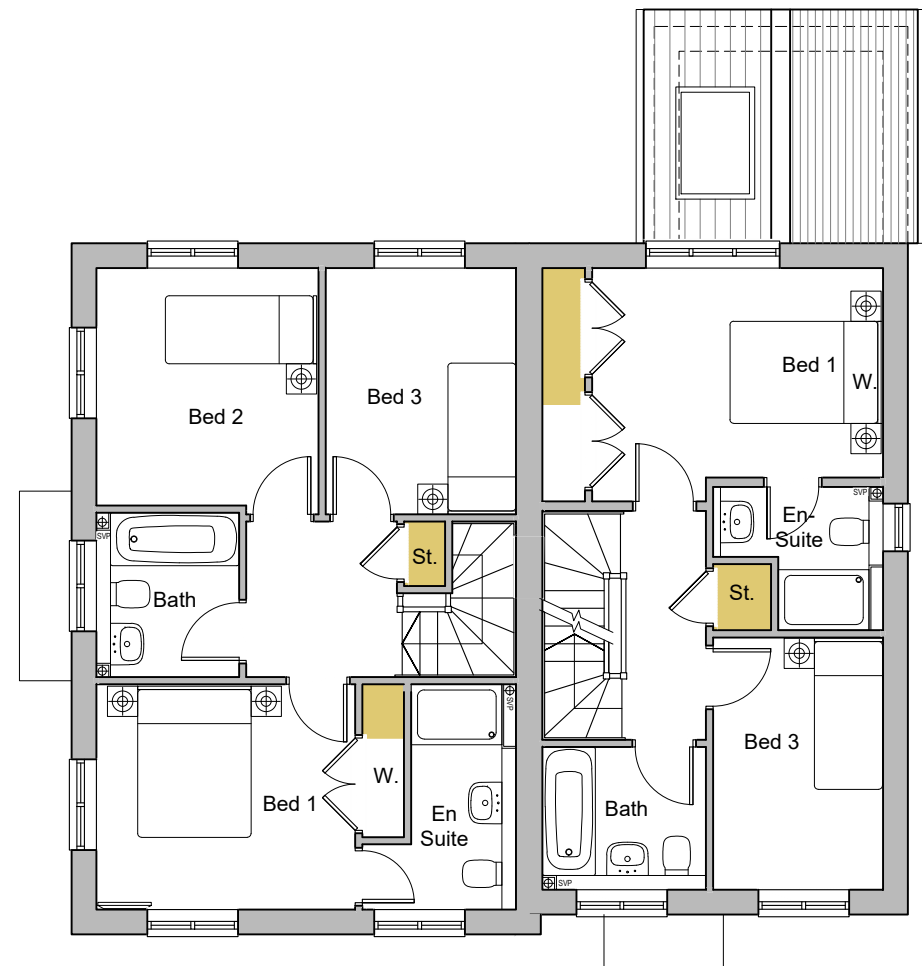


First Floor Plan

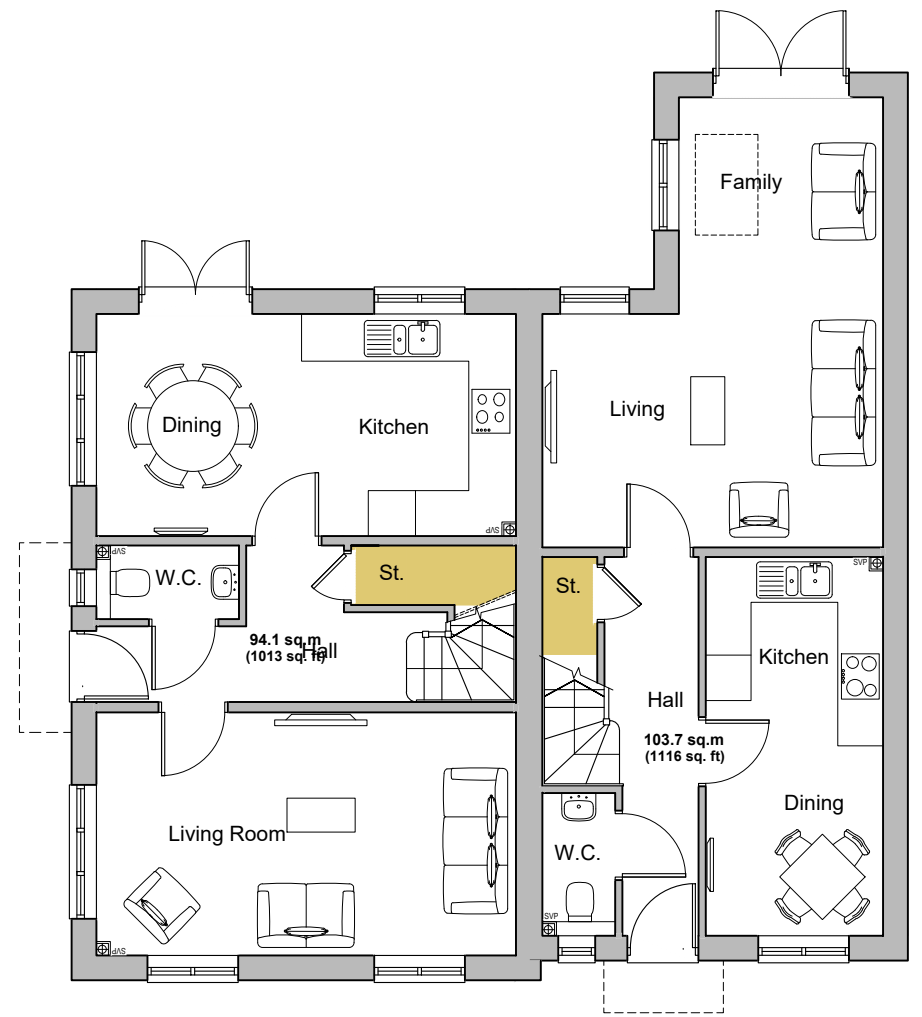

Ground Floor Plan
Plots 127-128



Front Elevation

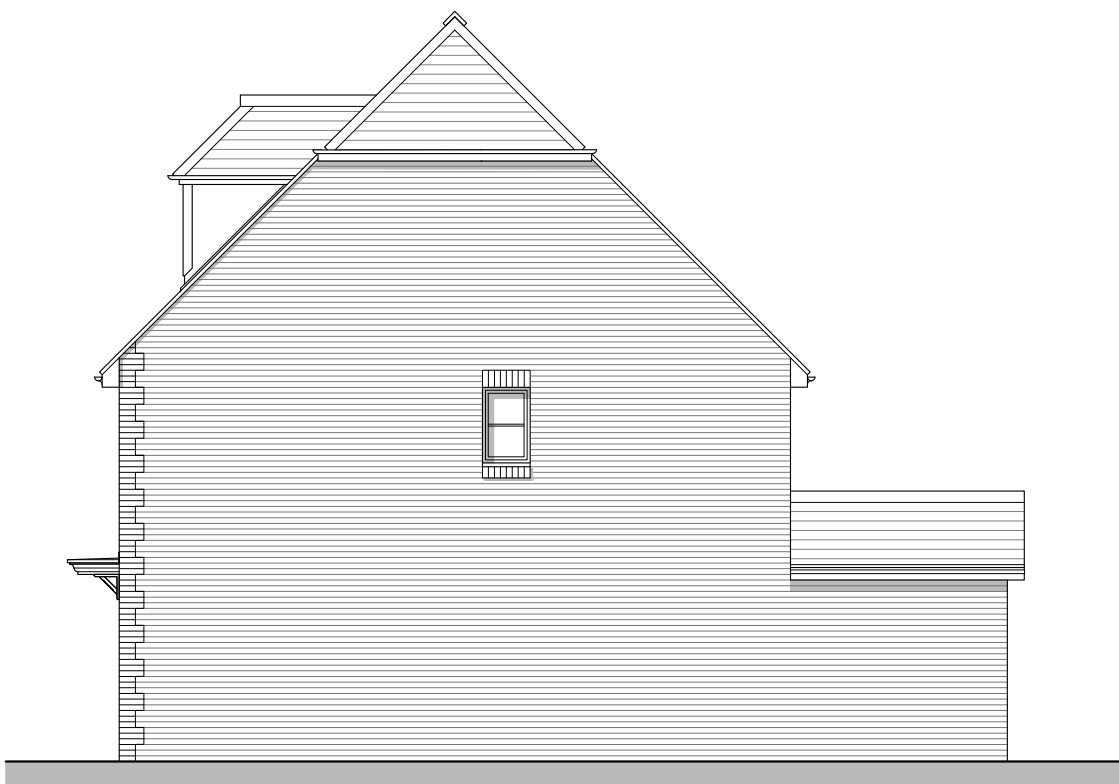



Side Elevation A



Rear Elevation



Side Elevation B

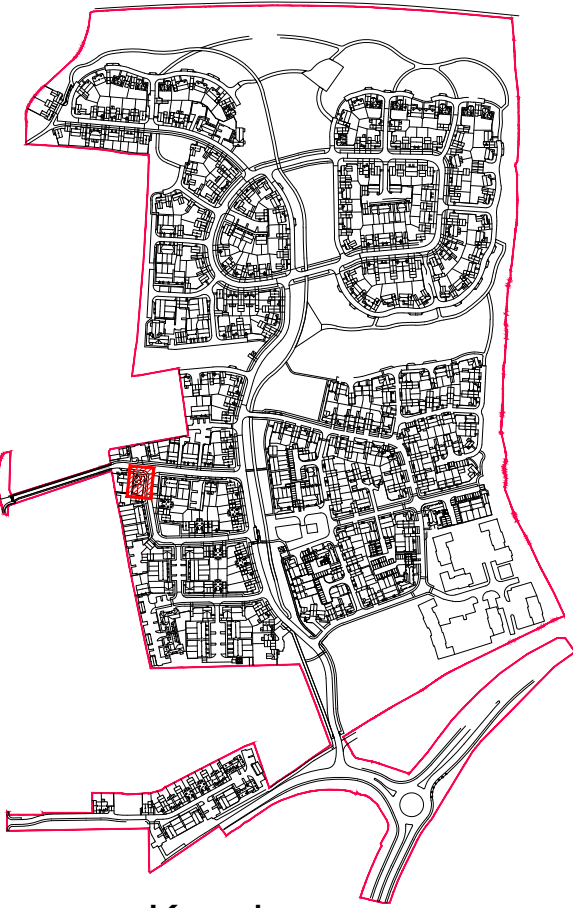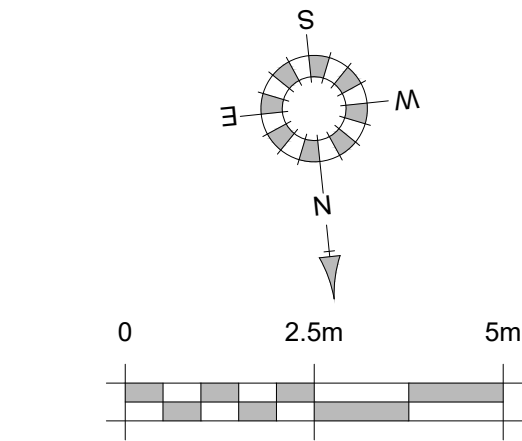

Keyplan

REV.	DATE	REVISIONS:	BY	REV.	DATE	REVISIONS:	BY	REV.	DATE	REVISIONS:	BY	STATUS:
A	09/12/21	Side Elevation B hand corrected	BH									
B	22/04/22	Amendments from site layout changes.	AM									

Planning

CLIENT:	Rydon Homes Ltd / Gleeson Land	PROJECT:	Land North of Water Lane Angmering
SCALE:	1:100 (A1 ORIGINAL)	DRAWING:	Plots 127-128 Proposed Plans and Elevations
DRAWN:	AM	19271	P166
DATE:	Oct '21		B



architecture planning masterplanning

Broadmeade House, Farnham Business Park,
Weydon Lane, Farnham, Surrey GU9 9QT.
info@osparchitecture.com www.osparchitecture.com
Tel: 01252 267878