



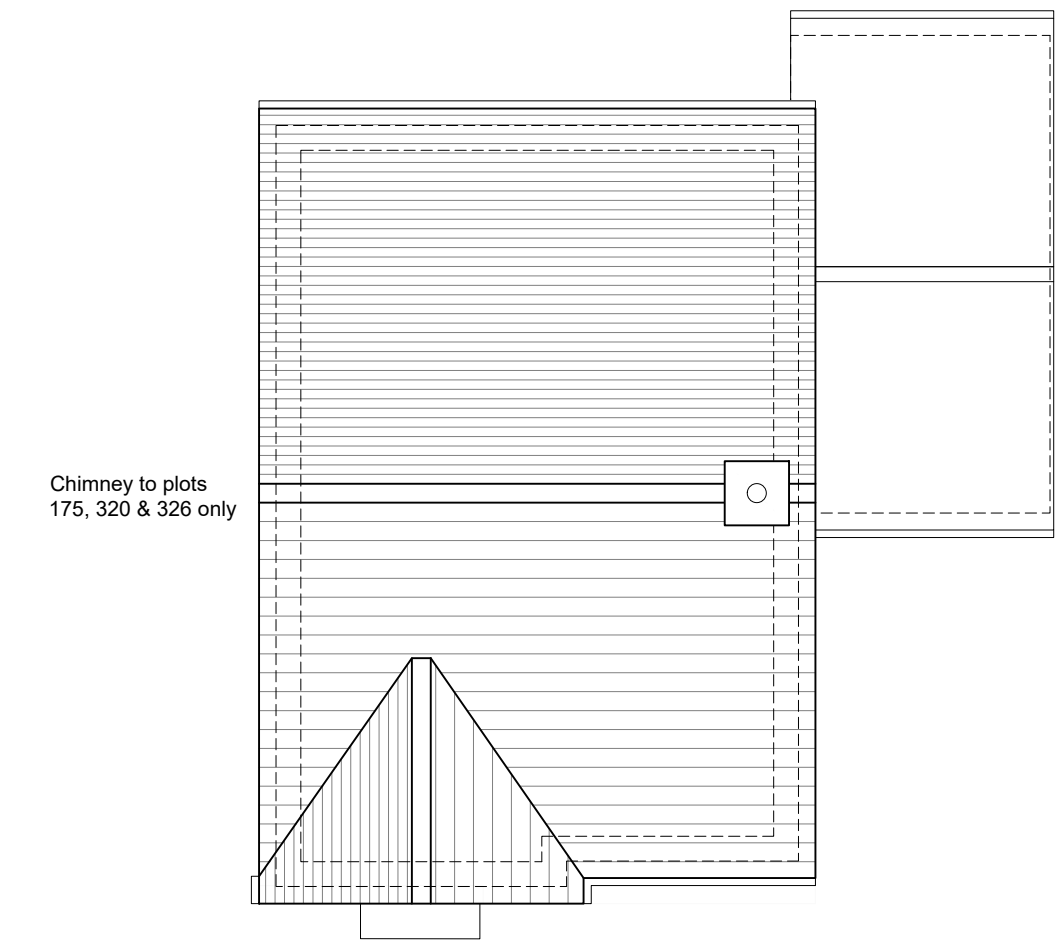

Roof Plan




First Floor Plan

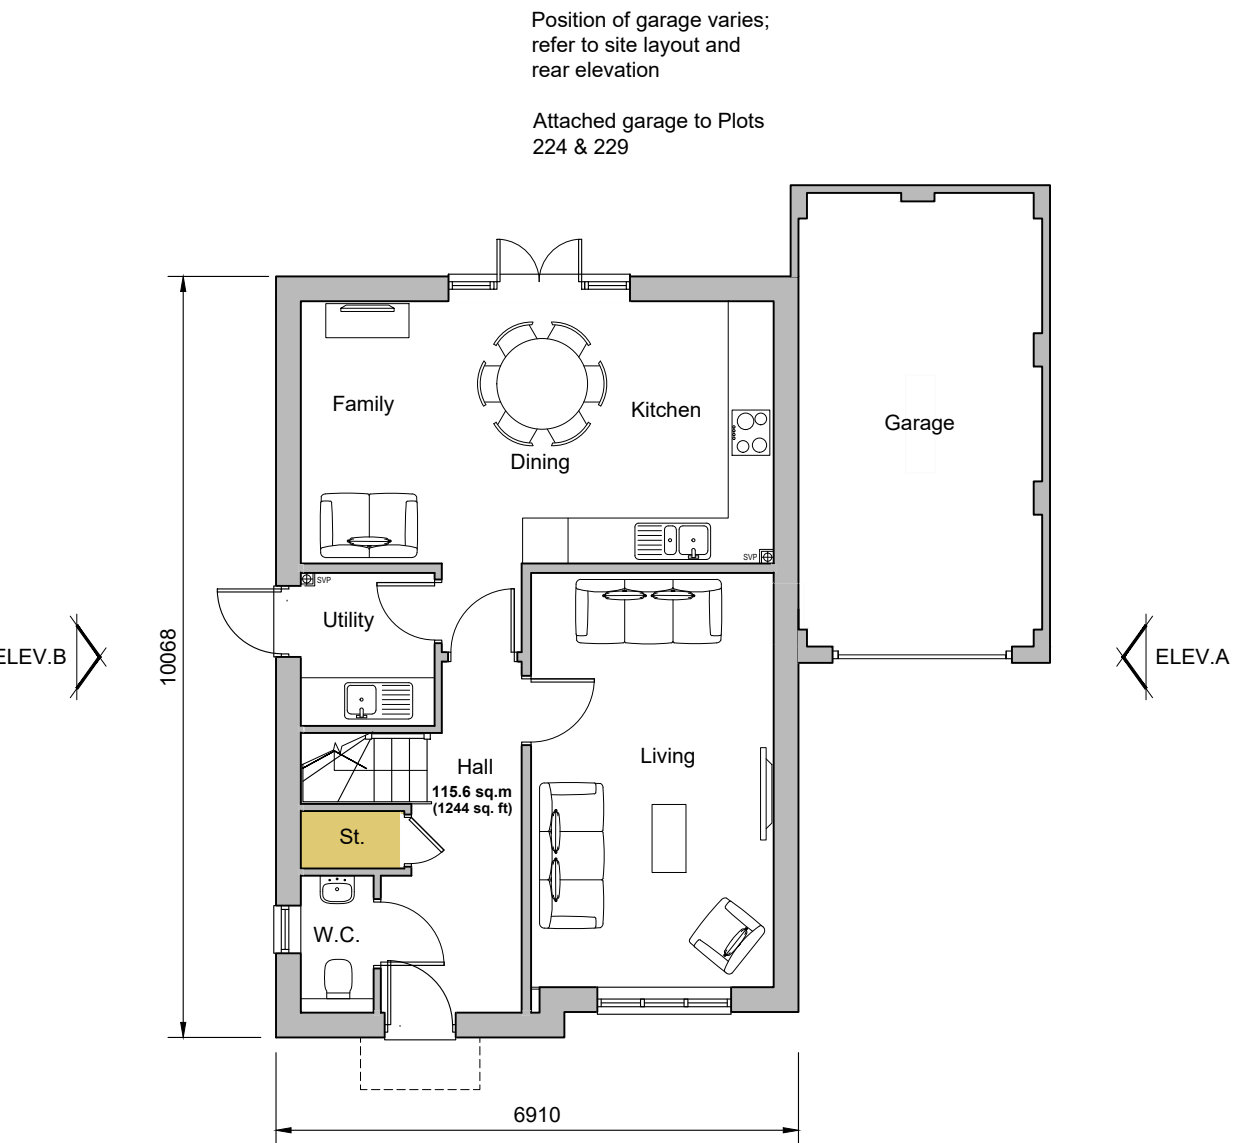


Ground Floor Plan
Plots 175, 224, 226, 229, 326, 323
Plots 174, 222, 247, 249, 320, 346 (handed)




Front Elevation

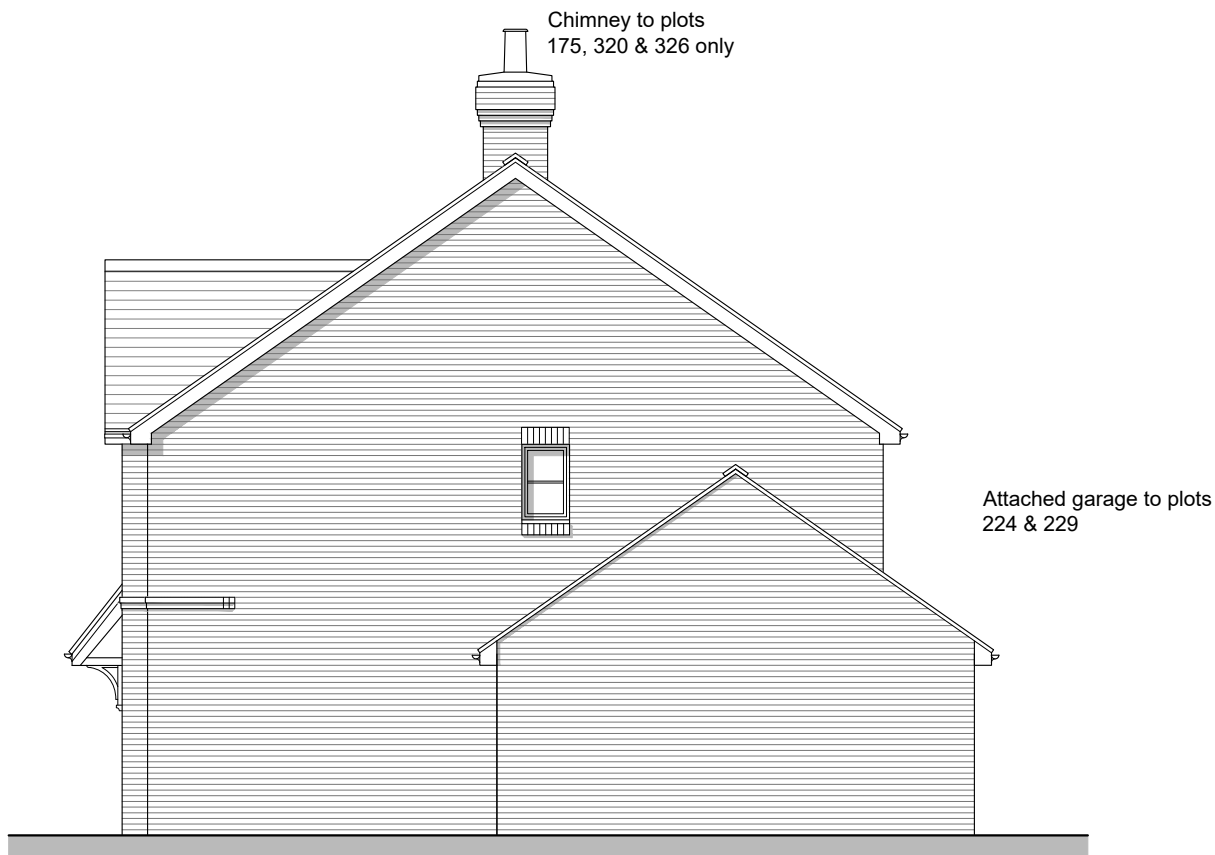

Side Elevation A

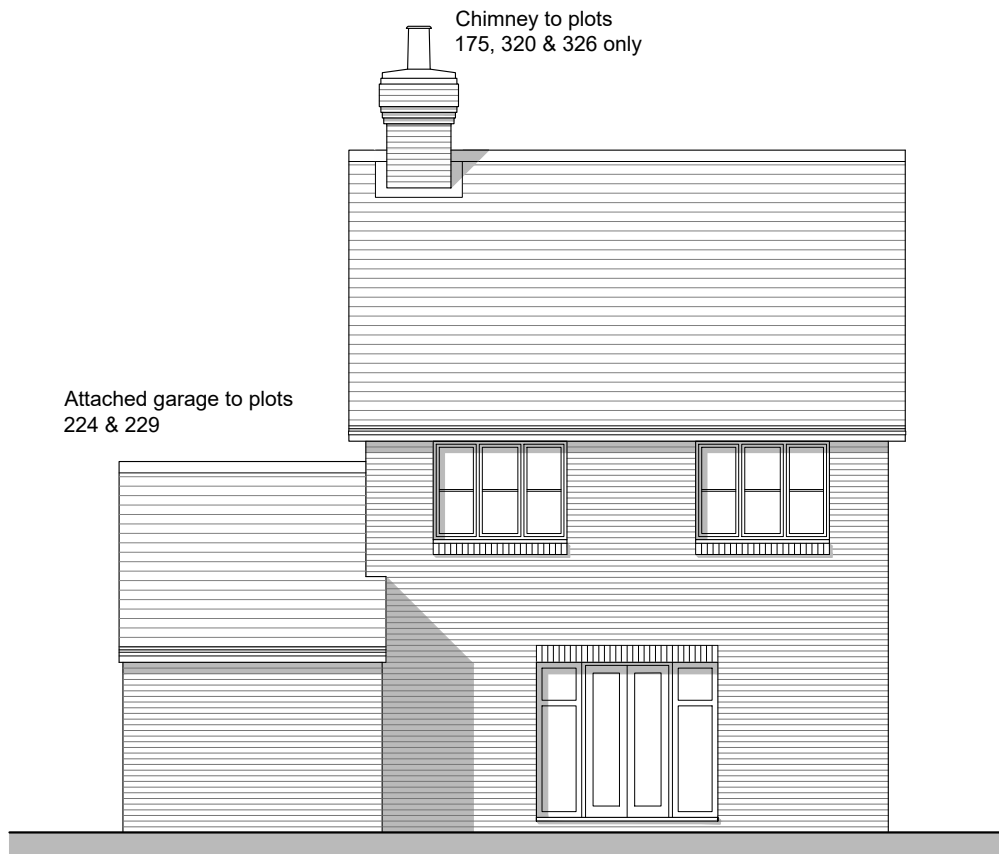


Rear Elevation

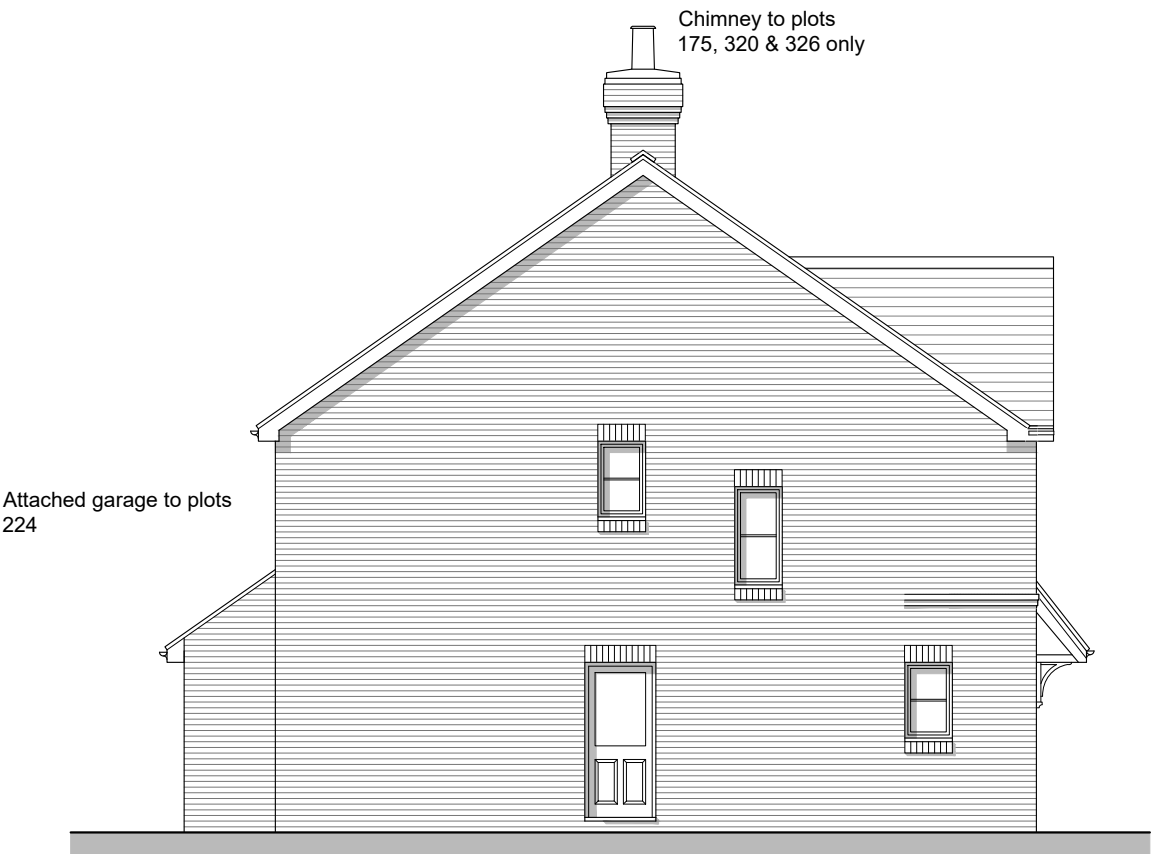


Side Elevation B
Plots 175, 224, 226, 323, 326
Plots 174, 222, 247, 249, 320, 346 (handed)



Side Elevation B
Plots 229

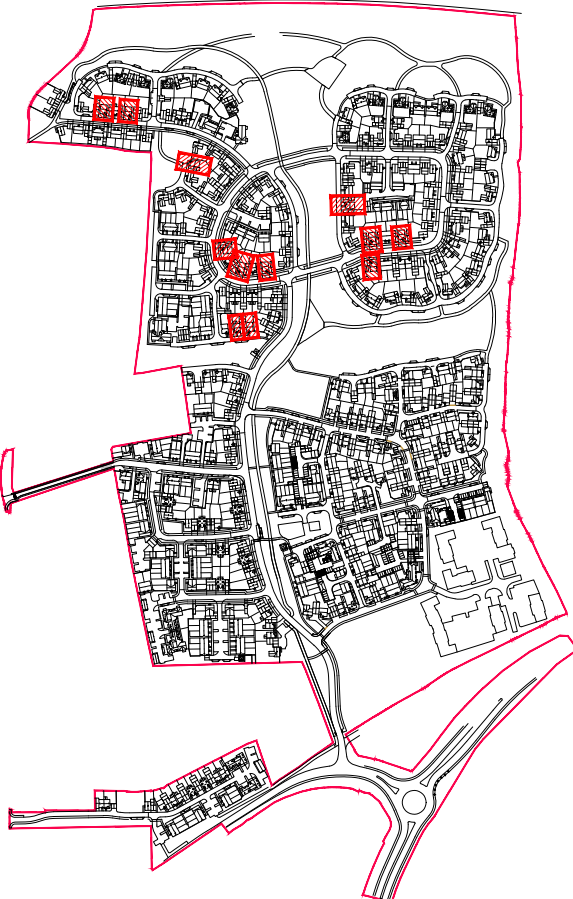

Keyplan

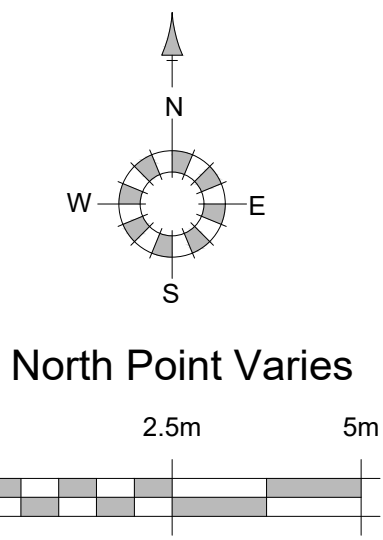

North Point Varies

REV.	DATE	REVISIONS:	BY	REV.	DATE	REVISIONS:	BY	REV.	DATE	REVISIONS:	BY	STATUS:
A	22/04/22	Amendments from site layout changes.	AM									

Planning

CLIENT:	Rydon Homes Ltd / Gleeson Land	PROJECT:	Land North of Water Lane Angmering
SCALE:	1:100 (A1 ORIGINAL)	DRAWING:	Plots 174, 175, 222, 224, 226, 229, 247, 249, 320, 323, 326 & 346 Proposed Plans and Elevations
DRAWN:	AG	19271	P179
DATE:	Oct '21		A



architecture planning masterplanning

Broadmeade House, Farnham Business Park,
Weydon Lane, Farnham, Surrey GU9 8QT.
info@osparchitecture.com www.osparchitecture.com
Tel: 01252 287878