


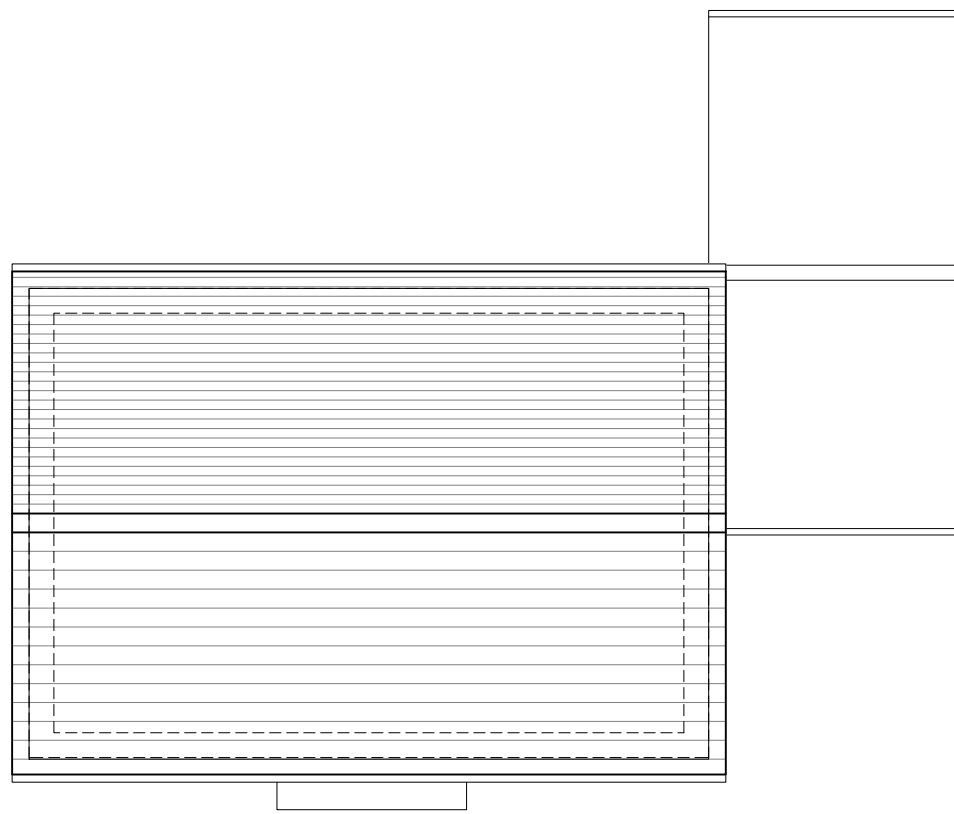


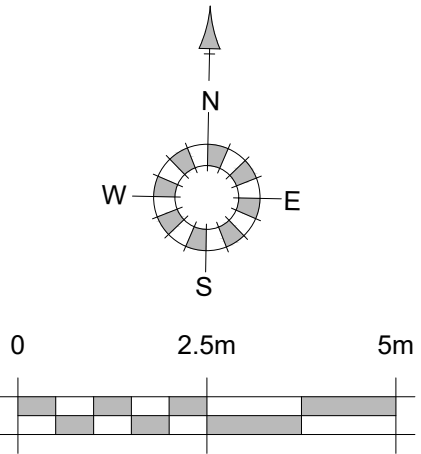

Roof Plan

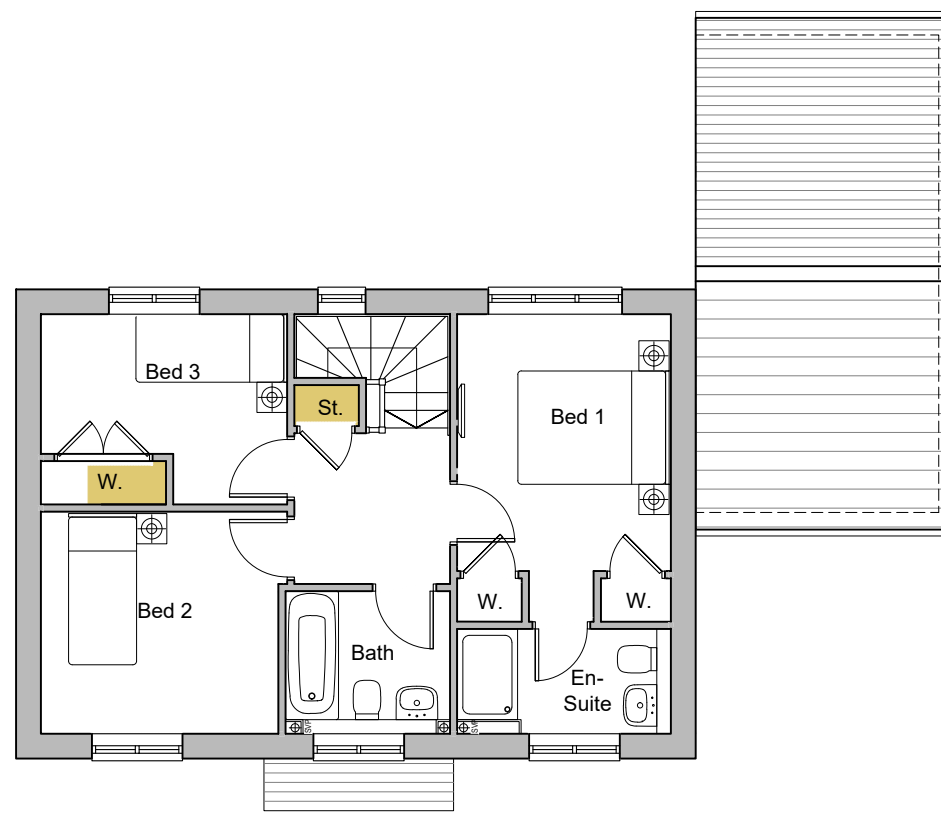


First Floor Plan

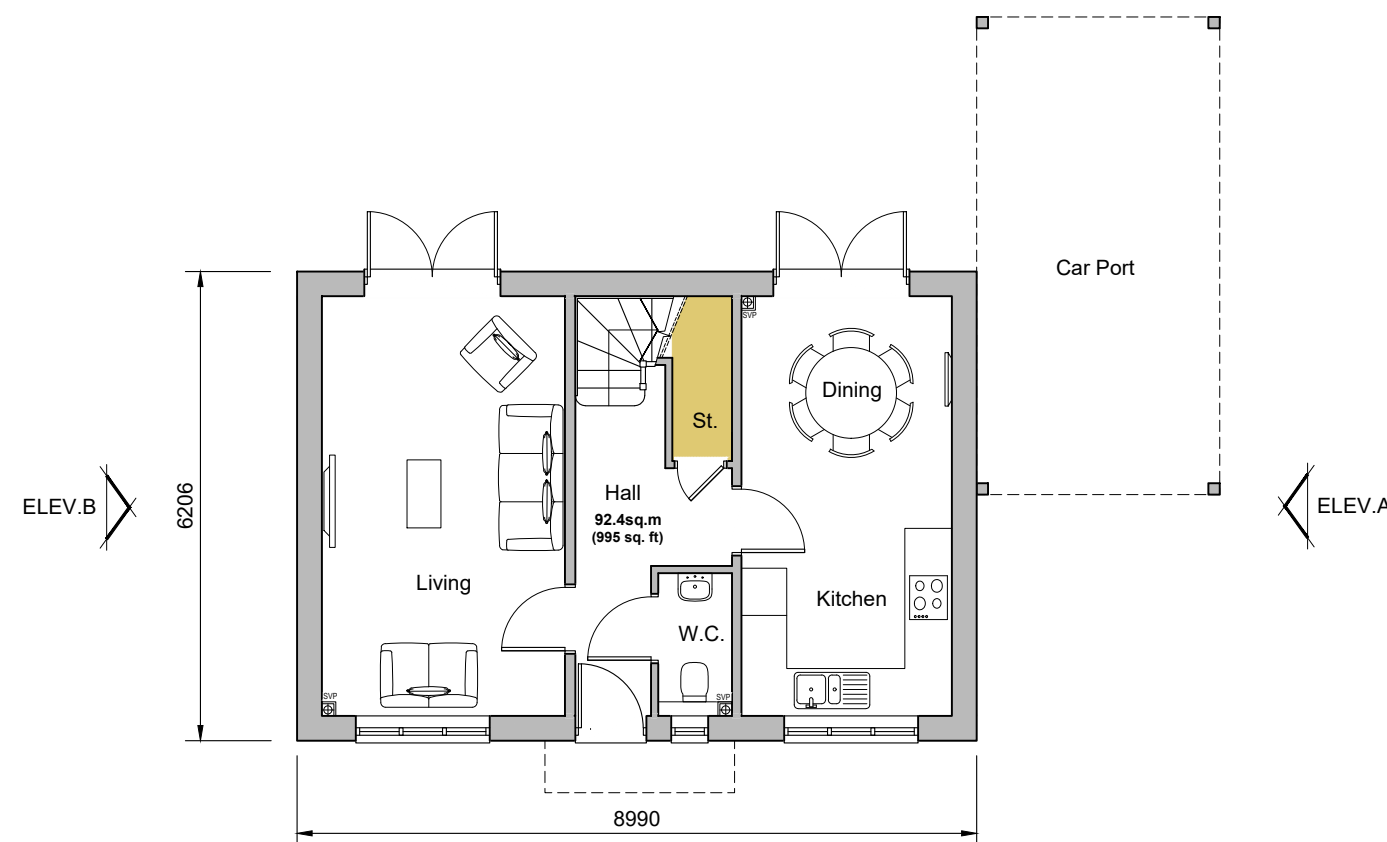

Ground Floor Plan  
Plot 213




Front Elevation

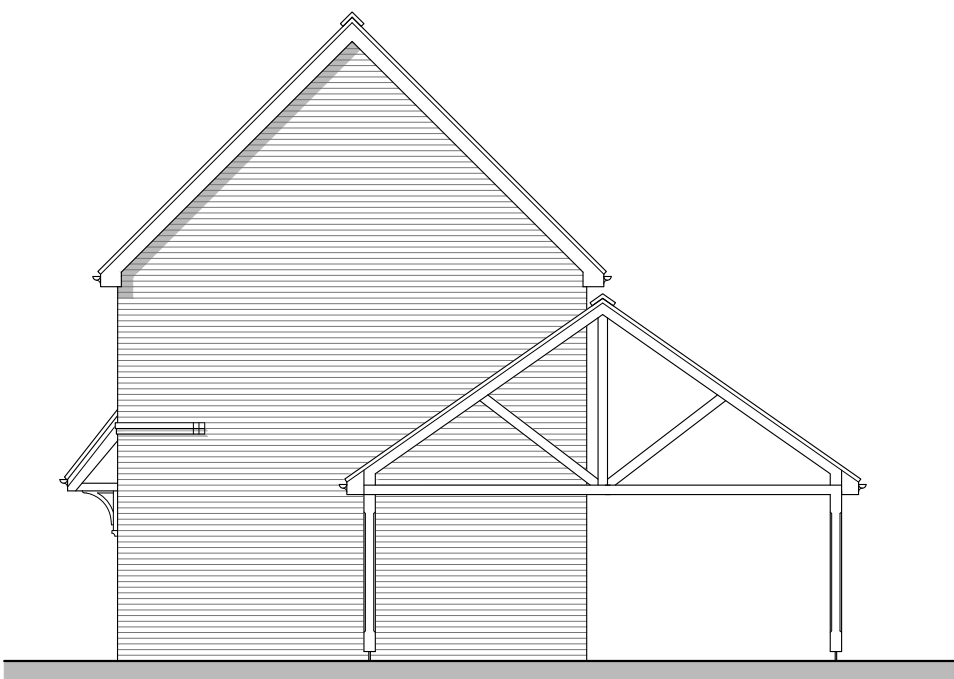


Side Elevation A



Rear Elevation

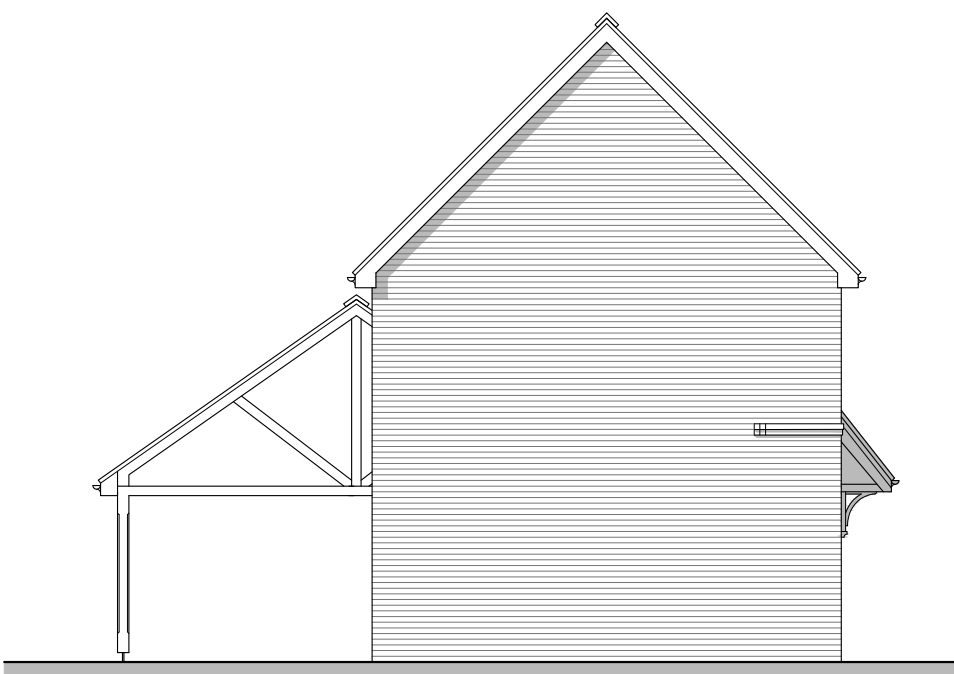

Side Elevation B

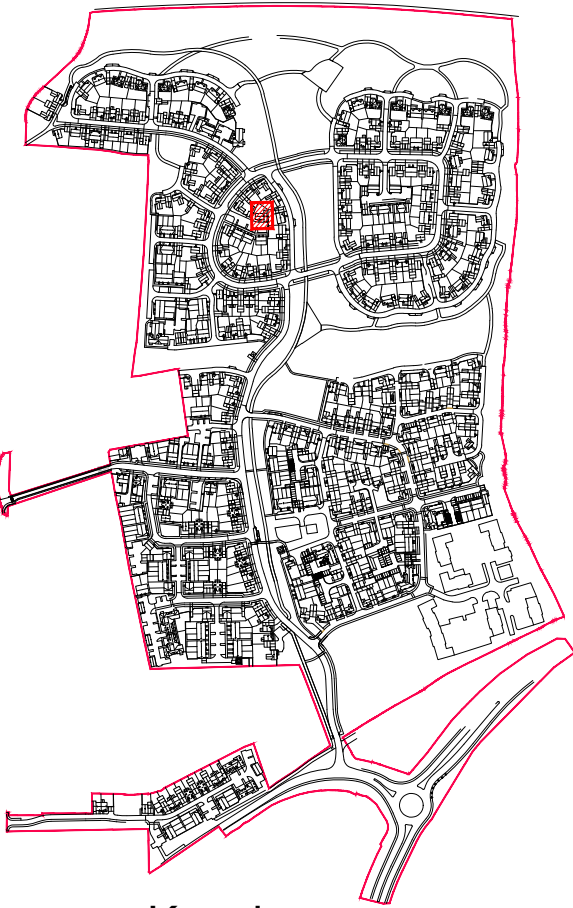

Keyplan

| REV. | DATE     | REVISIONS:                           | BY | REV. | DATE | REVISIONS: | BY | REV. | DATE | REVISIONS: | BY | STATUS: |
|------|----------|--------------------------------------|----|------|------|------------|----|------|------|------------|----|---------|
| A    | 22/04/22 | Amendments from site layout changes. | AM |      |      |            |    |      |      |            |    |         |

Planning

|         |                                |          |                                           |
|---------|--------------------------------|----------|-------------------------------------------|
| CLIENT: | Rydon Homes Ltd / Gleeson Land | PROJECT: | Land North of Water Lane<br>Angmering     |
| SCALE:  | 1:100 (A1 ORIGINAL)            | DRAWING: | Plot 213<br>Proposed Plans and Elevations |
| DRAWN:  | AG                             | 19271    | P184                                      |
| DATE:   | Oct '21                        |          | A                                         |



architecture planning masterplanning

Broadmeade House, Farnham Business Park,  
Weydon Lane, Farnham, Surrey GU9 9QT.  
info@osparchitecture.com www.osparchitecture.com  
Tel: 01252 267878