




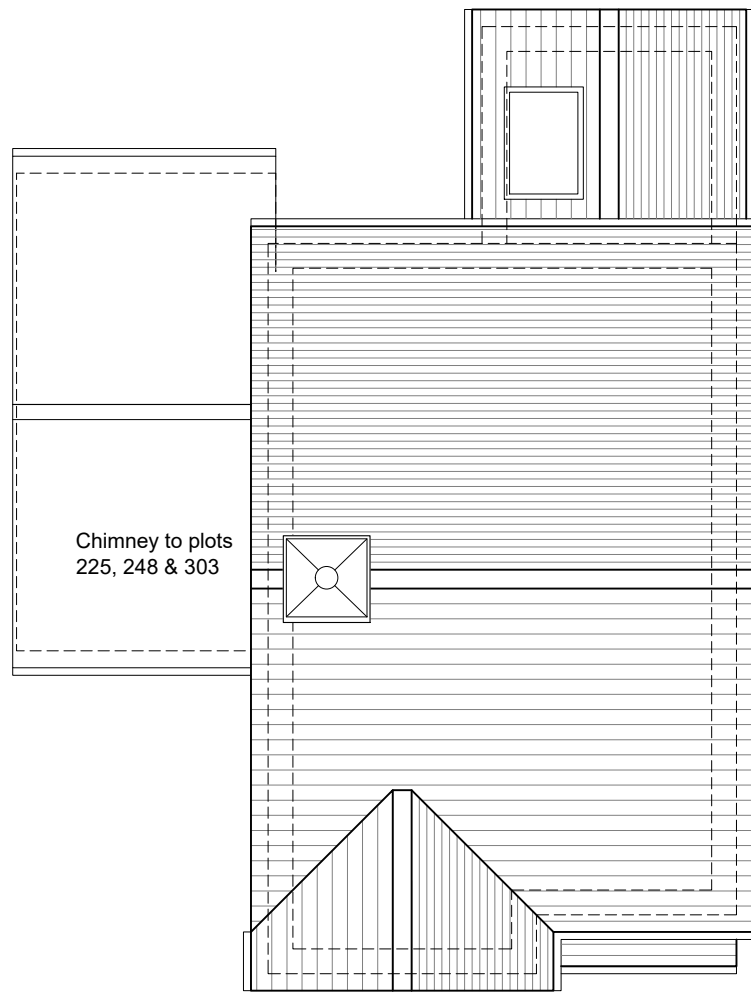

Roof Plan

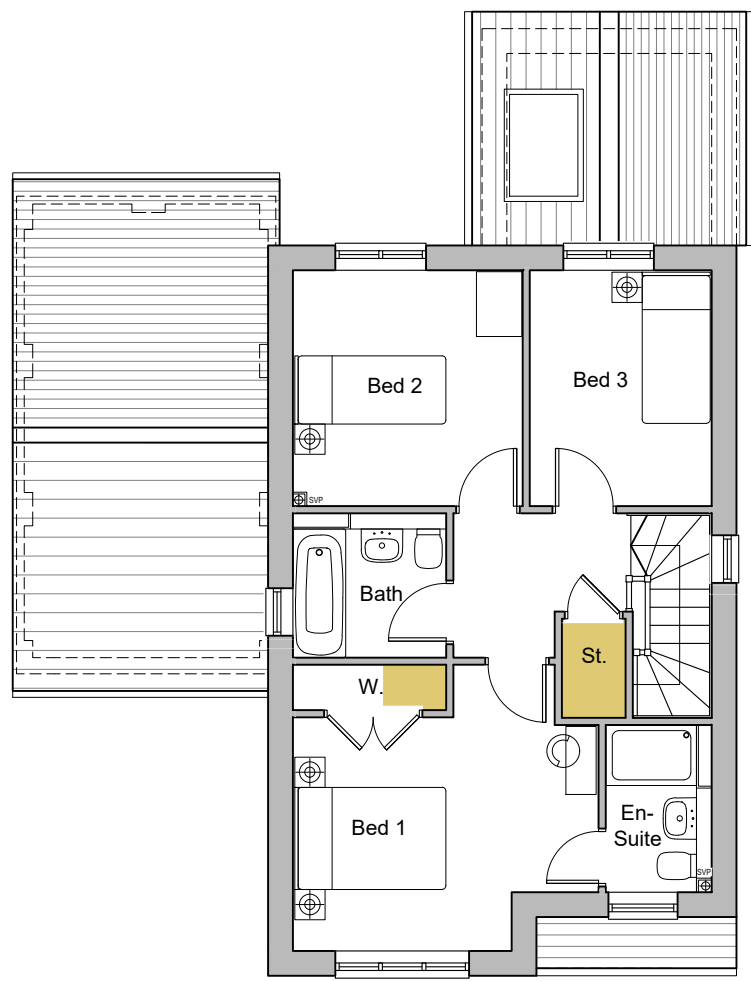


First Floor Plan

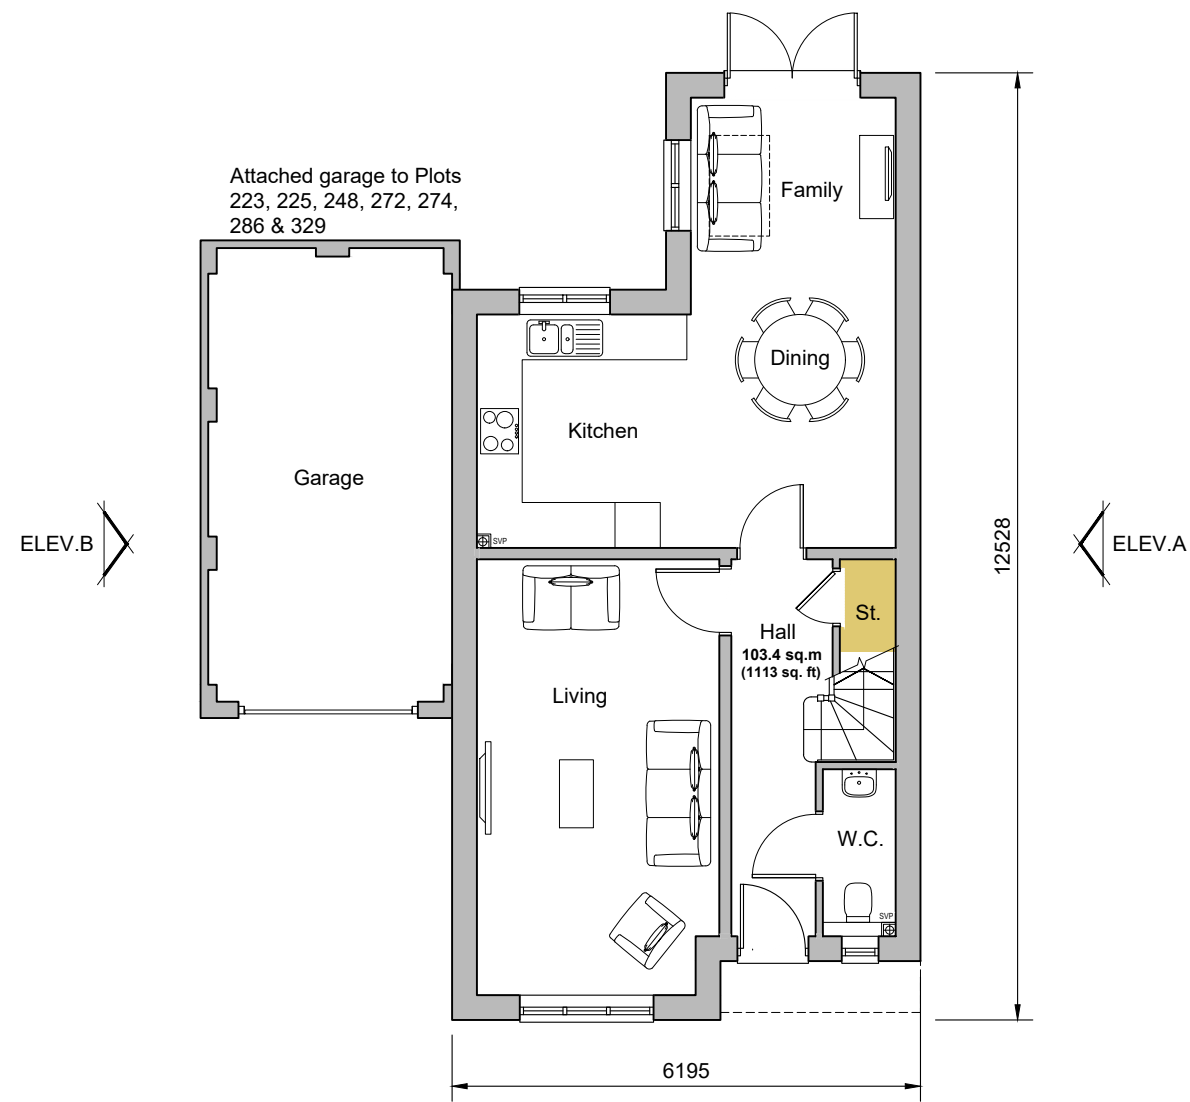


Ground Floor Plan


Plots 272, 274, 302 & 303
Plots 223, 225, 248, 286 & 329 (handed)

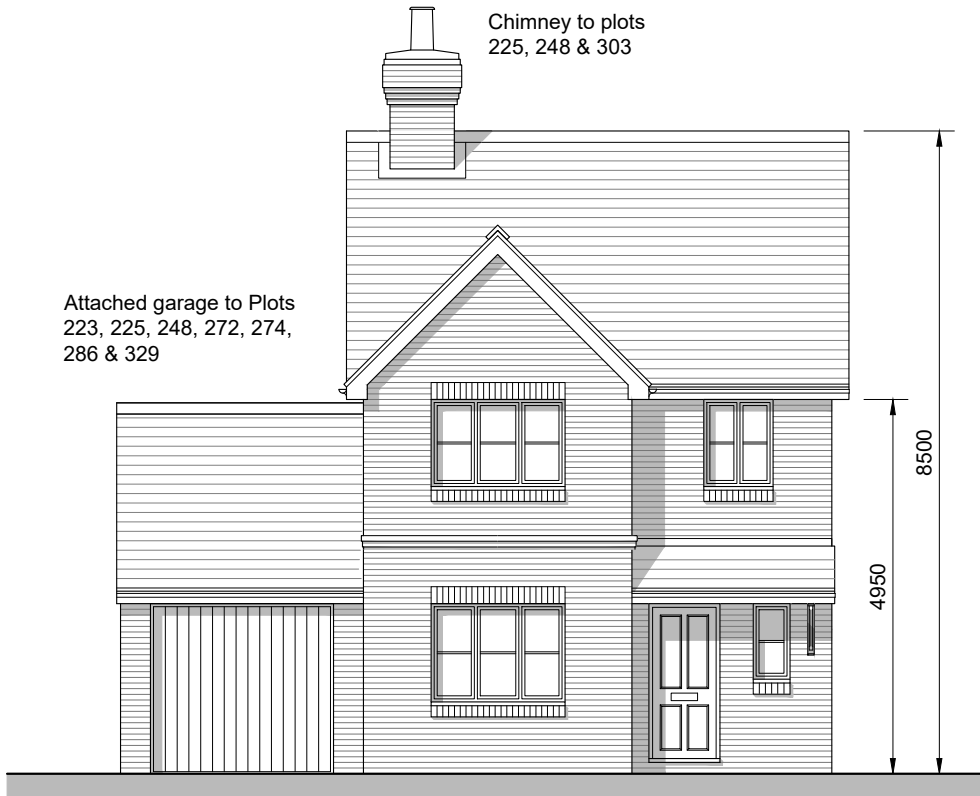

Front Elevation

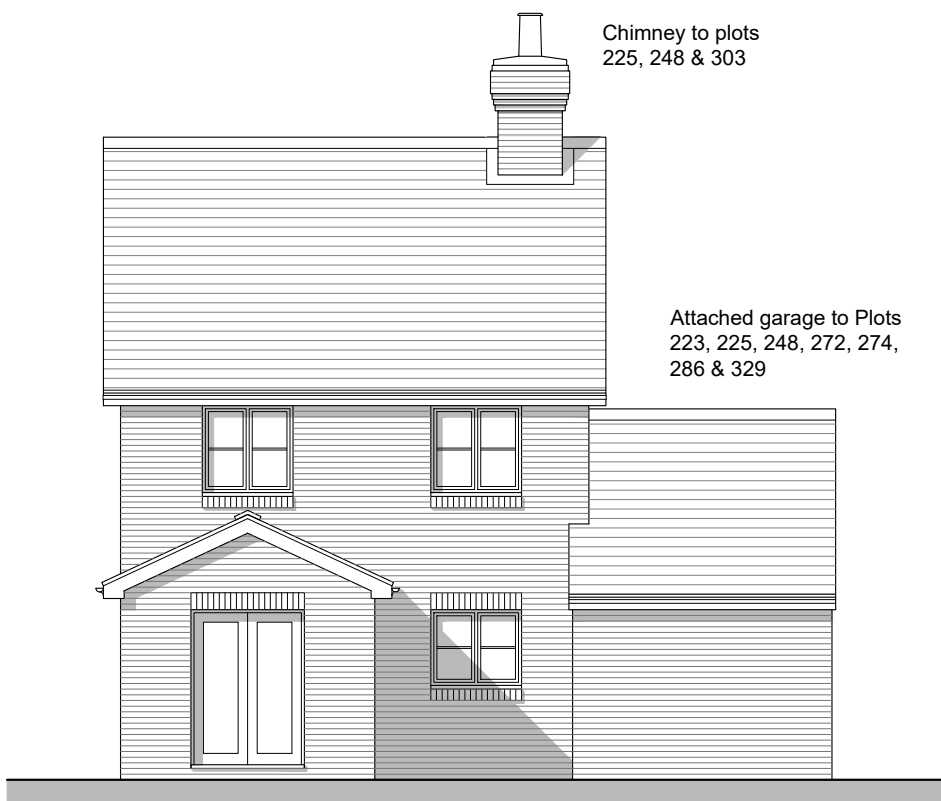

Rear Elevation

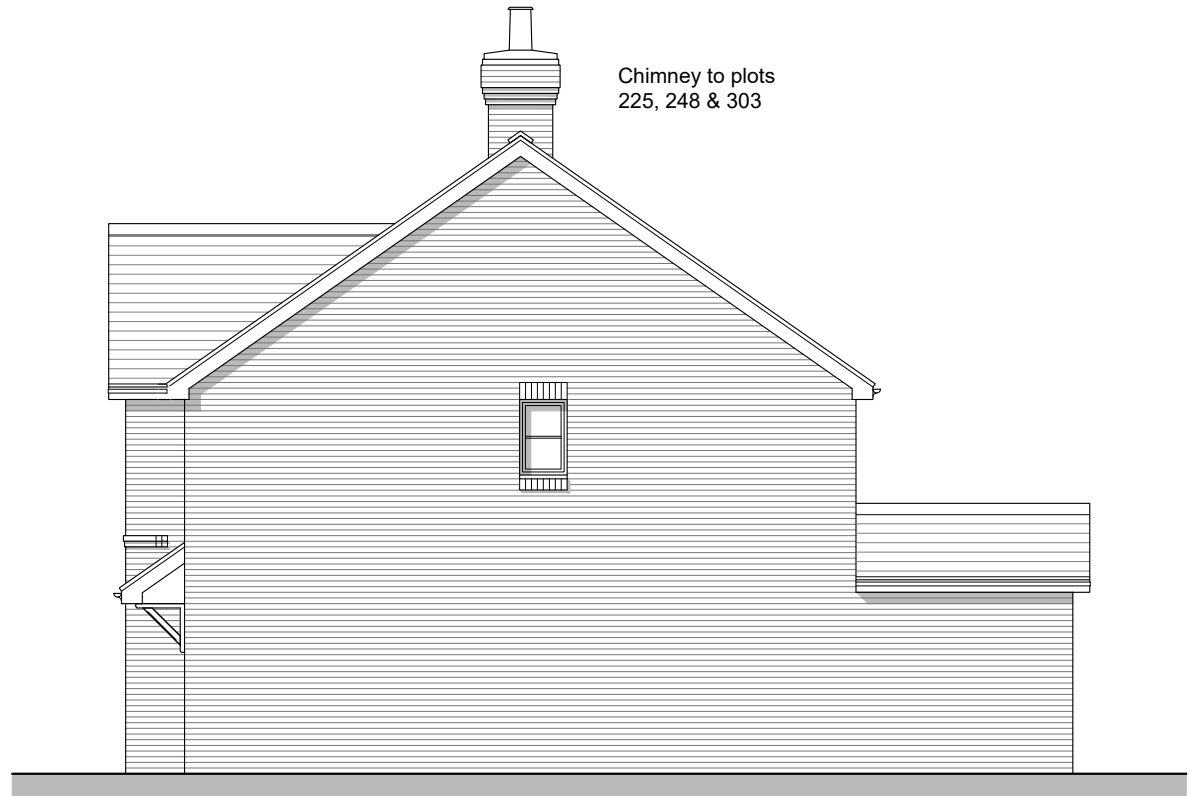

Side Elevation A




Side Elevation B

Plots 274, 302 & 303
Plots 225, 248 & 286 (handed)




Side Elevation B

Plots 272
Plots 223, 329 (handed)

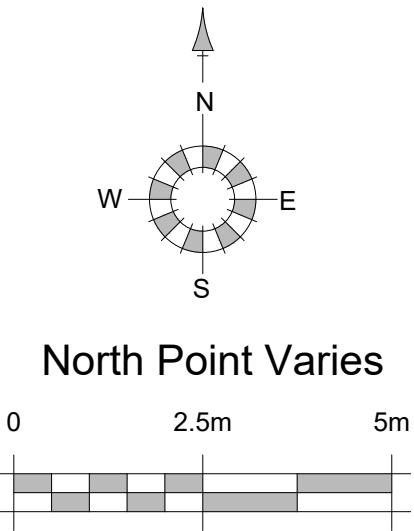

North Point Varies

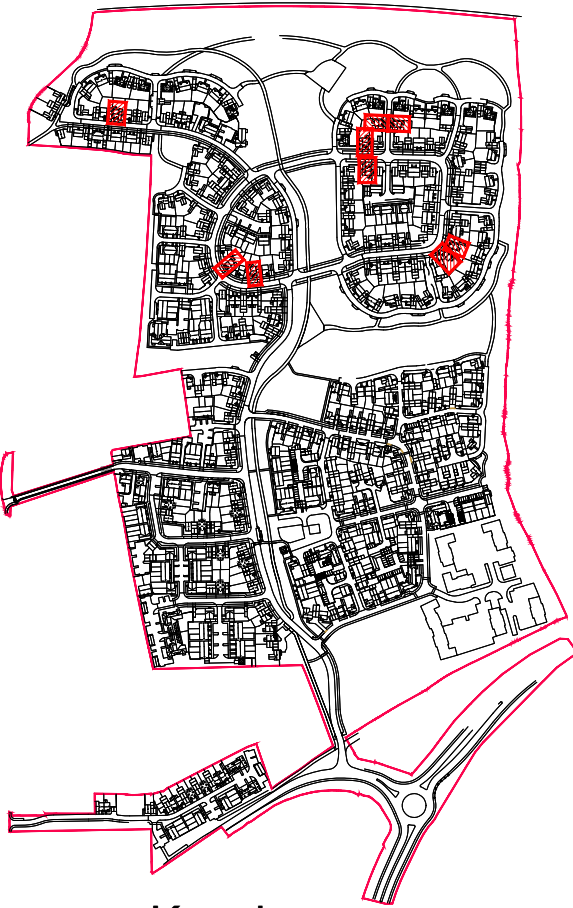

Keyplan

REV.	DATE	REVISIONS:	BY	REV.	DATE	REVISIONS:	BY	REV.	DATE	REVISIONS:	BY	STATUS:

Planning

CLIENT:	Rydon Homes Ltd / Gleeson Land	PROJECT:	Land North of Water Lane Angmering
SCALE:	1:100 (A1 ORIGINAL)	DRAWING:	Plots 223, 225, 248, 272, 274, 286, 302, 303 & 329 Proposed Plans & Elevations
DRAWN:	AG	19271	P185
DATE:	Apr '22		-



architecture planning masterplanning

Broadmeade House, Farnham Business Park,
Weydon Lane, Farnham, Surrey GU9 9QT.
info@osparchitecture.com www.osparchitecture.com
Tel: 01252 267878