


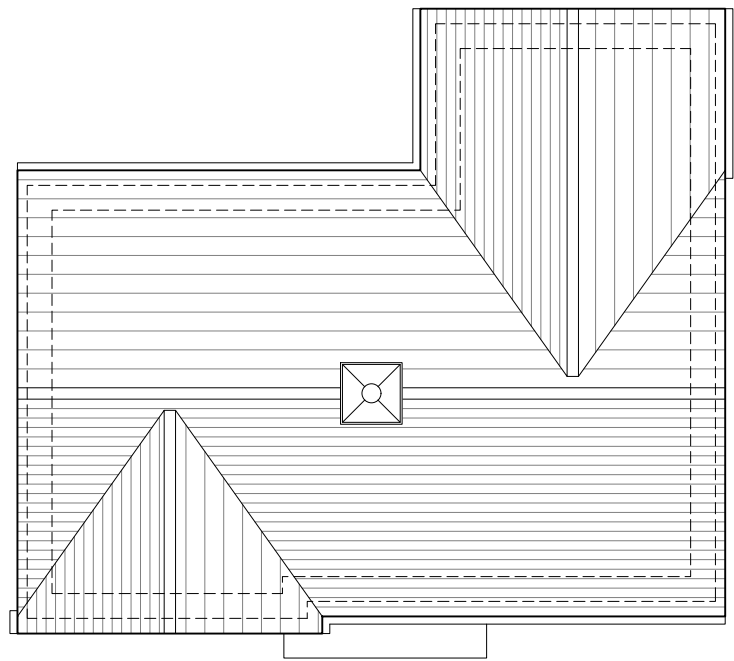


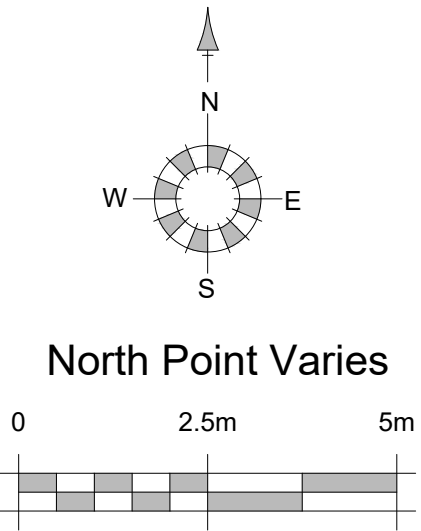


Roof Plan

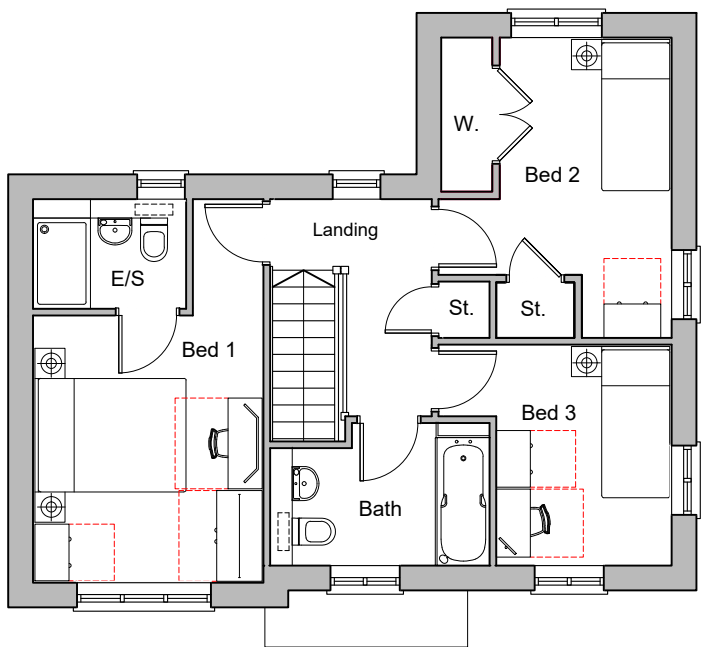


First Floor Plan

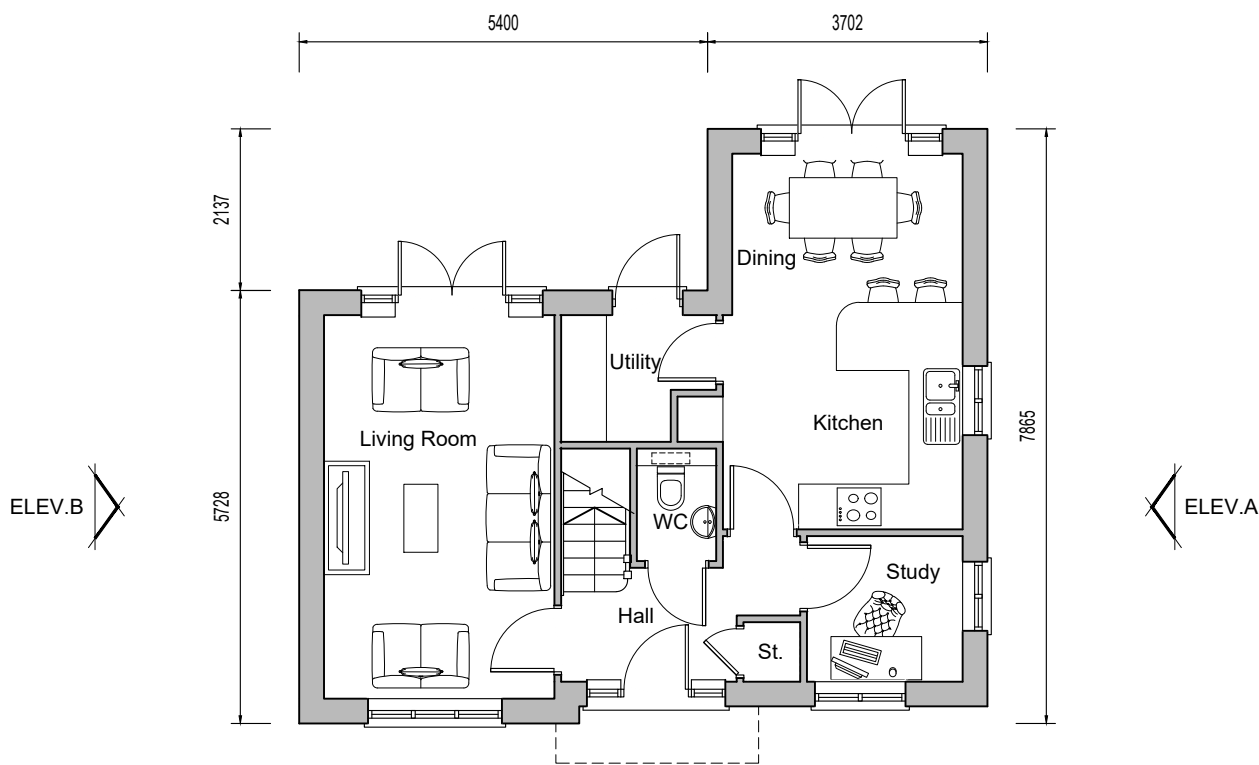

Ground Floor Plan
Plots 356, 370, 394, 511 & 517
Plots 375 & 416 (handed)

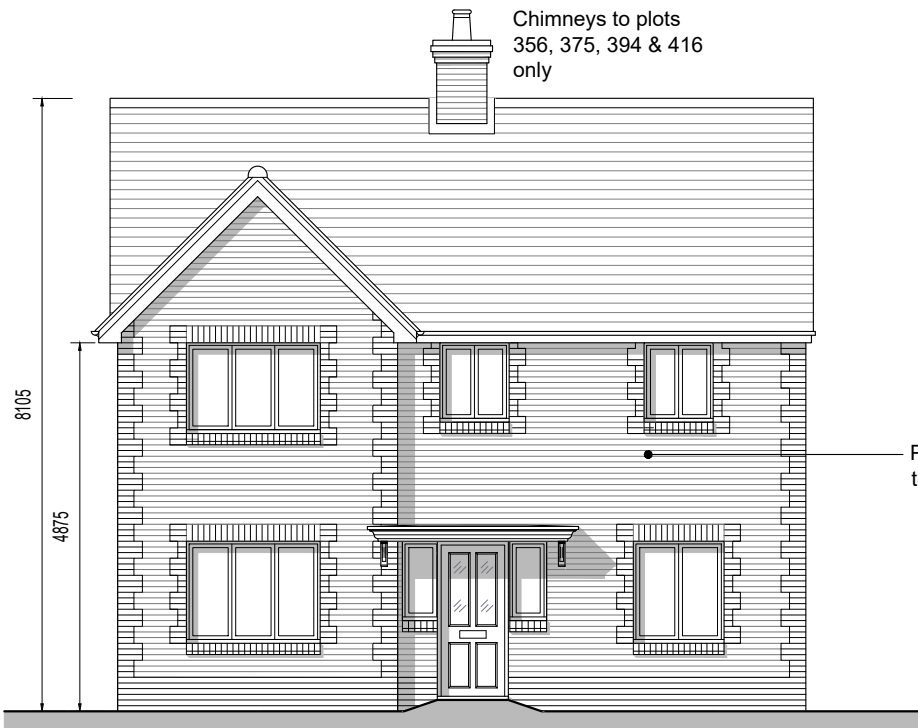


Front Elevation

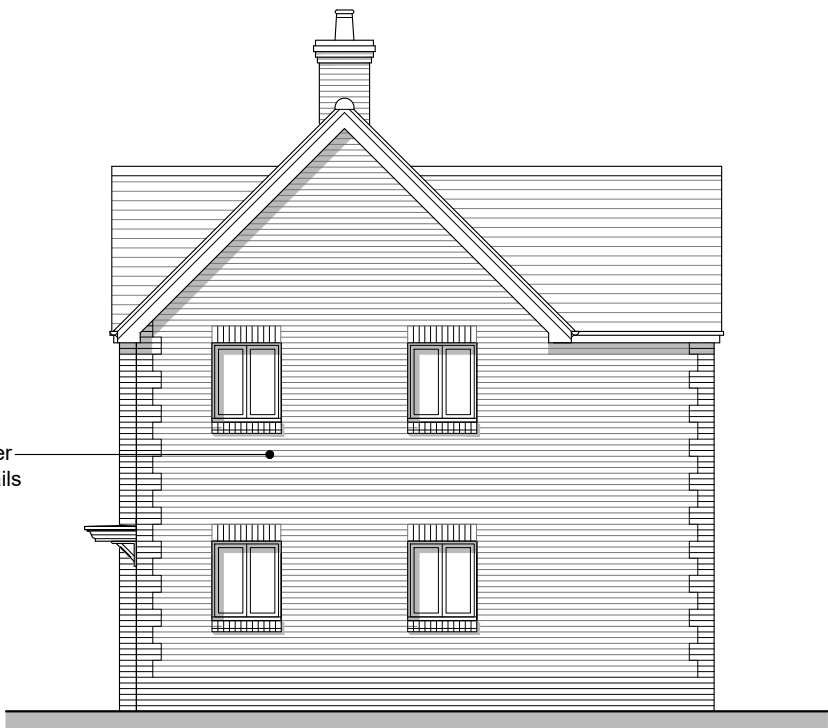


Side Elevation A



Rear Elevation

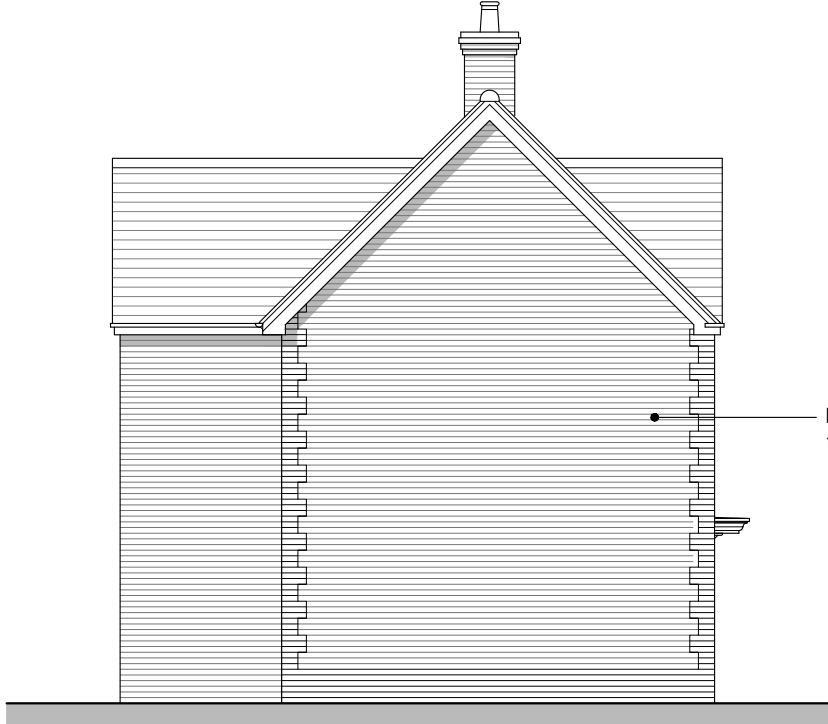

Side Elevation B

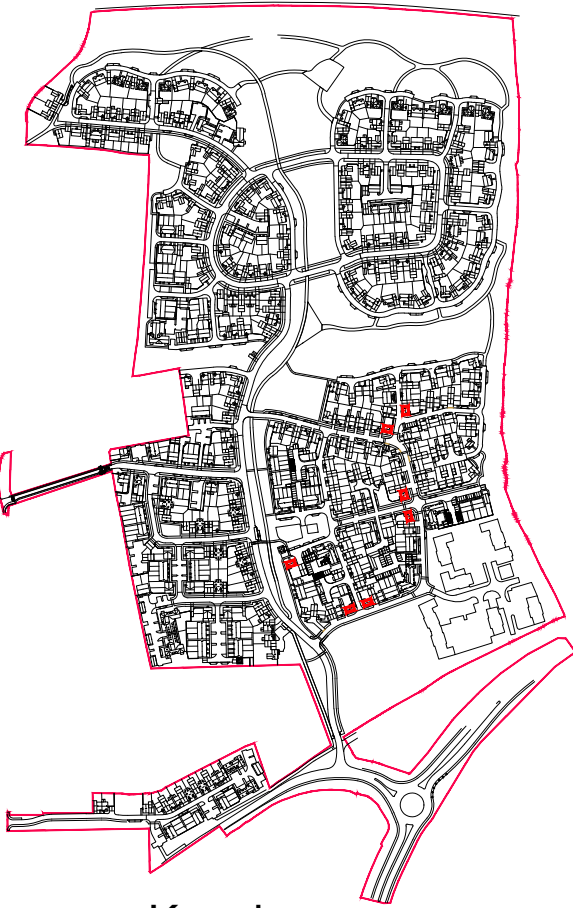

Keyplan

Planning

REV.	DATE	REVISIONS:	BY	REV.	DATE	REVISIONS:	BY	REV.	DATE	REVISIONS:	BY	STATUS:
A	22/04/22	Amendments from site layout changes	alg									

© COPYRIGHT EXISTS ON THE DESIGNS AND INFORMATION SHOWN ON THIS DRAWING. This drawing may be scaled or cross referenced to the scale bar for planning application purposes only. Do not scale for any other purpose, use figured dimensions only. Subject to site survey and all necessary consents. All dimensions to be checked by user and any discrepancies, errors or omissions to be reported to the Architect before work commences. This drawing is to be read in conjunction with all other relevant materials. OS Licence No. 100007327

CLIENT:	Rydon Homes Ltd / Gleeson Land	PROJECT:	Land North of Water Lane Angmering
SCALE:	1:100 (A1 ORIGINAL)	DRAWING:	Plots 356, 370, 375, 394, 416, 511 & 517 Proposed Plans and Elevations
DRAWN:	NL	19271	P195
DATE:	Oct.'21		A



architecture planning masterplanning

Broadmede House, Farnham Business Park,
Weydon Lane, Farnham, Surrey GU9 8QT.
info@osparchitecture.com www.osparchitecture.com
Tel: 01252 267878

©2021 OSP Ltd. All Rights Reserved. Company Registration No. 1040881