


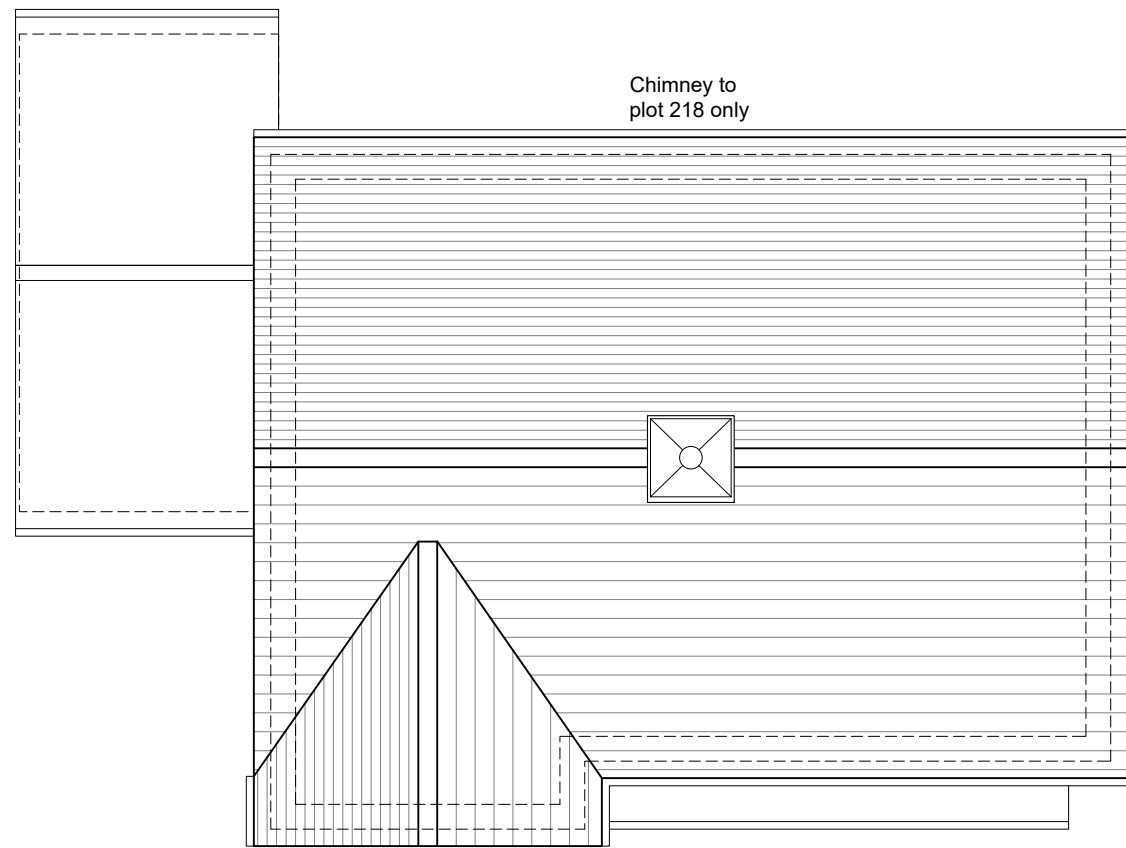


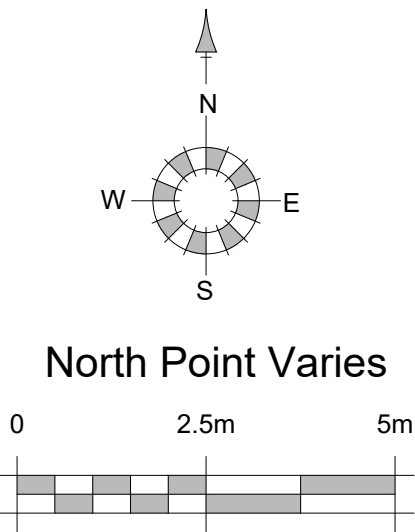

Roof Plan

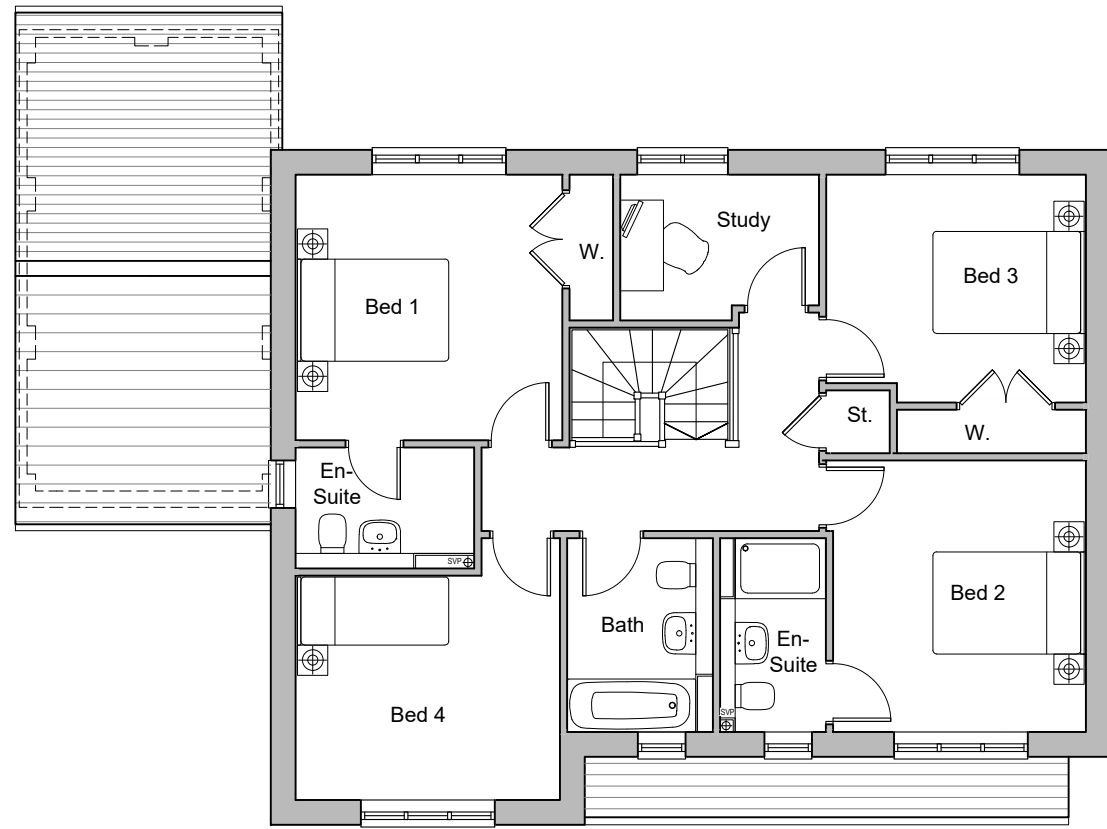

First Floor Plan

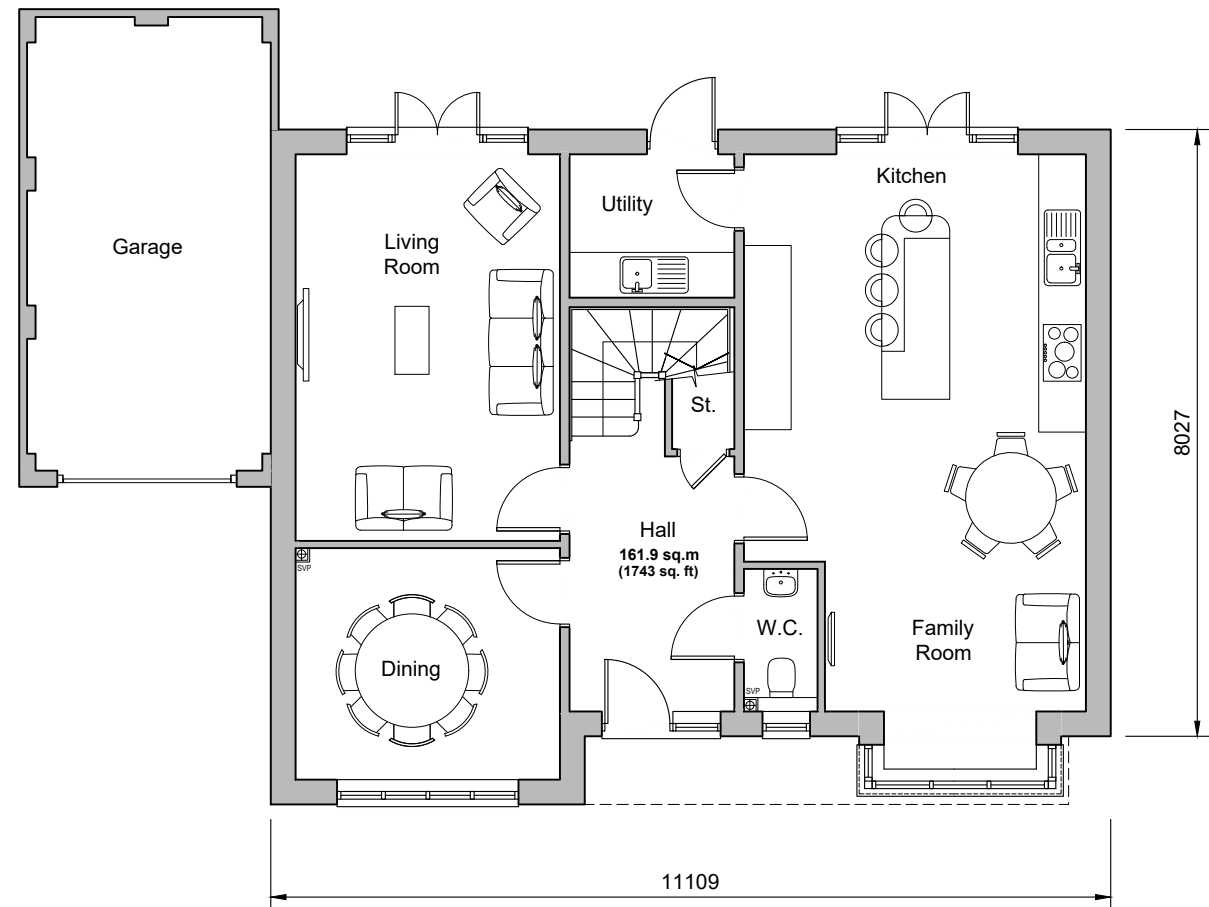


Ground Floor Plan
Plots 327
Plots 218 (handed)




Front Elevation




Rear Elevation

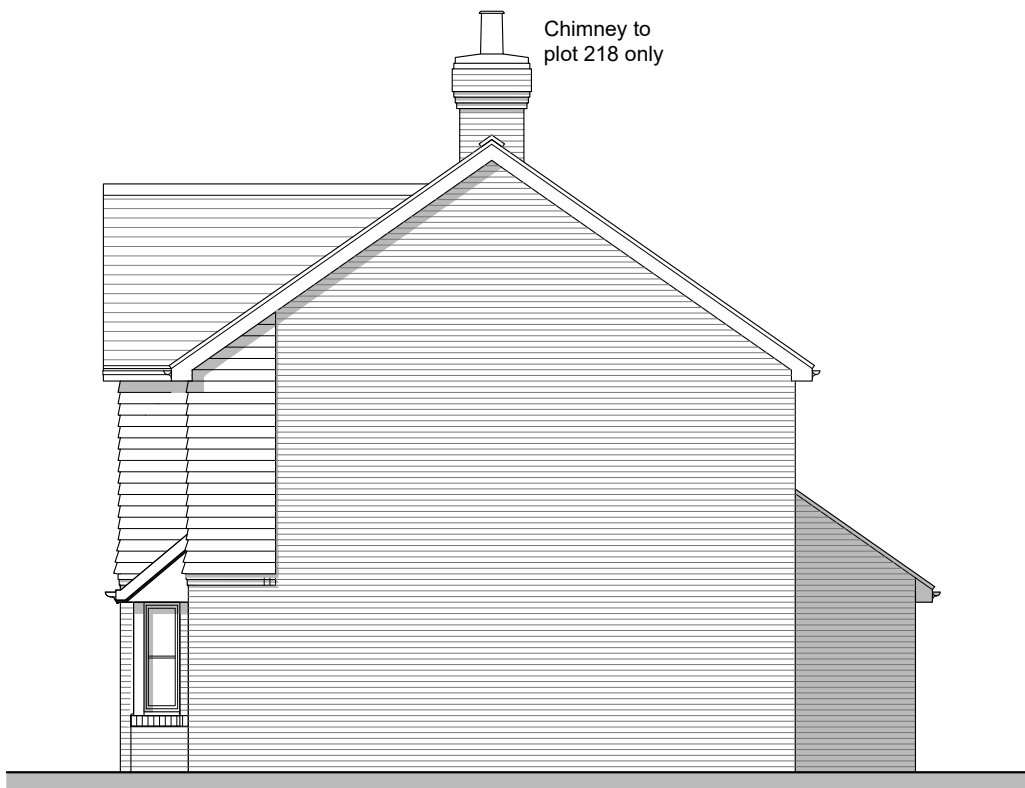

Side Elevation A

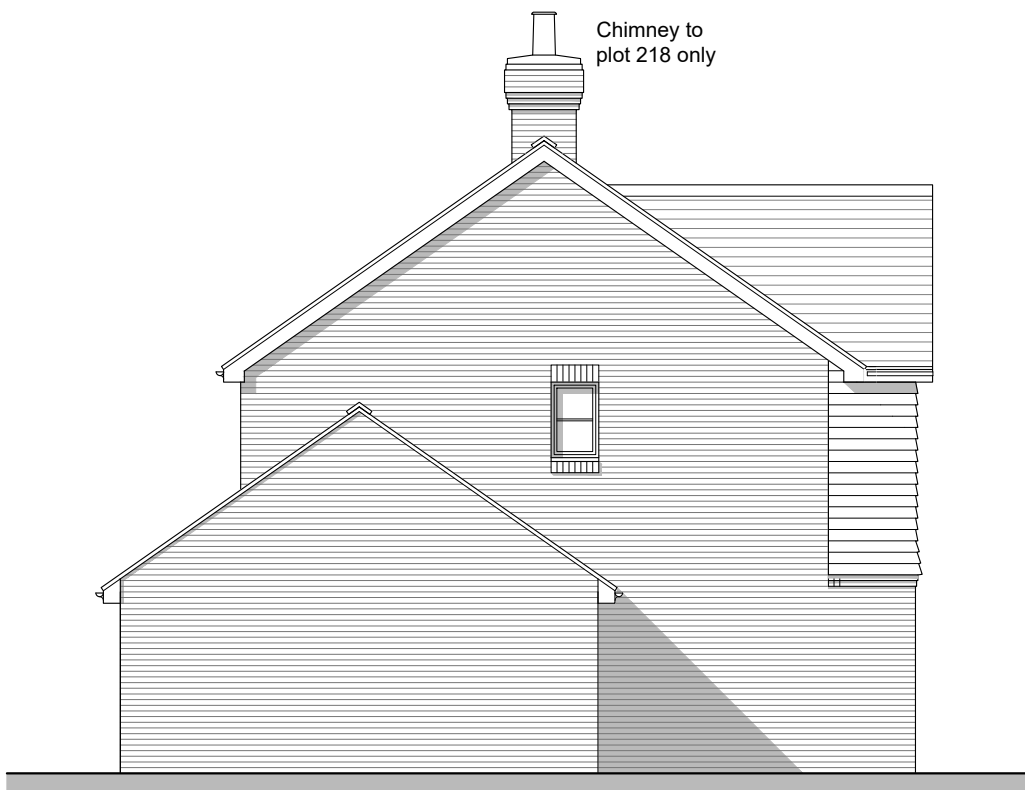

Side Elevation B

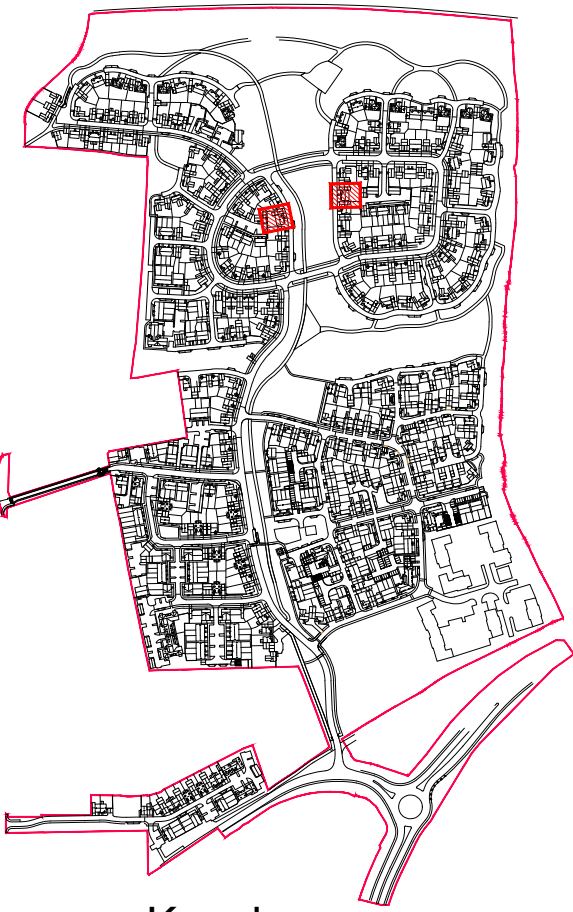

Keyplan

REV.	DATE	REVISIONS:
A	22/04/22	Amendments from site layout changes.

BY	REV.	DATE	REVISIONS:
AM			

BY	REV.	DATE	REVISIONS:

BY	REV.	DATE	REVISIONS:

BY	STATUS:

Planning

CLIENT:	Rydon Homes Ltd / Gleeson Land
SCALE:	1:100 (A1 ORIGINAL)
DRAWN:	AM
DATE:	Oct '21

PROJECT:	Land North of Water Lane Angmering
DRAWING:	Plots 218 & 327 Proposed Plans and Elevations
P217	A

OSP
architecture planning masterplanning
Broadmede House, Farnham Business Park,
Weydon Lane, Farnham, Surrey GU9 8QT.
info@osparchitecture.com www.osparchitecture.com
Tel: 01252 267878