


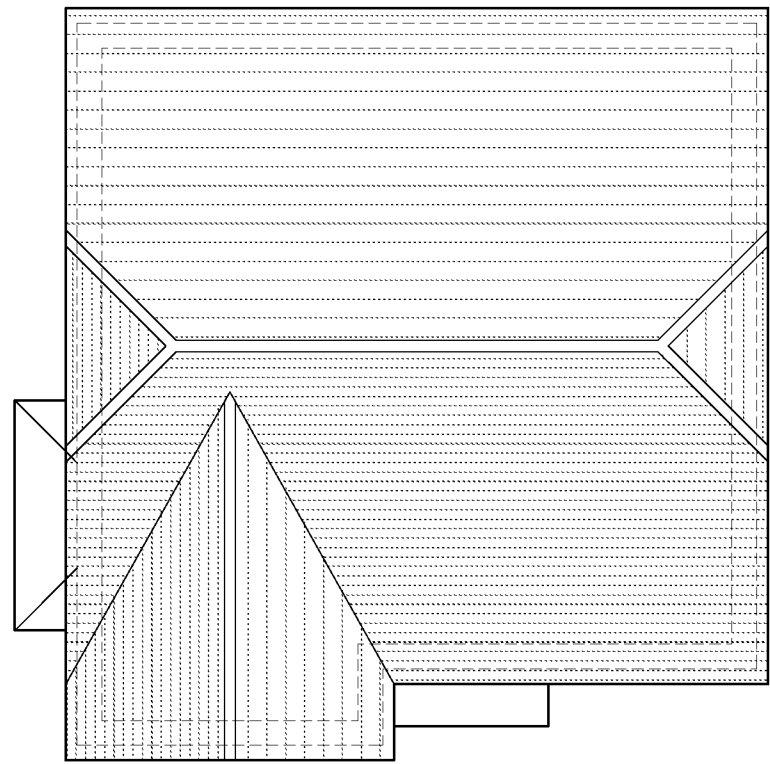


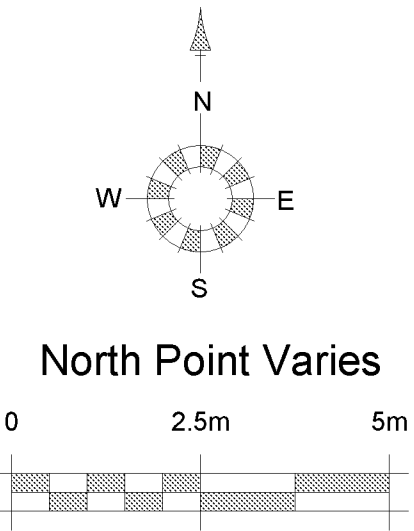

Roof Plan

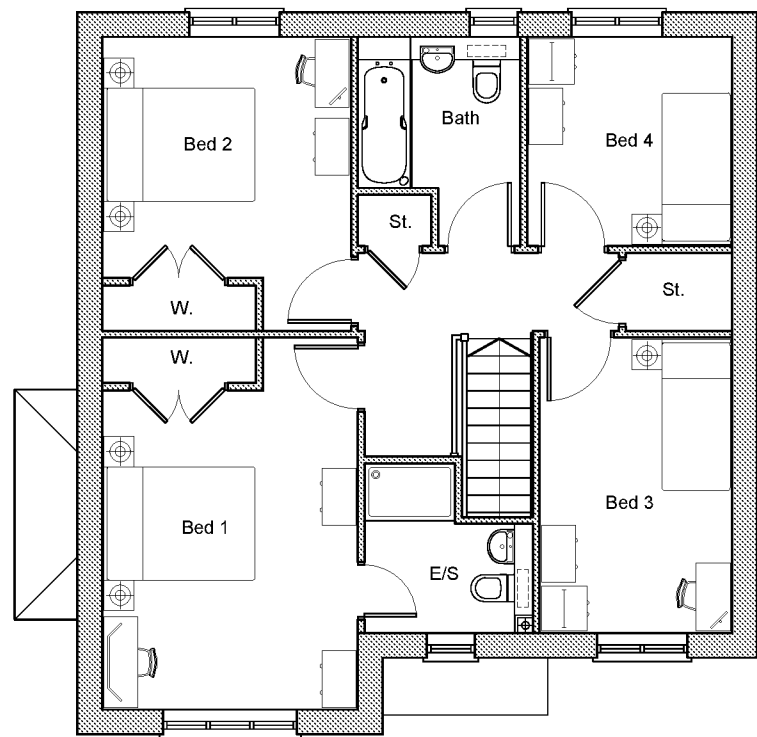


First Floor Plan

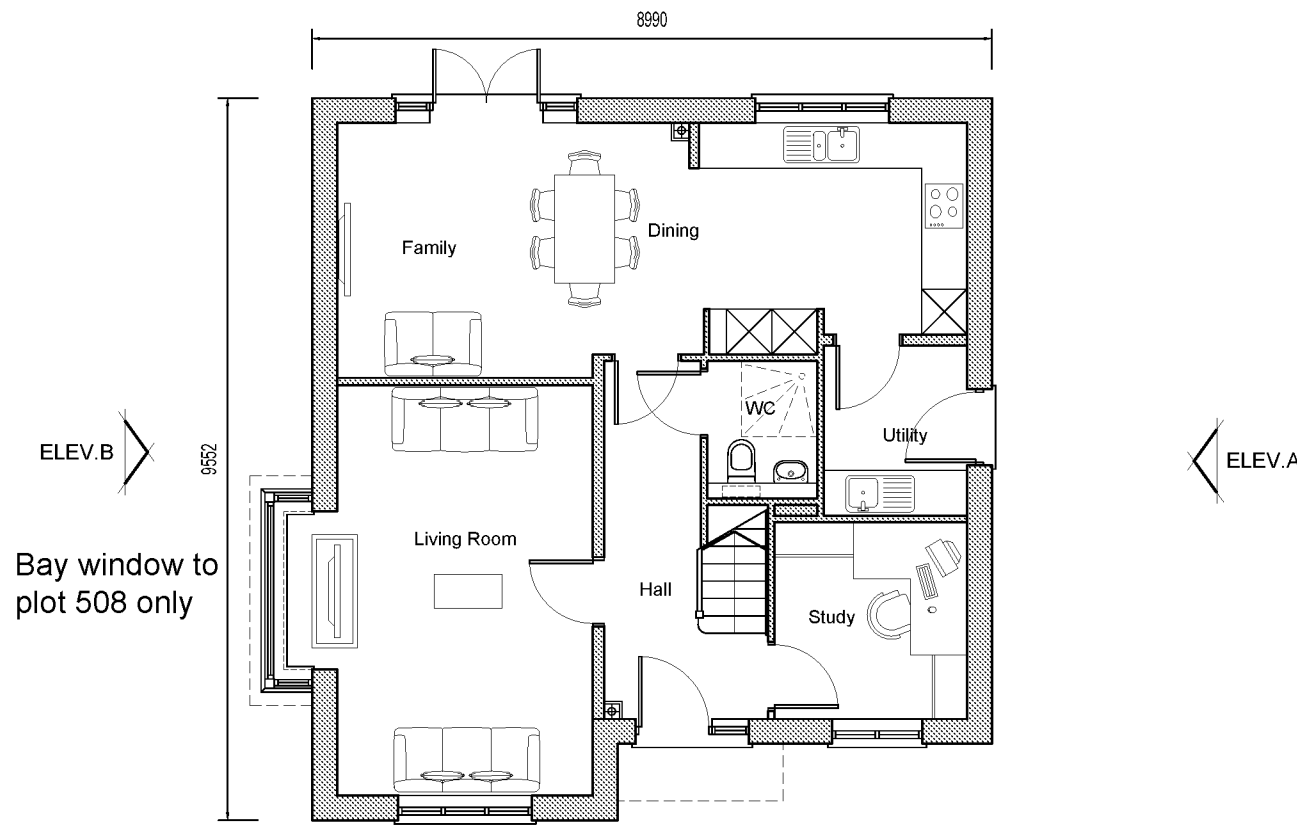


Ground Floor Plan
Plot 508
Plot 501 (handed)




Front Elevation
Plot 508
Plot 501 (handed)

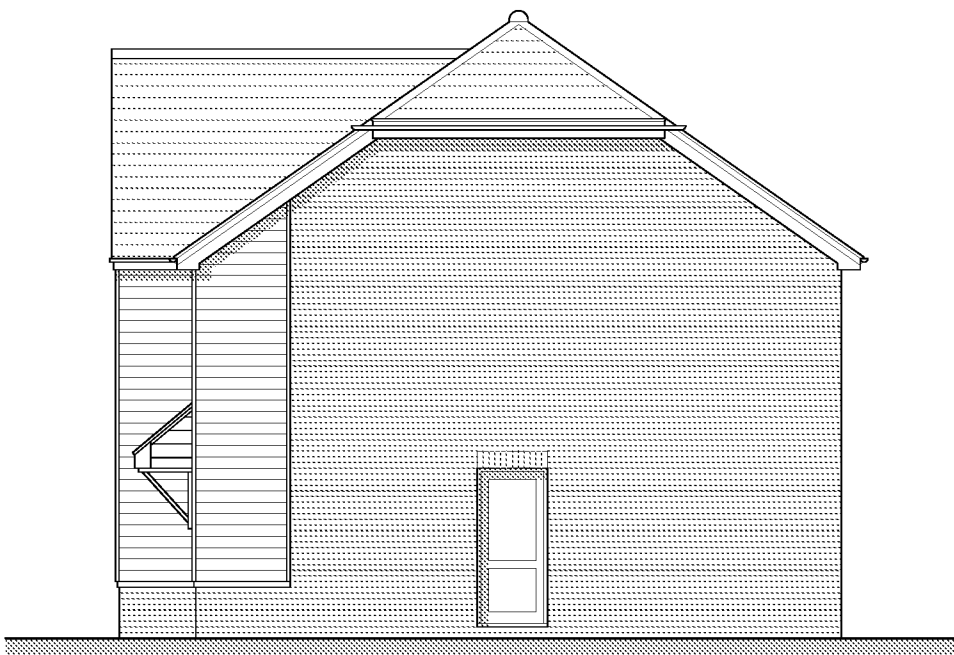


Side Elevation A

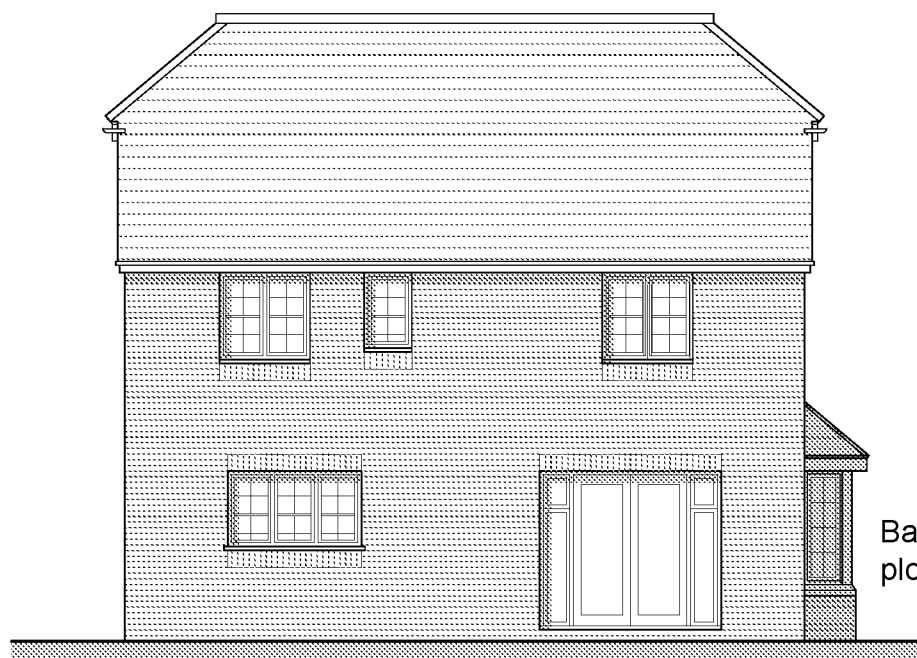


Rear Elevation

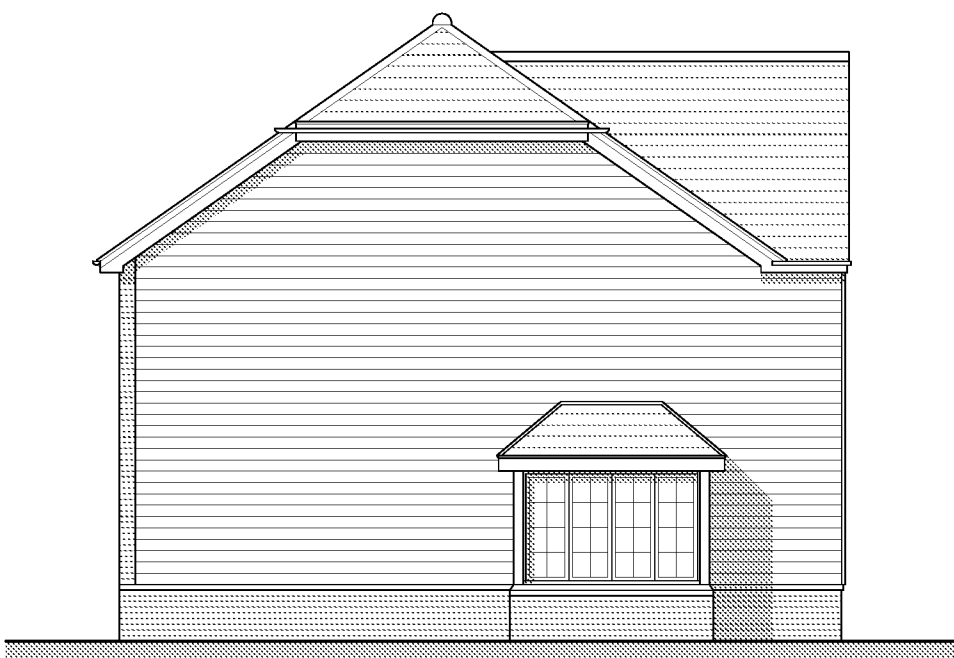

Side Elevation B
Plot 508

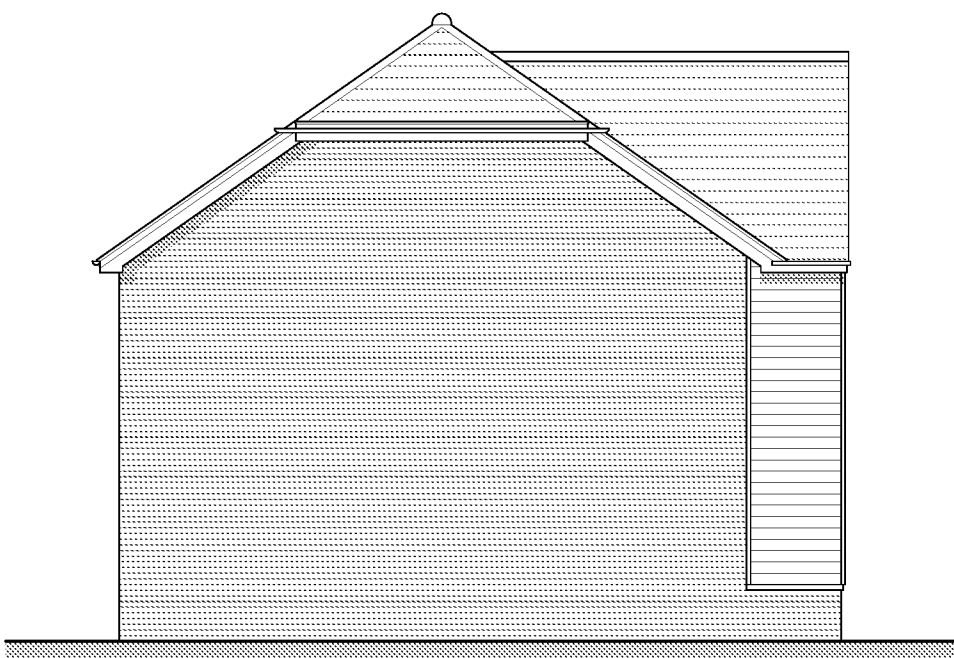

Side Elevation B
Plot 501

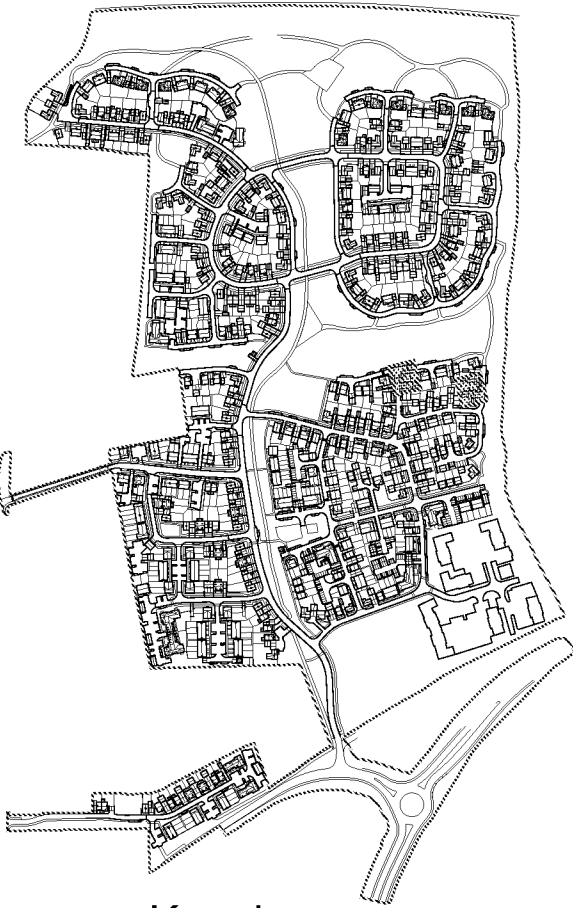


Keyplan

REV.	DATE	REVISIONS:	BY	REV.	DATE	REVISIONS:	BY	REV.	DATE	REVISIONS:	BY	STATUS:
A	10/04/22	Revised to the latest amendments.	A.Gh.									

Planning

© COPYRIGHT EXISTS ON THE DESIGNS AND INFORMATION SHOWN ON THIS DRAWING. This drawing may be scaled or cross referenced to the scale bar for planning application purposes only. Do not scale for any other purpose, use figured dimensions only. Subject to site survey and all necessary consents. All dimensions to be checked by user and any discrepancies, errors or omissions to be reported to the Architect before work commences. This drawing is to be read in conjunction with all other relevant materials. OS Licence No. 100007327

CLIENT:	Rydon Homes Ltd / Gleeson Land	PROJECT:	Land North of Water Lane Angmering
SCALE:	1:100 (A1 ORIGINAL)	DRAWING:	Plots 501 & 508 Proposed Plans and Elevations
DRAWN:	NL	19271	P229
DATE:	Oct '21		A

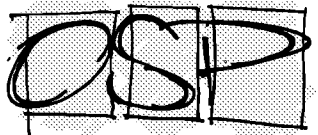

architecture planning masterplanning

Broadmede House, Farnham Business Park,
Weydon Lane, Farnham, Surrey GU9 8QT.
info@osparchitecture.com www.osparchitecture.com
Tel: 01252 267878

OS Licence No. 100007327