




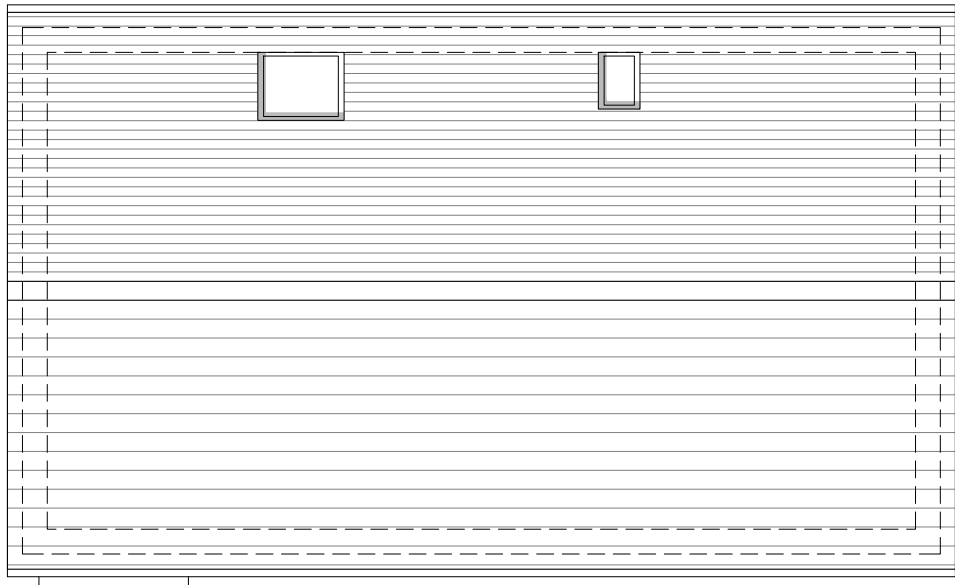

Front Elevation  
Plot 340  
Plot 331 (Handed)

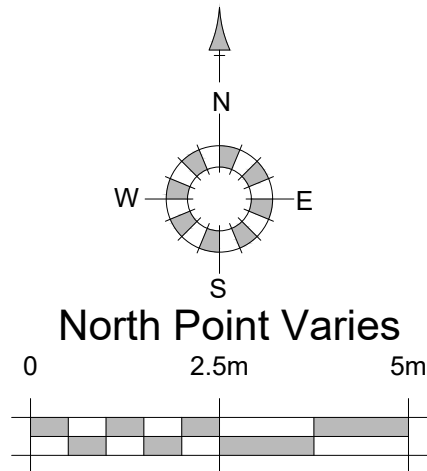


Front Elevation  
Plot 24

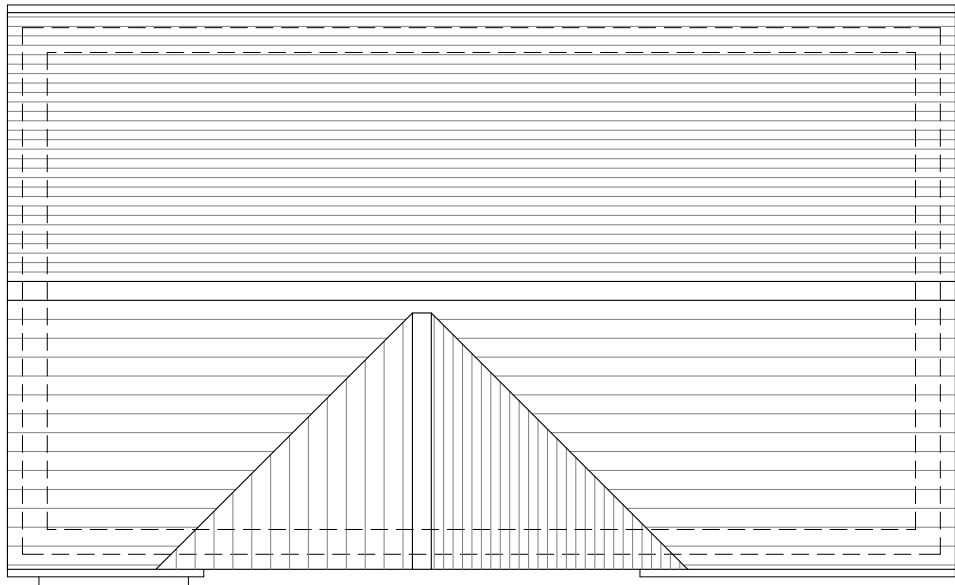

Front Elevation




Front Elevation  
Plot 24

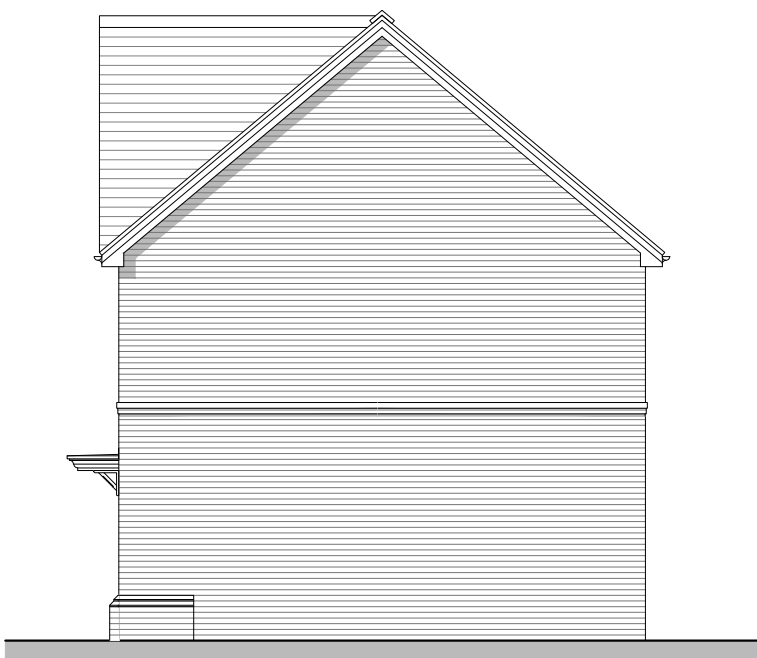


Side Elevation A




Front Elevation  
Plot 340  
Plot 331 (Handed)

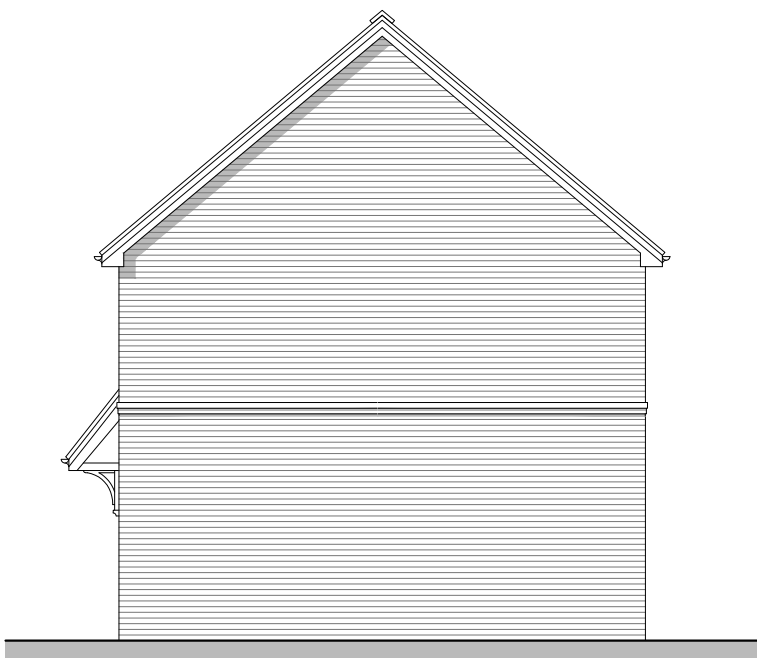


Side Elevation A

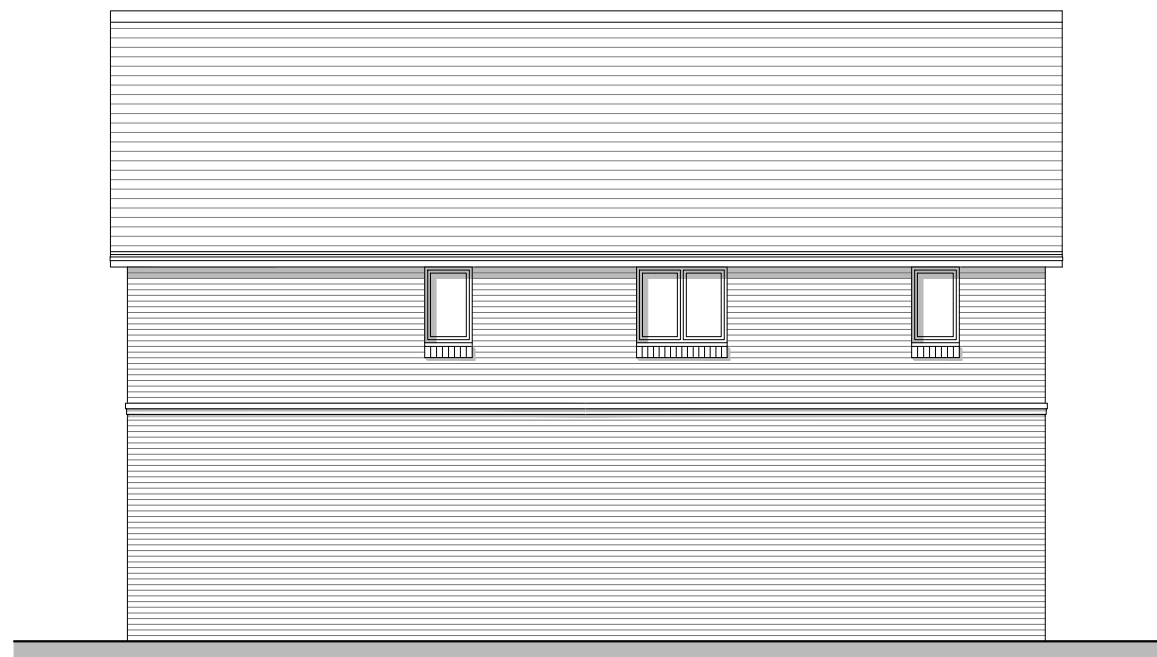


Rear Elevation

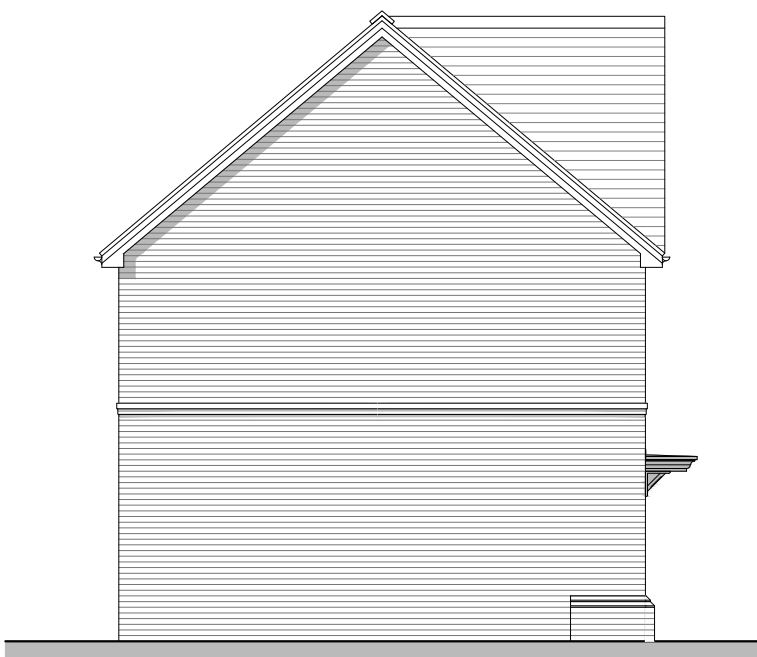


Side Elevation B

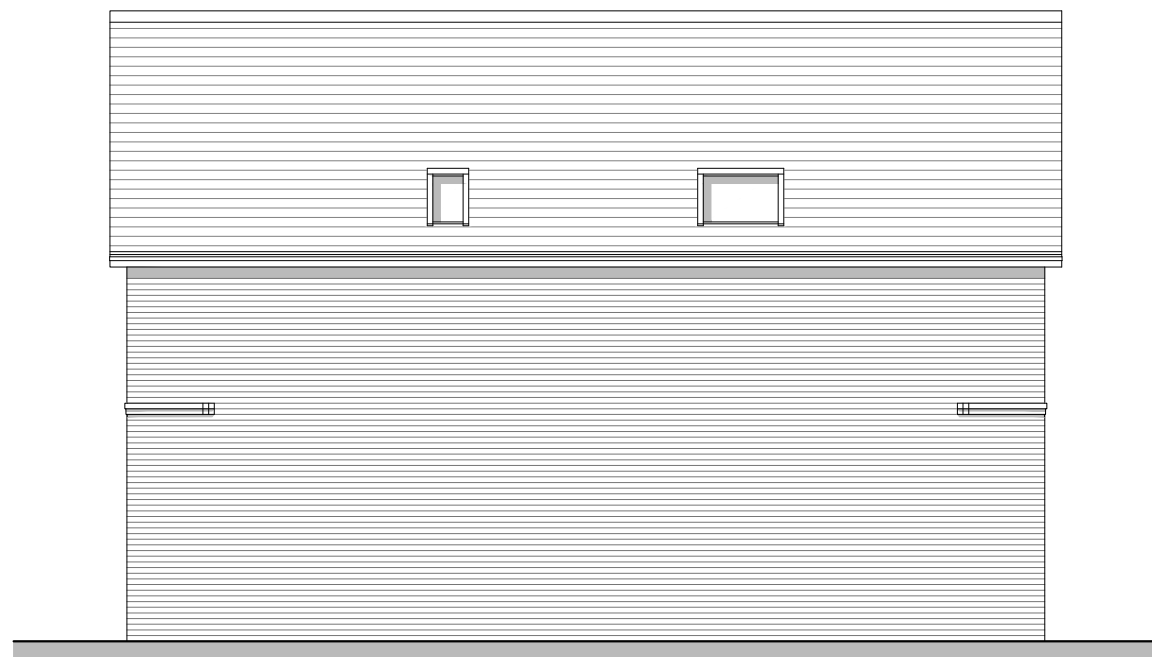


Rear Elevation

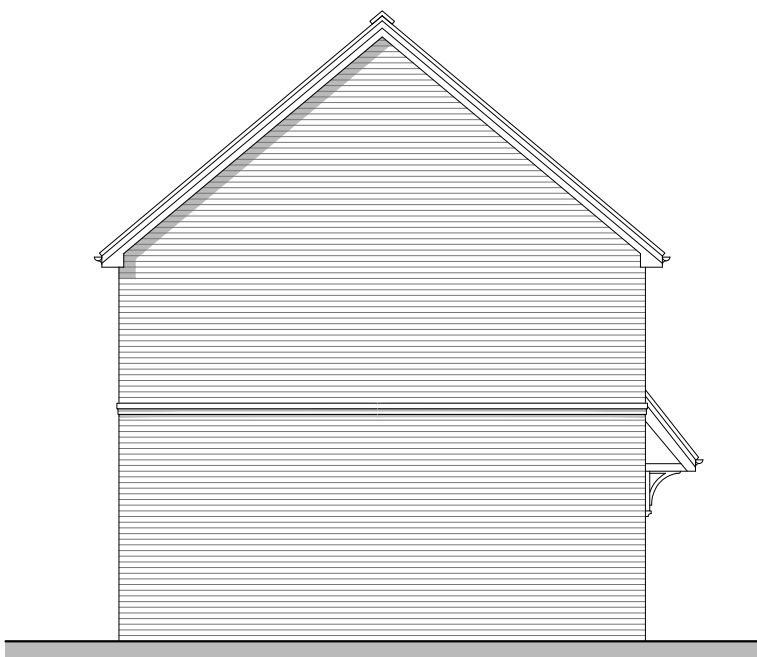

Side Elevation B

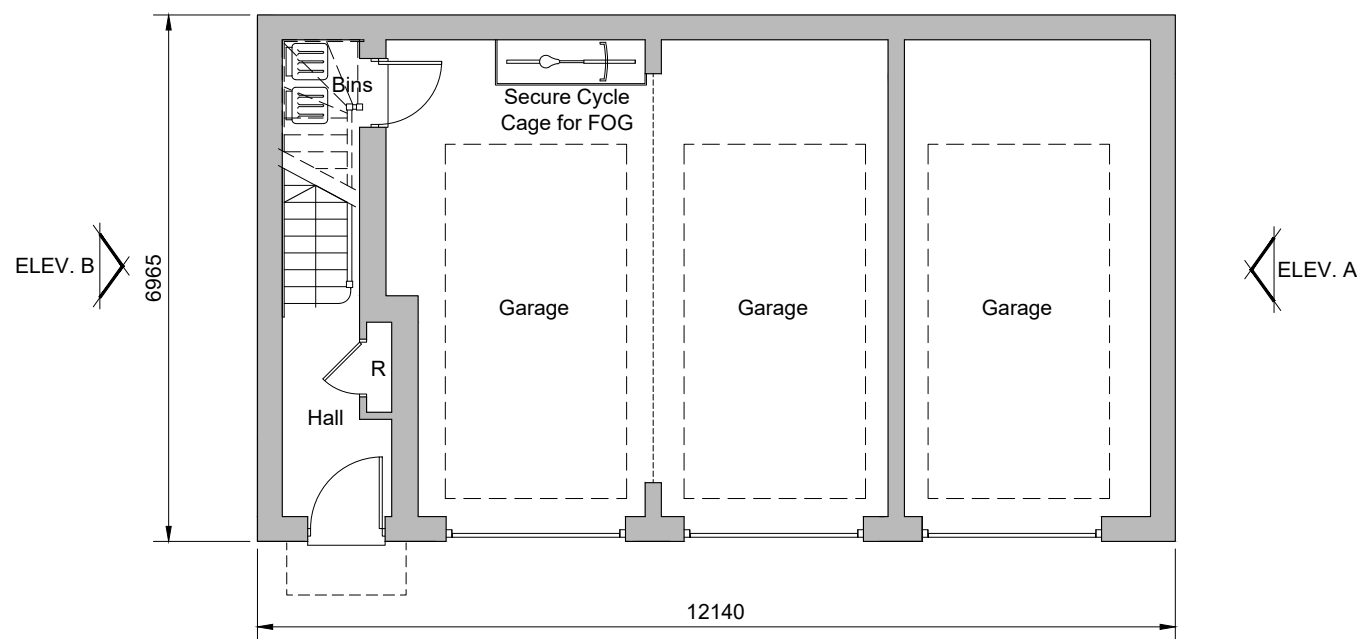

Ground Floor Plan  
Plot 24 & 340  
Plot 331 (Handed)

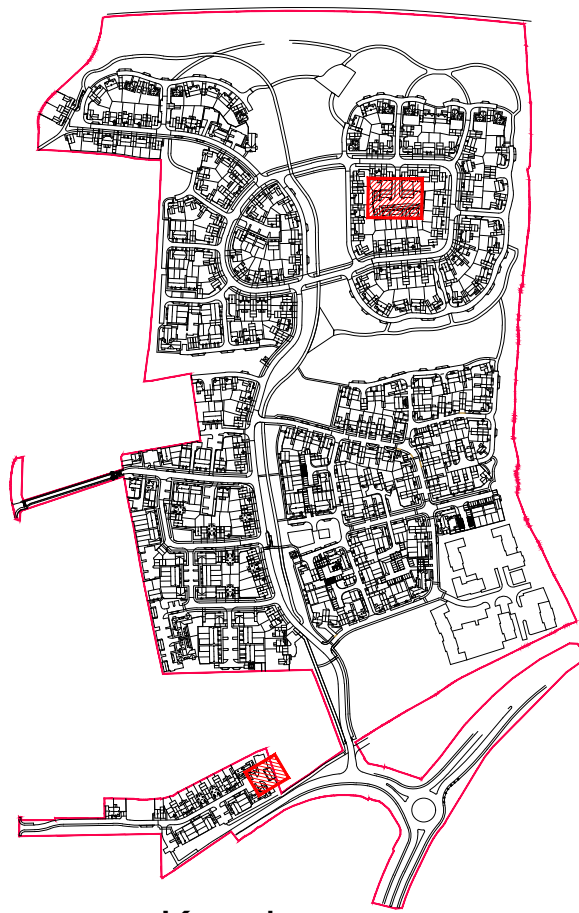

Keyplan

| REV. | DATE     | REVISIONS:                     | BY    | REV. | DATE | REVISIONS: | BY | REV. | DATE | REVISIONS: | BY | STATUS: |
|------|----------|--------------------------------|-------|------|------|------------|----|------|------|------------|----|---------|
| A    | 22/04/22 | Revised to the latest updates. | A.Gh. |      |      |            |    |      |      |            |    |         |

Planning

© COPYRIGHT EXISTS ON THE DESIGNS AND INFORMATION SHOWN ON THIS DRAWING. This drawing may be scaled or cross referenced to the scale bar for planning application purposes only. Do not scale for any other purpose, use figured dimensions only. Subject to site survey and all necessary consents. All dimensions to be checked by user and any discrepancies, errors or omissions to be reported to the Architect before work commences. This drawing is to be read in conjunction with all other relevant materials. OS Licence No. 100007327

|         |                                |          |                                                   |
|---------|--------------------------------|----------|---------------------------------------------------|
| CLIENT: | Rydon Homes Ltd / Gleeson Land | PROJECT: | Land North of Water Lane Angmering                |
| SCALE:  | 1:100 (A1 ORIGINAL)            | DRAWING: | Plots 24, 331 & 340 Proposed Plans and Elevations |
| DRAWN:  | AM                             | 19271    | P236                                              |
| DATE:   | 22/04/22                       |          | A                                                 |



architecture planning masterplanning

Broadmede House, Farnham Business Park,  
Weydon Lane, Farnham, Surrey GU9 8QT.  
info@osparchitecture.com www.osparchitecture.com  
Tel: 01252 267878