


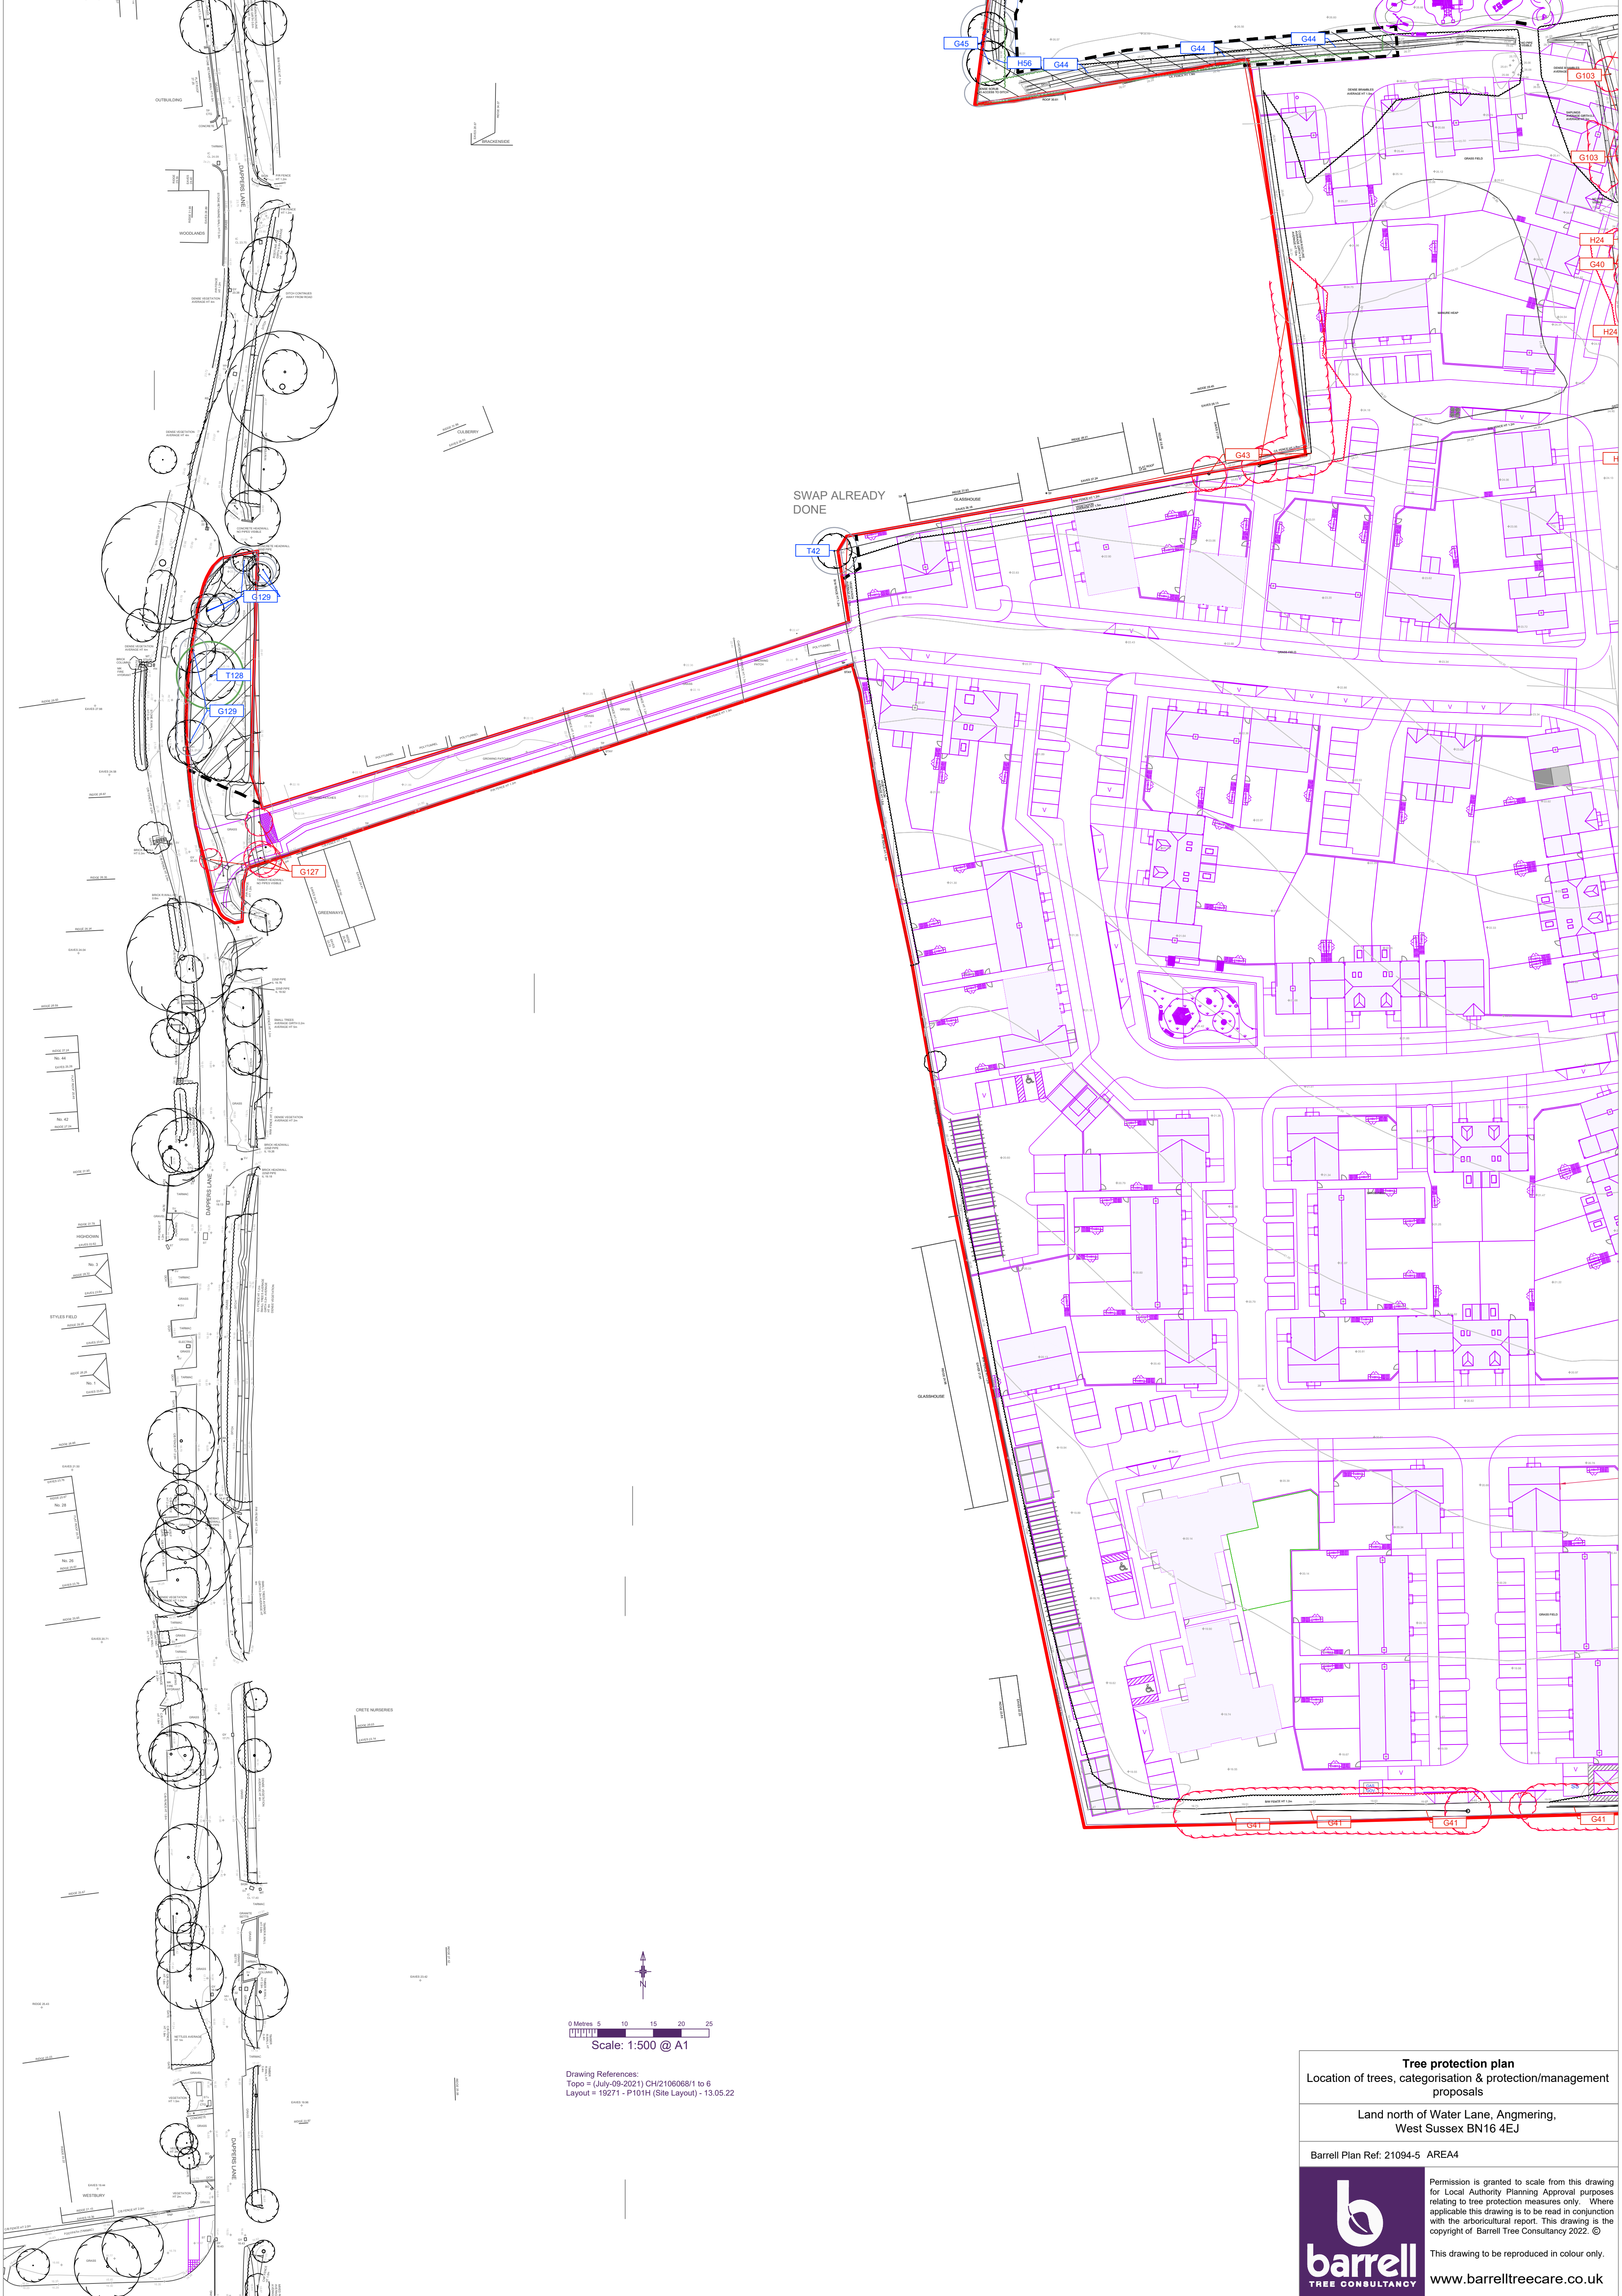

Tree protection plan
Location of trees, categorisation & protection/management proposals

Land north of Water Lane, Angmering,
West Sussex BN16 4EJ


Barrell Plan Ref: 21094-5 AREA4



Permission is granted to scale from this drawing for Local Authority Planning Approval purposes relating to tree protection measures only. Where applicable this drawing is to be read in conjunction with the arboricultural report. This drawing is the copyright of Barrell Tree Consultancy 2022. ©

This drawing to be reproduced in colour only.

www.barrelltreecare.co.uk

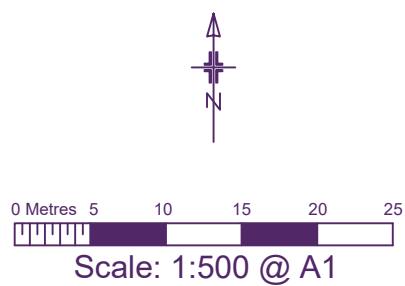

Drawing References:
Topo = (July-09-2021) CH/2106068/1 to 6
Layout = 19271 - P101H (Site Layout) - 13.05.22