


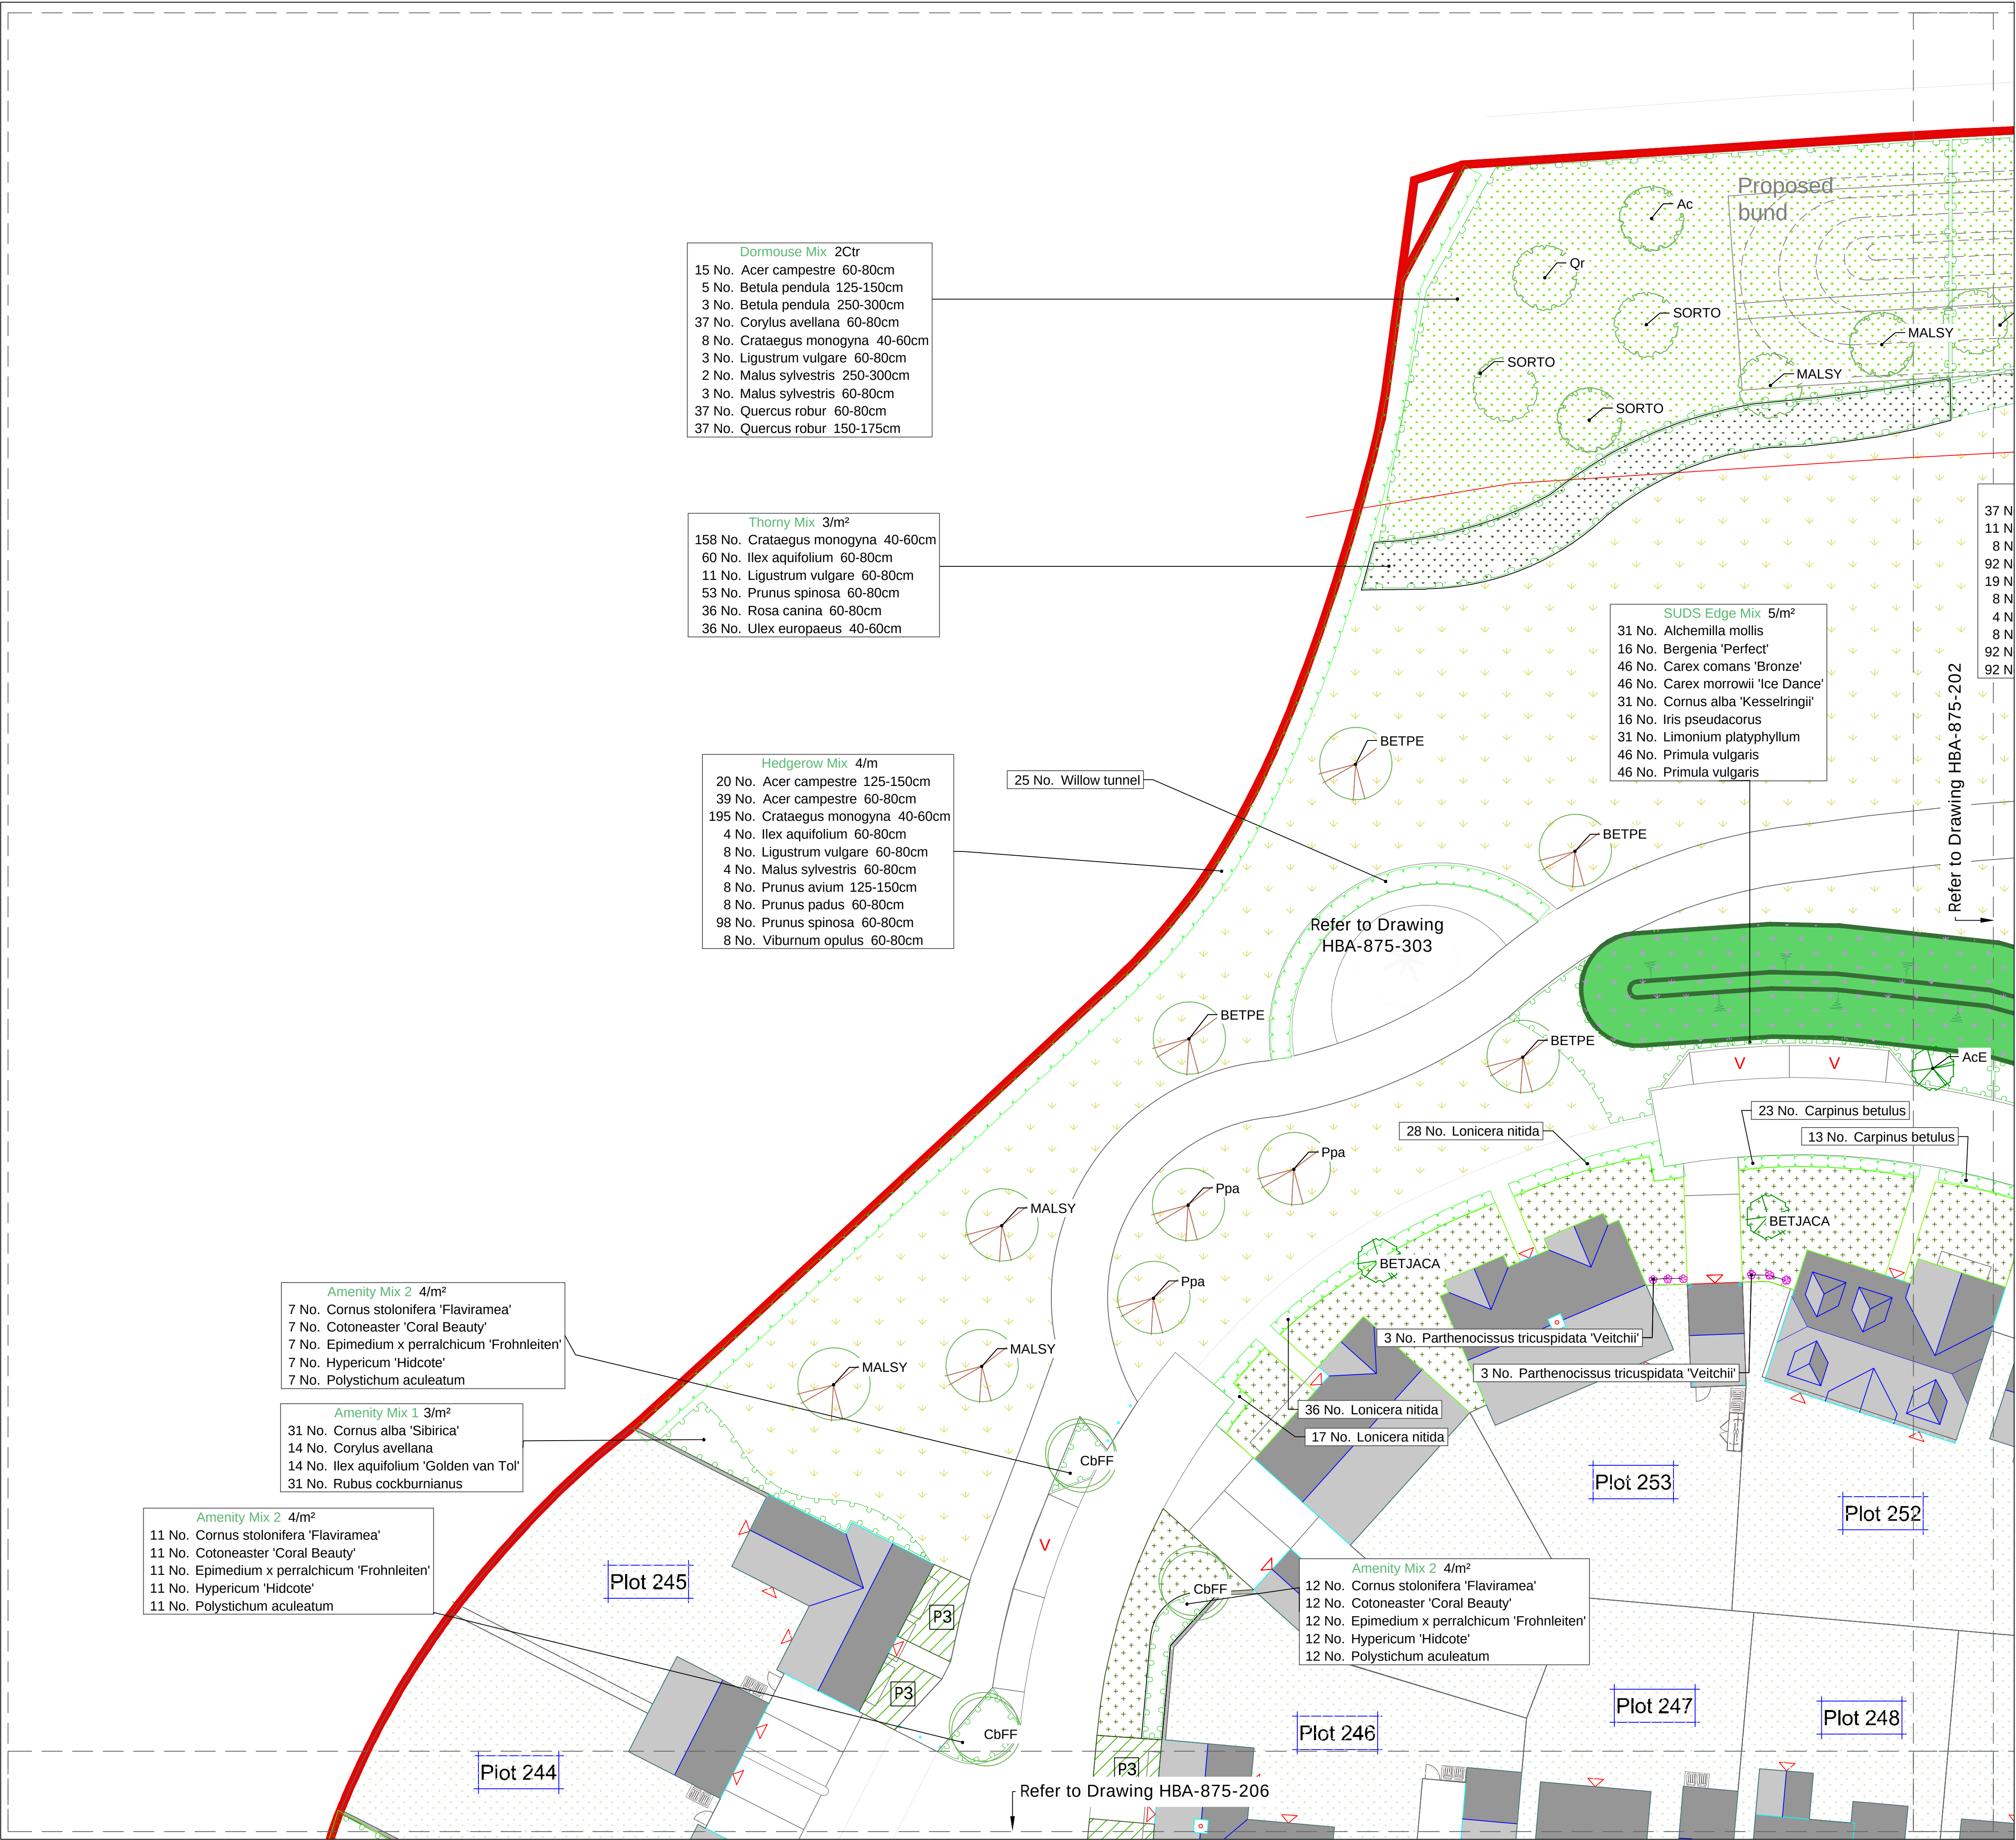


- KEY
- Site Boundary
 - Existing trees and vegetation to be retained
Refer to Arboricultural information by
Barrell Tree Consultancy and PEA by Ethos
 - Existing trees to be removed
Refer to Arboricultural information by
Barrell Tree Consultancy
 - Proposed legacy trees
Semi-mature (25-30cm girth and 40-45cm
girth)
 - Proposed feature trees to public open
spaces
Extra Heavy Standards (18-20cm girth) and
multi-stems
 - Proposed street trees
Extra Heavy Standards (18-20cm girth)
 - Proposed trees to courtyards, lanes and
incidental planting
Heavy Standards (12-14cm and 14-16cm
girth)
 - Proposed Advanced Nursery Stock native
trees to landscape buffers
Standards and multi-stems within mixes of
transplants, whips and feathered trees.
Species labelled as part of mix.
 - Hedge planting
 - Native woodland edge and thicket planting
mixes
 - Ornamental shrub and herbaceous
planting mixes
 - Ornamental shrubs and herbaceous
'doorstep' planting mixes to private gardens
addressing streets
Refer to Plant Schedule for details of
species, specification and density of each
mix
 - Willow tunnel
 - Specimen shrubs
 - Climbing plants
 - Marginal and aquatic planting to SUDS
basins
 - Native species-rich meadow (and
restoration of some existing neutral
grassland)
Emorsgate mix EM1
 - Pictorial Meadow Turf
'Bee Happy' mix
 - Amenity grass
Emorsgate mix EG22
 - Species-rich lawn to front gardens
Emorsgate mix EL1 Flowering Lawn mix
 - Wetland meadow to swales and SUDS
basins
Emorsgate mix EM8 Meadow Mixture for
Wetlands
 - Private back gardens
To include amenity grass lawn and paved
patio. Other shrub and/or herbaceous
planting may be incorporated at the
developer/owner's discretion.

NOTES:


This drawing should be read in conjunction with all
other landscape drawings and information. This
drawing is prepared for the purposes of Planning only
and is not intended for use for construction.

This drawing and the works depicted are the property
of Huskisson Brown Associates (HBA). Copyright is
reserved by them and the drawing is supplied on the
condition that it is not copied, reproduced, retained
nor disclosed to any unauthorised person either wholly
or in part without the consent of HBA.

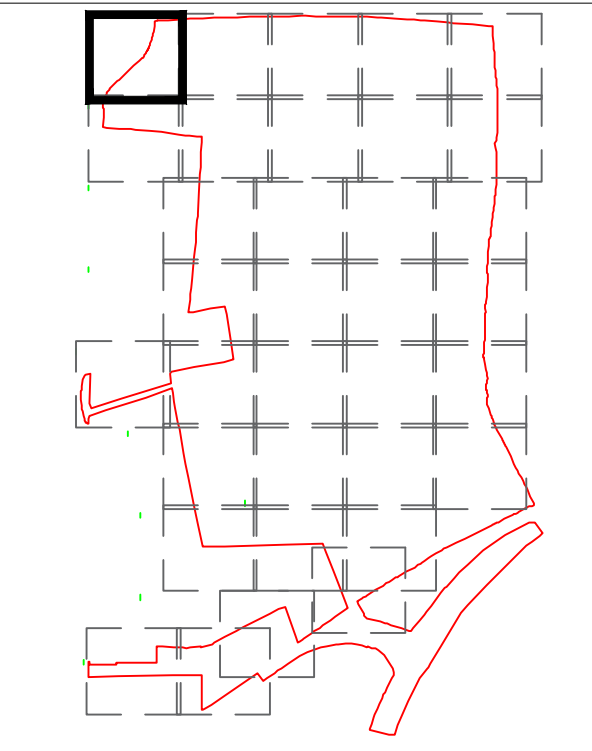

Rev.	Date	By	Description	Ckd	Aprd

Drawing Status:
PLANNING

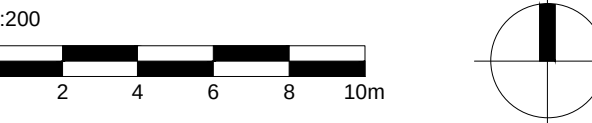

HUSKISSON BROWN
associates
landscape architecture ■ urban design
expert witness ■ environmental planning

Huskisson Brown is the trading name of David Huskisson Associates Limited
17 Upper Grosvenor Road - Tunbridge Wells Kent TN11 2DU
tel: 01892 527629 email: office@huskissonbrown.co.uk
www.huskissonbrown.co.uk

All dimensions to be checked on site		
Client	CALA (South Home Counties) Ltd / Bellway	
Homes Ltd		
Project	Land North of Waterlane, Angmering	
Drawing	Soft Landscape Plan	
Sheet 1 of 34	Scale: 1:200 @ A1	
Date	Drawing No.	Rev.
11.01.21	HBA-875-201	-
File location: P:\875 - Waterlane\Drawings\HBA\Current Drawings		



-

Drawing Status:

PLANNING




Huskisson Brown is the trading name of David Huskisson Associates Limited
17 Upper Grosvenor Road Tunbridge Wells Kent TN11 2DU
tel: 01892 527818 email: office@huskissonbrown.co.uk
www.huskissonbrown.co.uk

All dimensions to be checked on site

Client
CALA (South Home Counties) Ltd / Bellway
Homes Ltd
Project
Land North of Waterlane, Angmering

Drawing
Soft Landscape Plan

Sheet 2 of 34	Scale: 1:200 @ A1
Date 11.01.21	Drawing No. HBA-875-202
File location: P:\875 - Waterlane\Drawings\HBA Current Drawings	Rev. -

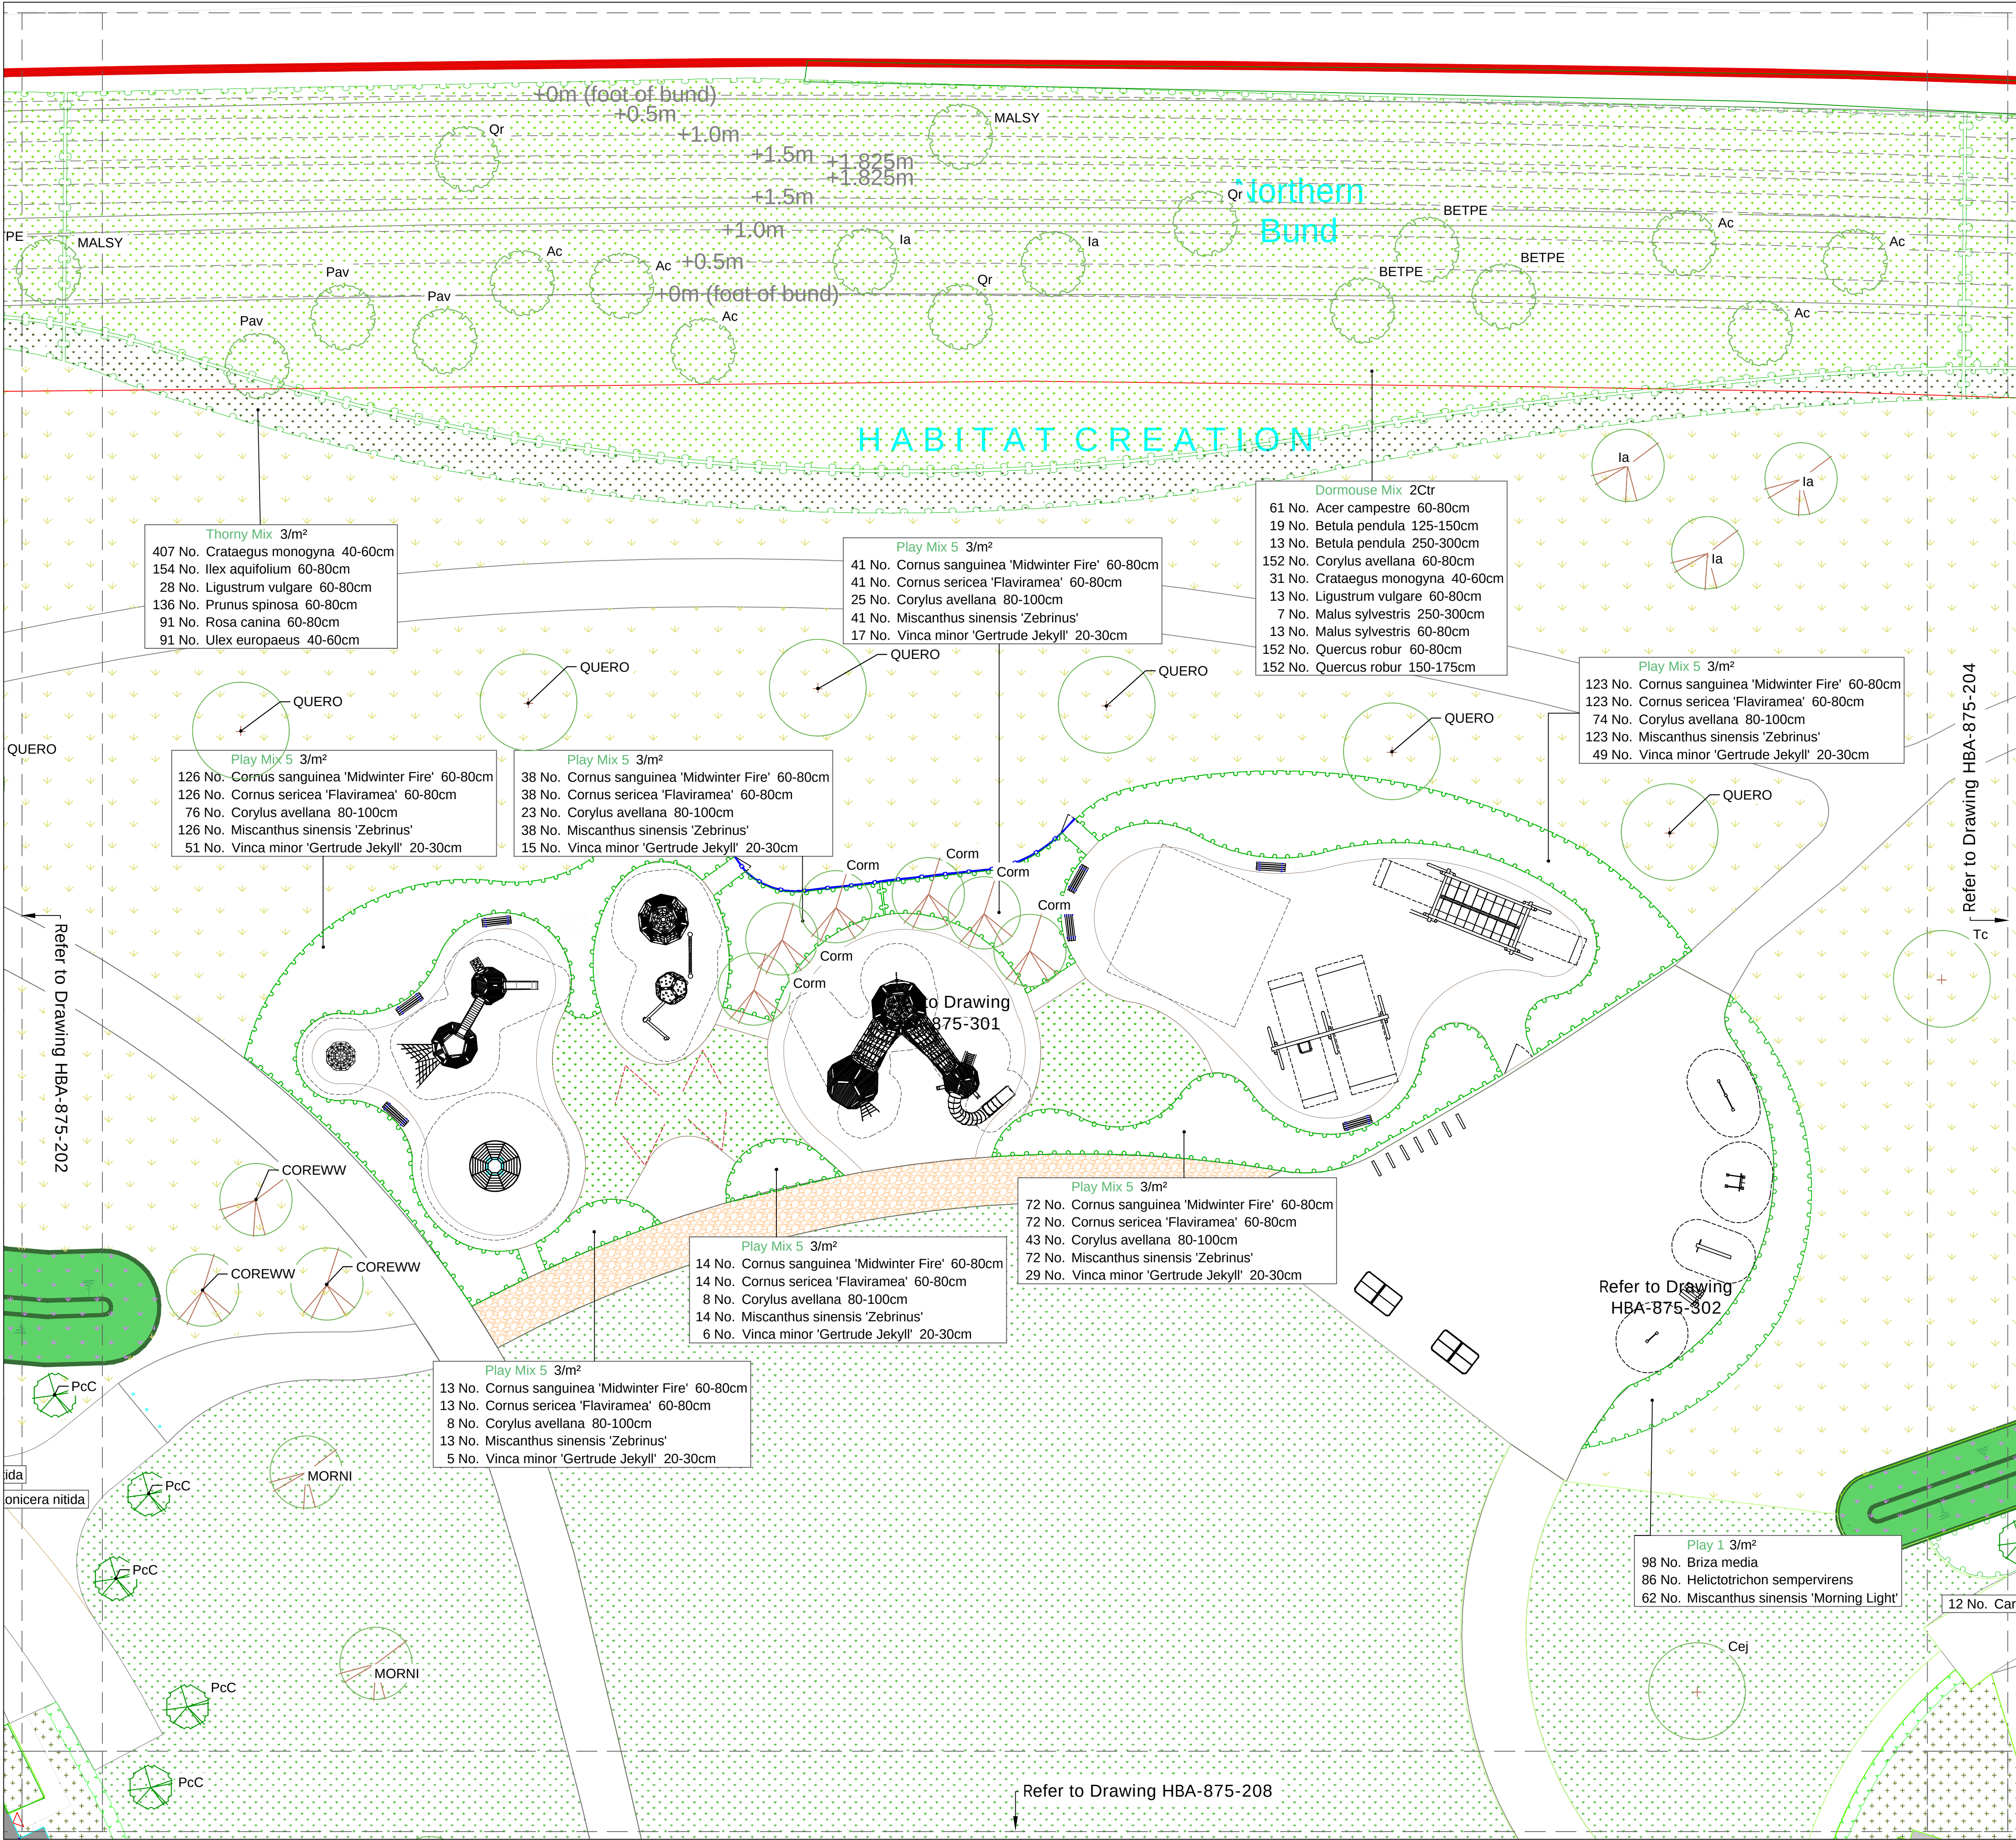


- KEY
- Site Boundary
 - Existing trees and vegetation to be retained
Refer to Arboricultural information by Barrell Tree Consultancy and PEA by Ethos
 - Existing trees to be removed
Refer to Arboricultural information by Barrell Tree Consultancy
 - Proposed legacy trees
Semi-mature (25-30cm girth and 40-45cm girth)
 - Proposed feature trees to public open spaces
Extra Heavy Standards (18-20cm girth) and multi-stems
 - Proposed street trees
Extra Heavy Standards (18-20cm girth)
 - Proposed trees to courtyards, lanes and incidental planting
Heavy Standards (12-14cm and 14-16cm girth)
 - Proposed Advanced Nursery Stock native trees to landscape buffers
Standards and multi-stems within mixes of transplants, whips and feathered trees. Species labelled as part of mix.
 - Hedge planting
 - Native woodland edge and thicket planting mixes
 - Ornamental shrub and herbaceous planting mixes
 - Ornamental shrubs and herbaceous 'doorstep' planting mixes to private gardens addressing streets
Refer to Plant Schedule for details of species, specification and density of each mix
 - Willow tunnel
 - Specimen shrubs
 - Climbing plants
 - Marginal and aquatic planting to SUDs basins
 - Native species-rich meadow (and restoration of some existing neutral grassland)
Emorsgate mix EM1
 - Pictorial Meadow Turf
'Bee Happy' mix
 - Amenity grass
Emorsgate mix EG22
 - Species-rich lawn to front gardens
Emorsgate mix EL1 Flowering Lawn mix
 - Wetland meadow to swales and SUDs basins
Emorsgate mix EM8 Meadow Mixture for Wetlands
 - Private back gardens
To include amenity grass lawn and paved patio. Other shrub and/or herbaceous planting may be incorporated at the developer/owner's discretion.

NOTES:


This drawing should be read in conjunction with all other landscape drawings and information. This drawing is prepared for the purposes of Planning only and is not intended for use for construction.

This drawing and the works depicted are the property of Huskisson Brown Associates (HBA). Copyright is reserved by them and the drawing is supplied on the condition that it is not copied, reproduced, retained nor disclosed to any unauthorised person either wholly or in part without the consent of HBA.

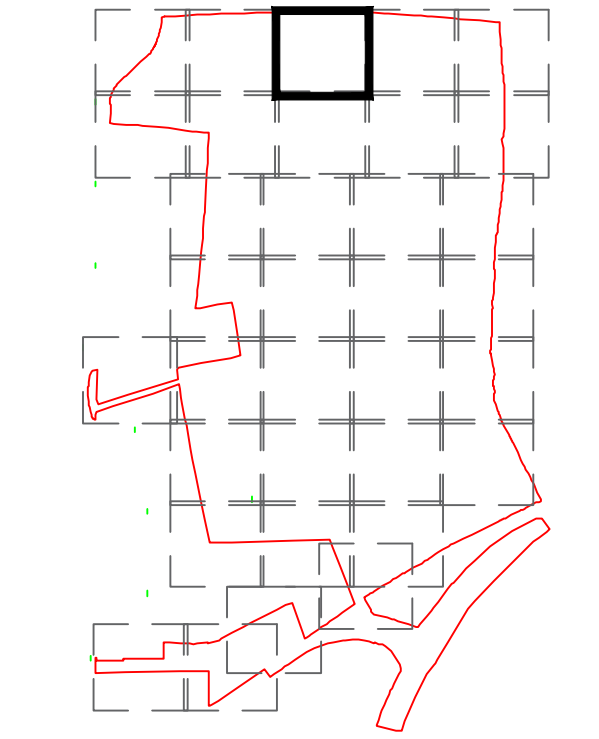


Rev	Date	By	Description	Ckd	Aprd

Drawing Status:
PLANNING

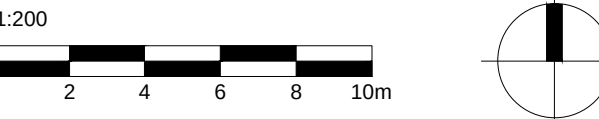

HUSKISSON BROWN
associates
landscape architecture ■ urban design
expert witness ■ environmental planning


All dimensions to be checked on site		
Client	CALA (South Home Counties) Ltd / Bellway	
Homes Ltd		
Project	Land North of Waterlane, Angmering	
Drawing	Soft Landscape Plan	
Sheet 3 of 34	Scale: 1:200 @ A1	
Date	Drawing No.	Rev.
11.01.21	HBA-875-203	-
File location: P:\875 - Waterlane\Drawings\HBA\Current Drawings		

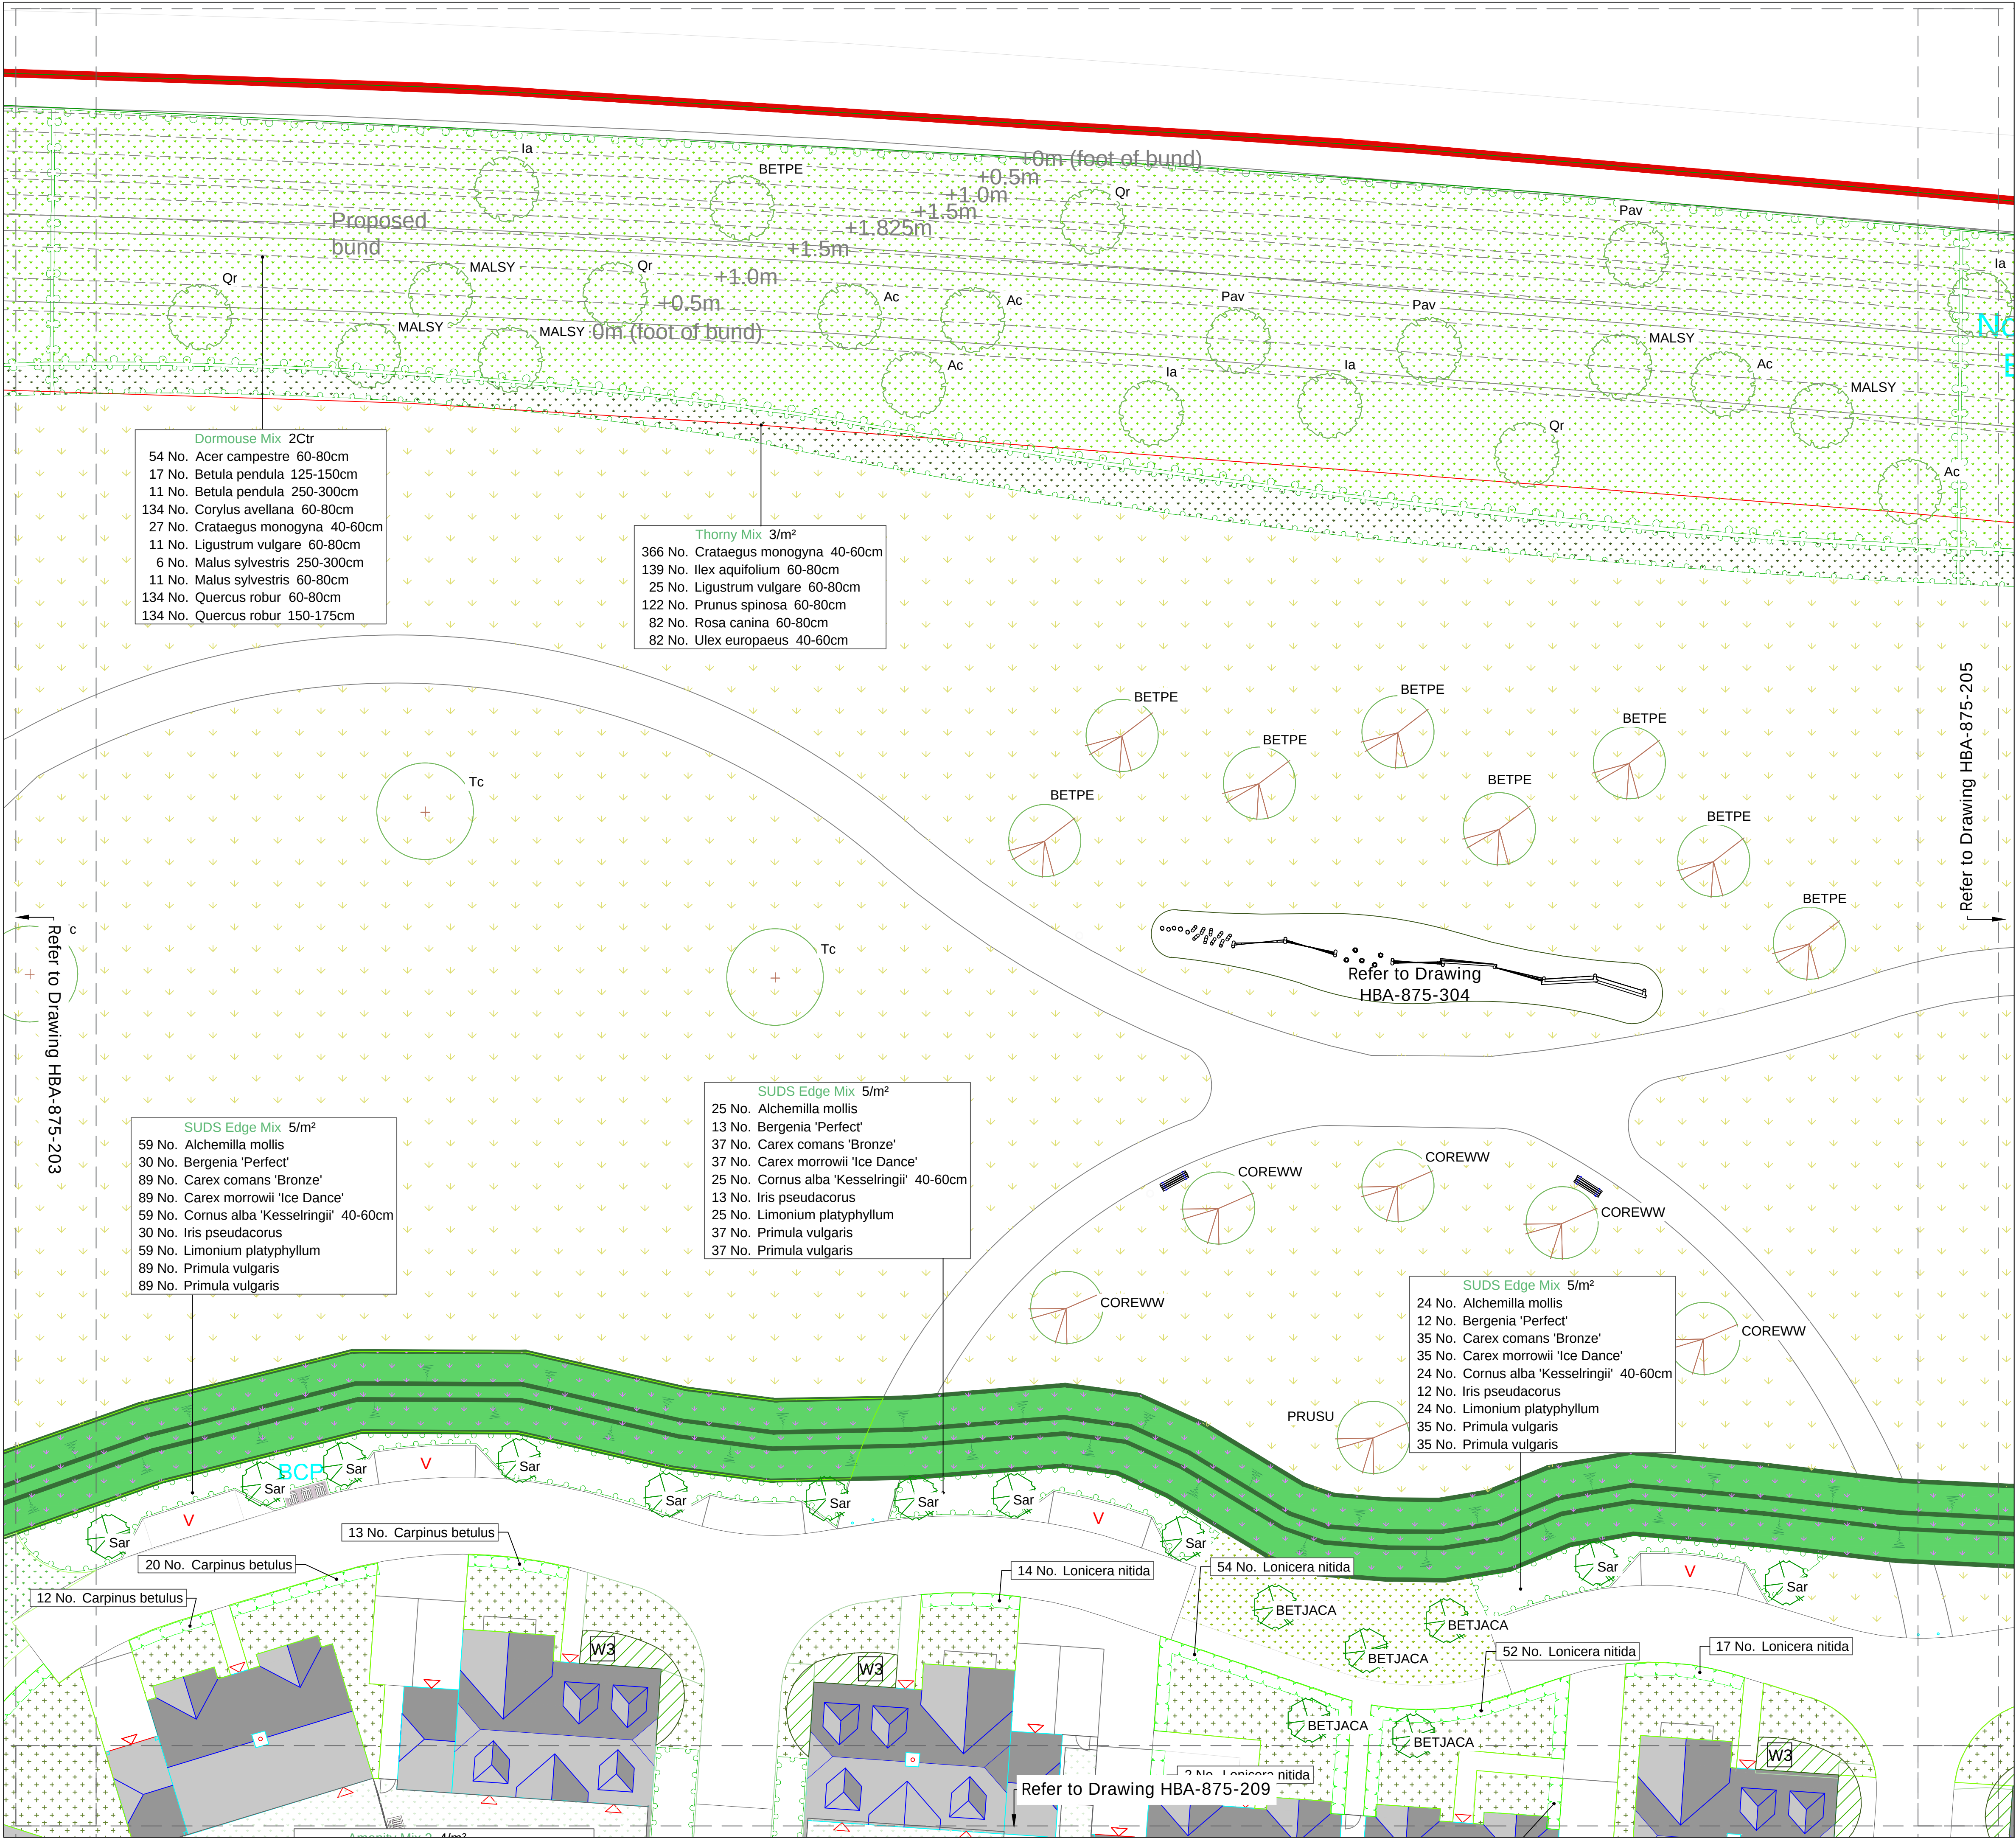


- KEY
- Site Boundary
 - Existing trees and vegetation to be retained
Refer to Arboricultural information by Barrell Tree Consultancy and PEA by Ethos
 - Existing trees to be removed
Refer to Arboricultural information by Barrell Tree Consultancy
 - Proposed legacy trees
Semi-mature (25-30cm girth and 40-45cm girth)
 - Proposed feature trees to public open spaces
Extra Heavy Standards (18-20cm girth) and multi-stems
 - Proposed street trees
Extra Heavy Standards (18-20cm girth)
 - Proposed trees to courtyards, lanes and incidental planting
Heavy Standards (12-14cm and 14-16cm girth)
 - Proposed Advanced Nursery Stock native trees to landscape buffers
Standards and multi-stems within mixes of transplants, whips and feathered trees. Species labelled as part of mix.
 - Hedge planting
 - Native woodland edge and thicket planting mixes
 - Ornamental shrub and herbaceous planting mixes
 - Ornamental shrubs and herbaceous 'doorstep' planting mixes to private gardens
Refer to Plant Schedule for details of species, specification and density of each mix
 - Willow tunnel
 - Specimen shrubs
 - Climbing plants
 - Marginal and aquatic planting to SUDS basins
 - Native species-rich meadow (and restoration of some existing neutral grassland)
Emorsgate mix EM1
 - Pictorial Meadow Turf
'Bee Happy' mix
 - Amenity grass
Emorsgate mix EG22
 - Species-rich lawn to front gardens
Emorsgate mix EL1 Flowering Lawn mix
 - Wetland meadow to swales and SUDS basins
Emorsgate mix EM8 Meadow Mixture for Wetlands
 - Private back gardens
To include amenity grass lawn and paved patio. Other shrub and/or herbaceous planting may be incorporated at the developer/owner's discretion.

Notes:

- All contractors must visit the site and be responsible for taking and checking dimensions.
- All construction information should be taken from figured dimensions only.
- Any discrepancies between drawings, specifications and site conditions must be brought to the attention of the supervising officer.
- This drawing and the works depicted are the copyright of HBA.

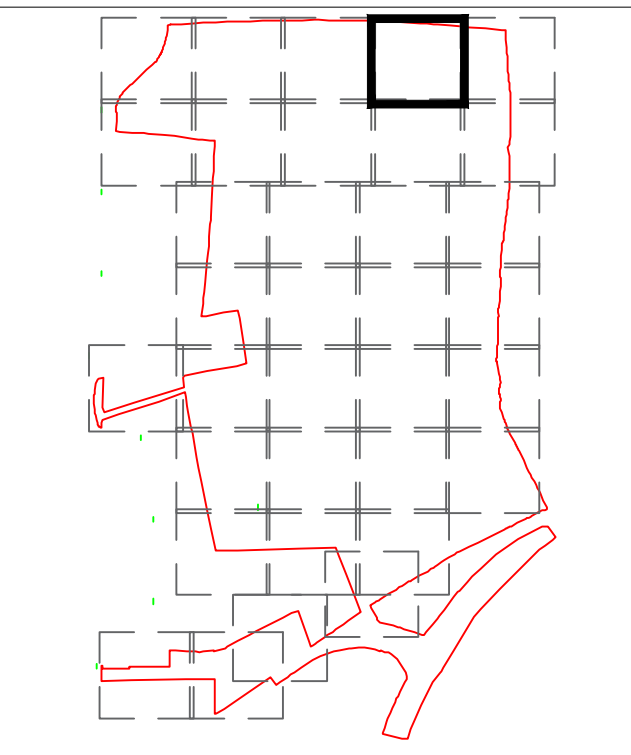


Rev	Date	By	Description	Ckd	Aprd
Drawing Status:					
PLANNING					

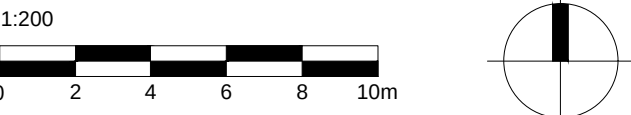


HUSKISSON BROWN
associates
landscape architecture ■ urban design
expert witness ■ environmental planning

All dimensions to be checked on site		
Client	CALA (South Home Counties) Ltd / Bellway	
Project	Homes Ltd	
Land North of Waterlane, Angmering		
Drawing	Soft Landscape Plan	
Sheet 4 of 34	Scale: 1:200 @ A1	
Date	Drawing No.	Rev.
11.01.21	HBA-875-204	-
File location:		
P:\875 - Waterlane\Drawings\HBA\Current Drawings		

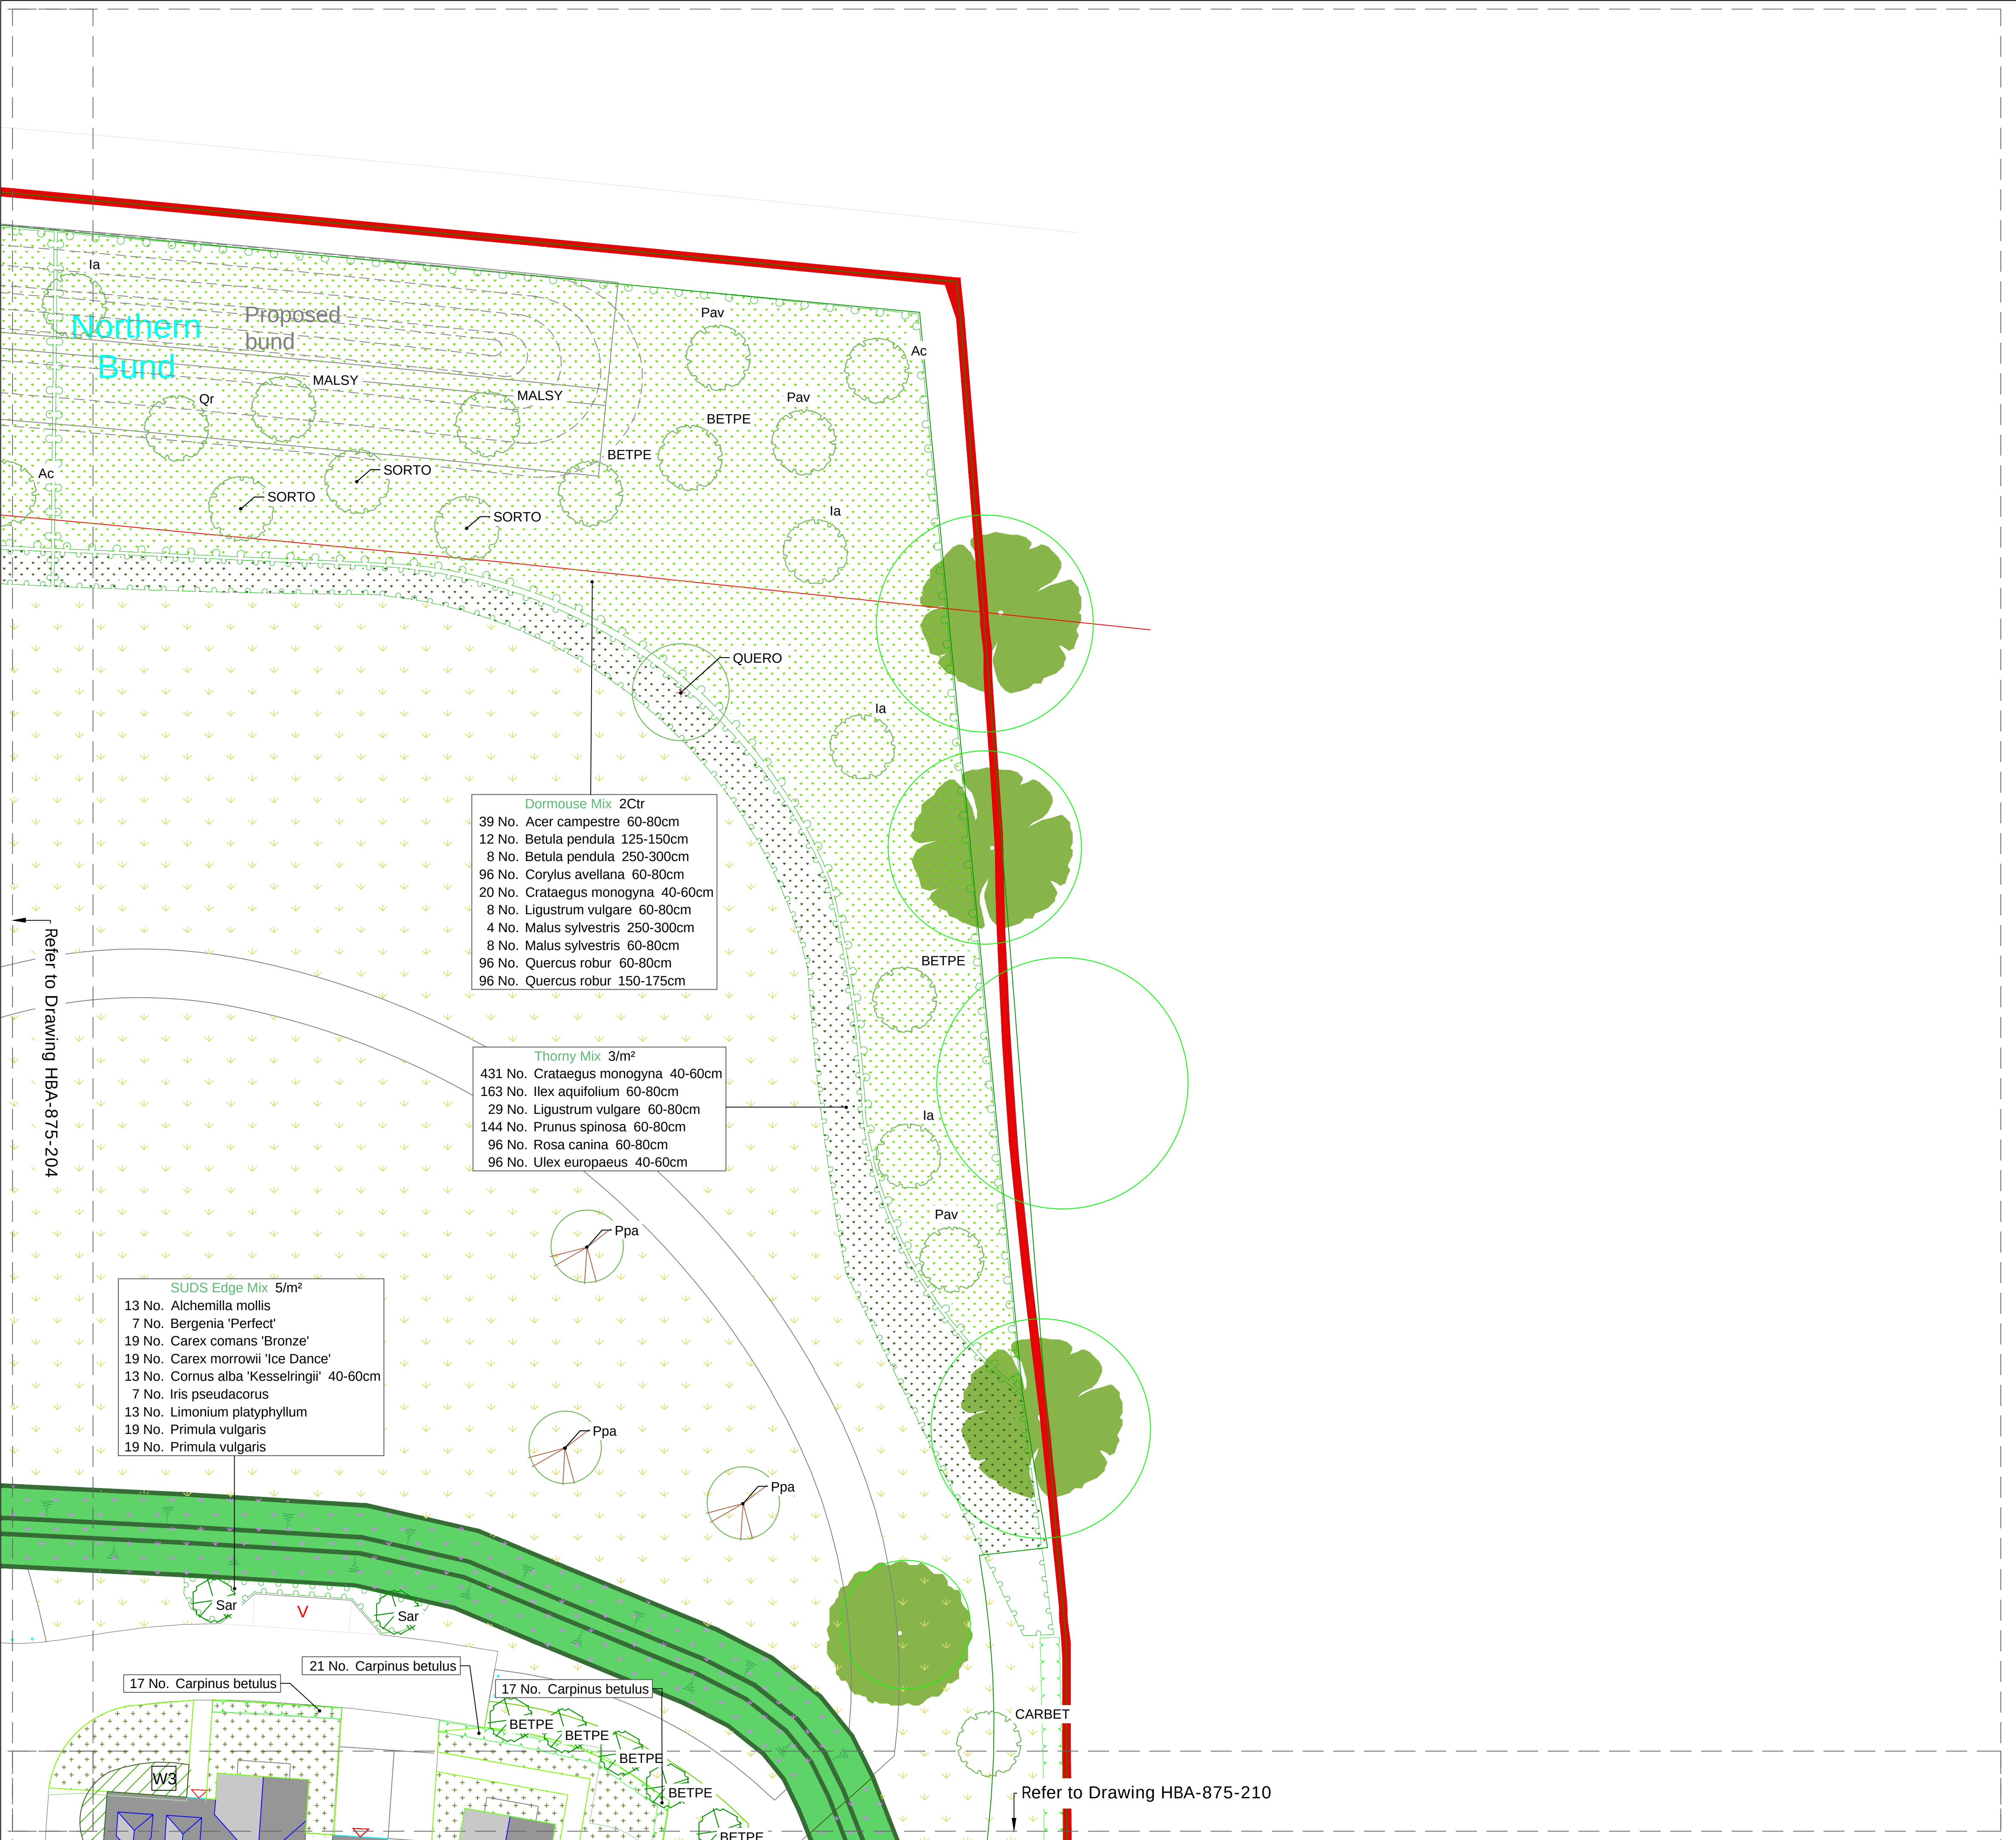


- KEY
- Site Boundary
 - Existing trees and vegetation to be retained
Refer to Arboricultural information by Barrell Tree Consultancy and PEA by Ethos
 - Existing trees to be removed
Refer to Arboricultural information by Barrell Tree Consultancy
 - Proposed legacy trees
Semi-mature (25-30cm girth and 40-45cm girth)
 - Proposed feature trees to public open spaces
Extra Heavy Standards (18-20cm girth) and multi-stems
 - Proposed street trees
Extra Heavy Standards (18-20cm girth)
 - Proposed trees to courtyards, lanes and incidental planting
Heavy Standards (12-14cm and 14-16cm girth)
 - Proposed Advanced Nursery Stock native trees to landscape buffers
Standards and multi-stems within mixes of transplants, whips and feathered trees. Species labelled as part of mix.
 - Hedge planting
 - Native woodland edge and thicket planting mixes
 - Ornamental shrub and herbaceous planting mixes
 - Ornamental shrubs and herbaceous 'doorstep' planting mixes to private gardens
Refer to Plant Schedule for details of species, specification and density of each mix
 - Willow tunnel
 - Specimen shrubs
 - Climbing plants
 - Marginal and aquatic planting to SUDs basins
 - Native species-rich meadow (and restoration of some existing neutral grassland)
Emorsgate mix EM1
 - Pictorial Meadow Turf
'Bee Happy' mix
 - Amenity grass
Emorsgate mix EG22
 - Species-rich lawn to front gardens
Emorsgate mix EL1 Flowering Lawn mix
 - Wetland meadow to swales and SUDs basins
Emorsgate mix EM8 Meadow Mixture for Wetlands
 - Private back gardens
To include amenity grass lawn and paved patio. Other shrub and/or herbaceous planting may be incorporated at the developer/owner's discretion.

- Notes:
- All contractors must visit the site and be responsible for taking and checking dimensions.
 - All construction information should be taken from figured dimensions only.
 - Any discrepancies between drawings, specifications and site conditions must be brought to the attention of the supervising officer.
 - This drawing and the works depicted are the copyright of HBA.

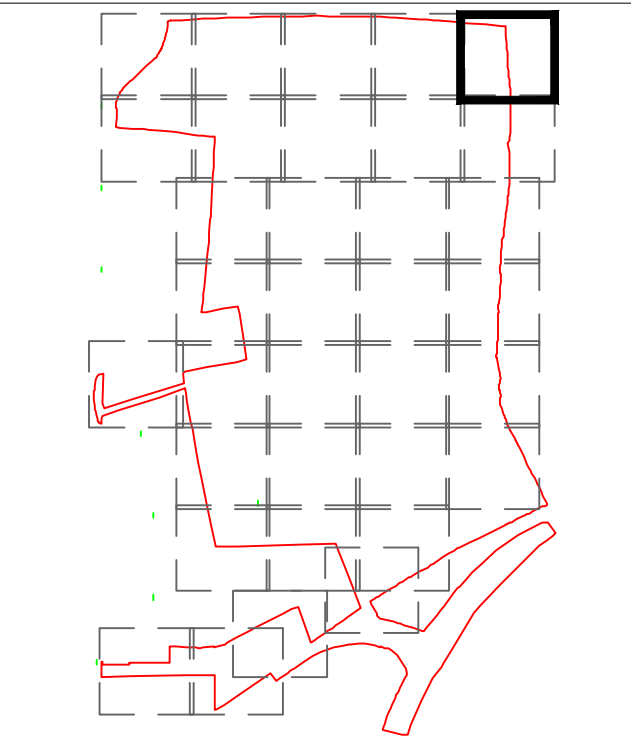


Rev.	Date	By	Description	Ckd	Aprd

Drawing Status:
PLANNING

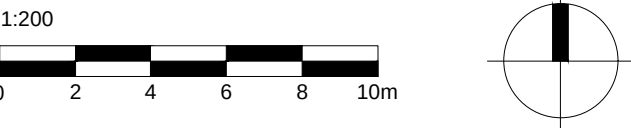

HUSKISSON BROWN
associates
landscape architecture ■ urban design
expert witness ■ environmental planning


Huskinson Brown is the trading name of David Huskinson Associates Limited 17 Upper Grosvenor Road - Tunbridge Wells Kent TN11 2DU tel: 01892 527629 email: office@huskinsonbrown.co.uk www.huskinsonbrown.co.uk		
All dimensions to be checked on site		
Client	CALA (South Home Counties) Ltd / Bellway	
Project	Land North of Waterlane, Angmering	
Drawing	Soft Landscape Plan	
Sheet 5 of 34	Scale: 1:200 @ A1	
Date	Drawing No.	Rev.
11.01.21	HBA-875-205	-
File location: P:\875 - Waterlane\Drawings\HBA\Current Drawings		

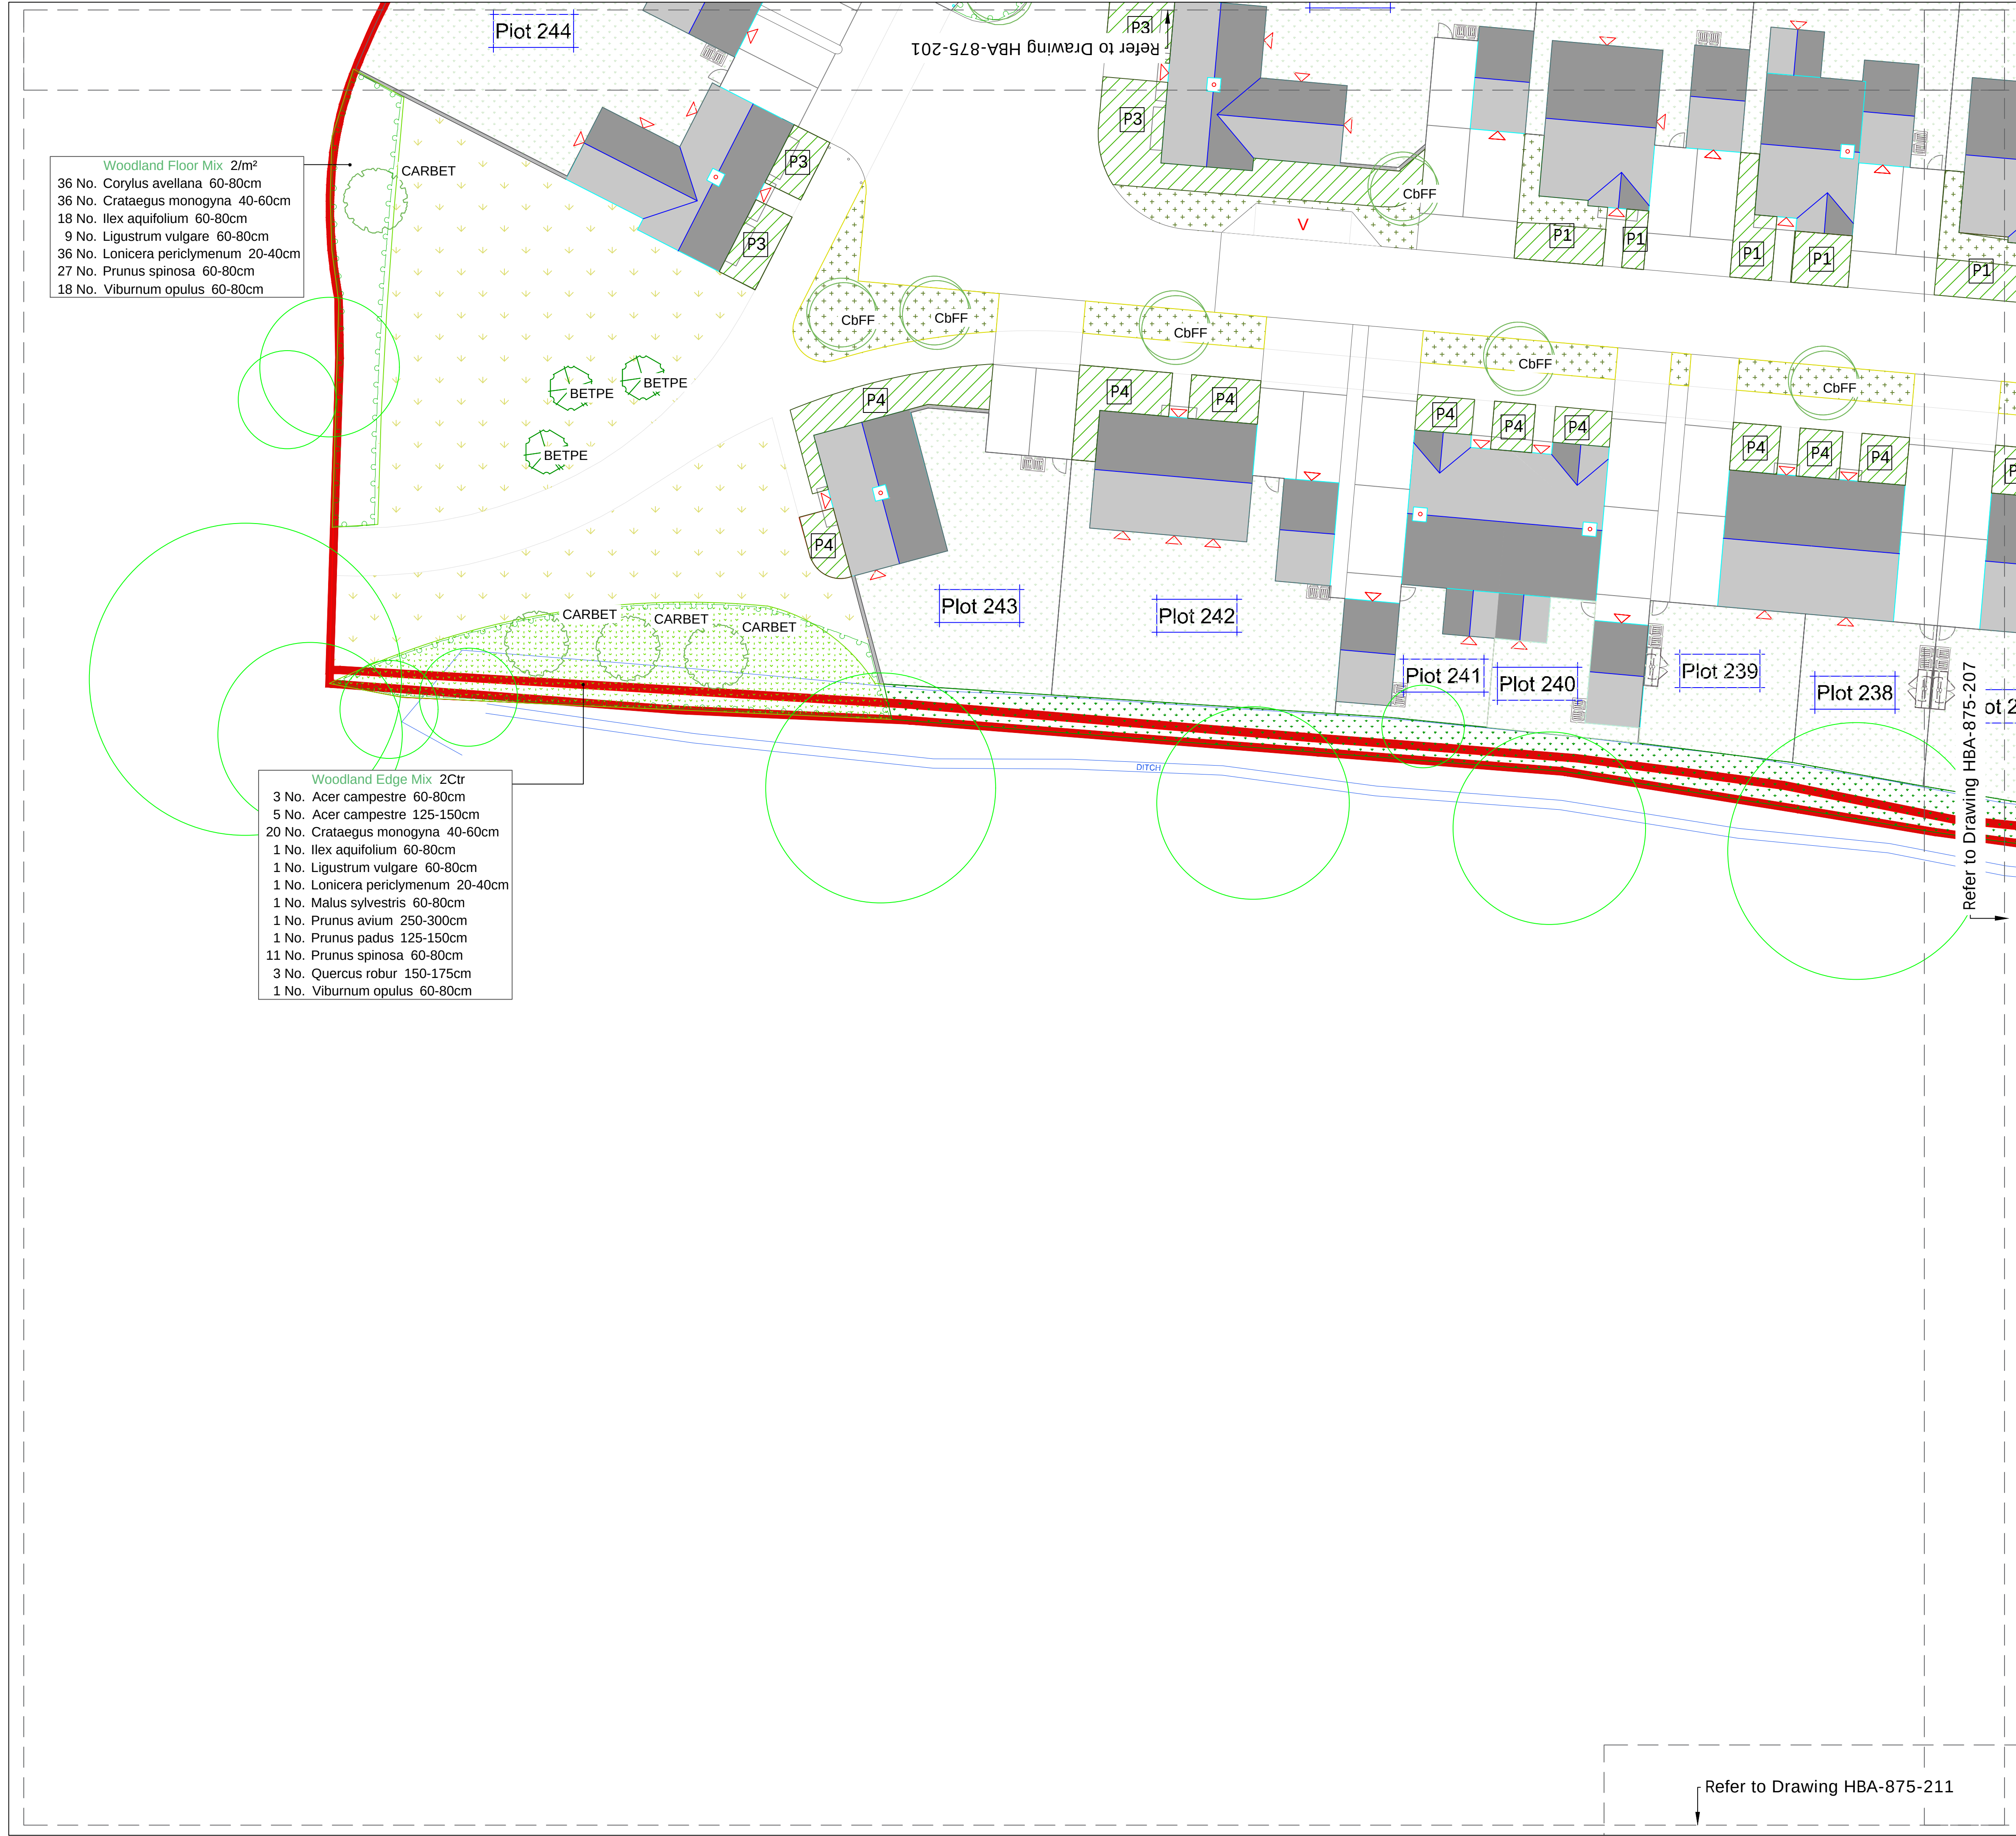

- KEY
- Site Boundary
 - Existing trees and vegetation to be retained
Refer to Arboricultural information by Barrell Tree Consultancy and PEA by Ethos
 - Existing trees to be removed
Refer to Arboricultural information by Barrell Tree Consultancy
 - Proposed legacy trees
Semi-mature (25-30cm girth and 40-45cm girth)
 - Proposed feature trees to public open spaces
Extra Heavy Standards (18-20cm girth) and multi-stems
 - Proposed street trees
Extra Heavy Standards (18-20cm girth)
 - Proposed trees to courtyards, lanes and incidental planting
Heavy Standards (12-14cm and 14-16cm girth)
 - Proposed Advanced Nursery Stock native trees to landscape buffers
Standards and multi-stems within mixes of transplants, whips and feathered trees. Species labelled as part of mix.
 - Hedge planting
 - Native woodland edge and thicket planting mixes
 - Ornamental shrub and herbaceous planting mixes
 - Ornamental shrubs and herbaceous 'doorstep' planting mixes to private gardens
Refer to Plant Schedule for details of species, specification and density of each mix
 - Willow tunnel
 - Specimen shrubs
 - Climbing plants
 - Marginal and aquatic planting to SUDs basins
 - Native species-rich meadow (and restoration of some existing neutral grassland)
Emorsgate mix EM1
 - Pictorial Meadow Turf
'Bee Happy' mix
 - Amenity grass
Emorsgate mix EG22
 - Species-rich lawn to front gardens
Emorsgate mix EL1 Flowering Lawn mix
 - Wetland meadow to swales and SUDs basins
Emorsgate mix EM8 Meadow Mixture for Wetlands
 - Private back gardens
To include amenity grass lawn and paved patio. Other shrub and/or herbaceous planting may be incorporated at the developer/owner's discretion.


Notes:

- All contractors must visit the site and be responsible for taking and checking dimensions.
- All construction information should be taken from figured dimensions only.
- Any discrepancies between drawings, specifications and site conditions must be brought to the attention of the supervising officer.
- This drawing and the works depicted are the copyright of HBA.

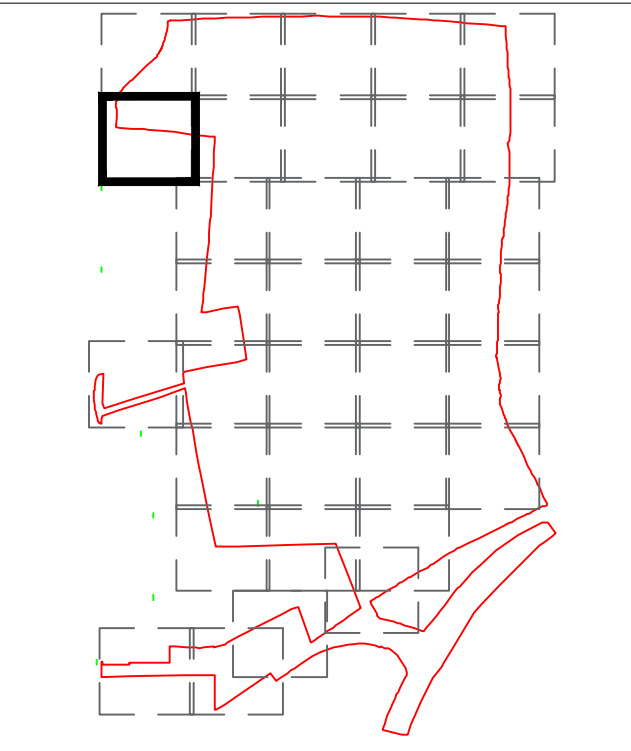

Rev.	Date	By	Description	Ckd	Aprd


Drawing Status:
PLANNING

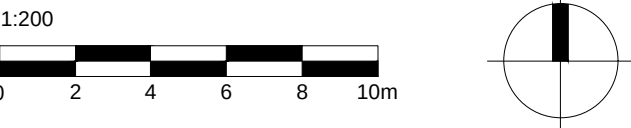

HUSKISSON BROWN
associates
landscape architecture ■ urban design
expert witness ■ environmental planning

Huskisson Brown is the trading name of David Huskisson Associates Limited
17 Upper Grosvenor Road - Tunbridge Wells Kent TN11 2DU
tel: 01892 527629 email: office@huskissonbrown.co.uk
www.huskissonbrown.co.uk


All dimensions to be checked on site		
Client CALA (South Home Counties) Ltd / Bellway		
Homes Ltd		
Project Land North of Waterlane, Angmering		
Drawing Soft Landscape Plan		
Sheet 6 of 34	Scale: 1:200 @ A1	
Date 11.01.21	Drawing No. HBA-875-206	Rev. -
File location: P:\875 - Waterlane\Drawings\HBA\Current Drawings		

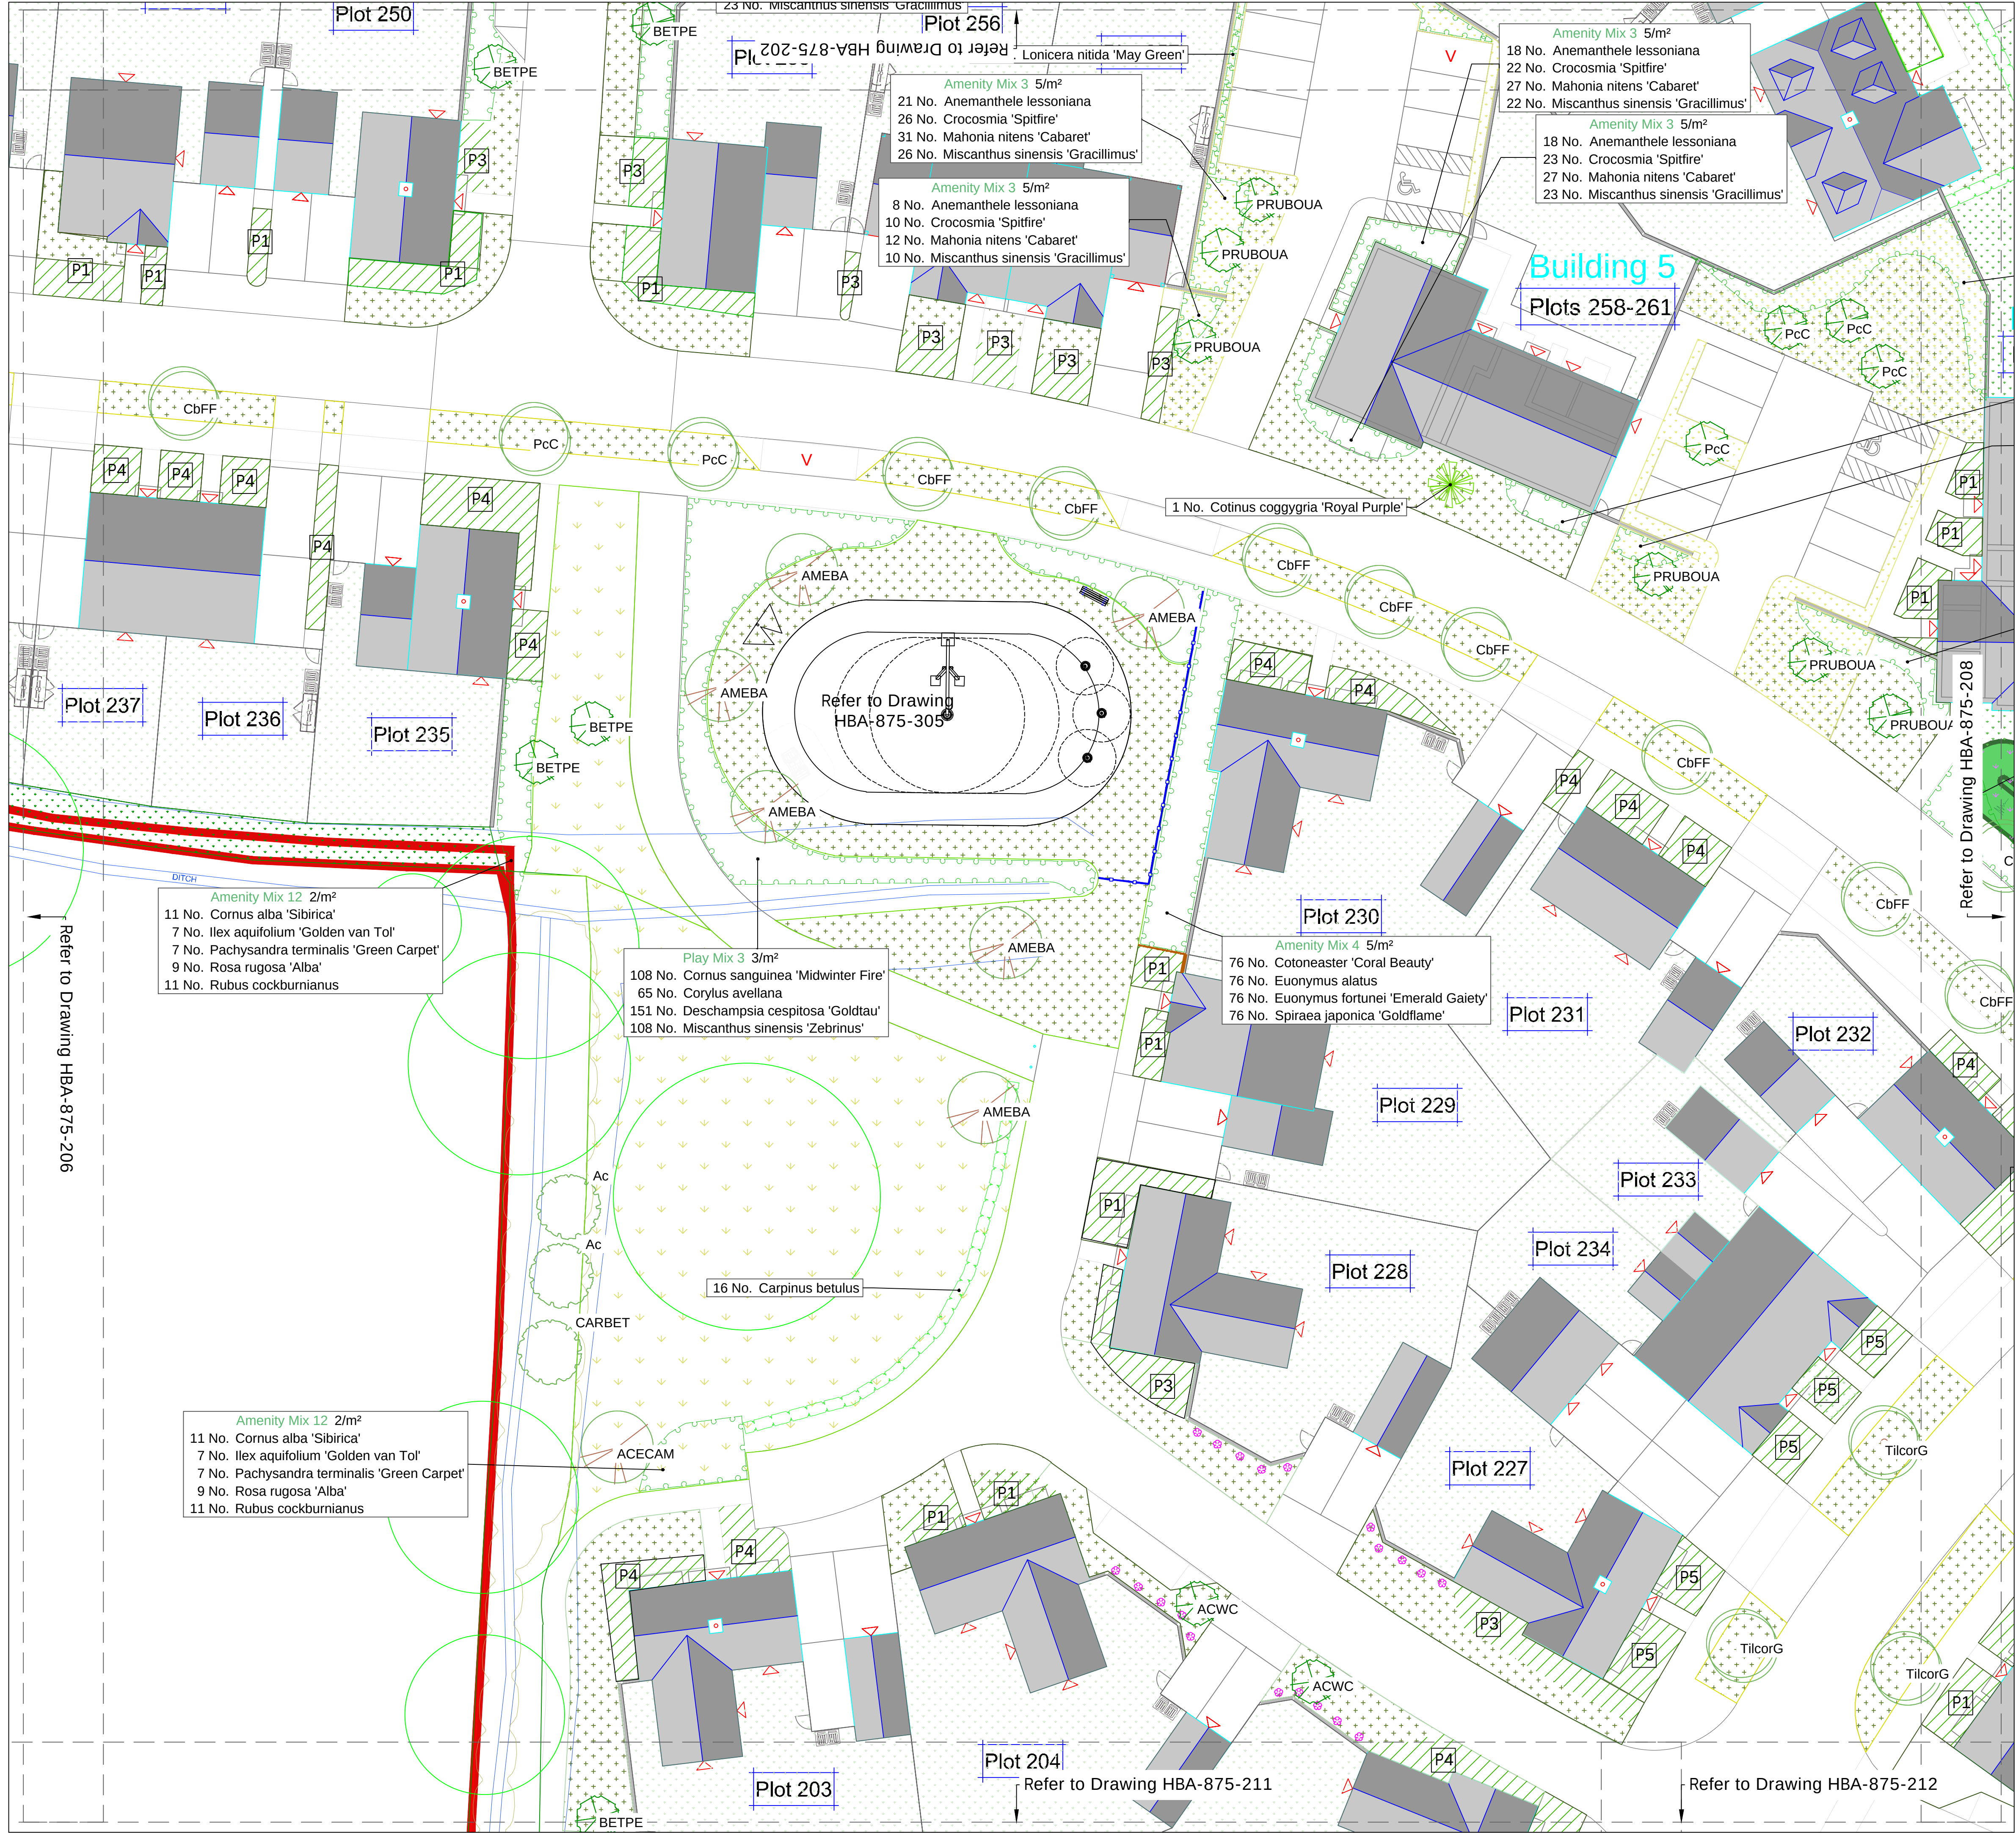


- KEY
- Site Boundary
 - Existing trees and vegetation to be retained
Refer to Arboricultural information by Barrell Tree Consultancy and PEA by Ethos
 - Existing trees to be removed
Refer to Arboricultural information by Barrell Tree Consultancy
 - Proposed legacy trees
Semi-mature (25-30cm girth and 40-45cm girth)
 - Proposed feature trees to public open spaces
Extra Heavy Standards (18-20cm girth) and multi-stems
 - Proposed street trees
Extra Heavy Standards (18-20cm girth)
 - Proposed trees to courtyards, lanes and incidental planting
Heavy Standards (12-14cm and 14-16cm girth)
 - Proposed Advanced Nursery Stock native trees to landscape buffers
Standards and multi-stems within mixes of transplants, whips and feathered trees. Species labelled as part of mix.
 - Hedge planting
 - Native woodland edge and thicket planting mixes
 - Ornamental shrub and herbaceous planting mixes
 - Ornamental shrubs and herbaceous 'doorstep' planting mixes to private gardens addressing streets
Refer to Plant Schedule for details of species, specification and density of each mix
 - Willow tunnel
 - Specimen shrubs
 - Climbing plants
 - Marginal and aquatic planting to SUDs basins
 - Native species-rich meadow (and restoration of some existing neutral grassland)
Emorsgate mix EM1
 - Pictorial Meadow Turf
'Bee Happy' mix
 - Amenity grass
Emorsgate mix EG22
 - Species-rich lawn to front gardens
Emorsgate mix EL1 Flowering Lawn mix
 - Wetland meadow to swales and SUDs basins
Emorsgate mix EM8 Meadow Mixture for Wetlands
 - Private back gardens
To include amenity grass lawn and paved patio. Other shrub and/or herbaceous planting may be incorporated at the developer/owner's discretion.

Notes:

- All contractors must visit the site and be responsible for taking and checking dimensions.
- All construction information should be taken from figured dimensions only.
- Any discrepancies between drawings, specifications and site conditions must be brought to the attention of the supervising officer.
- This drawing and the works depicted are the copyright of HBA.

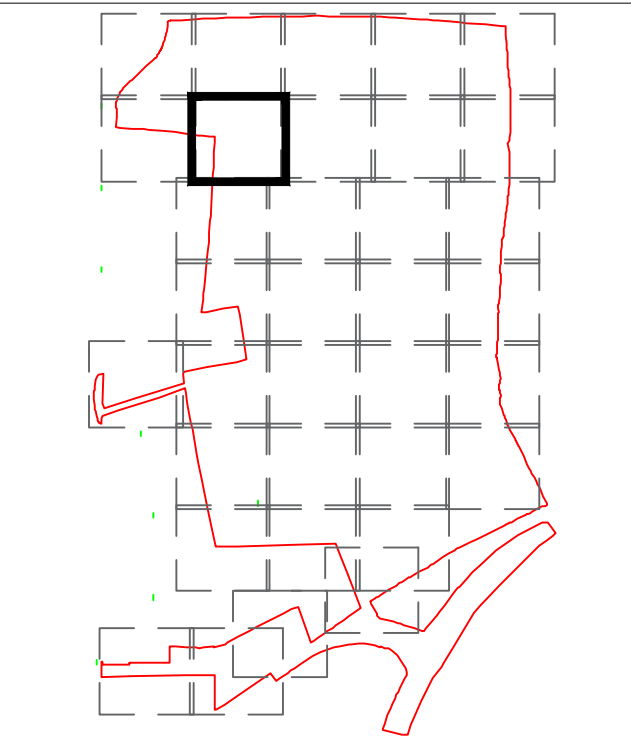

Rev.	Date	By	Description	Ckd	Aprd
Drawing Status:					
PLANNING					

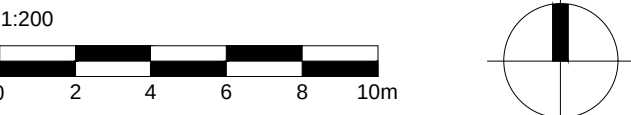

HUSKISSON BROWN
associates
landscape architecture ■ urban design
expert witness ■ environmental planning

Huckisson Brown is the trading name of David Huckisson Associates Limited 17 Upper Grosvenor Road, Tunbridge Wells, Kent TN11 2QU tel: 01892 527828 email: office@huckissonbrown.co.uk www.huckissonbrown.co.uk		
All dimensions to be checked on site		
Client CALA (South Home Counties) Ltd / Bellway Homes Ltd Project Land North of Waterlane, Angmering		
Drawing Soft Landscape Plan		
Sheet 7 of 34		Scale: 1:200 @ A1
Date 11.01.21	Drawing No. HBA-875-207	Rev. -
File location: P:\875 - Waterlane\Drawings\HBA\Current Drawings		