


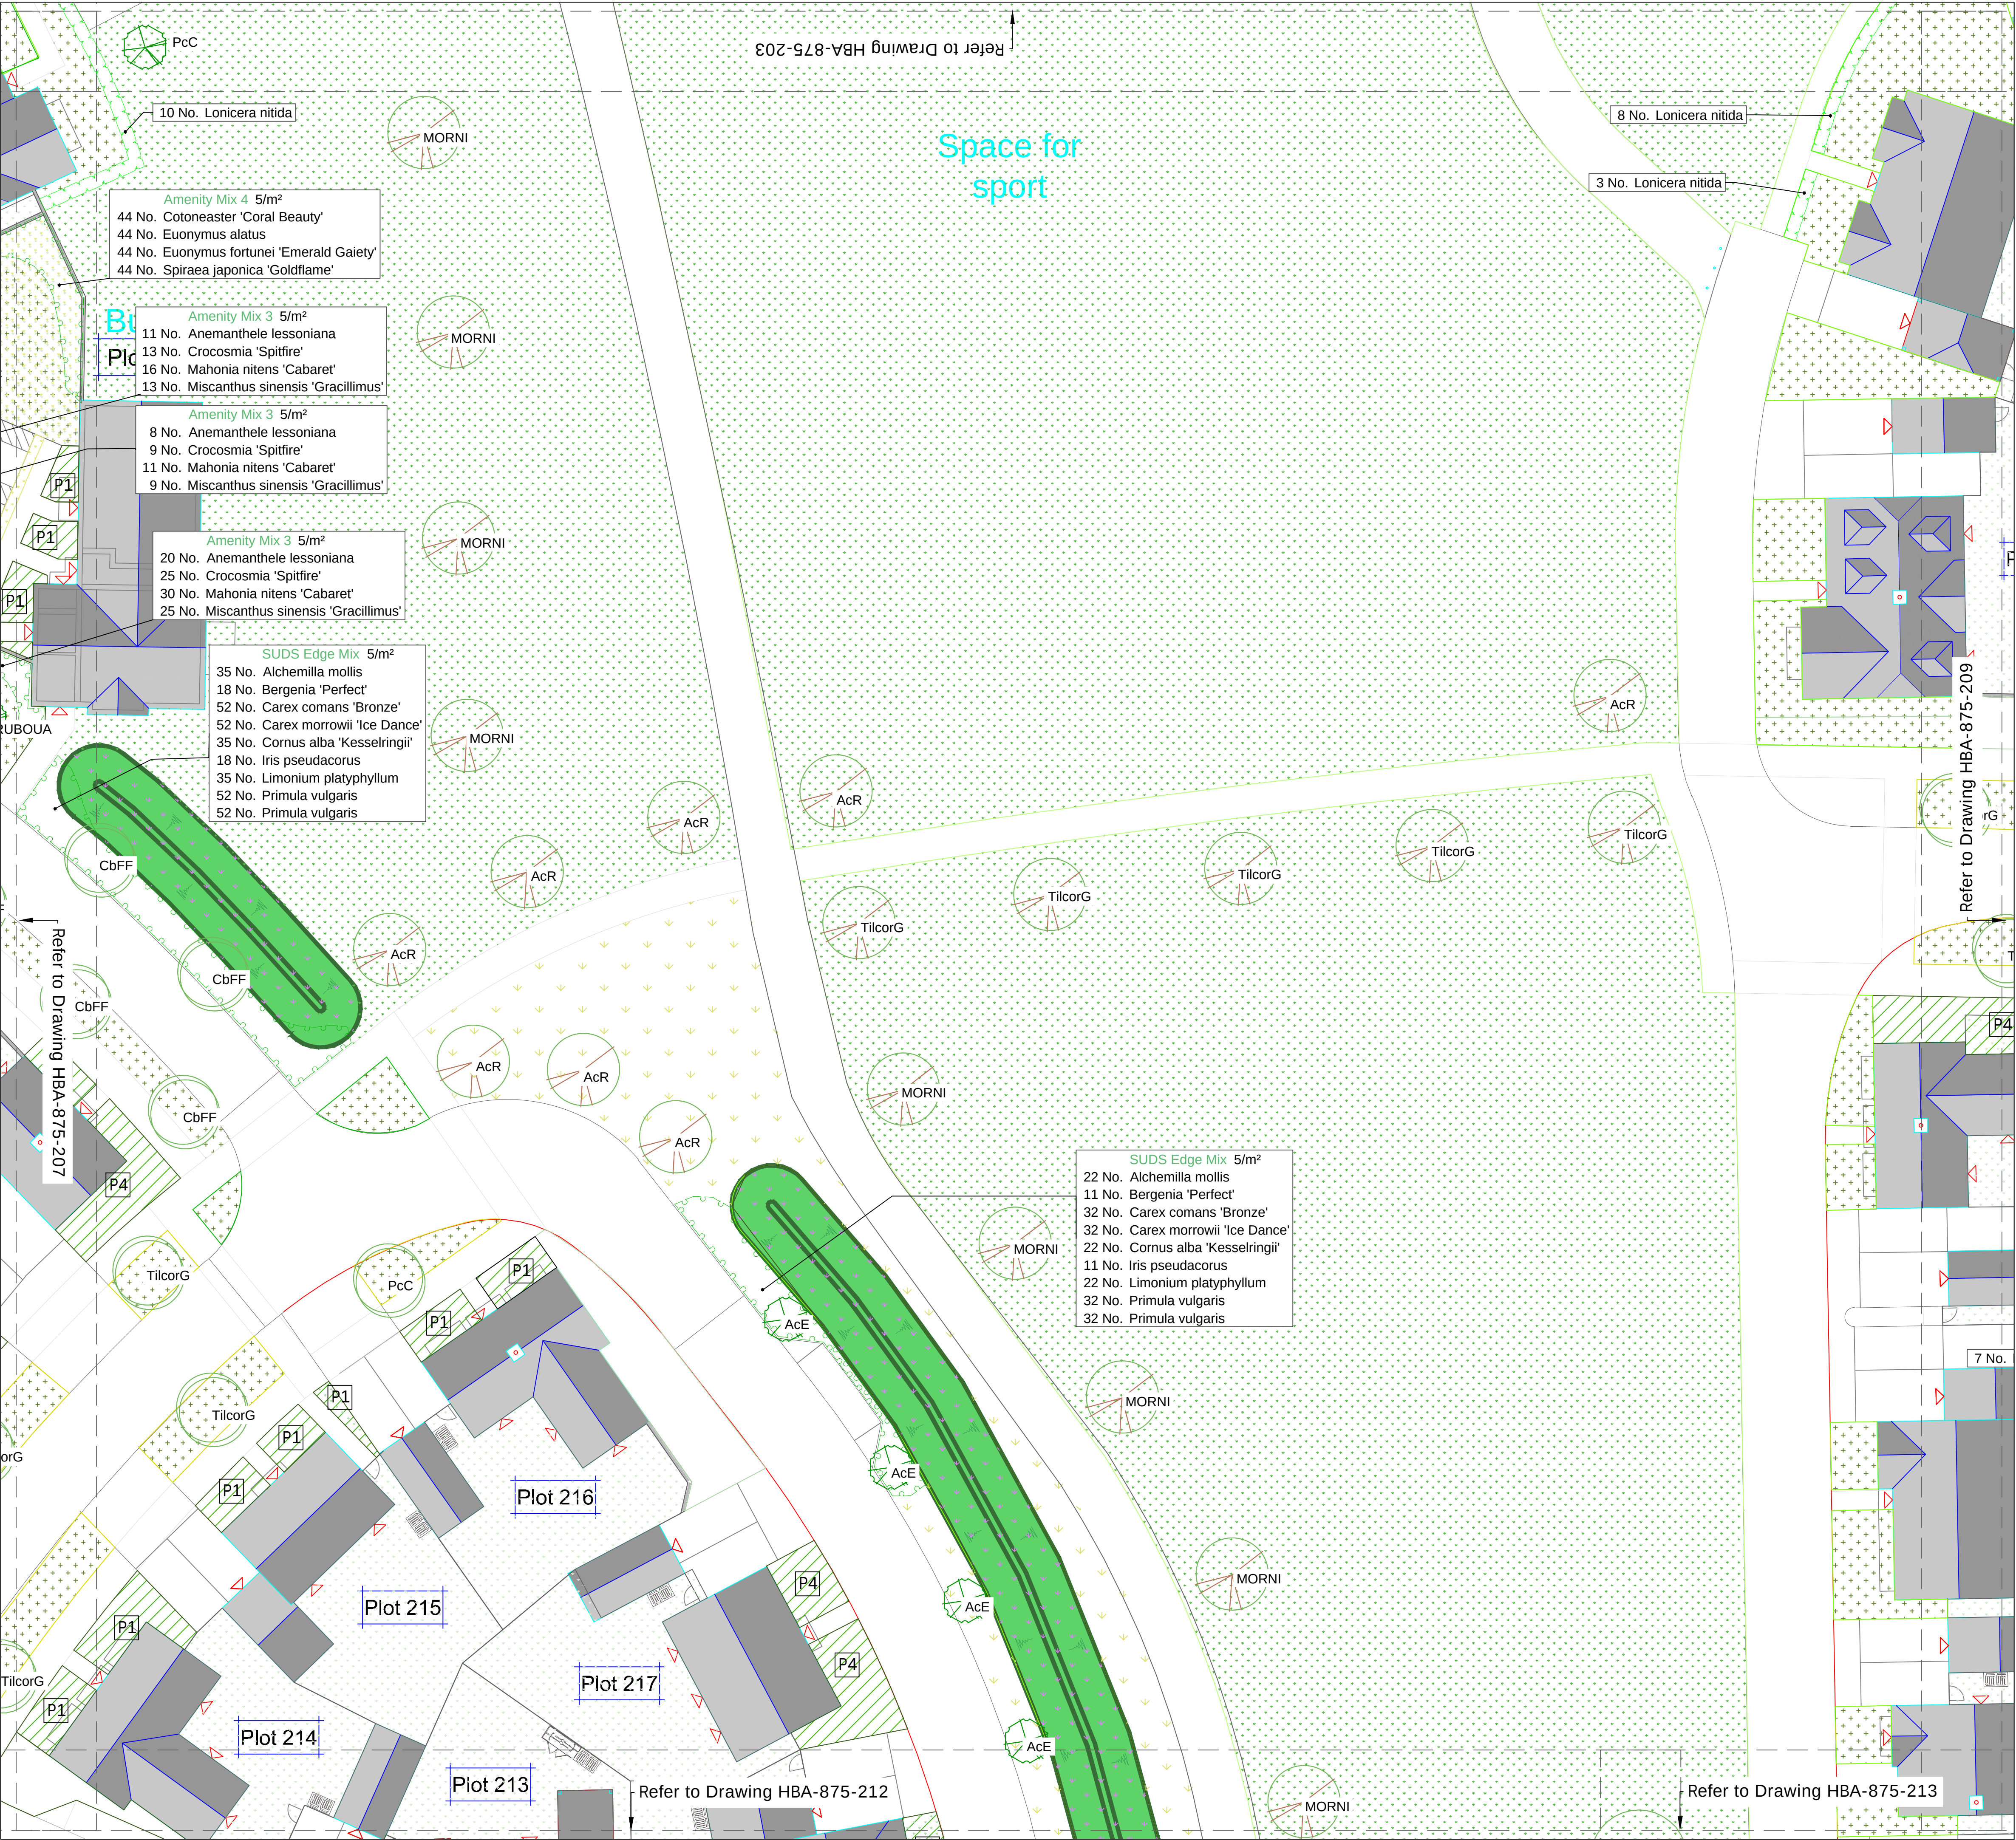


KEY


- Site Boundary
- Existing trees and vegetation to be retained
Refer to Arboricultural information by Barrell Tree Consultancy and PEA by Ethos
- Existing trees to be removed
Refer to Arboricultural information by Barrell Tree Consultancy
- Proposed legacy trees
Semi-mature (25-30cm girth and 40-45cm girth)
- Proposed feature trees to public open spaces
Extra Heavy Standards (18-20cm girth) and multi-stems
- Proposed street trees
Extra Heavy Standards (18-20cm girth)
- Proposed trees to courtyards, lanes and incidental planting
Heavy Standards (12-14cm and 14-16cm girth)
- Proposed Advanced Nursery Stock native trees to landscape buffers
Standards and multi-stems within mixes of transplants, whips and feathered trees. Species labelled as part of mix.
- Hedge planting
- Native woodland edge and thicket planting mixes
- Ornamental shrub and herbaceous planting mixes
- Ornamental shrubs and herbaceous 'doorstep' planting mixes to private gardens
Refer to Plant Schedule for details of species, specification and density of each mix
- Willow tunnel
- Specimen shrubs
- Climbing plants
- Marginal and aquatic planting to SUDS basins
- Native species-rich meadow (and restoration of some existing neutral grassland)
Emorsgate mix EM1
- Pictorial Meadow Turf
'Bee Happy' mix
- Amenity grass
Emorsgate mix EG22
- Species-rich lawn to front gardens
Emorsgate mix EL1 Flowering Lawn mix
- Wetland meadow to swales and SUDS basins
Emorsgate mix EM8 Meadow Mixture for Wetlands
- Private back gardens
To include amenity grass lawn and paved patio. Other shrub and/or herbaceous planting may be incorporated at the developer/owner's discretion.

Notes:

- All contractors must visit the site and be responsible for taking and checking dimensions.
- All construction information should be taken from figured dimensions only.
- Any discrepancies between drawings, specifications and site conditions must be brought to the attention of the supervising officer.
- This drawing and the works depicted are the copyright of HBA.

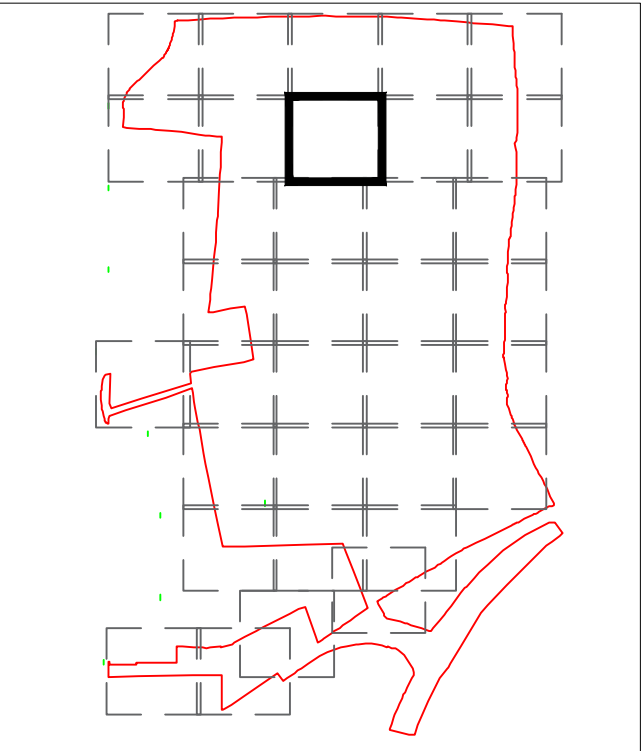

Rev.	Date	By	Description	Ckd	Aprd
Drawing Status:					
PLANNING					

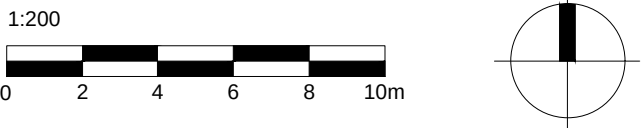

HUSKISSON BROWN
associates
landscape architecture ■ urban design
expert witness ■ environmental planning


All dimensions to be checked on site		
Client	CALA (South Home Counties) Ltd / Bellway	
Homes Ltd		
Project	Land North of Waterlane, Angmering	
Drawing	Soft Landscape Plan	
Sheet 8 of 34	Scale: 1:200 @ A1	
Date	Drawing No.	Rev.
11.01.21	HBA-875-208	-
File location:		
P:\875 - Waterlane\Drawings\HBA\Current Drawings		




- | | |
|---|---|
|  | Site Boundary |
|  | Existing trees and vegetation to be retained
Refer to Arboricultural information by
Barrell Tree Consultancy and PEA by Ethos |
|  | Existing trees to be removed
Refer to Arboricultural information by
Barrell Tree Consultancy |
|  | Proposed legacy trees
Semi-mature (25-30cm girth and 40-45cm
girth) |
|  | Proposed feature trees to public open
spaces
Extra Heavy Standards (18-20cm girth) and
multi-stems |
|  | Proposed street trees
Extra Heavy Standards (18-20cm girth) |
|  | Proposed trees to courtyards, lanes and
incidental planting
Heavy Standards (12-14cm and 14-16cm
girth) |
|  | Proposed Advanced Nursery Stock native
trees to landscape buffers
Standards and multi-stems within mixes of
transplants, whips and feathered trees.
Species labelled as part of mix. |
|  | Hedge planting |
|  | Native woodland edge and thicket planting
mixes |
|  | Ornamental shrub and herbaceous
planting mixes |
|  | Ornamental shrubs and herbaceous
'doorstep' planting mixes to private gardens
addressing streets
Refer to Plant Schedule for details of
species, specification and density of each
mix |
|  | Willow tunnel |
|  | Specimen shrubs |
|  | Climbing plants |
|  | Marginal and aquatic planting to SUDS
basins |
|  | Native species-rich meadow (and
restoration of some existing neutral
grassland)
Emsorgate mix EM1 |
|  | Pictorial Meadow Turf
'Bee Happy' mix |
|  | Amenity grass
Emsorgate mix EG22 |
|  | Species-rich lawn to front gardens
Emsorgate mix EL1 Flowering Lawn mix |
|  | Wetland meadow to swales and SUDS
basins
Emsorgate mix EM8 Meadow Mixture for
Wetlands |
|  | Private back gardens
To include amenity grass lawn and paved
patio. Other shrub and/or herbaceous
planting may be incorporated at the
developer/owner's discretion. |

Notes:

- All contractors must visit the site and be responsible for taking and checking dimensions.
- All construction information should be taken from figured dimensions only.
- Any discrepancies between drawings, specifications and site conditions must be brought to the attention of the supervising officer.
- This drawing and the works depicted are the copyright of HBA.

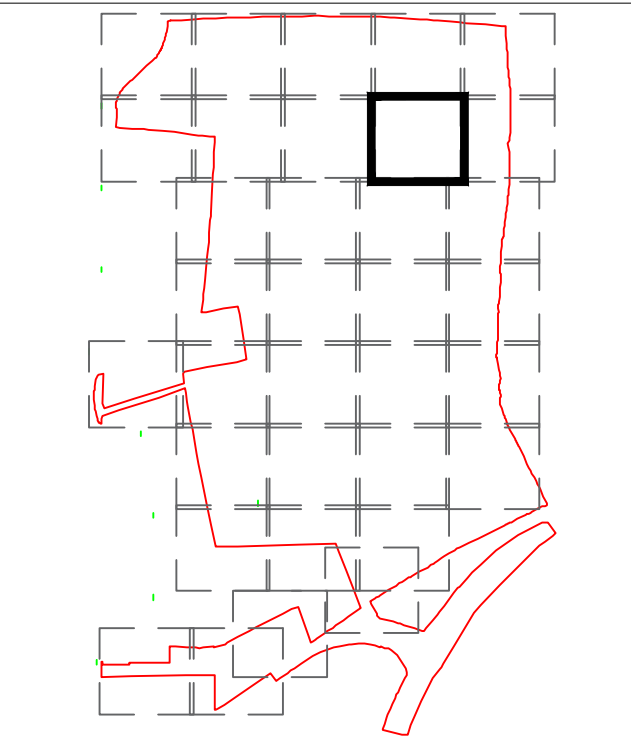

Rev.	Date	By	Description	Ckd	Aprd
Drawing Status:					
PLANNING					

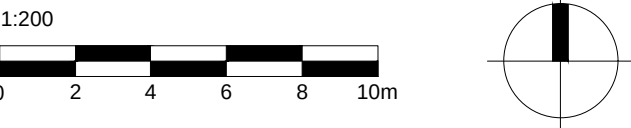

Huskisson Brown is the trading name of David Huskisson Associates Limited
17 Old Grove Road, Tarncliffe Works, East. Thet 20U
Tel: 01982 527828 email: office@huskissonbrown.co.uk
www.huskissonbrown.co.uk

All dimensions to be checked on site

Client
CALA (South Home Counties) Ltd / Bellway
Homes Ltd
Project
Land North of Waterlane, Angmering

Drawing
Soft Landscape Plan

Sheet 9 of 34 Scale: 1:200 @ A1

Date	Drawing No.	Rev.
11.01.21	HBA-875-209	-
File location:		


P1:875 - Waterlane Drawings\HBA\Current Drawings



- KEY
- Site Boundary
 - Existing trees and vegetation to be retained
Refer to Arboricultural information by Barrell Tree Consultancy and PEA by Ethos
 - Existing trees to be removed
Refer to Arboricultural information by Barrell Tree Consultancy
 - Proposed legacy trees
Semi-mature (25-30cm girth and 40-45cm girth)
 - Proposed feature trees to public open spaces
Extra Heavy Standards (18-20cm girth) and multi-stems
 - Proposed street trees
Extra Heavy Standards (18-20cm girth)
 - Proposed trees to courtyards, lanes and incidental planting
Heavy Standards (12-14cm and 14-16cm girth)
 - Proposed Advanced Nursery Stock native trees to landscape buffers
Standards and multi-stems within mixes of transplants, whips and feathered trees. Species labelled as part of mix.
 - Hedge planting
 - Native woodland edge and thicket planting mixes
 - Ornamental shrub and herbaceous planting mixes
 - Ornamental shrubs and herbaceous 'doorstep' planting mixes to private gardens addressing streets
Refer to Plant Schedule for details of species, specification and density of each mix
 - Willow tunnel
 - Specimen shrubs
 - Climbing plants
 - Marginal and aquatic planting to SUDs basins
 - Native species-rich meadow (and restoration of some existing neutral grassland)
Emorsgate mix EM1
 - Pictorial Meadow Turf
'Bee Happy' mix
 - Amenity grass
Emorsgate mix EG22
 - Species-rich lawn to front gardens
Emorsgate mix EL1 Flowering Lawn mix
 - Wetland meadow to swales and SUDs basins
Emorsgate mix EM8 Meadow Mixture for Wetlands
 - Private back gardens
To include amenity grass lawn and paved patio. Other shrub and/or herbaceous planting may be incorporated at the developer/owner's discretion.


Notes:

- All contractors must visit the site and be responsible for taking and checking dimensions.
- All construction information should be taken from figured dimensions only.
- Any discrepancies between drawings, specifications and site conditions must be brought to the attention of the supervising officer.
- This drawing and the works depicted are the copyright of HBA.

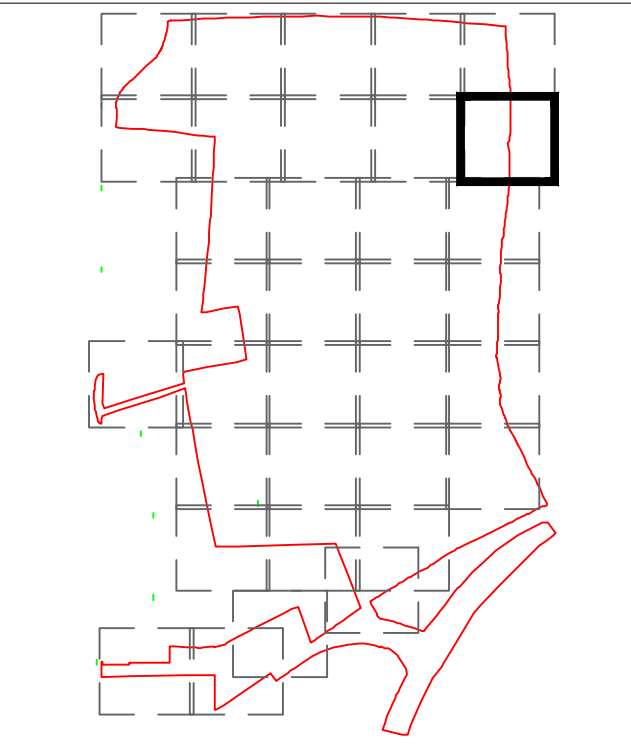

Rev.	Date	By	Description	Ckd	Aprd

Drawing Status:
PLANNING

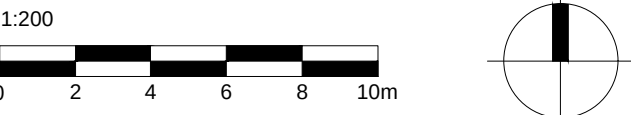

HUSKISSON BROWN
associates
landscape architecture ■ urban design
expert witness ■ environmental planning

Huskisson Brown is the trading name of David Huskisson Associates Limited 17 Upper Grosvenor Road - Tunbridge Wells Kent TN11 2DU tel: 01892 527629 email: office@huskissonbrown.co.uk www.huskissonbrown.co.uk		
All dimensions to be checked on site		
Client CALA (South Home Counties) Ltd / Bellway Homes Ltd		
Project Land North of Waterlane, Angmering		
Drawing Soft Landscape Plan		
Sheet 10 of 34	Scale: 1:200 @ A1	
Date 11.01.21	Drawing No. HBA-875-210	Rev. -
File location: P:\875 - Waterlane\Drawings\HBA\Current Drawings		

Amenity Mix 9 3/m²
46 No. Hedera colchica 'Sulphur Heart' 80-100cm
46 No. Skimmia japonica 'Kew White' 60-80cm

Amenity Mix 9 3/m²
22 No. Hedera colchica 'Sulphur Heart' 80-100cm
22 No. Skimmia japonica 'Kew White' 60-80cm

Hedgerow gaps (screening) Mix No.
5 No. Acer campestre 250-300cm
10 No. Acer campestre 60-80cm
35 No. Crataegus monogyna 40-60cm
15 No. Ilex aquifolium 60-80cm
10 No. Ligustrum vulgare 60-80cm
1 No. Malus sylvestris 60-80cm
2 No. Prunus avium 250-300cm
10 No. Prunus padus 60-80cm
10 No. Prunus spinosa 60-80cm
2 No. Viburnum opulus 60-80cm

Amenity Mix 9 3/m²
25 No. Hedera colchica 'Sulphur Heart' 80-100cm
25 No. Skimmia japonica 'Kew White' 60-80cm

Amenity Mix 10 4/m²
46 No. Bergenia 'Bressingham White'
46 No. Hebe 'Green Globe' 40-60cm
31 No. Sarcococca humilis 40-60cm
31 No. Skimmia confusa 'Kew Green' 40-60cm

Amenity Mix 5 4/m²
33 No. Bergenia 'Perfect'
44 No. Brachyglottis 'Sunshine' 40-60cm
33 No. Vinca minor 'Burgundy' 30-40cm

Amenity Mix 4 4/m²
37 No. Cotoneaster 'Coral Beauty' 30-40cm
37 No. Euonymus alatus 40-60cm
37 No. Euonymus fortunei 'Emerald Gaiety' 20-30cm
37 No. Spiraea japonica 'Goldflame' 30-40cm


Amenity Mix 4 4/m²
18 No. Cotoneaster 'Coral Beauty' 30-40cm
18 No. Euonymus alatus 40-60cm
18 No. Euonymus fortunei 'Emerald Gaiety' 20-30cm
18 No. Spiraea japonica 'Goldflame' 30-40cm

KEY


- Site Boundary
- Existing trees and vegetation to be retained
Refer to Arboricultural information by
Barrell Tree Consultancy and PEA by Ethos
- Existing trees to be removed
Refer to Arboricultural information by
Barrell Tree Consultancy
- Proposed legacy trees
Semi-mature (25-30cm girth and 40-45cm
girth)
- Proposed feature trees to public open
spaces
Extra Heavy Standards (18-20cm girth) and
multi-stems
- Proposed street trees
Extra Heavy Standards (18-20cm girth)
- Proposed trees to courtyards, lanes and
incidental planting
Heavy Standards (12-14cm and 14-16cm
girth)
- Proposed Advanced Nursery Stock native
trees to landscape buffers
Standards and multi-stems within mixes of
transplants, whips and feathered trees.
Species labelled as part of mix.
- Hedge planting
- Native woodland edge and thicket planting
mixes
- Ornamental shrub and herbaceous
planting mixes
- Ornamental shrubs and herbaceous
'doorstep' planting mixes to private gardens
addressing streets
Refer to Plant Schedule for details of
species, specification and density of each
mix
- Willow tunnel
- Specimen shrubs
- Climbing plants
- Marginal and aquatic planting to SUDs
basins
- Native species-rich meadow (and
restoration of some existing neutral
grassland)
Emorsgate mix EM1
- Pictorial Meadow Turf
'Bee Happy' mix
- Amenity grass
Emorsgate mix EG22
- Species-rich lawn to front gardens
Emorsgate mix EL1 Flowering Lawn mix
- Wetland meadow to swales and SUDs
basins
Emorsgate mix EM8 Meadow Mixture for
Wetlands
- Private back gardens
To include amenity grass lawn and paved
patio. Other shrub and/or herbaceous
planting may be incorporated at the
developer/owner's discretion.

Notes:

- All contractors must visit the site and be
responsible for taking and checking dimensions.
- All construction information should be taken from
figured dimensions only.
- Any discrepancies between drawings,
specifications and site conditions must be brought
to the attention of the supervising officer.
- This drawing and the works depicted are the
copyright of HBA.

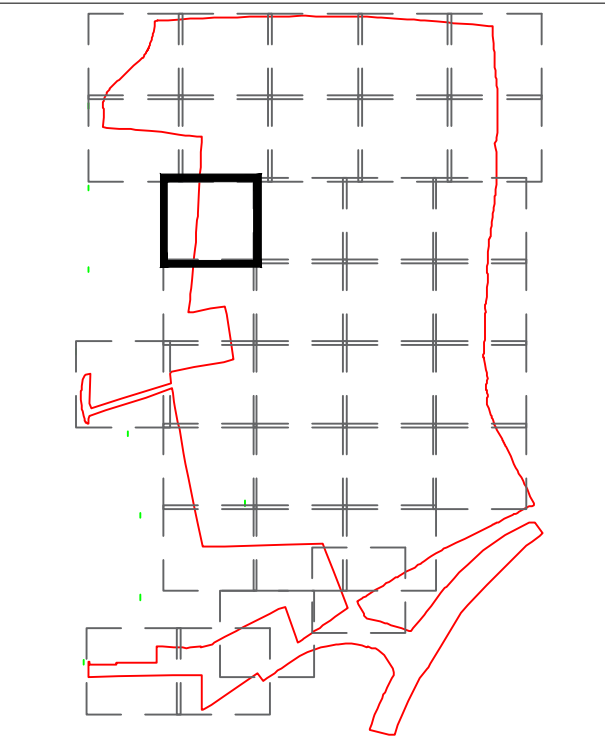


Rev.	Date	By	Description	Ckd	Aprd
Drawing Status:					
PLANNING					

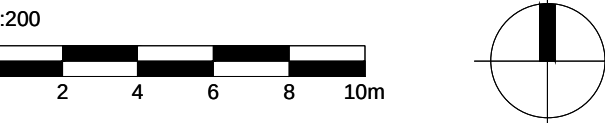


HUSKISSON BROWN
associates
landscape architecture ■ urban design
expert witness ■ environmental planning


Huskinson Brown is the trading name of David Huskinson Associates Limited
17 Upper Grosvenor Road - Tunbridge Wells Kent TN11 2DU
tel: 01892 527629 email: office@huskinsonbrown.co.uk
www.huskinsonbrown.co.uk

All dimensions to be checked on site		
Client	CALA (South Home Counties) Ltd / Bellway	
Project	Homes Ltd	
Project	Land North of Waterlane, Angmering	
Drawing	Soft Landscape Plan	
Sheet 11 of 34	Scale: 1:200 @ A1	
Date	Drawing No.	Rev.
11.01.21	HBA-875-211	-
File location:		
P:\875 - Waterlane\Drawings\HBA\Current Drawings		

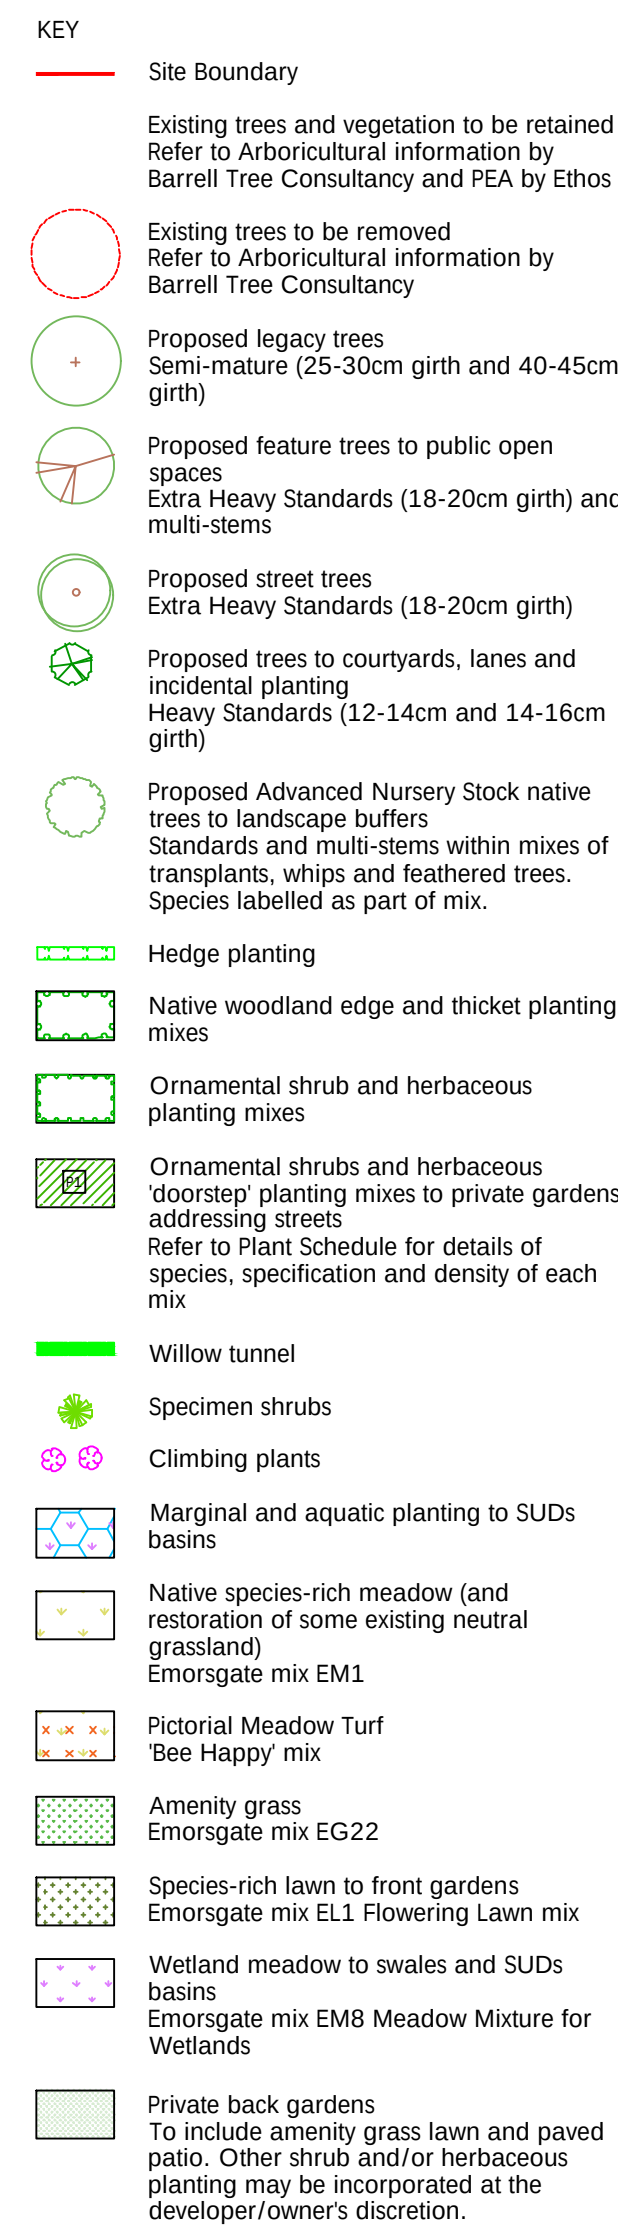

- All contractors must visit the site and be responsible for taking and checking dimensions.
- All construction information should be taken from figured dimensions only.
- Any discrepancies between drawings, specifications and site conditions must be brought to the attention of the supervising officer.
- This drawing and the works depicted are the copyright of HBA.

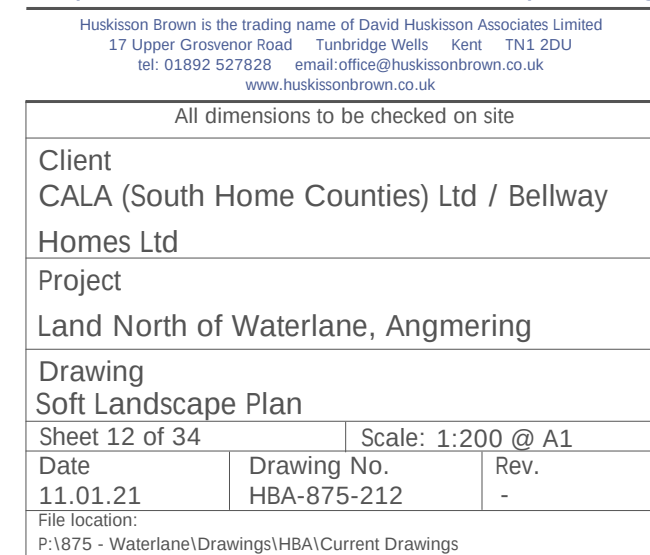

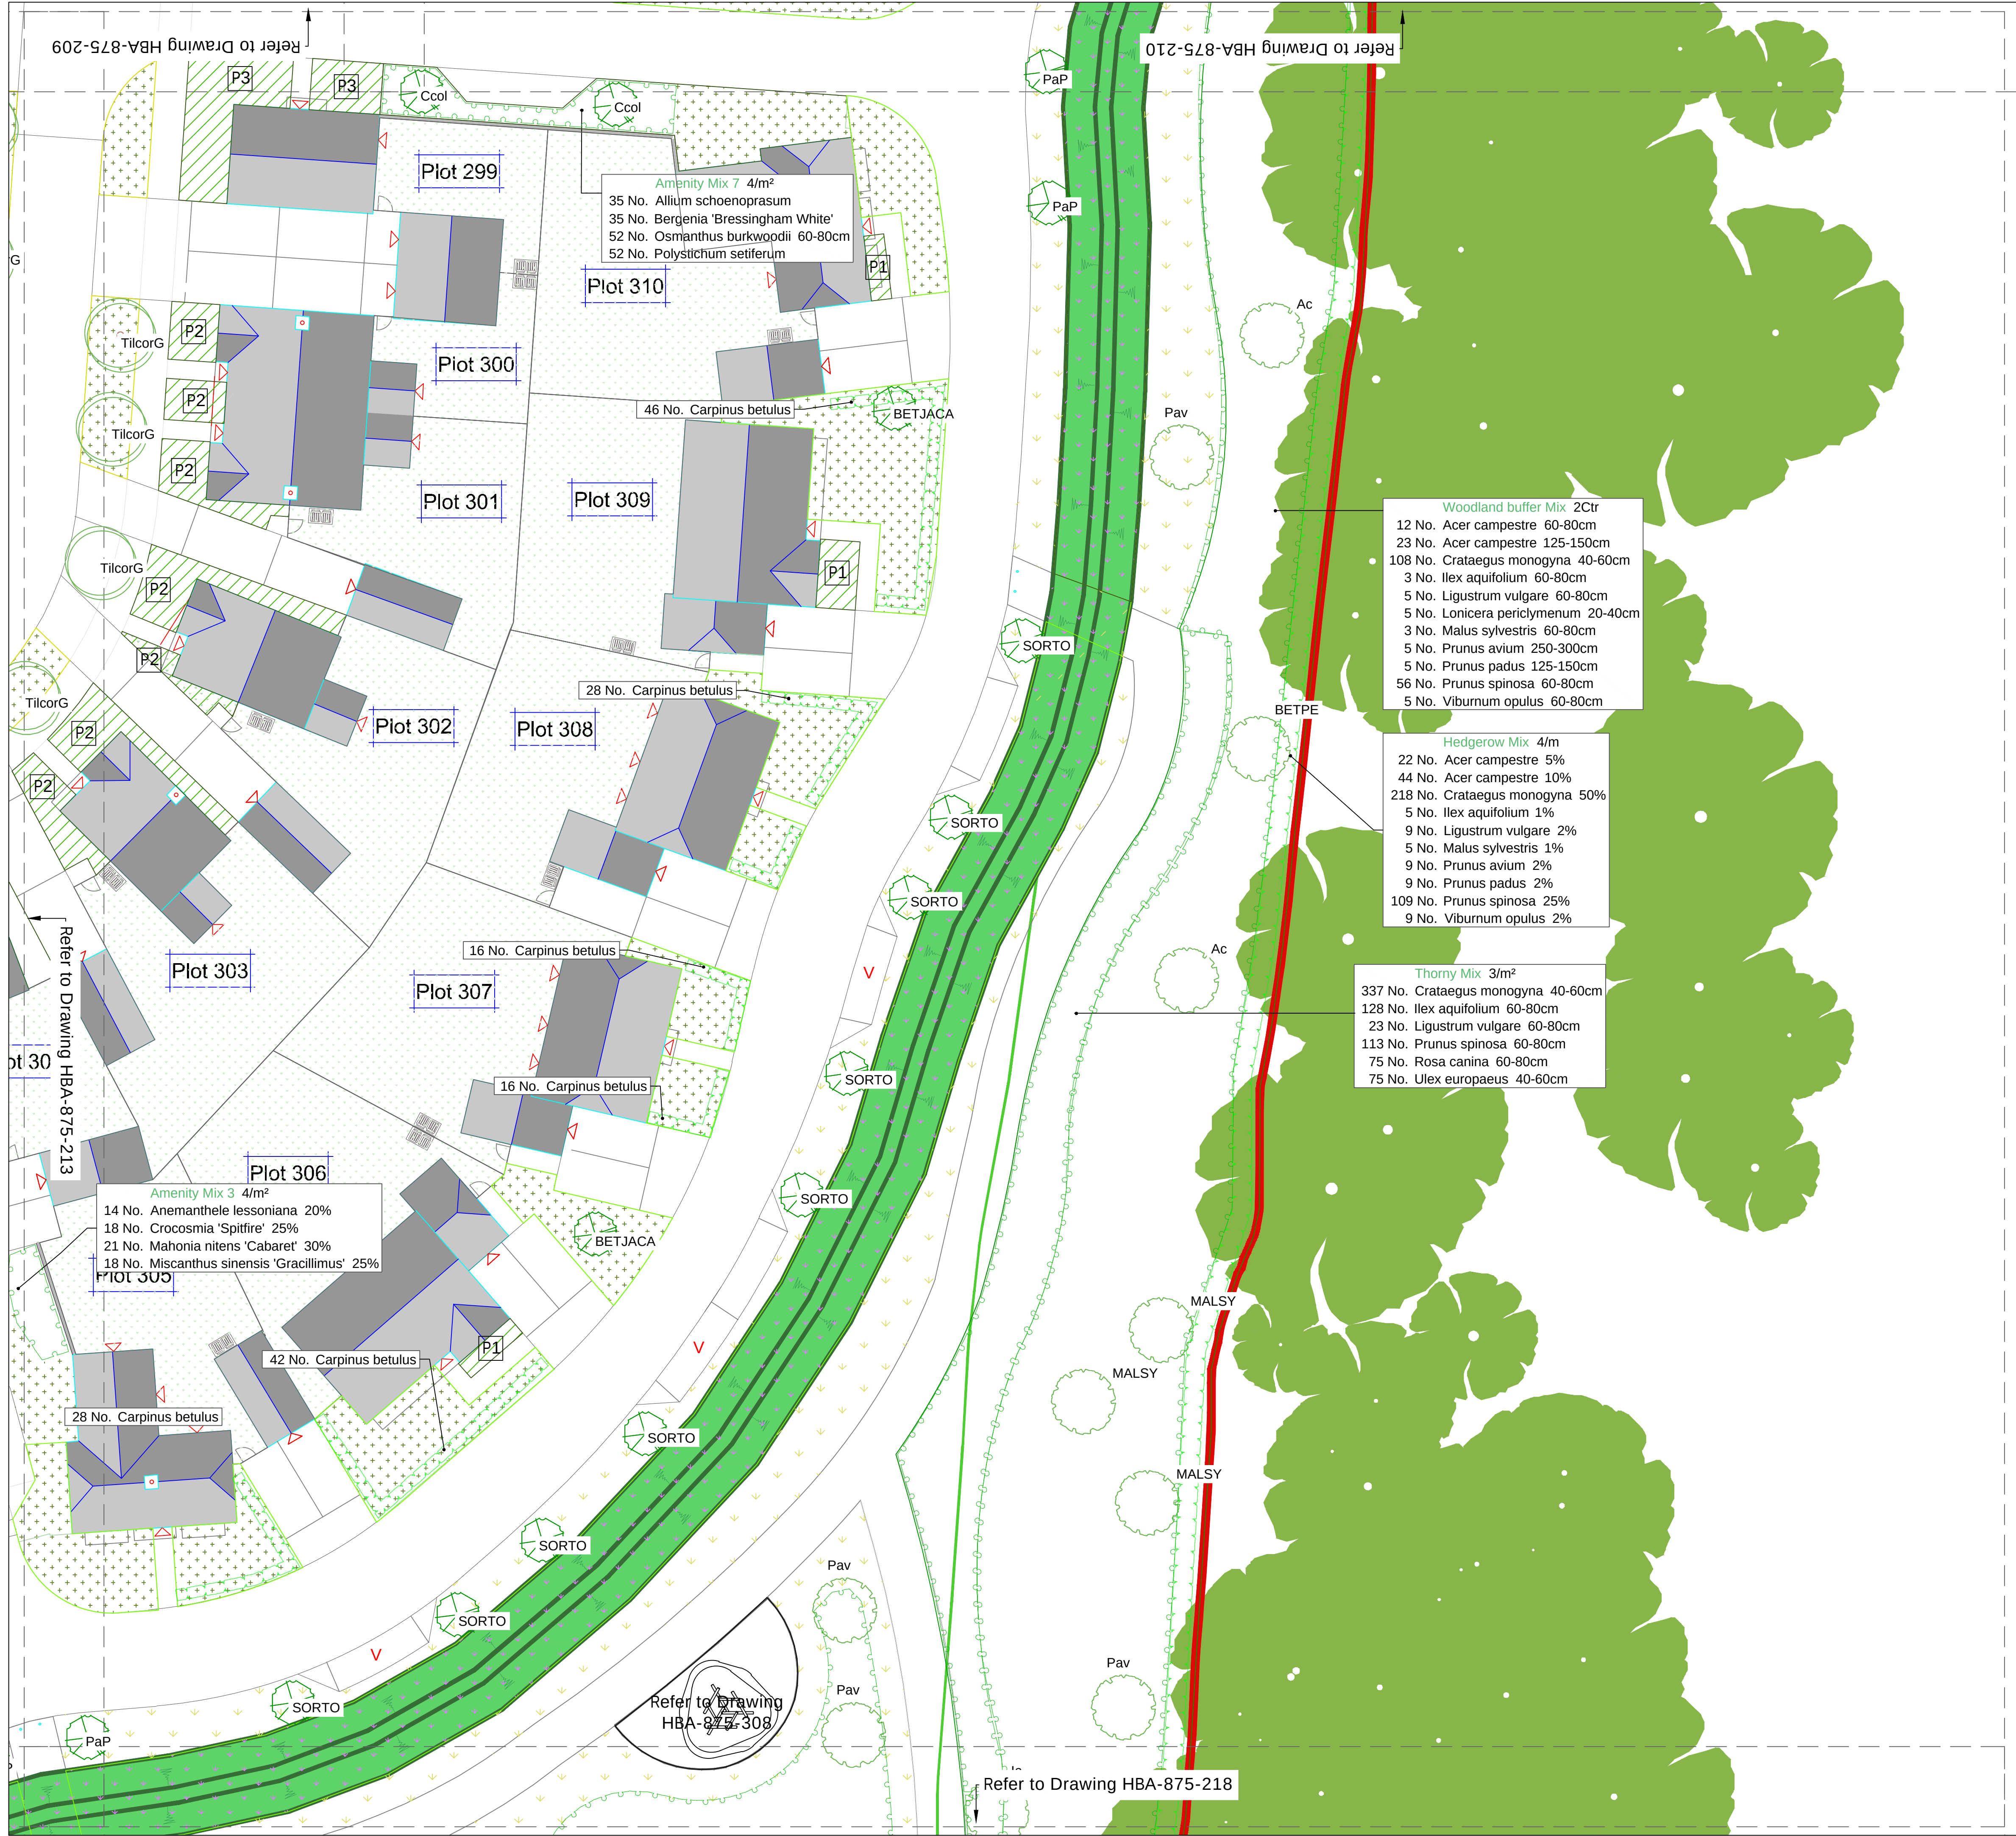

KEY

- Site Boundary
- Existing trees and vegetation to be retained
Refer to Arboricultural information by Barrell Tree Consultancy and PEA by Ethos
- Existing trees to be removed
Refer to Arboricultural information by Barrell Tree Consultancy
- Proposed legacy trees
Semi-mature (25-30cm girth and 40-45cm girth)
- Proposed feature trees to public open spaces
Extra Heavy Standards (18-20cm girth) and multi-stems
- Proposed street trees
Extra Heavy Standards (18-20cm girth)
- Proposed trees to courtyards, lanes and incidental planting
Heavy Standards (12-14cm and 14-16cm girth)
- Proposed Advanced Nursery Stock native trees to landscape buffers
Standards and multi-stems within mixes of transplants, whips and feathered trees. Species labelled as part of mix.
- Hedge planting
- Native woodland edge and thicket planting mixes
- Ornamental shrub and herbaceous planting mixes
- Ornamental shrubs and herbaceous 'doorstep' planting mixes to private gardens addressing streets
Refer to Plant Schedule for details of species, specification and density of each mix
- Willow tunnel
- Specimen shrubs
- Climbing plants
- Marginal and aquatic planting to SUDs basins
- Native species-rich meadow (and restoration of some existing neutral grassland)
Emorsgate mix EM1
- Pictorial Meadow Turf
'Bee Happy' mix
- Amenity grass
Emorsgate mix EG22
- Species-rich lawn to front gardens
Emorsgate mix EL1 Flowering Lawn mix
- Wetland meadow to swales and SUDs basins
Emorsgate mix EM8 Meadow Mixture for Wetlands
- Private back gardens
To include amenity grass lawn and paved patio. Other shrub and/or herbaceous planting may be incorporated at the developer/owner's discretion.

Notes:

- All contractors must visit the site and be responsible for taking and checking dimensions.
- All construction information should be taken from figured dimensions only.
- Any discrepancies between drawings, specifications and site conditions must be brought to the attention of the supervising officer.
- This drawing and the works depicted are the copyright of HBA.

Rev.	Date	By	Description	Ckd	Aprd

Drawing Status:
PLANNING

1:200

HUSKISSON BROWN
associates
landscape architecture ■ urban design
expert witness ■ environmental planning

Huskinson Brown is the trading name of David Huskinson Associates Limited
17 Upper Grosvenor Road Turbidge Walls Kent TN1 2DU
tel: 01892 527629 email: office@huskinsonbrown.co.uk
www.huskinsonbrown.co.uk

All dimensions to be checked on site		
Client	CALA (South Home Counties) Ltd / Bellway	
Project	Homes Ltd	
Drawing	Land North of Waterlane, Angmering	
Sheet 14 of 34	Scale: 1:200 @ A1	
Date	Drawing No.	Rev.
11.01.21	HBA-875-214	-
File location: P:\875 - Waterlane\Drawings\HBA\Current Drawings		