



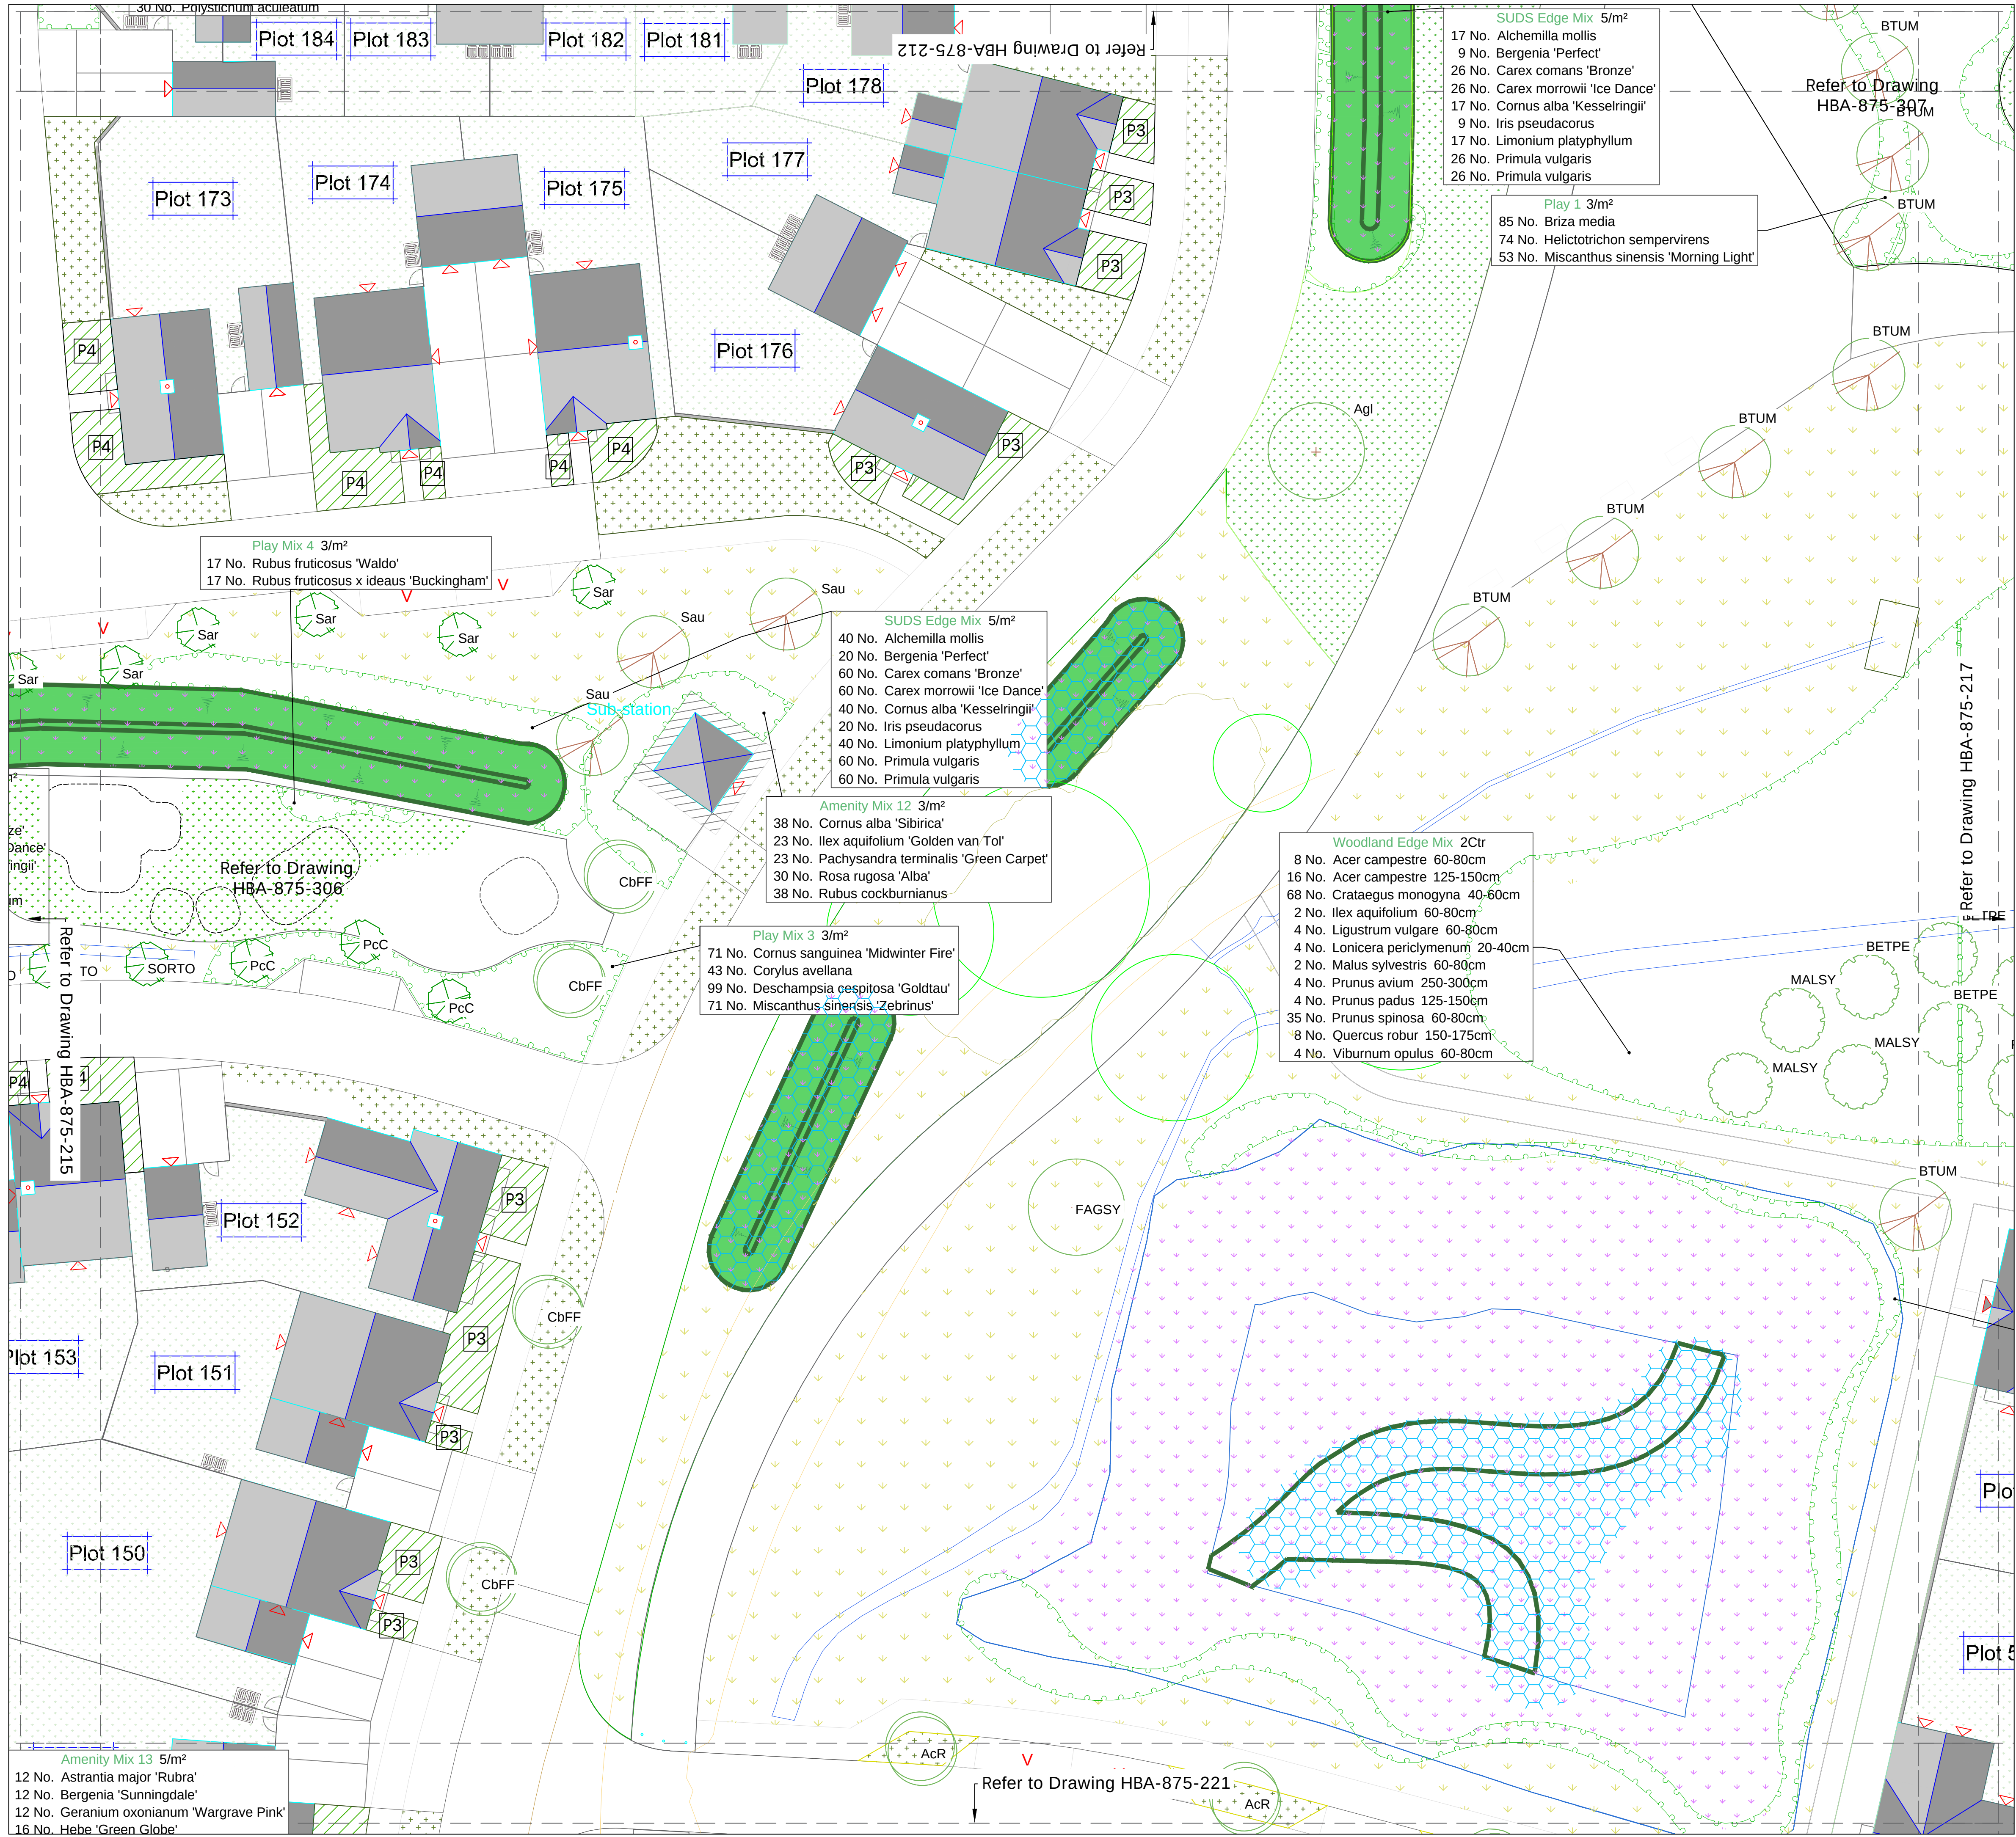


- KEY
- Site Boundary
 - Existing trees and vegetation to be retained
Refer to Arboricultural information by Barrell Tree Consultancy and PEA by Ethos
 - Existing trees to be removed
Refer to Arboricultural information by Barrell Tree Consultancy
 - Proposed legacy trees
Semi-mature (25-30cm girth and 40-45cm girth)
 - Proposed feature trees to public open spaces
Extra Heavy Standards (18-20cm girth) and multi-stems
 - Proposed street trees
Extra Heavy Standards (18-20cm girth)
 - Proposed trees to courtyards, lanes and incidental planting
Heavy Standards (12-14cm and 14-16cm girth)
 - Proposed Advanced Nursery Stock native trees to landscape buffers
Standards and multi-stems within mixes of transplants, whips and feathered trees. Species labelled as part of mix.
 - Hedge planting
 - Native woodland edge and thicket planting mixes
 - Ornamental shrub and herbaceous planting mixes
 - Ornamental shrubs and herbaceous 'doorstep' planting mixes to private gardens addressing streets
Refer to Plant Schedule for details of species, specification and density of each mix
 - Willow tunnel
 - Specimen shrubs
 - Climbing plants
 - Marginal and aquatic planting to SUDS basins
 - Native species-rich meadow (and restoration of some existing neutral grassland)
Emorsgate mix EM1
 - Pictorial Meadow Turf
'Bee Happy' mix
 - Amenity grass
Emorsgate mix EG22
 - Species-rich lawn to front gardens
Emorsgate mix EL1 Flowering Lawn mix
 - Wetland meadow to swales and SUDS basins
Emorsgate mix EM8 Meadow Mixture for Wetlands
 - Private back gardens
To include amenity grass lawn and paved patio. Other shrub and/or herbaceous planting may be incorporated at the developer/owner's discretion.

Notes:

- All contractors must visit the site and be responsible for taking and checking dimensions.
- All construction information should be taken from figured dimensions only.
- Any discrepancies between drawings, specifications and site conditions must be brought to the attention of the supervising officer.
- This drawing and the works depicted are the copyright of HBA.

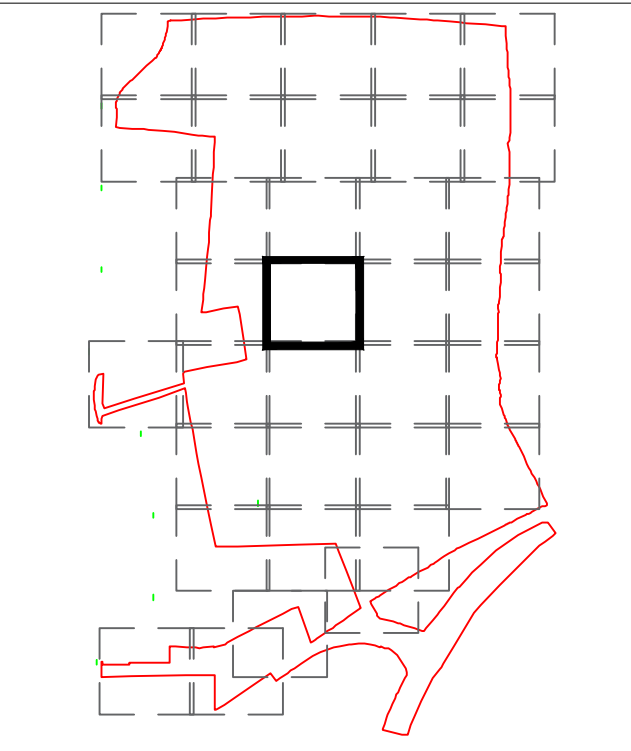


Rev	Date	By	Description	Ckd	Aprd
Drawing Status:					
PLANNING					

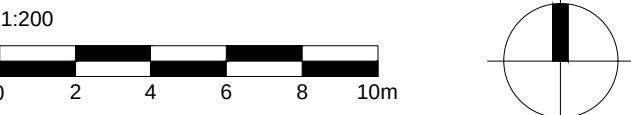

HUSKISSON BROWN
associates
landscape architecture ■ urban design
expert witness ■ environmental planning

Huskinson Brown is the trading name of David Huskinson Associates Limited
17 Upper Grosvenor Road - Tunbridge Wells Kent TN11 2DU
tel: 01892 527629 email: office@huskinsonbrown.co.uk
www.huskinsonbrown.co.uk


All dimensions to be checked on site		
Client CALA (South Home Counties) Ltd / Bellway		
Homes Ltd		
Project Land North of Waterlane, Angmering		
Drawing Soft Landscape Plan		
Sheet 16 of 34		Scale: 1:200 @ A1
Date 11.01.21	Drawing No. HBA-875-216	Rev. -
File location: P:\875 - Waterlane\Drawings\HBA\Current Drawings		

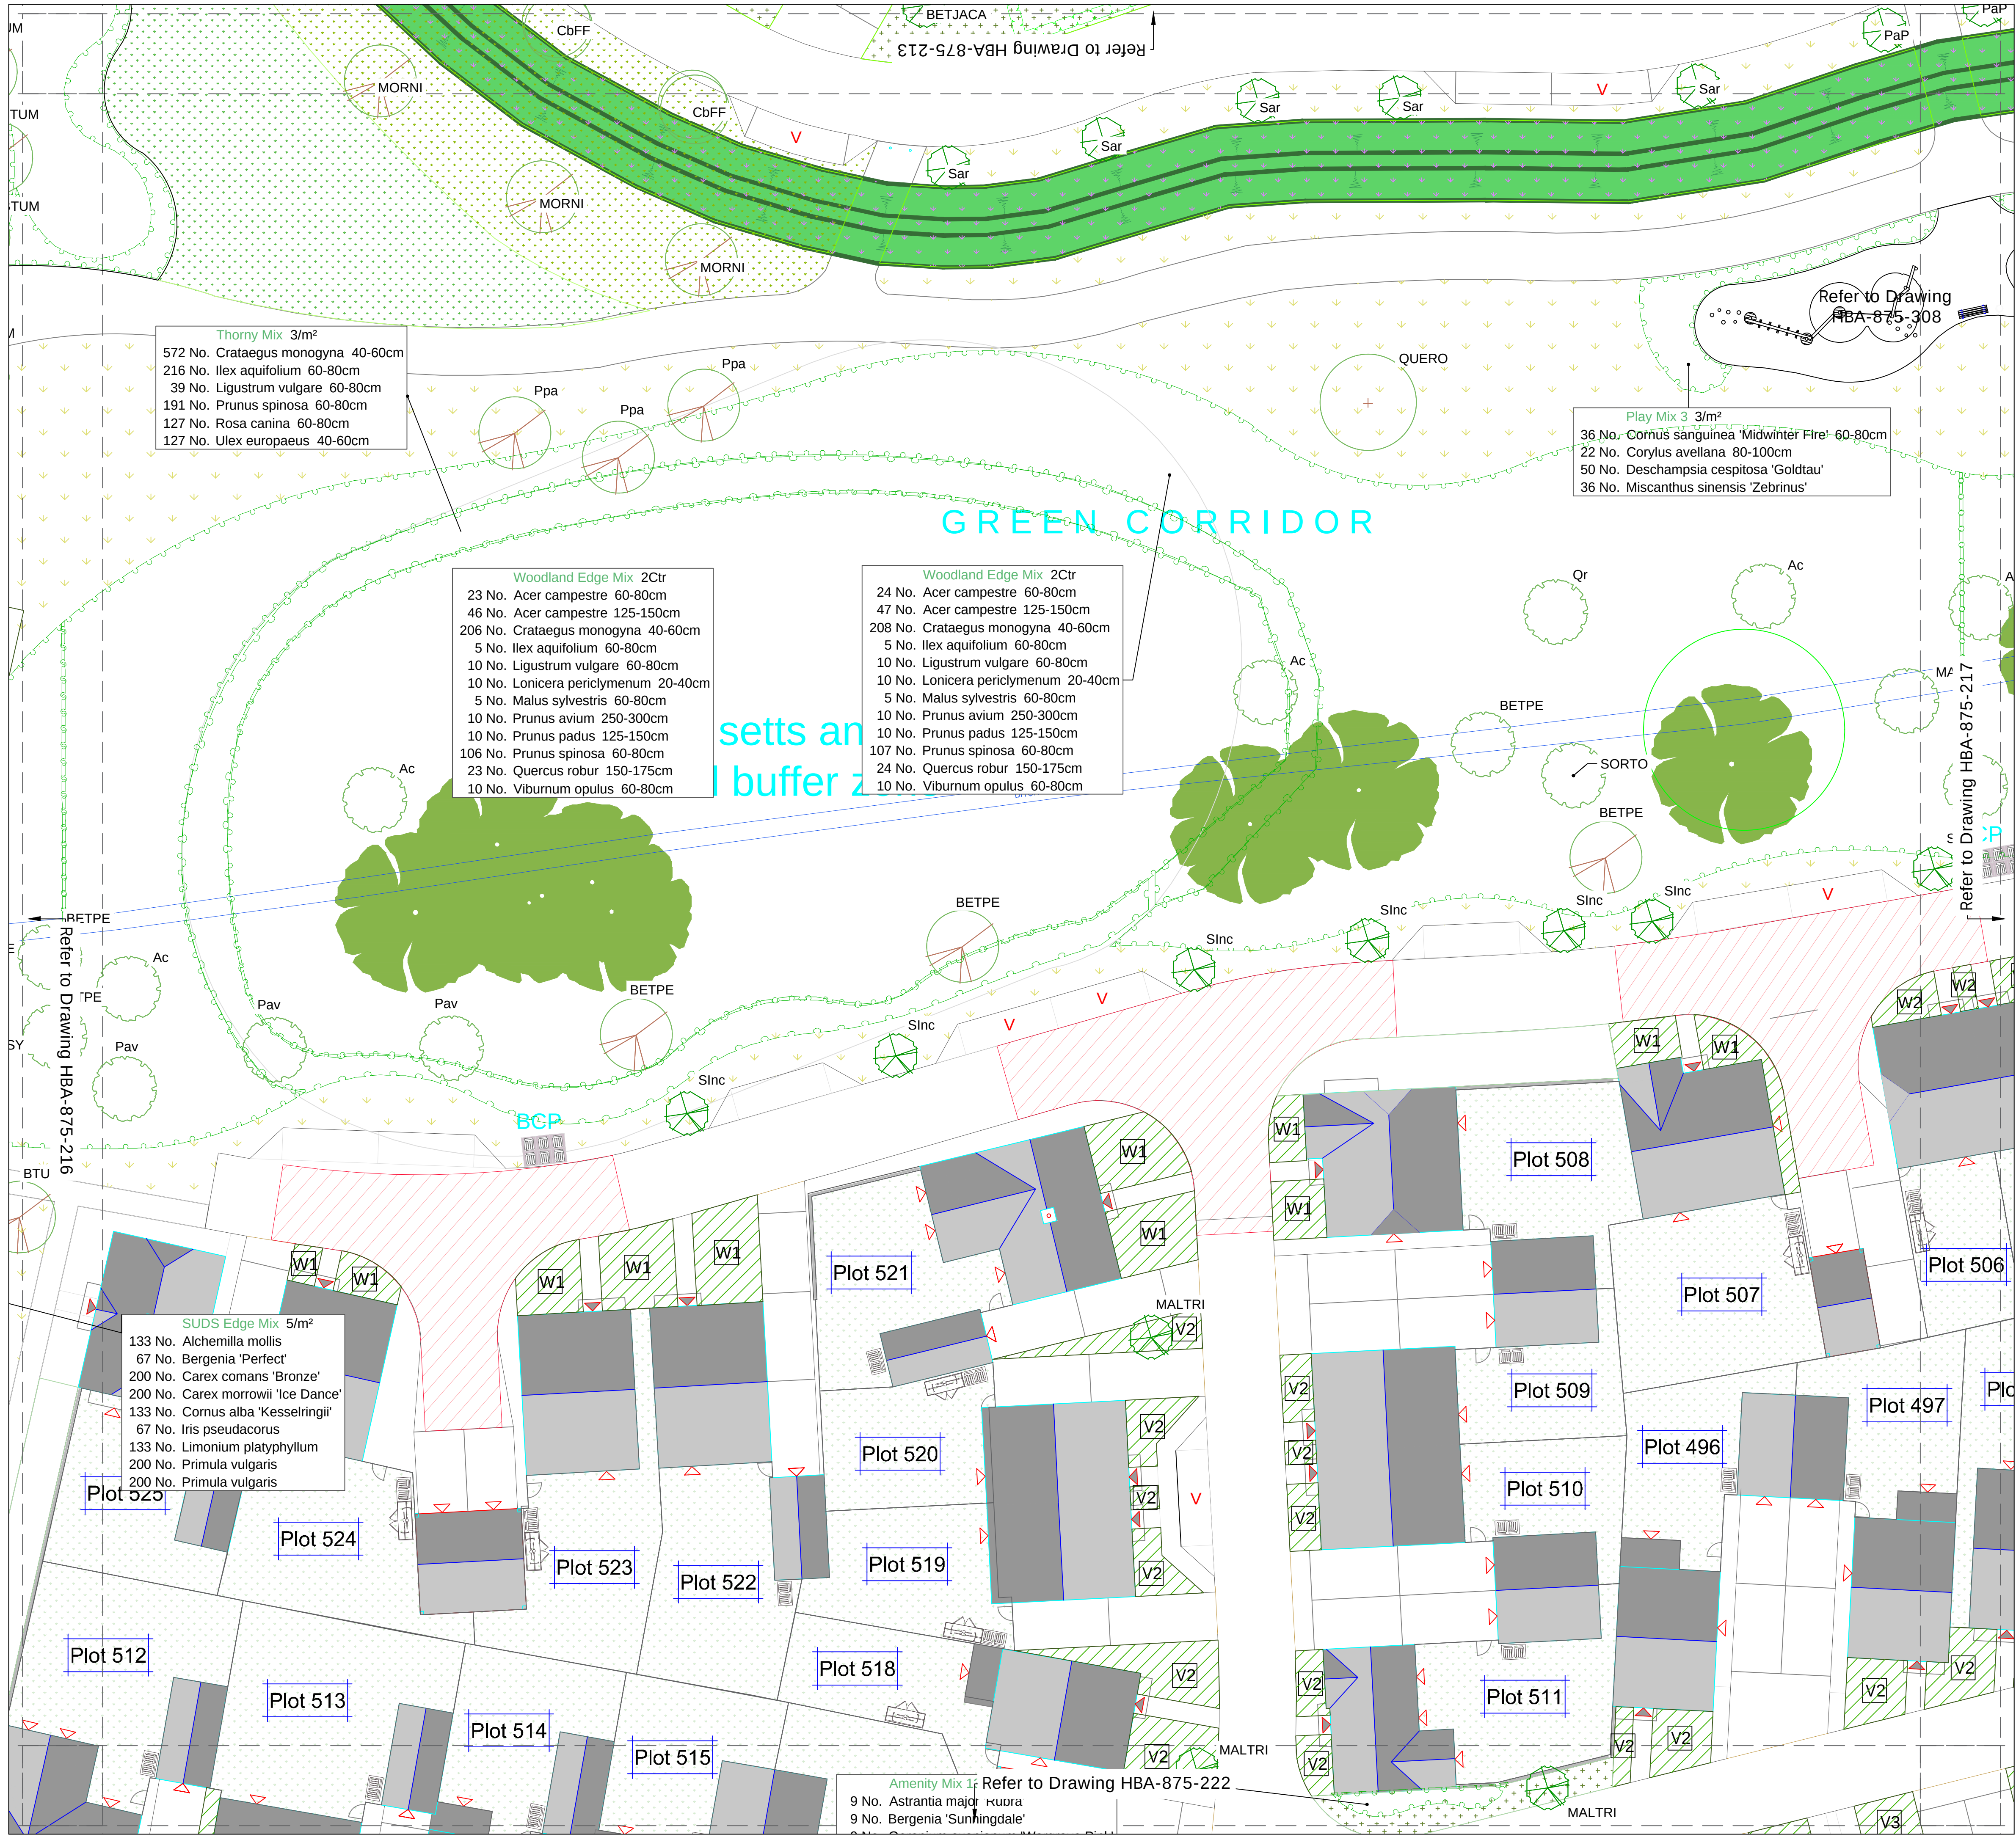

- KEY
- Site Boundary
 - Existing trees and vegetation to be retained Refer to Arboricultural information by Barrell Tree Consultancy and PEA by Ethos
 - Existing trees to be removed Refer to Arboricultural information by Barrell Tree Consultancy
 - Proposed legacy trees Semi-mature (25-30cm girth and 40-45cm girth)
 - Proposed feature trees to public open spaces Extra Heavy Standards (18-20cm girth) and multi-stems
 - Proposed street trees Extra Heavy Standards (18-20cm girth)
 - Proposed trees to courtyards, lanes and incidental planting Heavy Standards (12-14cm and 14-16cm girth)
 - Proposed Advanced Nursery Stock native trees to landscape buffers Standards and multi-stems within mixes of transplants, whips and feathered trees. Species labelled as part of mix.
 - Hedge planting
 - Native woodland edge and thicket planting mixes
 - Ornamental shrub and herbaceous planting mixes
 - Ornamental shrubs and herbaceous 'doorstep' planting mixes to private gardens addressing streets Refer to Plant Schedule for details of species, specification and density of each mix
 - Willow tunnel
 - Specimen shrubs
 - Climbing plants
 - Marginal and aquatic planting to SUDS basins
 - Native species-rich meadow (and restoration of some existing neutral grassland) Emorsgate mix EM1
 - Pictorial Meadow Turf 'Bee Happy' mix
 - Amenity grass Emorsgate mix EG22
 - Species-rich lawn to front gardens Emorsgate mix EL1 Flowering Lawn mix
 - Wetland meadow to swales and SUDS basins Emorsgate mix EM8 Meadow Mixture for Wetlands
 - Private back gardens To include amenity grass lawn and paved patio. Other shrub and/or herbaceous planting may be incorporated at the developer/owner's discretion.

Notes:

- All contractors must visit the site and be responsible for taking and checking dimensions.
- All construction information should be taken from figured dimensions only.
- Any discrepancies between drawings, specifications and site conditions must be brought to the attention of the supervising officer.
- This drawing and the works depicted are the copyright of HBA.

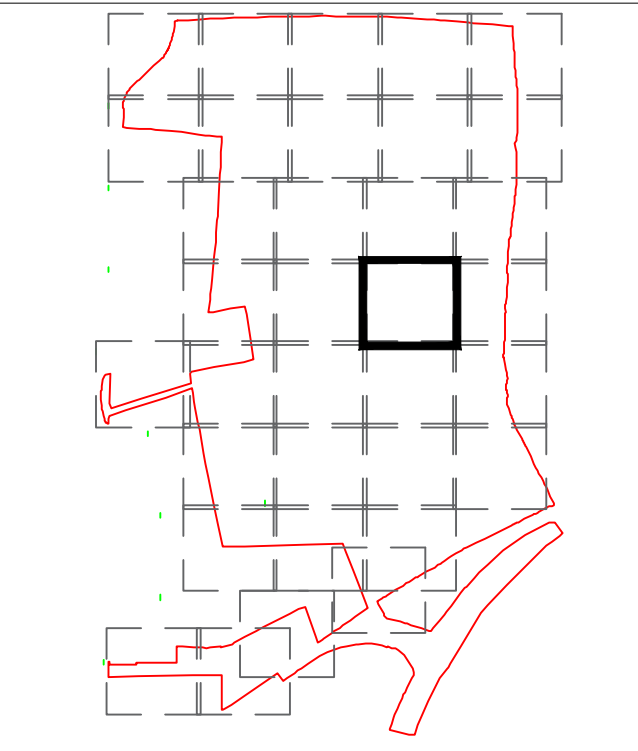

Rev.	Date	By	Description	Ckd	Aprd
Drawing Status:					
PLANNING					
1:200					
0 2 4 6 8 10m					

HUSKISSON BROWN
associates
landscape architecture ■ urban design
expert witness ■ environmental planning

Huskinson Brown is the trading name of David Huskinson Associates Limited 17 Upper Grosvenor Road Turrillville Wells Kent TN11 20U Tel: 01892 527828 email: office@huskinsonbrown.co.uk www.huskinsonbrown.co.uk			
All dimensions to be checked on site			
Client CALA (South Home Counties) Ltd / Bellway Homes Ltd Project Land North of Waterlane, Angmering			
Drawing Soft Landscape Plan Sheet 17 of 34			
Scale: 1:200 @ A1			
Date 11.01.21	Drawing No. HBA-875-217	Rev. -	
File location: P:\875 - Waterlane\Drawings\HBA\Current Drawings			




KEY


- Site Boundary
- Existing trees and vegetation to be retained
Refer to Arboricultural information by Barrell Tree Consultancy and PEA by Ethos
- Existing trees to be removed
Refer to Arboricultural information by Barrell Tree Consultancy
- Proposed legacy trees
Semi-mature (25-30cm girth and 40-45cm girth)
- Proposed feature trees to public open spaces
Extra Heavy Standards (18-20cm girth) and multi-stems
- Proposed street trees
Extra Heavy Standards (18-20cm girth)
- Proposed trees to courtyards, lanes and incidental planting
Heavy Standards (12-14cm and 14-16cm girth)
- Proposed Advanced Nursery Stock native trees to landscape buffers
Standards and multi-stems within mixes of transplants, whips and feathered trees. Species labelled as part of mix.
- Hedge planting
- Native woodland edge and thicket planting mixes
- Ornamental shrub and herbaceous planting mixes
- Ornamental shrubs and herbaceous 'doorstep' planting mixes to private gardens addressing streets
Refer to Plant Schedule for details of species, specification and density of each mix
- Willow tunnel
- Specimen shrubs
- Climbing plants
- Marginal and aquatic planting to SUDs basins
- Native species-rich meadow (and restoration of some existing neutral grassland)
Emorsgate mix EM1
- Pictorial Meadow Turf
'Bee Happy' mix
- Amenity grass
Emorsgate mix EG22
- Species-rich lawn to front gardens
Emorsgate mix EL1 Flowering Lawn mix
- Wetland meadow to swales and SUDs basins
Emorsgate mix EM8 Meadow Mixture for Wetlands
- Private back gardens
To include amenity grass lawn and paved patio. Other shrub and/or herbaceous planting may be incorporated at the developer/owner's discretion.

Notes:

- All contractors must visit the site and be responsible for taking and checking dimensions.
- All construction information should be taken from figured dimensions only.
- Any discrepancies between drawings, specifications and site conditions must be brought to the attention of the supervising officer.
- This drawing and the works depicted are the copyright of HBA.

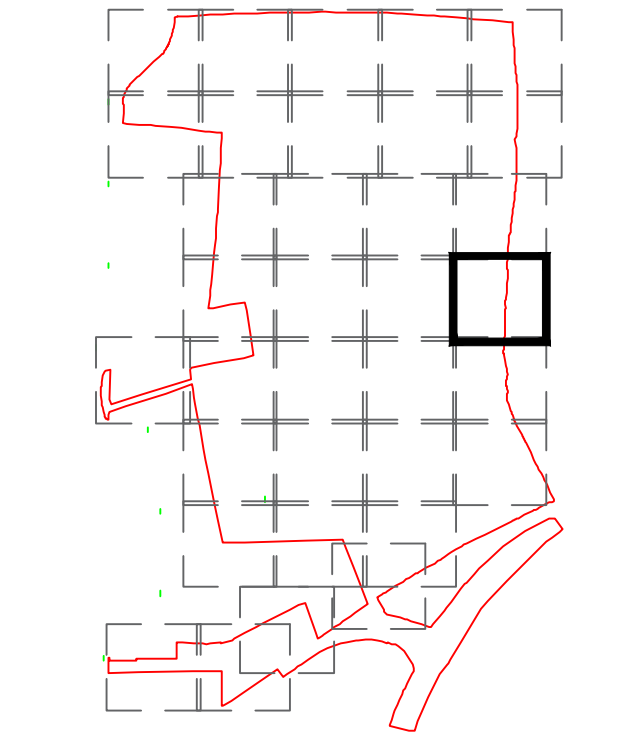


Rev	Date	By	Description	Ckd	Aprd
Drawing Status:					
PLANNING					

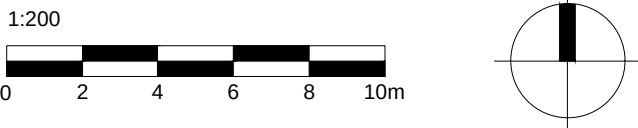

HUSKISSON BROWN
associates
landscape architecture ■ urban design
expert witness ■ environmental planning

Huskinson Brown is the trading name of David Huskinson Associates Limited
17 Upper Grosvenor Road - Tunbridge Wells Kent TN11 2DU
tel: 01892 527629 email: office@huskinsonbrown.co.uk
www.huskinsonbrown.co.uk

All dimensions to be checked on site		
Client	CALA (South Home Counties) Ltd / Bellway	
Homes Ltd		
Project	Land North of Waterlane, Angmering	
Drawing	Soft Landscape Plan	
Sheet 18 of 34	Scale: 1:200 @ A1	
Date	Drawing No.	Rev.
11.01.21	HBA-875-218	-
File location: P:\875 - Waterlane\Drawings\HBA\Current Drawings		

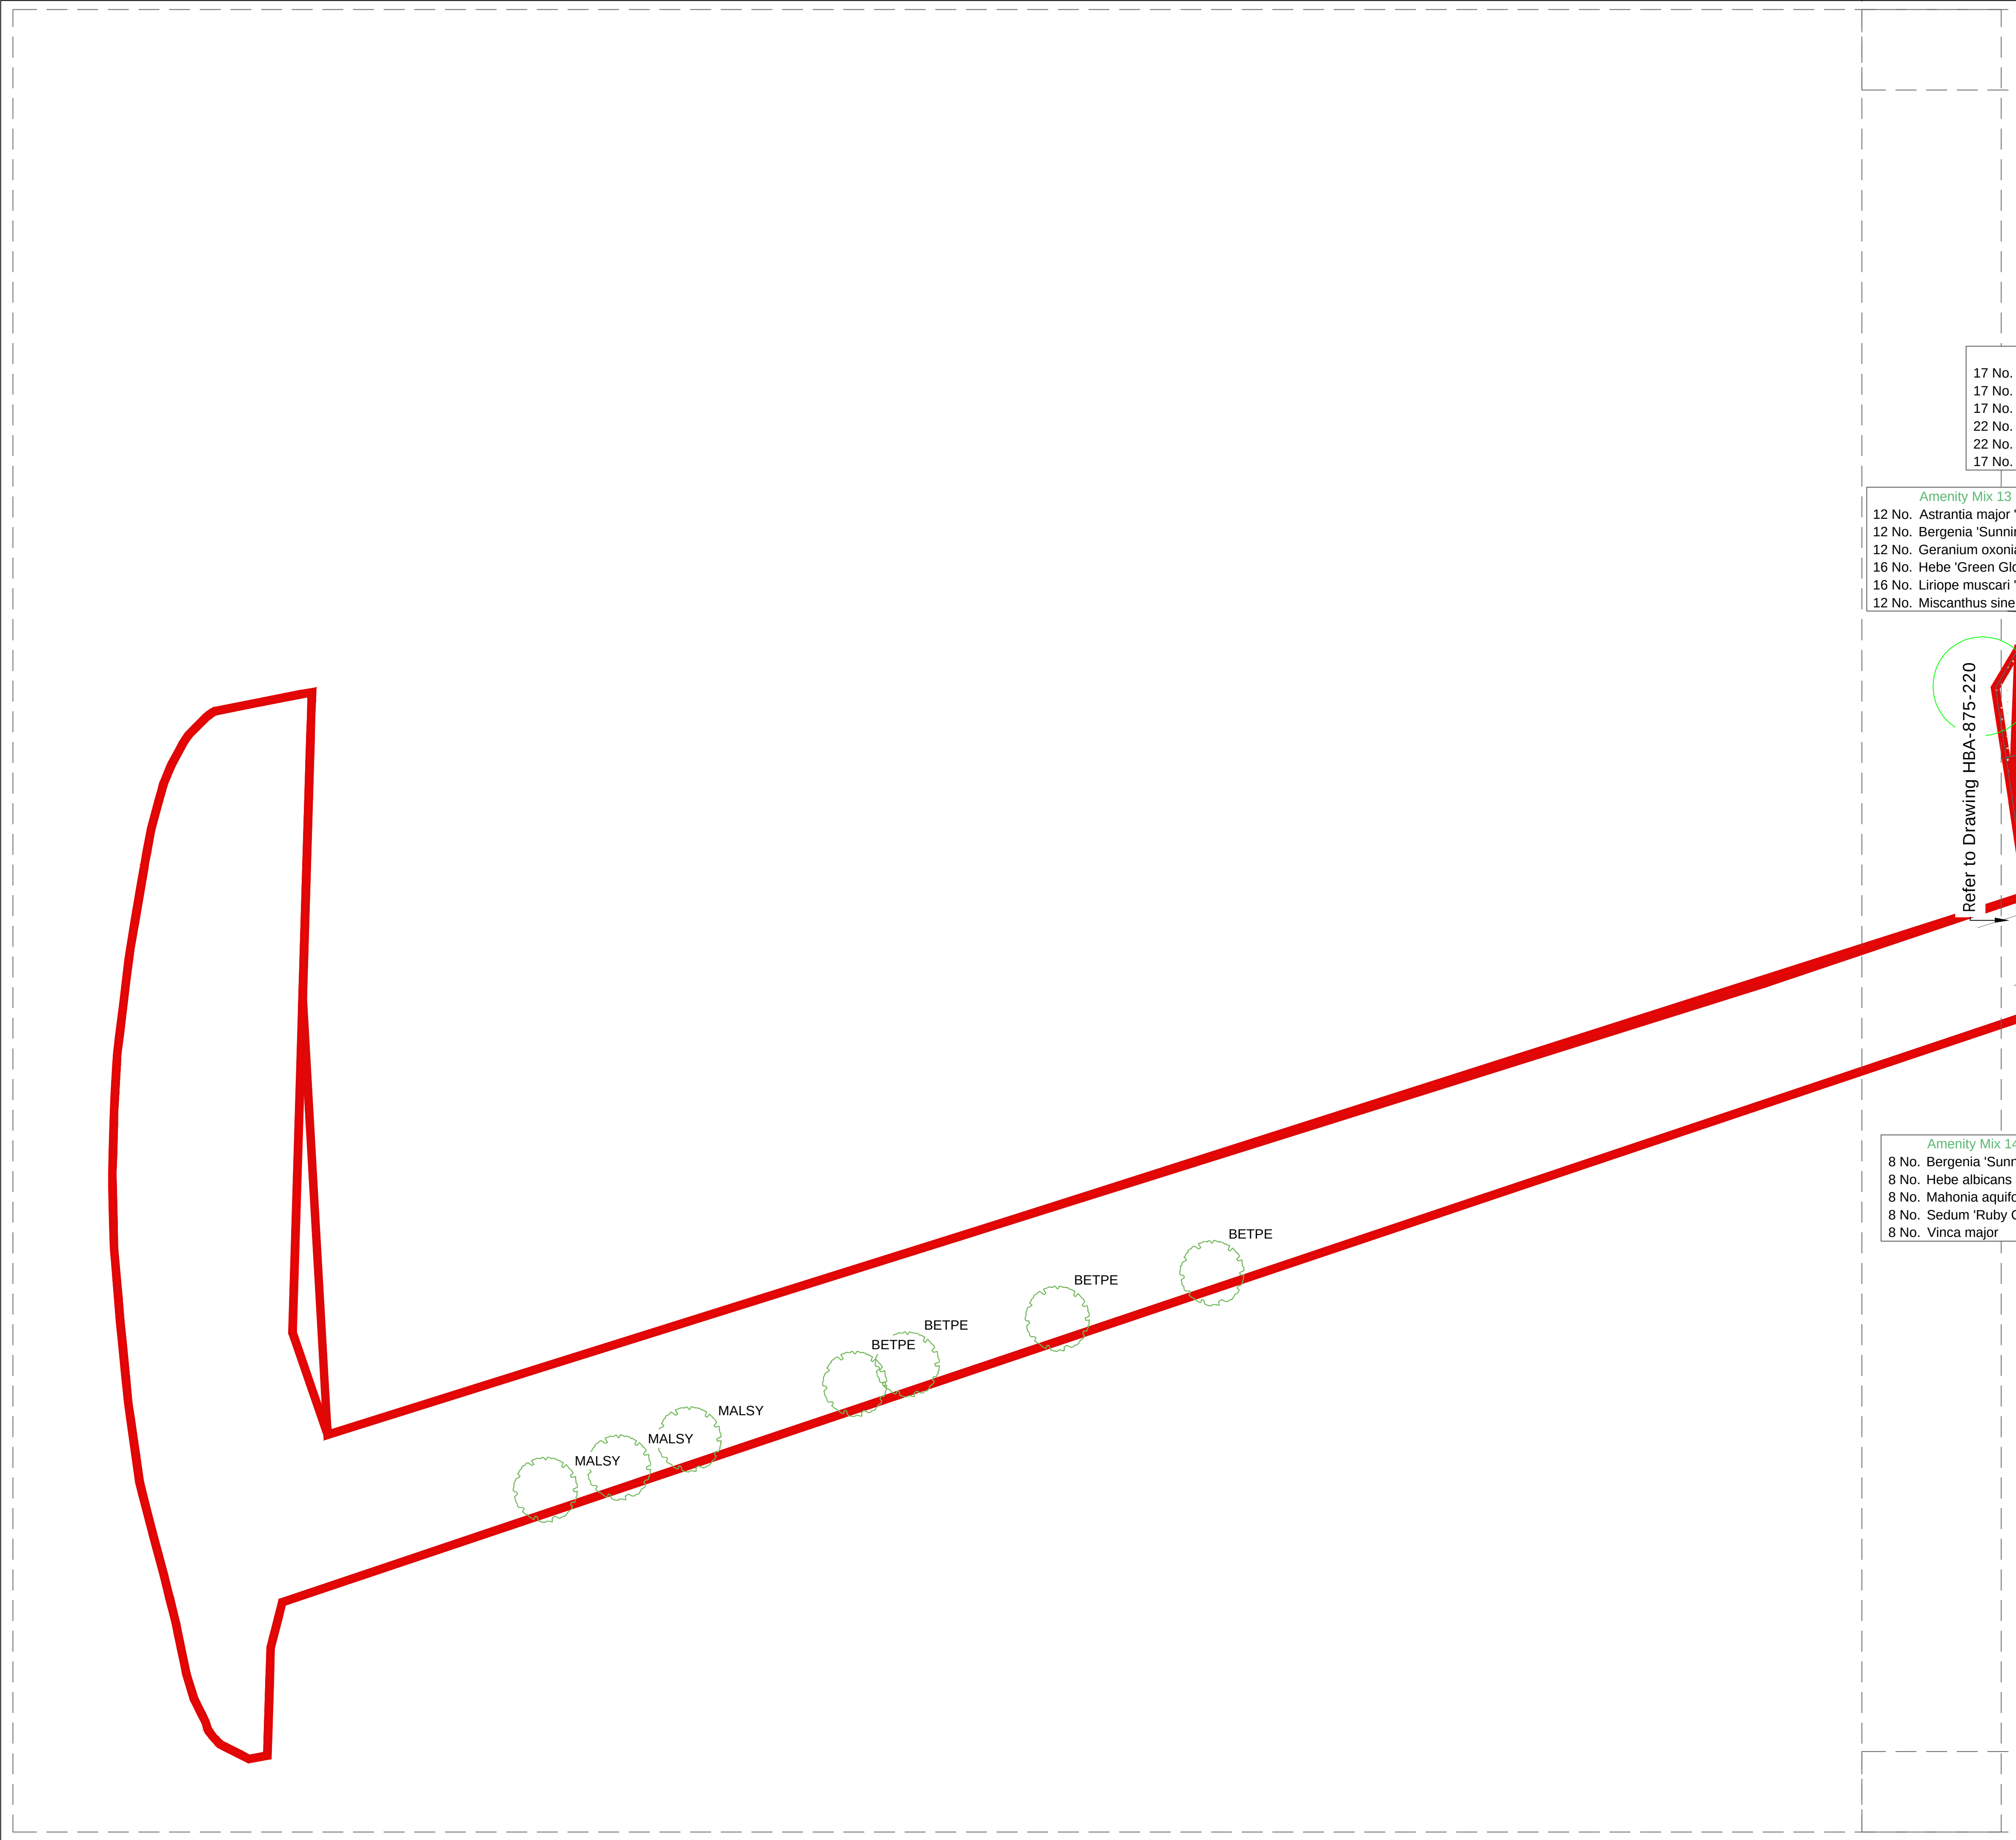


- KEY
- Site Boundary
 - Existing trees and vegetation to be retained
Refer to Arboricultural information by Barrell Tree Consultancy and PEA by Ethos
 - Existing trees to be removed
Refer to Arboricultural information by Barrell Tree Consultancy
 - Proposed legacy trees
Semi-mature (25-30cm girth and 40-45cm girth)
 - Proposed feature trees to public open spaces
Extra Heavy Standards (18-20cm girth) and multi-stems
 - Proposed street trees
Extra Heavy Standards (18-20cm girth)
 - Proposed trees to courtyards, lanes and incidental planting
Heavy Standards (12-14cm and 14-16cm girth)
 - Proposed Advanced Nursery Stock native trees to landscape buffers
Standards and multi-stems within mixes of transplants, whips and feathered trees. Species labelled as part of mix.
 - Hedge planting
 - Native woodland edge and thicket planting mixes
 - Ornamental shrub and herbaceous planting mixes
 - Ornamental shrubs and herbaceous 'doorstep' planting mixes to private gardens addressing streets
Refer to Plant Schedule for details of species, specification and density of each mix
 - Willow tunnel
 - Specimen shrubs
 - Climbing plants
 - Marginal and aquatic planting to SUDs basins
 - Native species-rich meadow (and restoration of some existing neutral grassland)
Emorsgate mix EM1
 - Pictorial Meadow Turf
'Bee Happy' mix
 - Amenity grass
Emorsgate mix EG22
 - Species-rich lawn to front gardens
Emorsgate mix EL1 Flowering Lawn mix
 - Wetland meadow to swales and SUDs basins
Emorsgate mix EM8 Meadow Mixture for Wetlands
 - Private back gardens
To include amenity grass lawn and paved patio. Other shrub and/or herbaceous planting may be incorporated at the developer/owner's discretion.

- Notes:
- All contractors must visit the site and be responsible for taking and checking dimensions.
 - All construction information should be taken from figured dimensions only.
 - Any discrepancies between drawings, specifications and site conditions must be brought to the attention of the supervising officer.
 - This drawing and the works depicted are the copyright of HBA.


Amenity Mix 13
12 No. Astrantia major
12 No. Bergenia 'Sunn
12 No. Geranium oxoni
16 No. Hebe 'Green Gl
16 No. Liriope muscari
12 No. Miscanthus sine

Amenity Mix 14
8 No. Bergenia 'Sunn
8 No. Hebe albicans
8 No. Mahonia aquifo
8 No. Sedum 'Ruby C
8 No. Vinca major

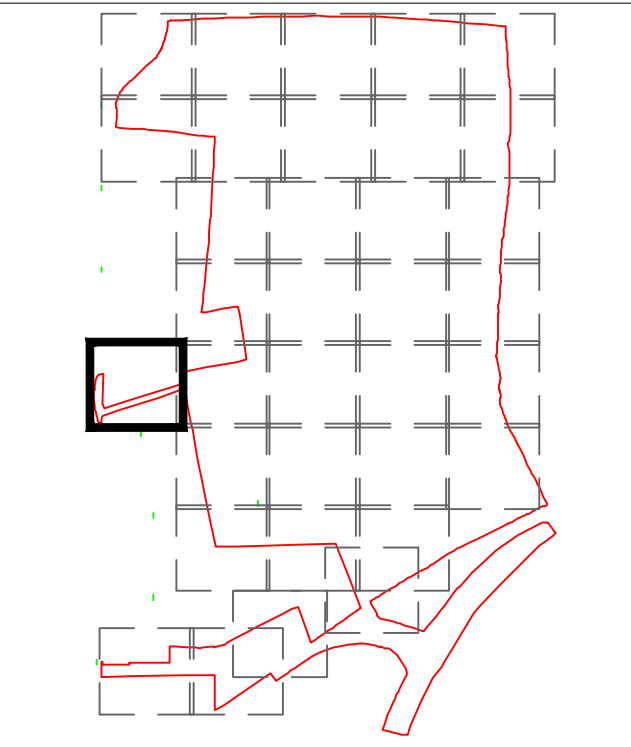


Rev.	Date	By	Description	Ckd	Aprd
-					

Drawing Status:
PLANNING

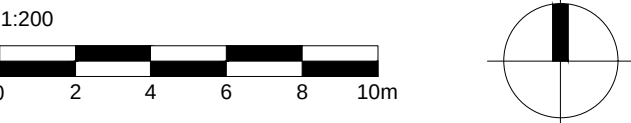

All dimensions to be checked on site		
Client CALA (South Home Counties) Ltd / Bellway		
Homes Ltd		
Project Land North of Waterlane, Angmering		
Drawing Soft Landscape Plan		
Sheet 19 of 34	Scale: 1:200 @ A1	
Date 11.01.21	Drawing No. HBA-875-219	Rev. -
File location: P:\875 - Waterlane\Drawings\HBA\Current Drawings		

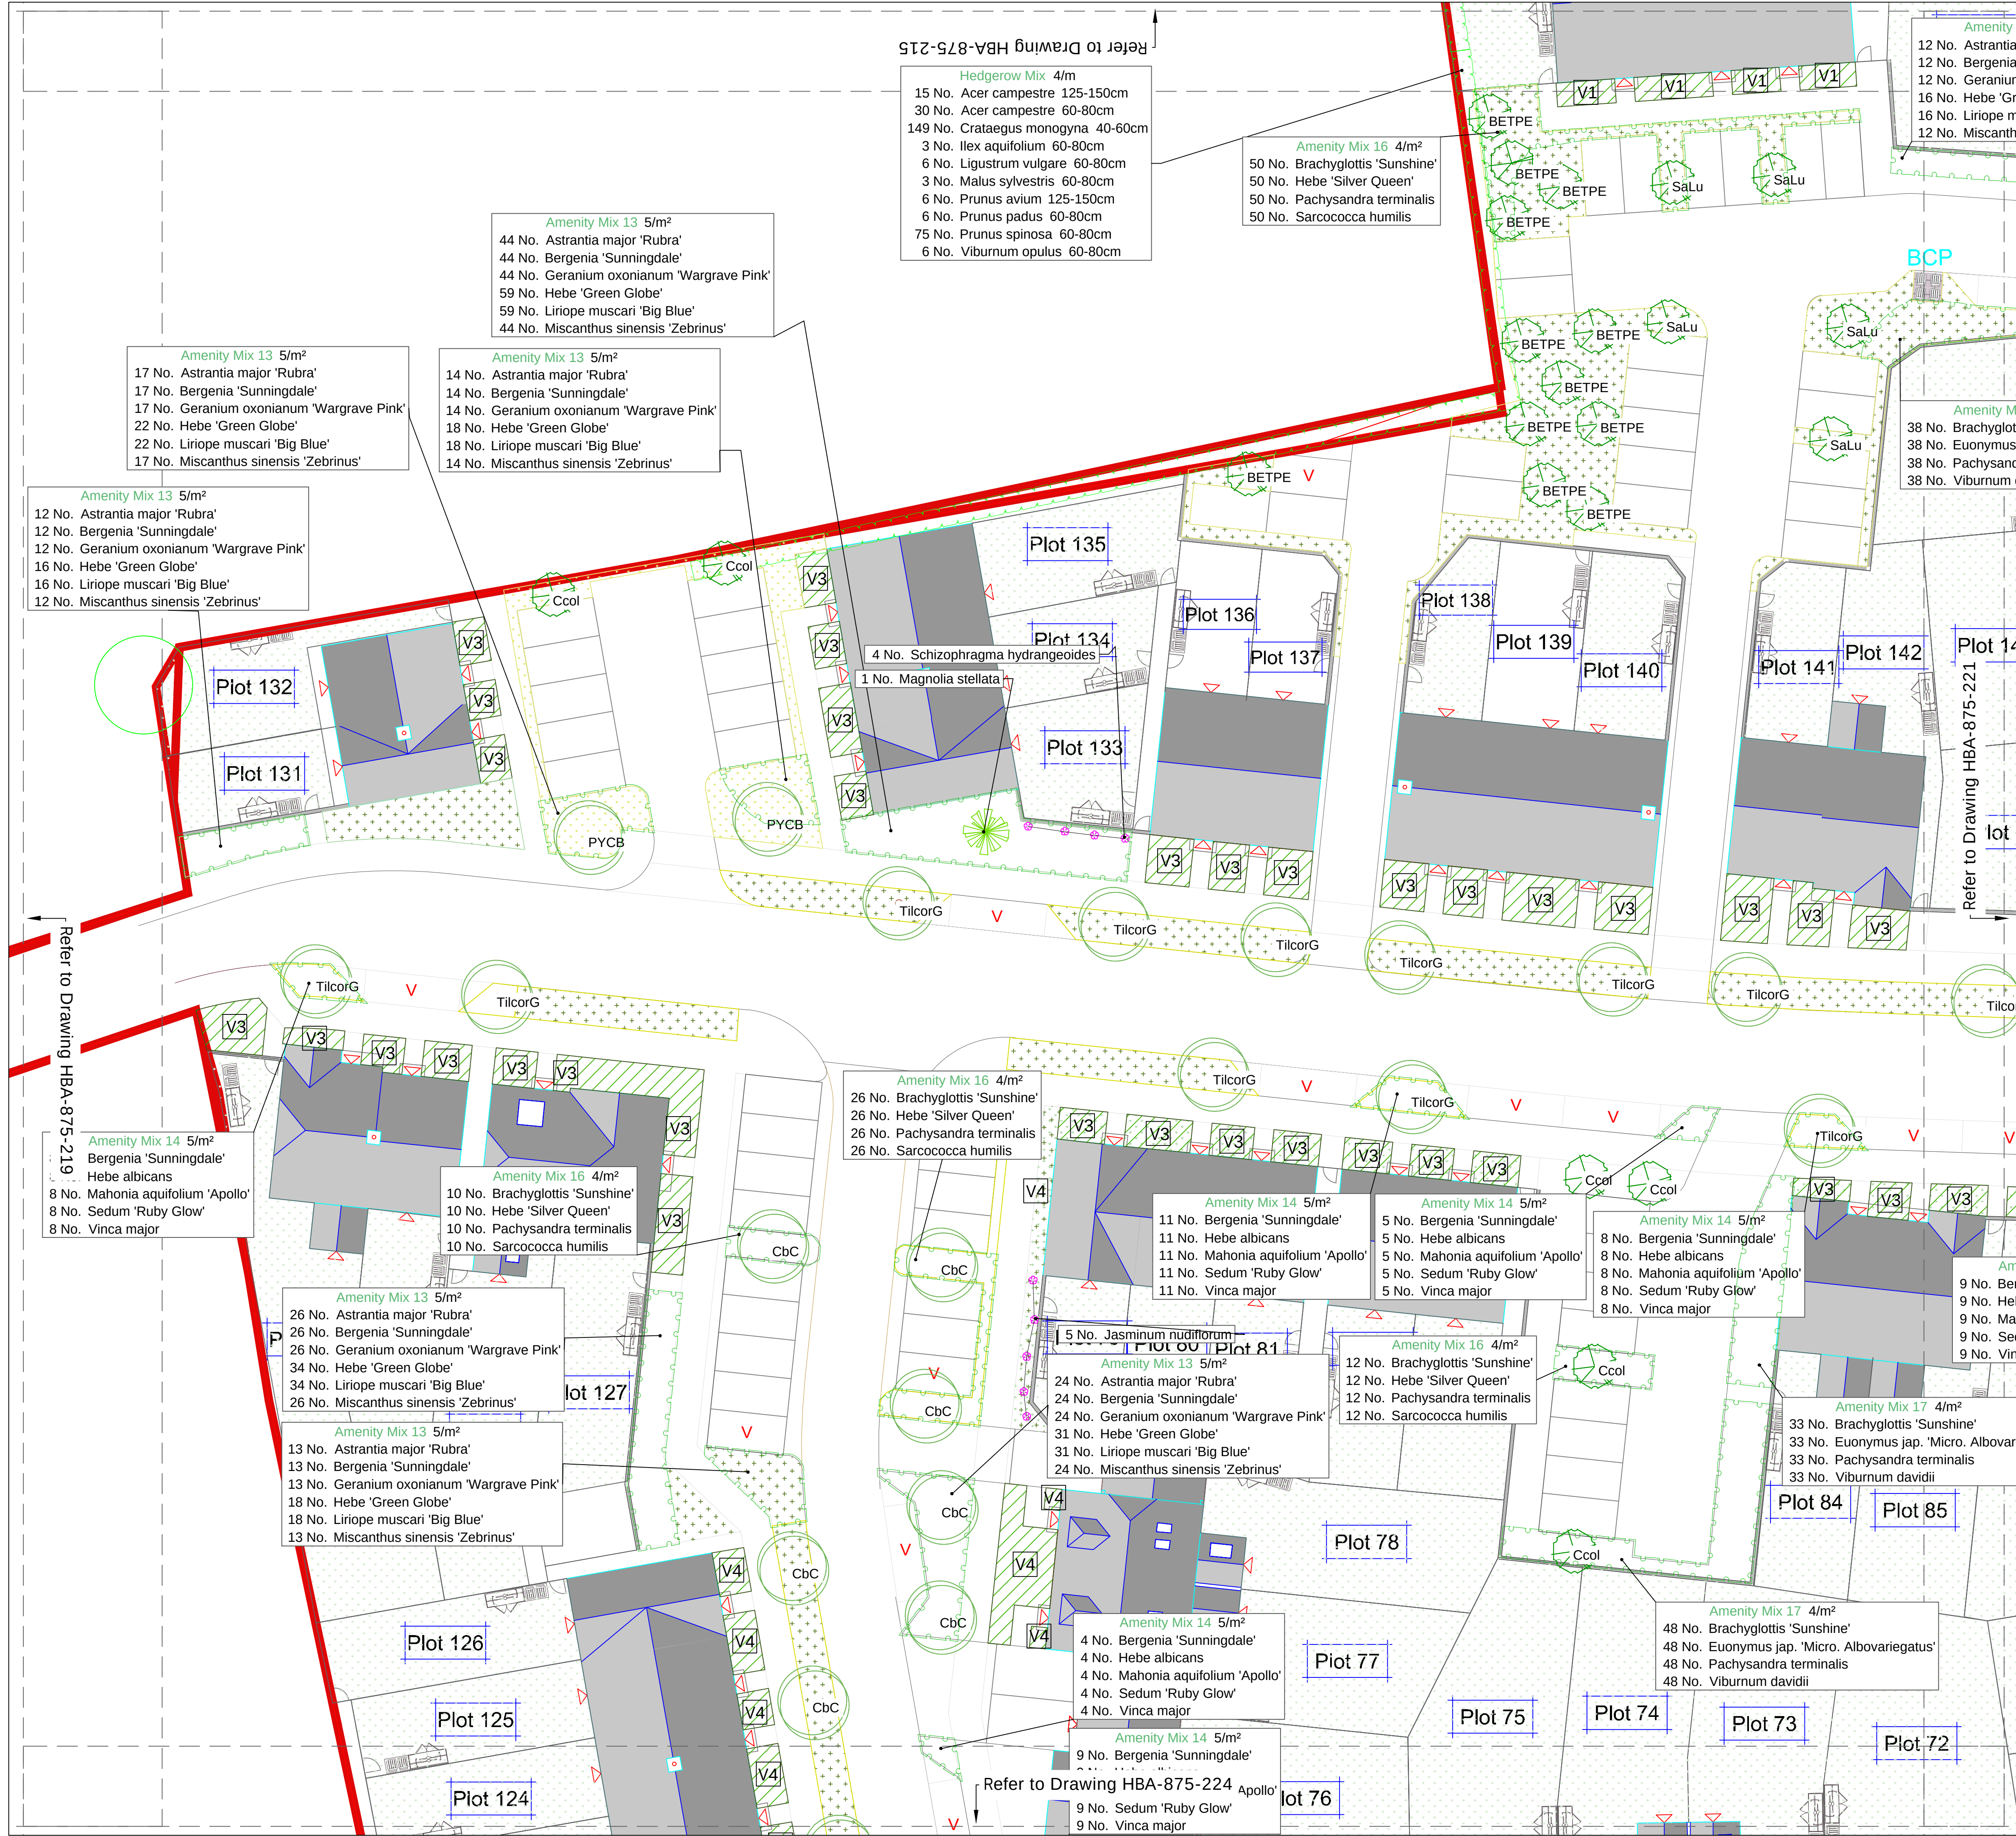



- All contractors must visit the site and be responsible for taking and checking dimensions.
- All construction information should be taken from figured dimensions only.
- Any discrepancies between drawings, specifications and site conditions must be brought to the attention of the supervising officer.
- This drawing and the works depicted are the copyright of HBA.

