





- KEY
- Site Boundary
 - Existing trees and vegetation to be retained
Refer to Arboricultural information by Barrell Tree Consultancy and PEA by Ethos
 - Existing trees to be removed
Refer to Arboricultural information by Barrell Tree Consultancy
 - Proposed legacy trees
Semi-mature (25-30cm girth and 40-45cm girth)
 - Proposed feature trees to public open spaces
Extra Heavy Standards (18-20cm girth) and multi-stems
 - Proposed street trees
Extra Heavy Standards (18-20cm girth)
 - Proposed trees to courtyards, lanes and incidental planting
Heavy Standards (12-14cm and 14-16cm girth)
 - Proposed Advanced Nursery Stock native trees to landscape buffers
Standards and multi-stems within mixes of transplants, whips and feathered trees. Species labelled as part of mix.
 - Hedge planting
 - Native woodland edge and thicket planting mixes
 - Ornamental shrub and herbaceous planting mixes
 - Ornamental shrubs and herbaceous 'doorstep' planting mixes to private gardens addressing streets
Refer to Plant Schedule for details of species, specification and density of each mix
 - Willow tunnel
 - Specimen shrubs
 - Climbing plants
 - Marginal and aquatic planting to SUDs basins
 - Native species-rich meadow (and restoration of some existing neutral grassland)
Emorsgate mix EM1
 - Pictorial Meadow Turf
'Bee Happy' mix
 - Amenity grass
Emorsgate mix EG22
 - Species-rich lawn to front gardens
Emorsgate mix EL1 Flowering Lawn mix
 - Wetland meadow to swales and SUDs basins
Emorsgate mix EM8 Meadow Mixture for Wetlands
 - Private back gardens
To include amenity grass lawn and paved patio. Other shrub and/or herbaceous planting may be incorporated at the developer/owner's discretion.

Notes:

- All contractors must visit the site and be responsible for taking and checking dimensions.
- All construction information should be taken from figured dimensions only.
- Any discrepancies between drawings, specifications and site conditions must be brought to the attention of the supervising officer.
- This drawing and the works depicted are the copyright of HBA.

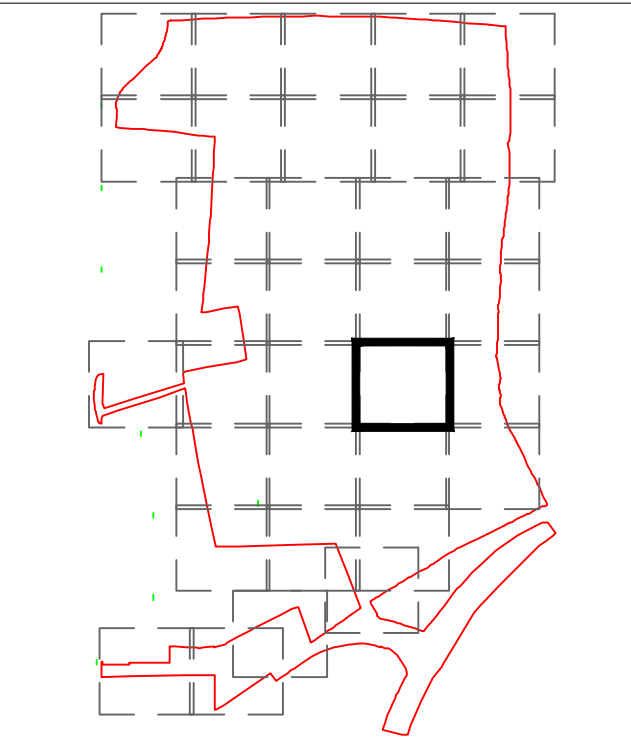

Rev.	Date	By	Description	Ckd	Aprd
Drawing Status:					
PLANNING					

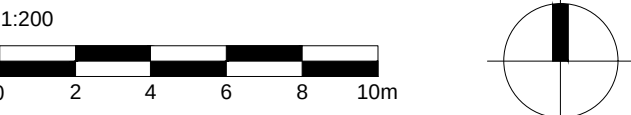


HUSKISSON BROWN
associates
landscape architecture ■ urban design
expert witness ■ environmental planning

Huskinson Brown is the trading name of David Huskinson Associates Limited 17 Upper Grosvenor Road, Tisbury Wilt. Tel: 01209 527828 email: office@huskinsonbrown.co.uk www.huskinsonbrown.co.uk		
All dimensions to be checked on site		
Client CALA (South Home Counties) Ltd / Bellway		
Homes Ltd		
Project Land North of Waterlane, Angmering		
Drawing Soft Landscape Plan		
Sheet 22 of 34		Scale: 1:200 @ A1
Date 11.01.21	Drawing No. HBA-875-222	Rev. -
File location: P:\875 - Waterlane\Drawings\HBA\Current Drawings		

- ## KEY


- All contractors must visit the site and be responsible for taking and checking dimensions.
- All construction information should be taken from figured dimensions only.
- Any discrepancies between drawings, specifications and site conditions must be brought to the attention of the supervising officer.
- This drawing and the works depicted are the copyright of HBA.

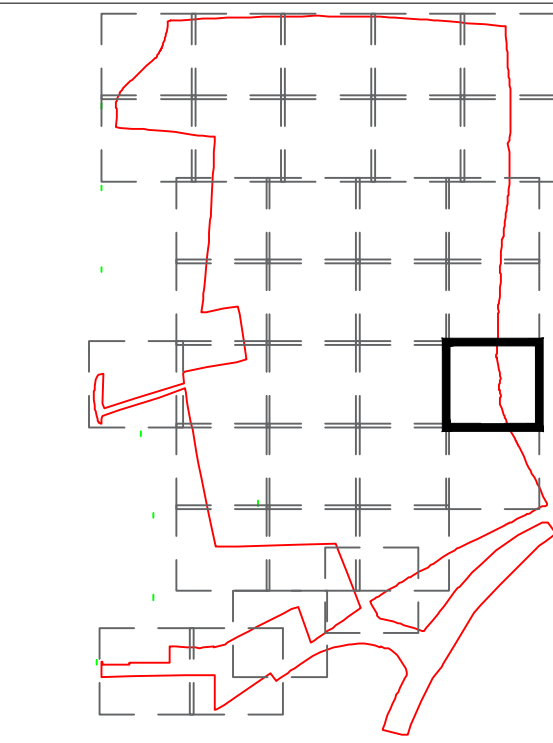

Rev.	Date	By	Description	Chk
------	------	----	-------------	-----

Drawing Status:

PLANNING

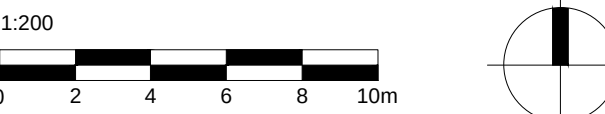

Huskison Brown is the trading name of David Huskison Associates Limited
17 Upper Grosvenor Road, Tisbury, Wiltshire, Hants, UK. TD15 2JL
tel: 01892 527628 email: office@huskisonbrown.co.uk
www.huskisonbrown.co.uk

All dimensions to be checked on site

Client
CALA (South Home Counties) Ltd / Bellway
Homes Ltd
Project
Land North of Waterlane, Angmering


Drawing
Soft Landscape Plan

Sheet 23 of 34

Scale: 1:200 @ A1

Date	Drawing No.	Rev.
11.1.2021	HBA-875-23	


File location
P:\BTL - Waterlane\Drawings\HBA\Current Drawings

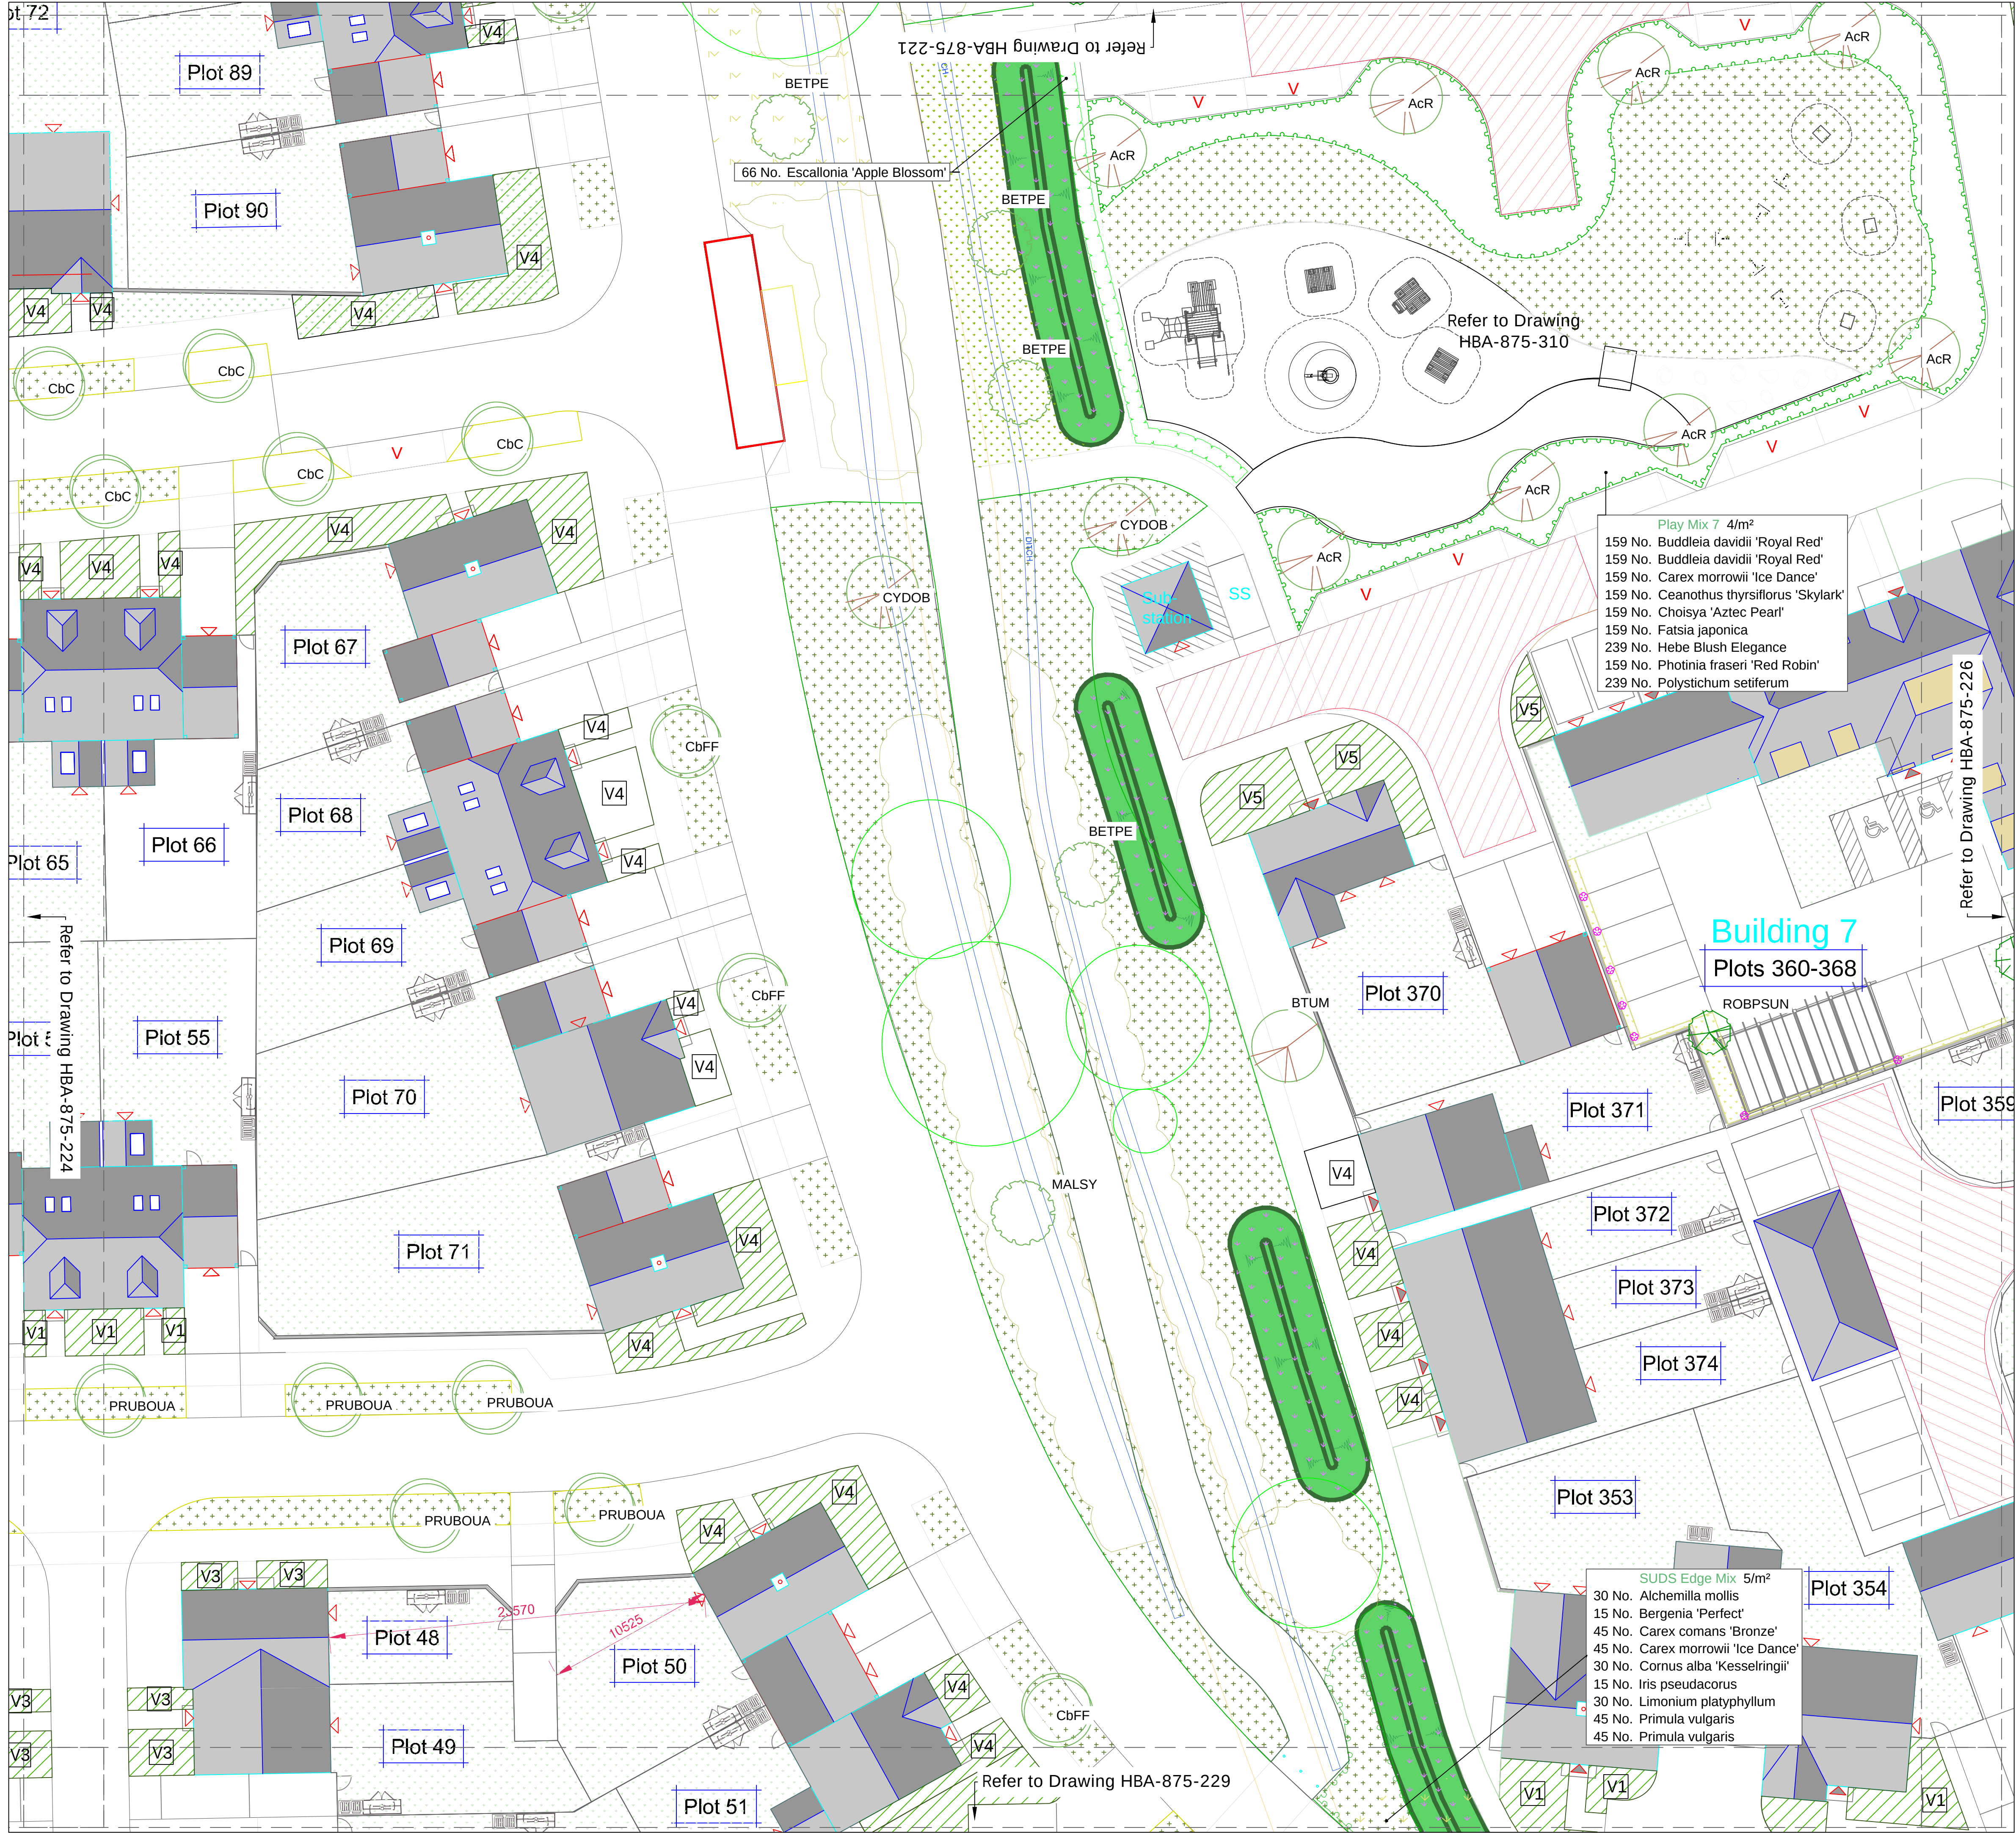

- KEY
- Site Boundary
 - Existing trees and vegetation to be retained
Refer to Arboricultural information by Barrell Tree Consultancy and PEA by Ethos
 - Existing trees to be removed
Refer to Arboricultural information by Barrell Tree Consultancy
 - Proposed legacy trees
Semi-mature (25-30cm girth and 40-45cm girth)
 - Proposed feature trees to public open spaces
Extra Heavy Standards (18-20cm girth) and multi-stems
 - Proposed street trees
Extra Heavy Standards (18-20cm girth)
 - Proposed trees to courtyards, lanes and incidental planting
Heavy Standards (12-14cm and 14-16cm girth)
 - Proposed Advanced Nursery Stock native trees to landscape buffers
Standards and multi-stems within mixes of transplants, whips and feathered trees. Species labelled as part of mix.
 - Hedge planting
 - Native woodland edge and thicket planting mixes
 - Ornamental shrub and herbaceous planting mixes
 - Ornamental shrubs and herbaceous 'doorstep' planting mixes to private gardens addressing streets
Refer to Plant Schedule for details of species, specification and density of each mix
 - Willow tunnel
 - Specimen shrubs
 - Climbing plants
 - Marginal and aquatic planting to SUDs basins
 - Native species-rich meadow (and restoration of some existing neutral grassland)
Emorsgate mix EM1
 - Pictorial Meadow Turf
'Bee Happy' mix
 - Amenity grass
Emorsgate mix EG22
 - Species-rich lawn to front gardens
Emorsgate mix EL1 Flowering Lawn mix
 - Wetland meadow to swales and SUDs basins
Emorsgate mix EM8 Meadow Mixture for Wetlands
 - Private back gardens
To include amenity grass lawn and paved patio. Other shrub and/or herbaceous planting may be incorporated at the developer/owner's discretion.

Notes:

- All contractors must visit the site and be responsible for taking and checking dimensions.
- All construction information should be taken from figured dimensions only.
- Any discrepancies between drawings, specifications and site conditions must be brought to the attention of the supervising officer.
- This drawing and the works depicted are the copyright of HBA.

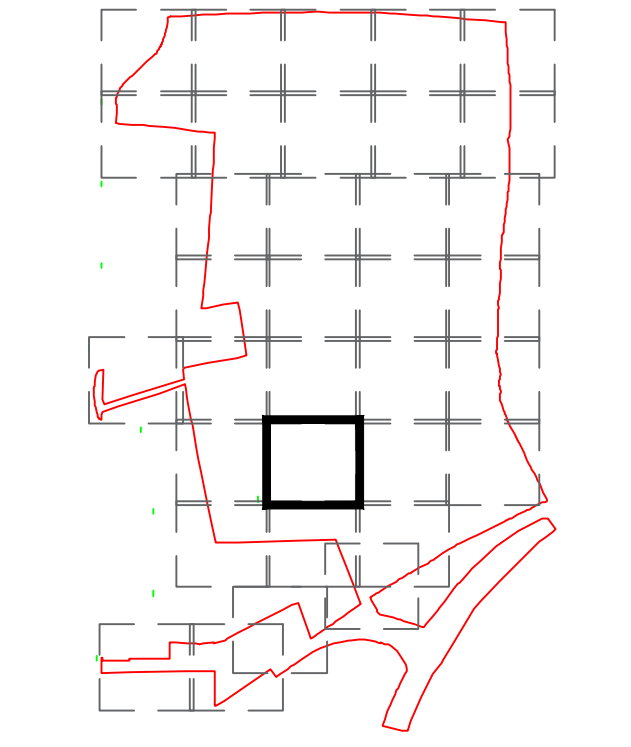

Rev.	Date	By	Description	Ckd	Aprd
Drawing Status:					
PLANNING					
1:200					
0 2 4 6 8 10m					


HUSKISSON BROWN
associates
landscape architecture ■ urban design
expert witness ■ environmental planning

All dimensions to be checked on site					
Client	CALA (South Home Counties) Ltd / Bellway				
Homes Ltd					
Project	Land North of Waterlane, Angmering				
Drawing	Soft Landscape Plan				
Sheet 25 of 34	Scale: 1:200 @ A1				
Date	11.01.21	Drawing No.	HBA-875-225	Rev.	-
File location:	P:\875 - Waterlane\Drawings\HBA\Current Drawings				



- KEY
- Site Boundary
 - Existing trees and vegetation to be retained Refer to Arboricultural information by Barrell Tree Consultancy and PEA by Ethos
 - Existing trees to be removed Refer to Arboricultural information by Barrell Tree Consultancy
 - Proposed legacy trees Semi-mature (25-30cm girth and 40-45cm girth)
 - Proposed feature trees to public open spaces Extra Heavy Standards (18-20cm girth) and multi-stems
 - Proposed street trees Extra Heavy Standards (18-20cm girth)
 - Proposed trees to courtyards, lanes and incidental planting Heavy Standards (12-14cm and 14-16cm girth)
 - Proposed Advanced Nursery Stock native trees to landscape buffers Standards and multi-stems within mixes of transplants, whips and feathered trees. Species labelled as part of mix.
 - Hedge planting
 - Native woodland edge and thicket planting mixes
 - Ornamental shrub and herbaceous planting mixes
 - Ornamental shrubs and herbaceous 'doorstep' planting mixes to private gardens addressing streets Refer to Plant Schedule for details of species, specification and density of each mix
 - Willow tunnel
 - Specimen shrubs
 - Climbing plants
 - Marginal and aquatic planting to SUDs basins
 - Native species-rich meadow (and restoration of some existing neutral grassland) Emorsgate mix EM1
 - Pictorial Meadow Turf 'Bee Happy' mix
 - Amenity grass Emorsgate mix EG22
 - Species-rich lawn to front gardens Emorsgate mix EL1 Flowering Lawn mix
 - Wetland meadow to swales and SUDs basins Emorsgate mix EM8 Meadow Mixture for Wetlands
 - Private back gardens To include amenity grass lawn and paved patio. Other shrub and/or herbaceous planting may be incorporated at the developer/owner's discretion.

- Notes:
- All contractors must visit the site and be responsible for taking and checking dimensions.
 - All construction information should be taken from figured dimensions only.
 - Any discrepancies between drawings, specifications and site conditions must be brought to the attention of the supervising officer.
 - This drawing and the works depicted are the copyright of HBA.

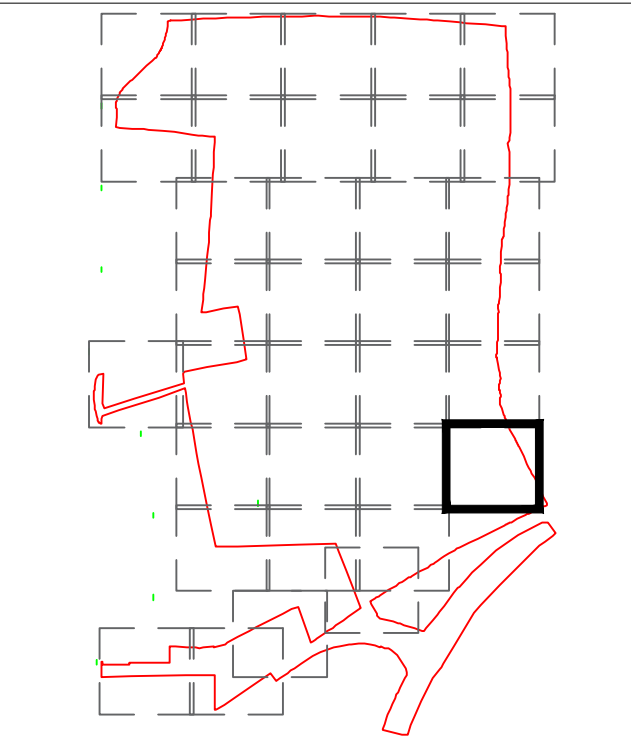

Rev.	Date	By	Description	Ckd	Aprd
Drawing Status: PLANNING					
1:200 0 2 4 6 8 10m					

HUSKISSON BROWN
associates
landscape architecture ■ urban design
expert witness ■ environmental planning

All dimensions to be checked on site		
Client CALA (South Home Counties) Ltd / Bellway Homes Ltd		
Project Land North of Waterlane, Angmering		
Drawing Soft Landscape Plan		
Sheet 27 of 34	Scale: 1:200 @ A1	
Date 11.01.21	Drawing No. HBA-875-227	Rev. -
File location: P:\875 - Waterlane\Drawings\HBA\Current Drawings		

Hedgerow Mix 4/m
11 No. Acer campestre 125-150cm
21 No. Acer campestre 60-80cm
105 No. Crataegus monogyna 40-60cm
3 No. Ilex aquifolium 60-80cm
5 No. Ligustrum vulgare 60-80cm
3 No. Malus sylvestris 60-80cm
5 No. Prunus avium 125-150cm
5 No. Prunus padus 60-80cm
53 No. Prunus spinosa 60-80cm
5 No. Viburnum opulus 60-80cm

Hedgerow Mix 4/m
14 No. Acer campestre 125-150cm
28 No. Acer campestre 60-80cm
137 No. Crataegus monogyna 40-60cm
3 No. Ilex aquifolium 60-80cm
6 No. Ligustrum vulgare 60-80cm
3 No. Malus sylvestris 60-80cm
6 No. Prunus avium 125-150cm
6 No. Prunus padus 60-80cm
69 No. Prunus spinosa 60-80cm
6 No. Viburnum opulus 60-80cm

Refer to Drawing HBA-875-224

Building 3
Plots 100-108

Building 2
Plots 91-99

Plot 46

Plot 45

Plot 44

Plot 43


Plot 42

Plot 41

Plot 40


- KEY
- Site Boundary
 - Existing trees and vegetation to be retained
Refer to Arboricultural information by Barrell Tree Consultancy and PEA by Ethos
 - Existing trees to be removed
Refer to Arboricultural information by Barrell Tree Consultancy
 - Proposed legacy trees
Semi-mature (25-30cm girth and 40-45cm girth)
 - Proposed feature trees to public open spaces
Extra Heavy Standards (18-20cm girth) and multi-stems
 - Proposed street trees
Extra Heavy Standards (18-20cm girth)
 - Proposed trees to courtyards, lanes and incidental planting
Heavy Standards (12-14cm and 14-16cm girth)
 - Proposed Advanced Nursery Stock native trees to landscape buffers
Standards and multi-stems within mixes of transplants, whips and feathered trees. Species labelled as part of mix.
 - Hedge planting
 - Native woodland edge and thicket planting mixes
 - Ornamental shrub and herbaceous planting mixes
 - Ornamental shrubs and herbaceous 'doorstep' planting mixes to private gardens addressing streets
Refer to Plant Schedule for details of species, specification and density of each mix
 - Willow tunnel
 - Specimen shrubs
 - Climbing plants
 - Marginal and aquatic planting to SUDs basins
 - Native species-rich meadow (and restoration of some existing neutral grassland)
Emorsgate mix EM1
 - Pictorial Meadow Turf
'Bee Happy' mix
 - Amenity grass
Emorsgate mix EG22
 - Species-rich lawn to front gardens
Emorsgate mix EL1 Flowering Lawn mix
 - Wetland meadow to swales and SUDs basins
Emorsgate mix EM8 Meadow Mixture for Wetlands
 - Private back gardens
To include amenity grass lawn and paved patio. Other shrub and/or herbaceous planting may be incorporated at the developer/owner's discretion.

- Notes:
- All contractors must visit the site and be responsible for taking and checking dimensions.
 - All construction information should be taken from figured dimensions only.
 - Any discrepancies between drawings, specifications and site conditions must be brought to the attention of the supervising officer.
 - This drawing and the works depicted are the copyright of HBA.

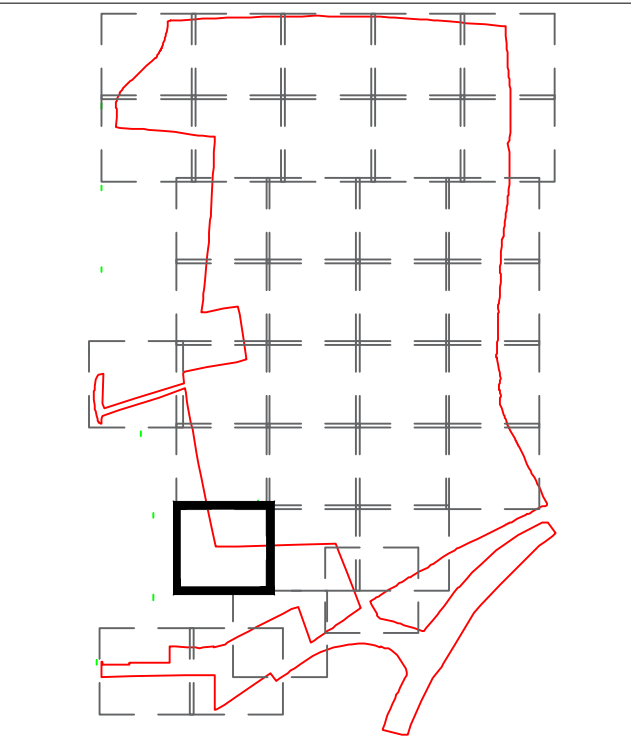

Rev.	Date	By	Description	Ckd	Aprd

Drawing Status:
PLANNING

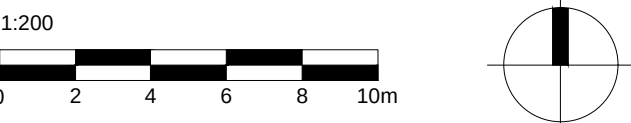

HUSKISSON BROWN
associates
landscape architecture ■ urban design
expert witness ■ environmental planning

Huskinson Brown is the trading name of David Huskinson Associates Limited
17 Upper Grosvenor Road - Tunbridge Wells Kent TN11 2DU
tel: 01892 527629 email: office@huskinsonbrown.co.uk
www.huskinsonbrown.co.uk

All dimensions to be checked on site		
Client CALA (South Home Counties) Ltd / Bellway Homes Ltd		
Project Land North of Waterlane, Angmering		
Drawing Soft Landscape Plan		
Sheet 28 of 34	Scale: 1:200 @ A1	
Date 11.01.21	Drawing No. HBA-875-228	Rev. -
File location: P:\875 - Waterlane\Drawings\HBA\Current Drawings		