



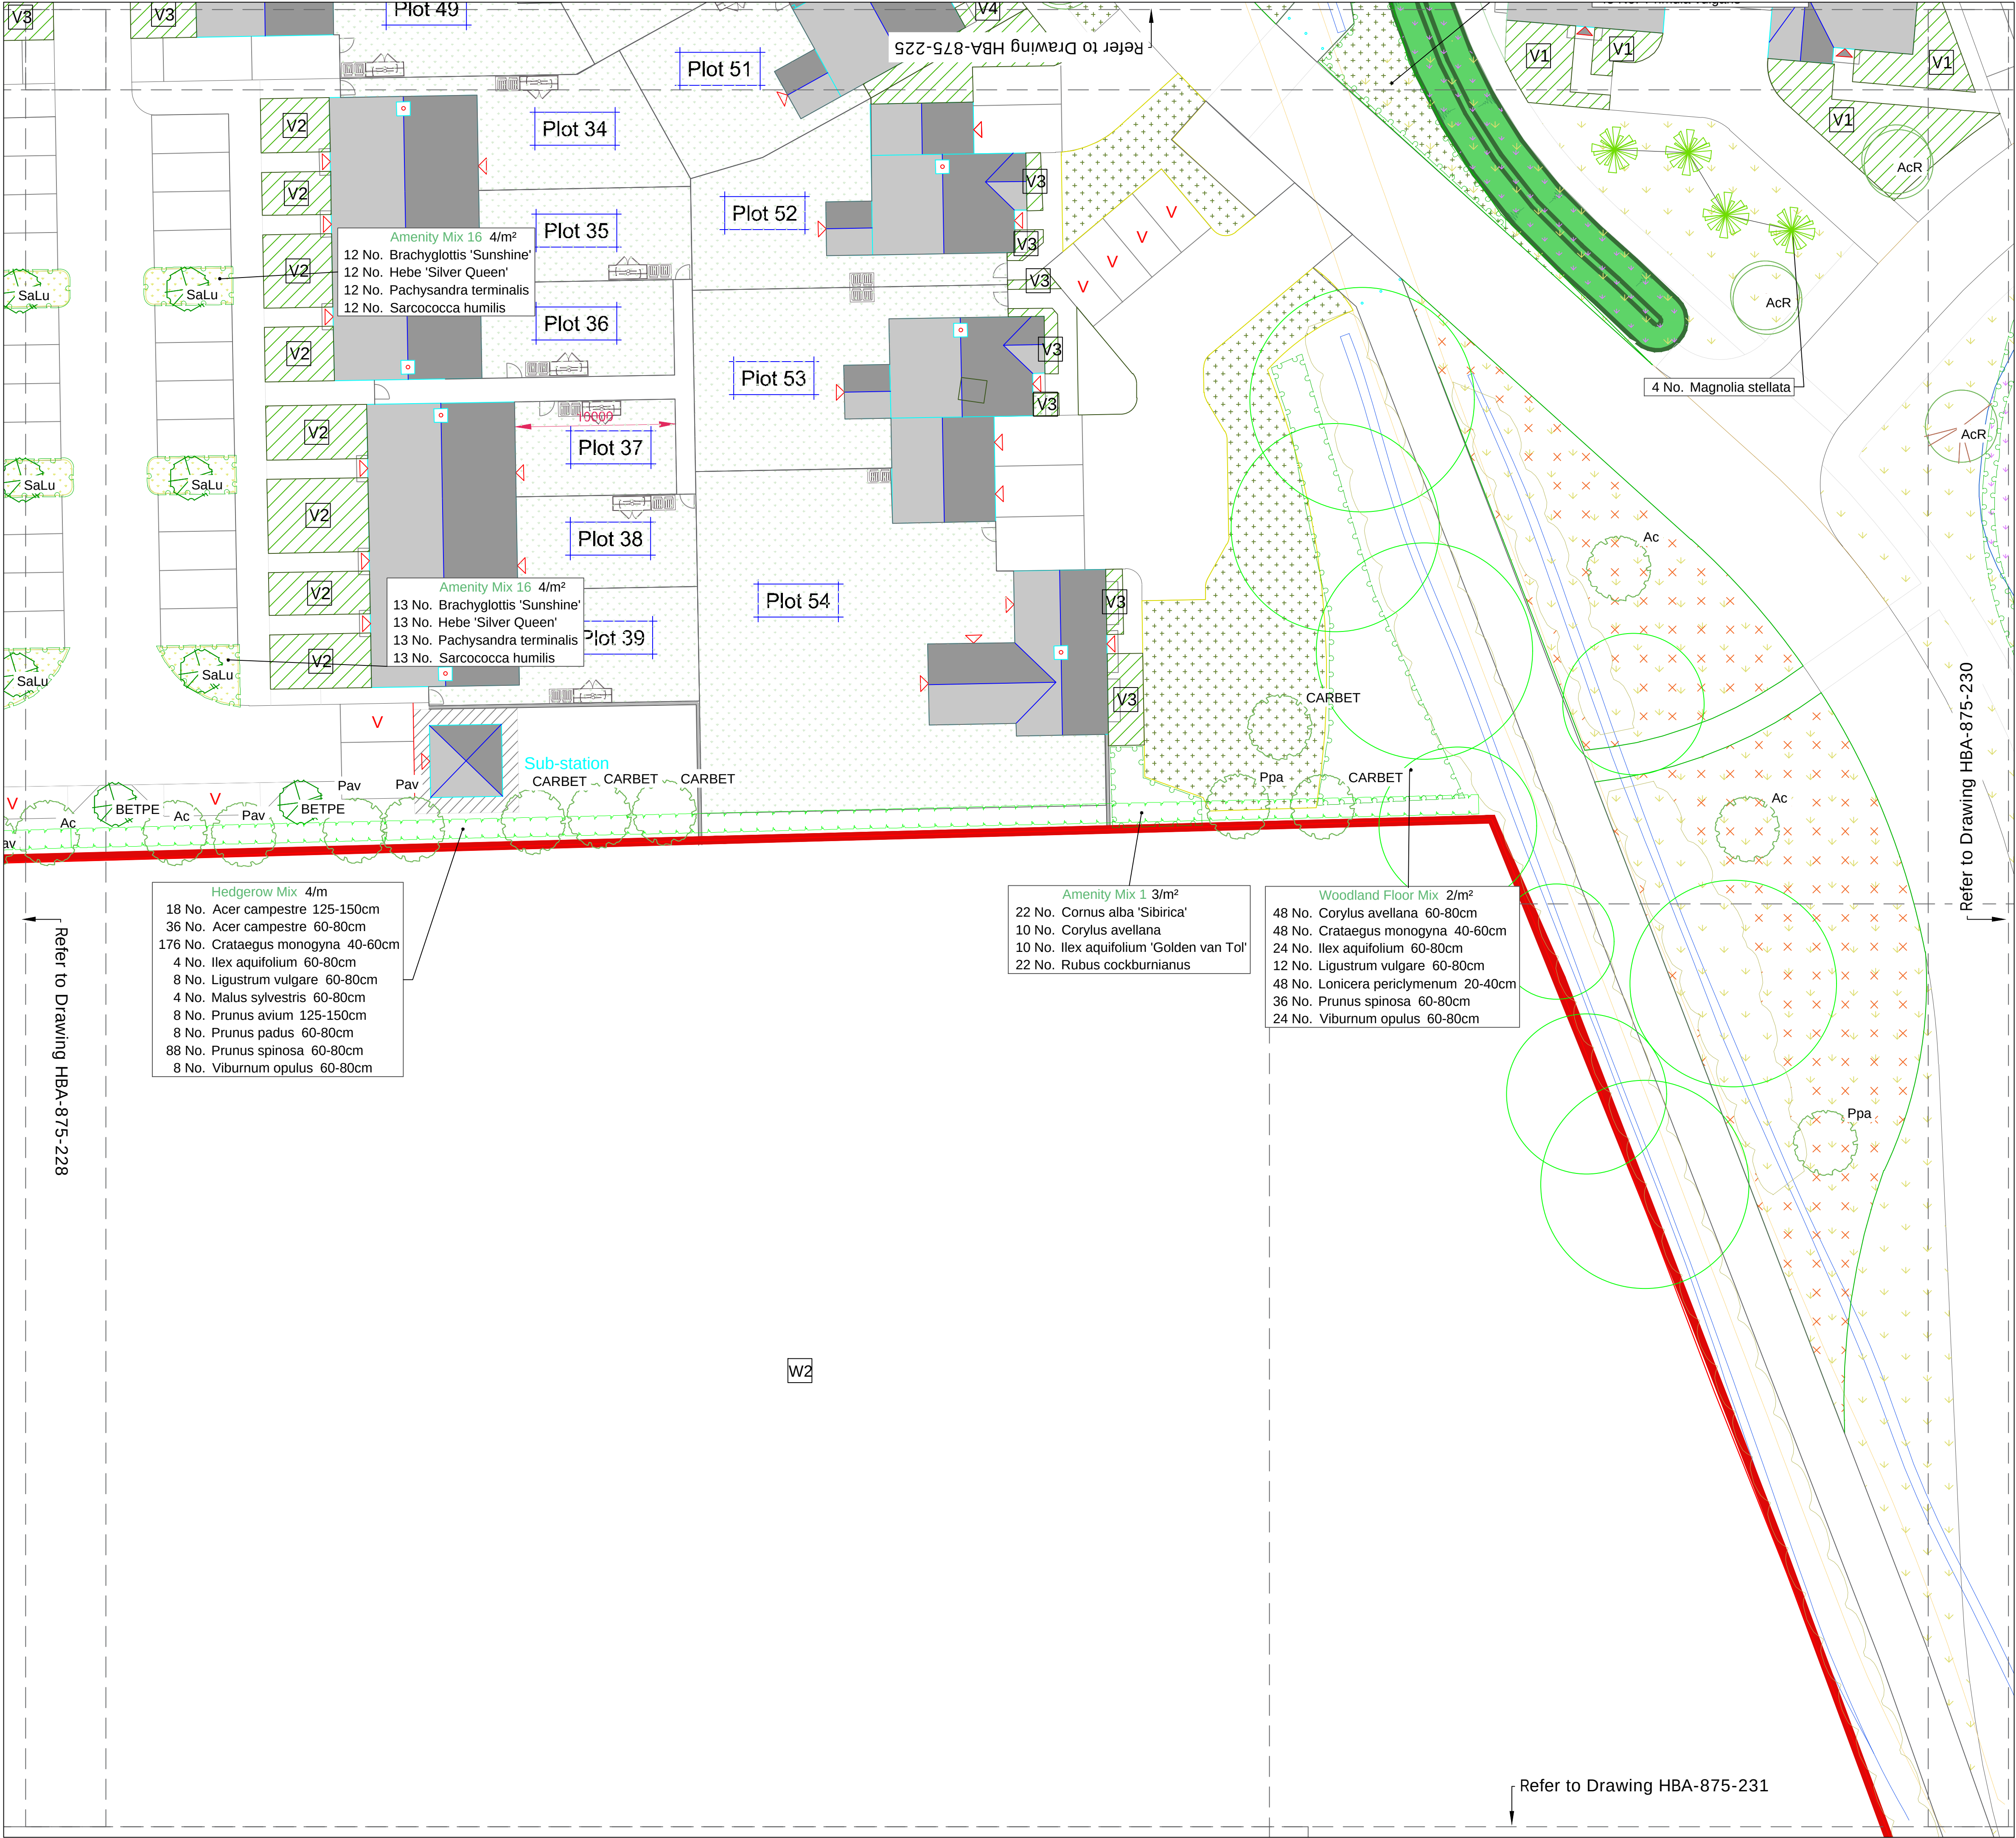

- KEY
- Site Boundary
  - Existing trees and vegetation to be retained  
Refer to Arboricultural information by Barrell Tree Consultancy and PEA by Ethos
  - Existing trees to be removed  
Refer to Arboricultural information by Barrell Tree Consultancy
  - Proposed legacy trees  
Semi-mature (25-30cm girth and 40-45cm girth)
  - Proposed feature trees to public open spaces  
Extra Heavy Standards (18-20cm girth) and multi-stems
  - Proposed street trees  
Extra Heavy Standards (18-20cm girth)
  - Proposed trees to courtyards, lanes and incidental planting  
Heavy Standards (12-14cm and 14-16cm girth)
  - Proposed Advanced Nursery Stock native trees to landscape buffers  
Standards and multi-stems within mixes of transplants, whips and feathered trees. Species labelled as part of mix.
  - Hedge planting
  - Native woodland edge and thicket planting mixes
  - Ornamental shrub and herbaceous planting mixes
  - Ornamental shrubs and herbaceous 'doorstep' planting mixes to private gardens addressing streets  
Refer to Plant Schedule for details of species, specification and density of each mix
  - Willow tunnel
  - Specimen shrubs
  - Climbing plants
  - Marginal and aquatic planting to SUDs basins
  - Native species-rich meadow (and restoration of some existing neutral grassland)  
Emorsgate mix EM1
  - Pictorial Meadow Turf  
'Bee Happy' mix
  - Amenity grass  
Emorsgate mix EG22
  - Species-rich lawn to front gardens  
Emorsgate mix EL1 Flowering Lawn mix
  - Wetland meadow to swales and SUDs basins  
Emorsgate mix EM8 Meadow Mixture for Wetlands
  - Private back gardens  
To include amenity grass lawn and paved patio. Other shrub and/or herbaceous planting may be incorporated at the developer/owner's discretion.


Notes:

- All contractors must visit the site and be responsible for taking and checking dimensions.
- All construction information should be taken from figured dimensions only.
- Any discrepancies between drawings, specifications and site conditions must be brought to the attention of the supervising officer.
- This drawing and the works depicted are the copyright of HBA.

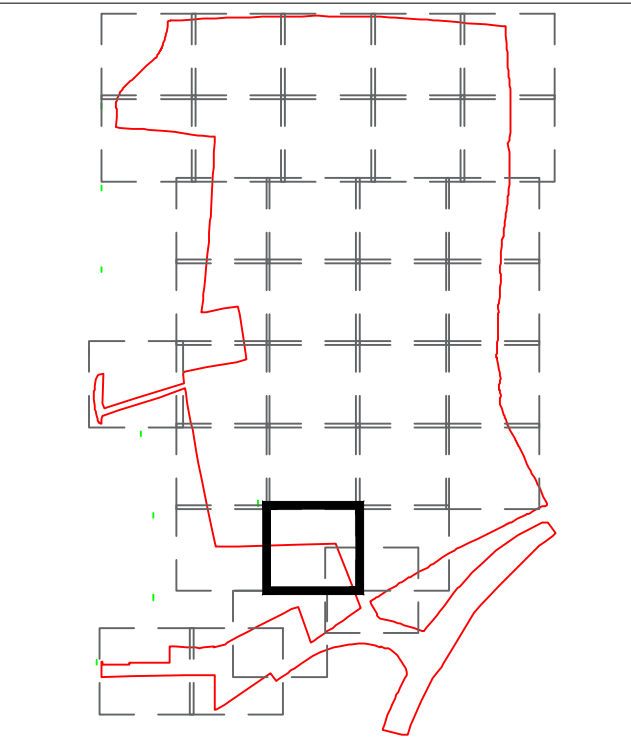

| Rev. | Date | By | Description | Ckd | Aprd |
|------|------|----|-------------|-----|------|
|      |      |    |             |     |      |


Drawing Status:  
**PLANNING**

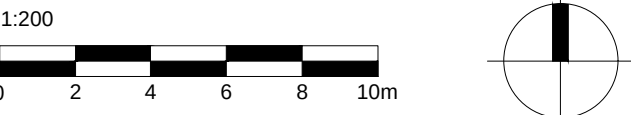

**HUSKISSON BROWN**  
associates  
landscape architecture ■ urban design  
expert witness ■ environmental planning

Huskinson Brown is the trading name of David Huskinson Associates Limited  
17 Upper Grosvenor Road - Tunbridge Wells Kent TN11 2DU  
tel: 01892 527629 email: office@huskinsonbrown.co.uk  
www.huskinsonbrown.co.uk


|                                                                    |                                          |      |
|--------------------------------------------------------------------|------------------------------------------|------|
| All dimensions to be checked on site                               |                                          |      |
| Client                                                             | CALA (South Home Counties) Ltd / Bellway |      |
| Homes Ltd                                                          | Project                                  |      |
| Land North of Waterlane, Angmering                                 | Drawing                                  |      |
| Soft Landscape Plan                                                | Sheet 29 of 34                           |      |
| Date                                                               | Drawing No.                              | Rev. |
| 11.01.21                                                           | HBA-875-329                              | -    |
| File location:<br>P:\875 - Waterlane\Drawings\HBA\Current Drawings |                                          |      |

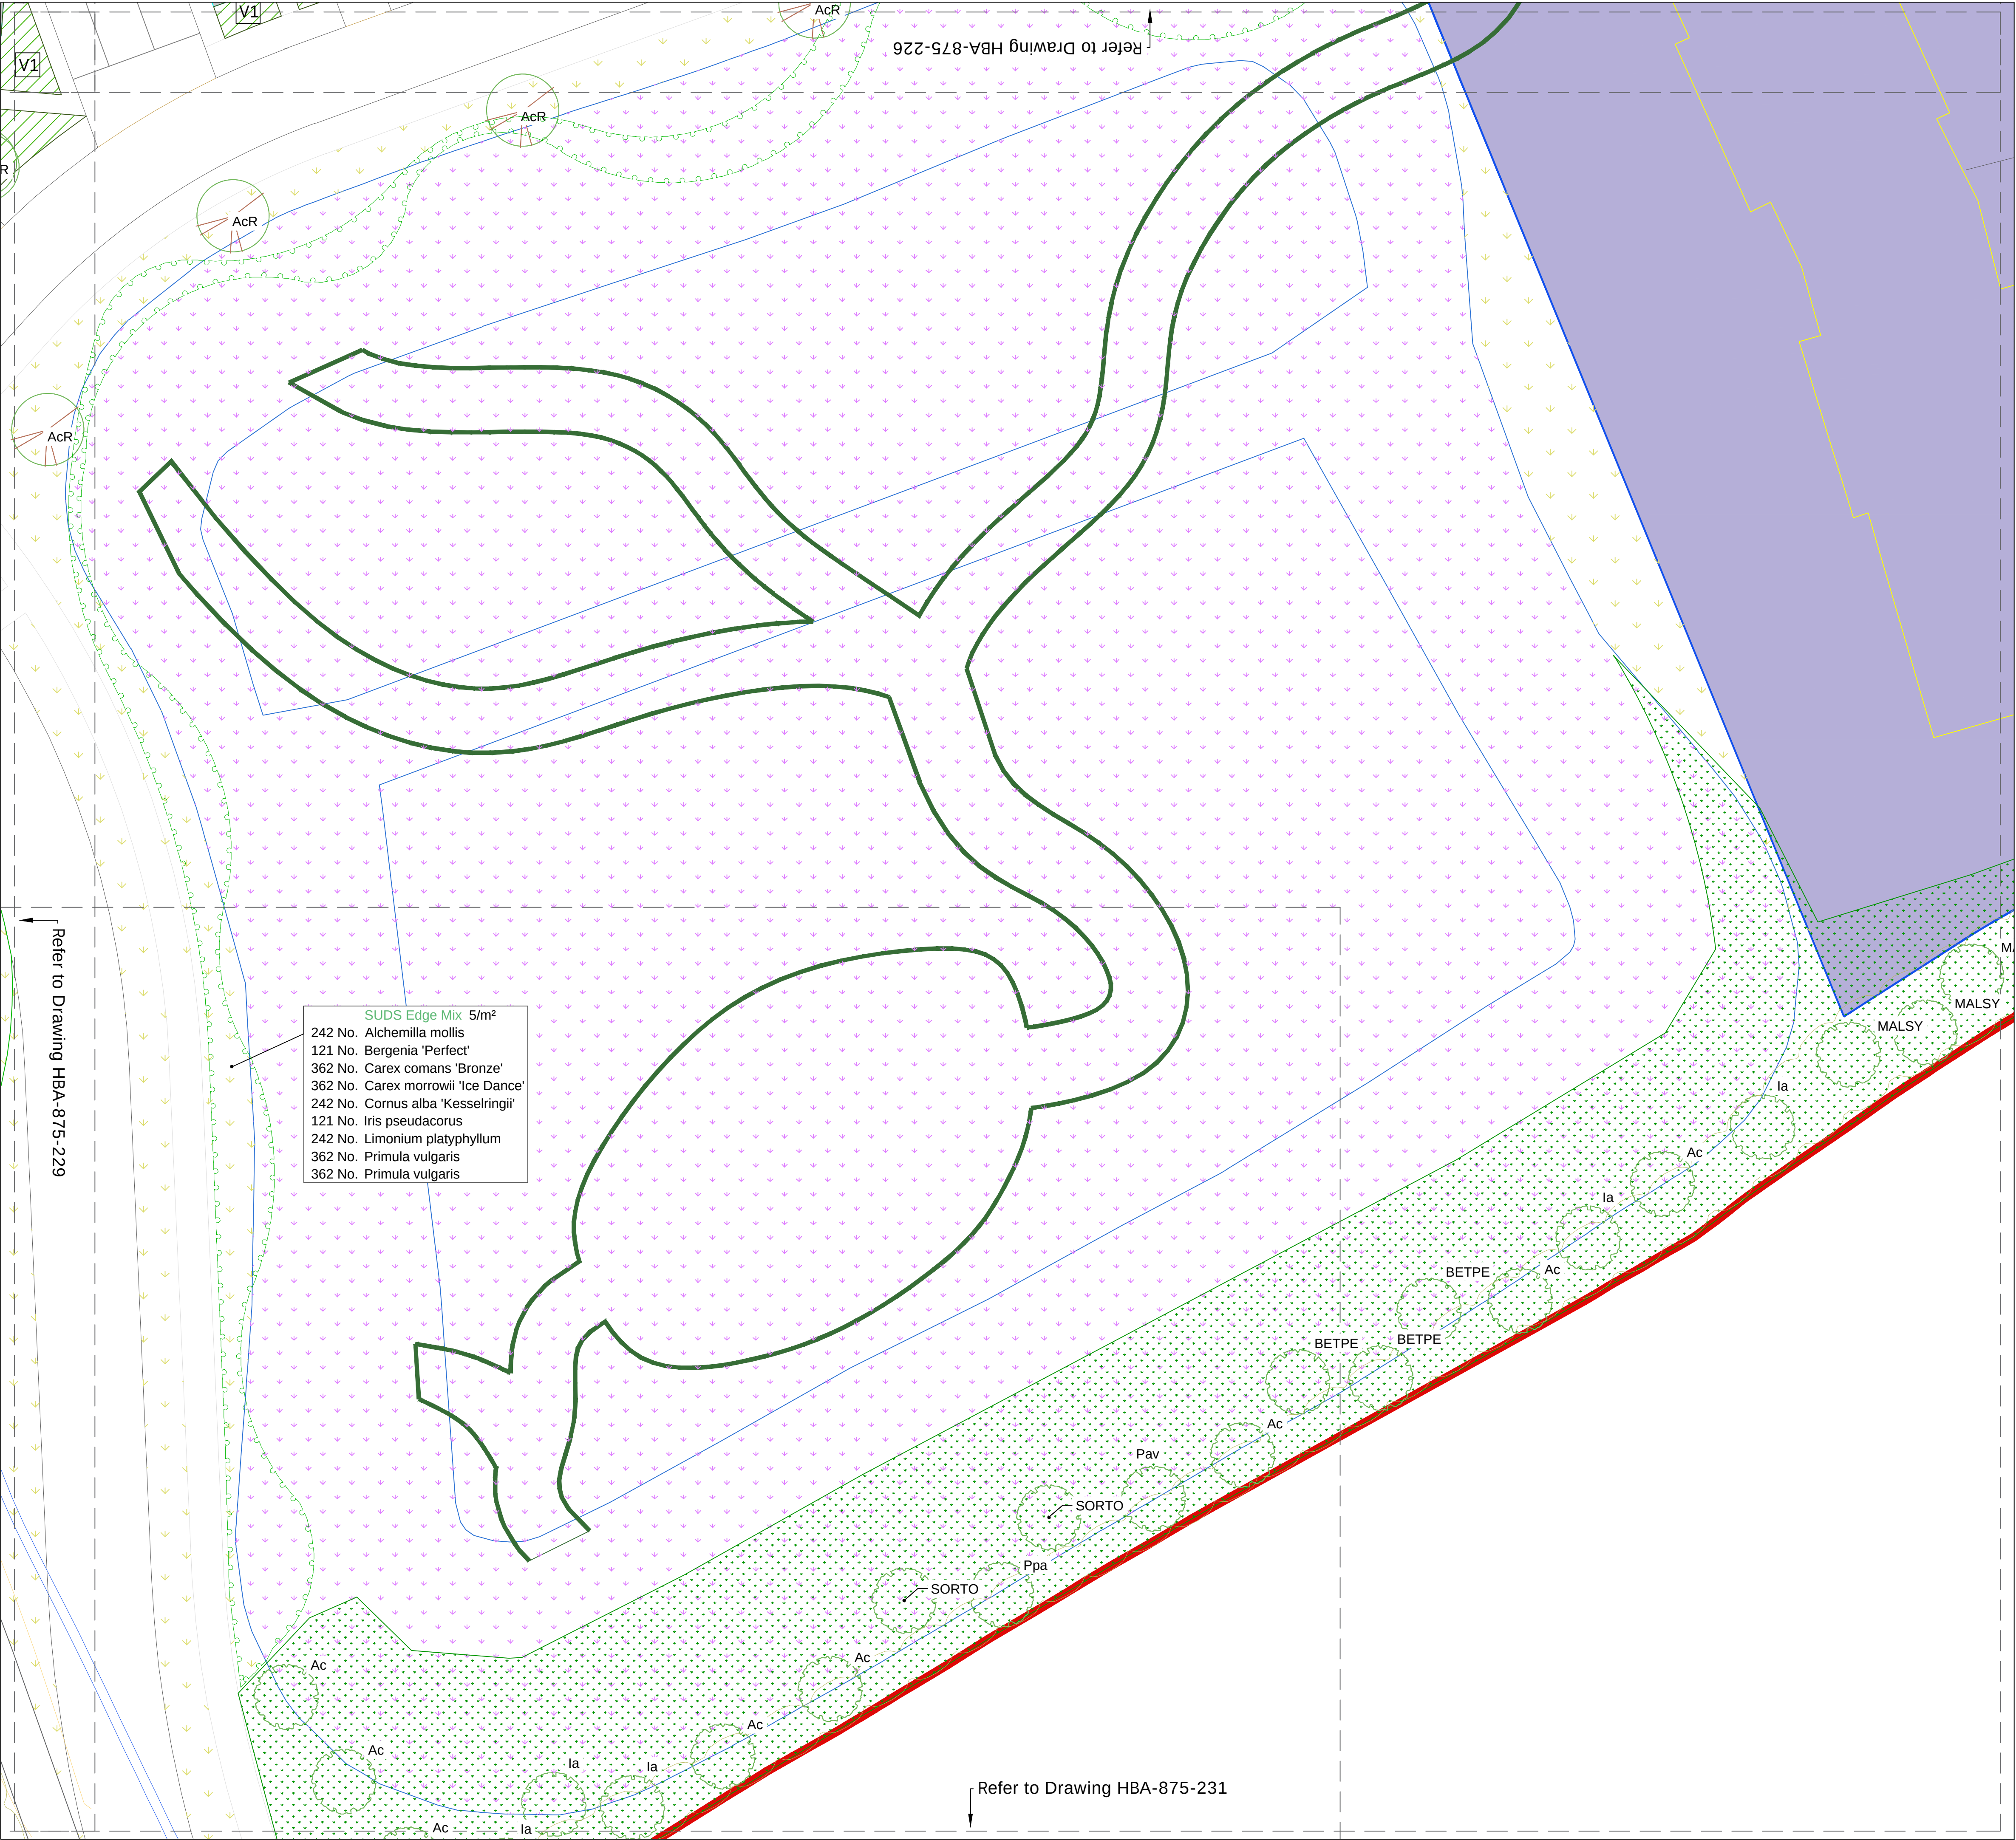

- KEY
- Site Boundary
  - Existing trees and vegetation to be retained  
Refer to Arboricultural information by Barrell Tree Consultancy and PEA by Ethos
  - Existing trees to be removed  
Refer to Arboricultural information by Barrell Tree Consultancy
  - Proposed legacy trees  
Semi-mature (25-30cm girth and 40-45cm girth)
  - Proposed feature trees to public open spaces  
Extra Heavy Standards (18-20cm girth) and multi-stems
  - Proposed street trees  
Extra Heavy Standards (18-20cm girth)
  - Proposed trees to courtyards, lanes and incidental planting  
Heavy Standards (12-14cm and 14-16cm girth)
  - Proposed Advanced Nursery Stock native trees to landscape buffers  
Standards and multi-stems within mixes of transplants, whips and feathered trees. Species labelled as part of mix.
  - Hedge planting
  - Native woodland edge and thicket planting mixes
  - Ornamental shrub and herbaceous planting mixes
  - Ornamental shrubs and herbaceous 'doorstep' planting mixes to private gardens  
Refer to Plant Schedule for details of species, specification and density of each mix
  - Willow tunnel
  - Specimen shrubs
  - Climbing plants
  - Marginal and aquatic planting to SUDS basins
  - Native species-rich meadow (and restoration of some existing neutral grassland)  
Emorsgate mix EM1
  - Pictorial Meadow Turf  
'Bee Happy' mix
  - Amenity grass  
Emorsgate mix EG22
  - Species-rich lawn to front gardens  
Emorsgate mix EL1 Flowering Lawn mix
  - Wetland meadow to swales and SUDS basins  
Emorsgate mix EM8 Meadow Mixture for Wetlands
  - Private back gardens  
To include amenity grass lawn and paved patio. Other shrub and/or herbaceous planting may be incorporated at the developer/owner's discretion.


Notes:

- All contractors must visit the site and be responsible for taking and checking dimensions.
- All construction information should be taken from figured dimensions only.
- Any discrepancies between drawings, specifications and site conditions must be brought to the attention of the supervising officer.
- This drawing and the works depicted are the copyright of HBA.

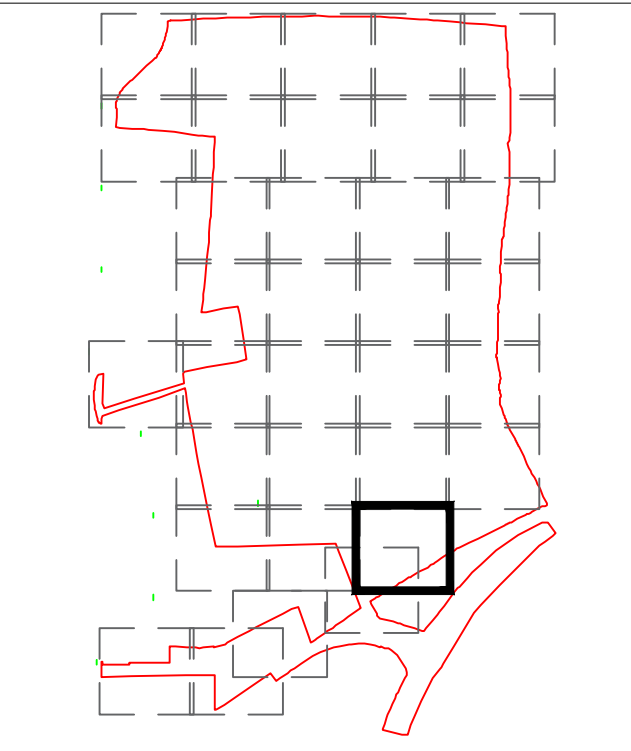


| Rev. | Date | By | Description | Ckd | Aprd |
|------|------|----|-------------|-----|------|
|      |      |    |             |     |      |

Drawing Status:  
**PLANNING**

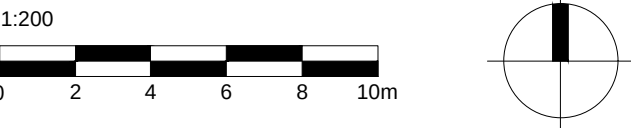

**HUSKISSON BROWN**  
associates  
landscape architecture ■ urban design  
expert witness ■ environmental planning


|   |                            |           |
|---|----------------------------|-----------|
| Huskinson Brown is the trading name of David Huskinson Associates Limited<br>17 Upper Grosvenor Road - Tunbridge Wells Kent TN11 2DU<br>tel: 01892 527029 email: office@huskinsonbrown.co.uk<br>www.huskinsonbrown.co.uk |                            |           |
| All dimensions to be checked on site   |                            |           |
| Client<br>CALA (South Home Counties) Ltd / Bellway<br>Homes Ltd<br>Project<br>Land North of Waterlane, Angmering   |                            |           |
| Drawing<br>Soft Landscape Plan   |                            |           |
| Sheet 30 of 34   | Scale: 1:200 @ A1          |           |
| Date<br>11.01.21   | Drawing No.<br>HBA-875-330 | Rev.<br>- |
| File location:<br>P:\875 - Waterlane\Drawings\HBA\Current Drawings   |                            |           |

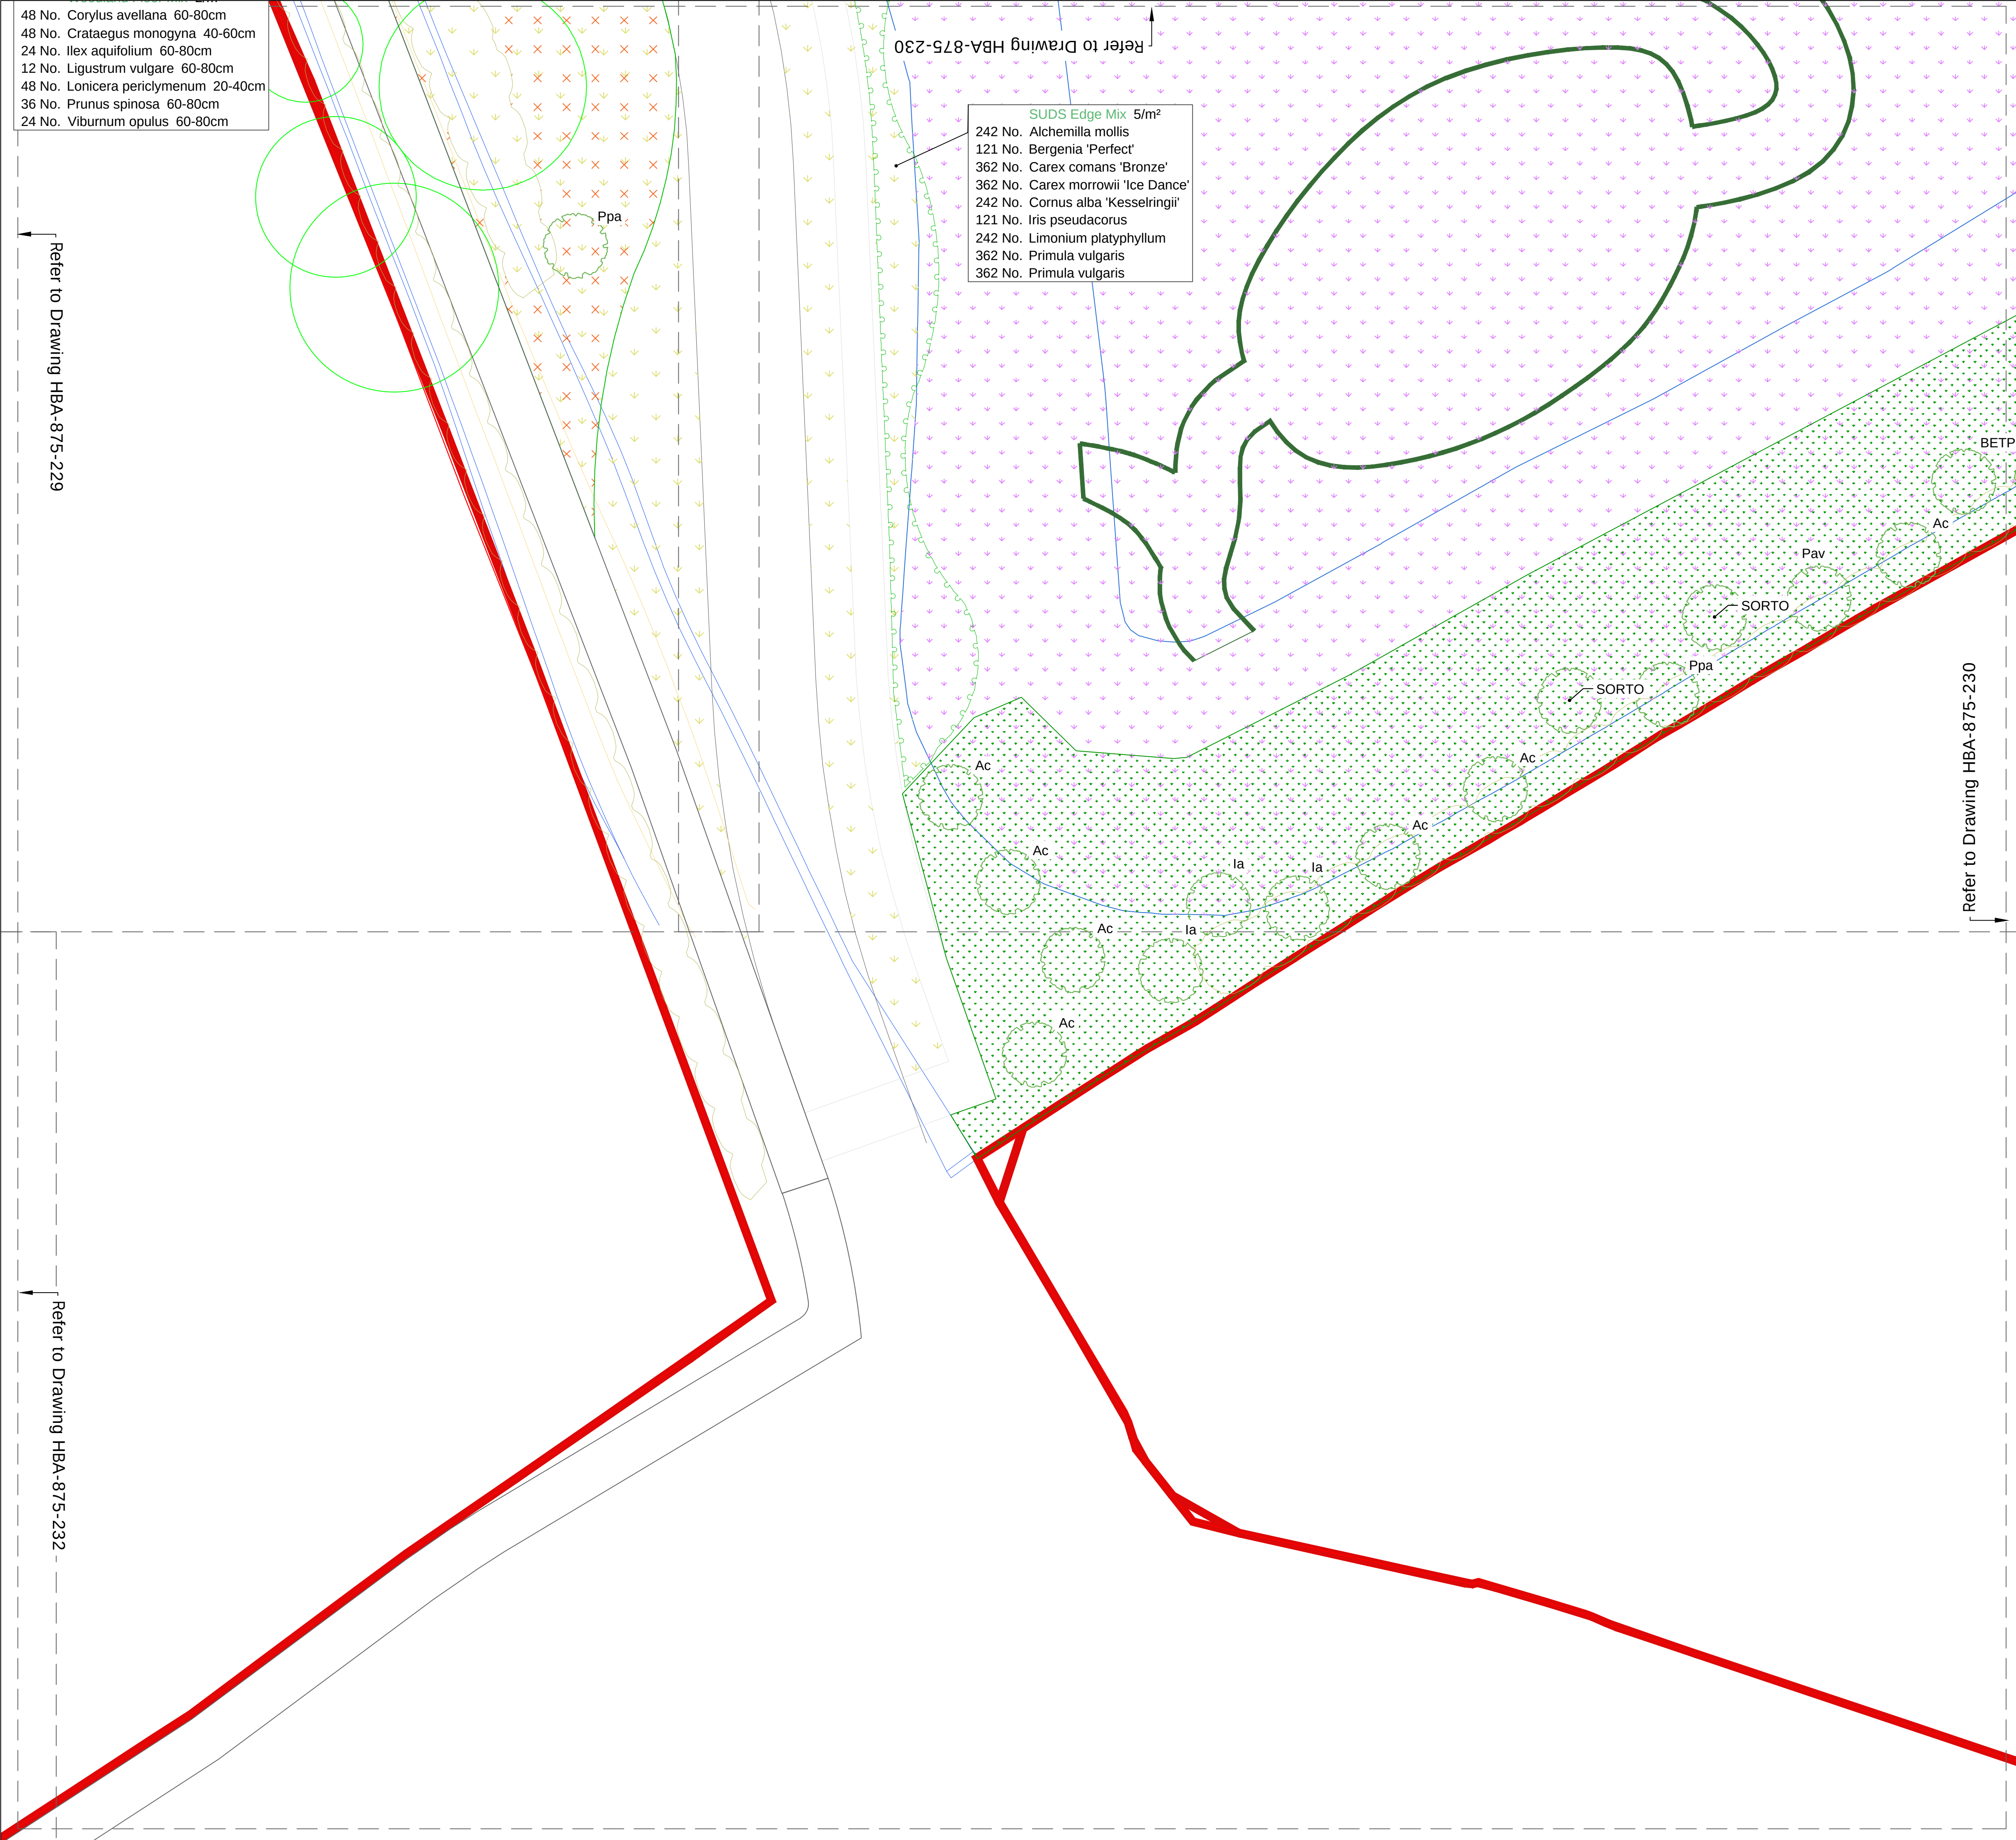

- KEY
- Site Boundary
  - Existing trees and vegetation to be retained  
Refer to Arboricultural information by Barrell Tree Consultancy and PEA by Ethos
  - Existing trees to be removed  
Refer to Arboricultural information by Barrell Tree Consultancy
  - Proposed legacy trees  
Semi-mature (25-30cm girth and 40-45cm girth)
  - Proposed feature trees to public open spaces  
Extra Heavy Standards (18-20cm girth) and multi-stems
  - Proposed street trees  
Extra Heavy Standards (18-20cm girth)
  - Proposed trees to courtyards, lanes and incidental planting  
Heavy Standards (12-14cm and 14-16cm girth)
  - Proposed Advanced Nursery Stock native trees to landscape buffers  
Standards and multi-stems within mixes of transplants, whips and feathered trees. Species labelled as part of mix.
  - Hedge planting
  - Native woodland edge and thicket planting mixes
  - Ornamental shrub and herbaceous planting mixes
  - Ornamental shrubs and herbaceous 'doorstep' planting mixes to private gardens addressing streets  
Refer to Plant Schedule for details of species, specification and density of each mix
  - Willow tunnel
  - Specimen shrubs
  - Climbing plants
  - Marginal and aquatic planting to SUDS basins
  - Native species-rich meadow (and restoration of some existing neutral grassland)  
Emorsgate mix EM1
  - Pictorial Meadow Turf  
'Bee Happy' mix
  - Amenity grass  
Emorsgate mix EG22
  - Species-rich lawn to front gardens  
Emorsgate mix EL1 Flowering Lawn mix
  - Wetland meadow to swales and SUDS basins  
Emorsgate mix EM8 Meadow Mixture for Wetlands
  - Private back gardens  
To include amenity grass lawn and paved patio. Other shrub and/or herbaceous planting may be incorporated at the developer/owner's discretion.


Notes:

- All contractors must visit the site and be responsible for taking and checking dimensions.
- All construction information should be taken from figured dimensions only.
- Any discrepancies between drawings, specifications and site conditions must be brought to the attention of the supervising officer.
- This drawing and the works depicted are the copyright of HBA.

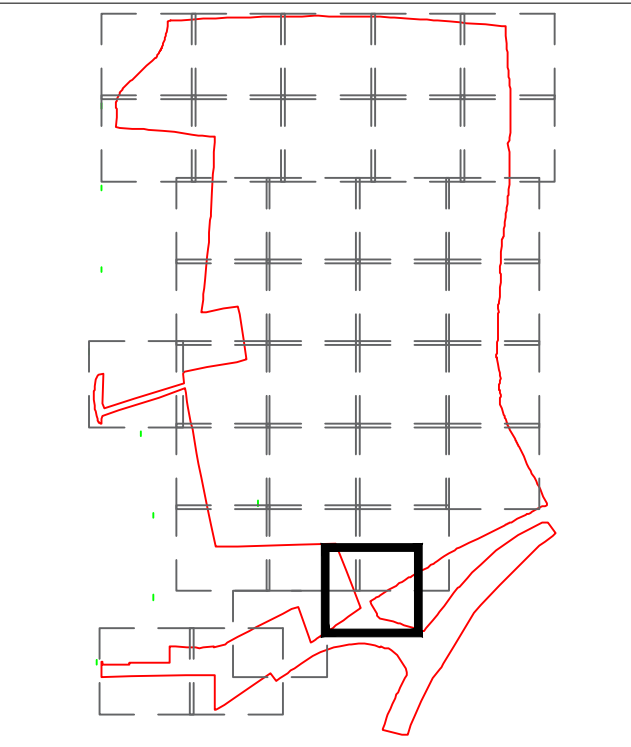


| Rev. | Date | By | Description | Ckd | Aprd |
|------|------|----|-------------|-----|------|
|      |      |    |             |     |      |

Drawing Status:  
**PLANNING**

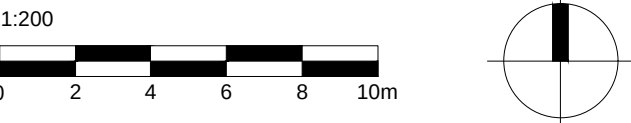

**HUSKISSON BROWN**  
associates  
landscape architecture ■ urban design  
expert witness ■ environmental planning

|                                                                    |                            |           |
|--------------------------------------------------------------------|----------------------------|-----------|
| All dimensions to be checked on site                               |                            |           |
| Client<br>CALA (South Home Counties) Ltd / Bellway                 |                            |           |
| Homes Ltd                                                          |                            |           |
| Project<br>Land North of Waterlane, Angmering                      |                            |           |
| Drawing<br>Soft Landscape Plan                                     |                            |           |
| Sheet 31 of 34                                                     | Scale: 1:200 @ A1          |           |
| Date<br>11.01.21                                                   | Drawing No.<br>HBA-875-331 | Rev.<br>- |
| File location:<br>P:\875 - Waterlane\Drawings\HBA\Current Drawings |                            |           |

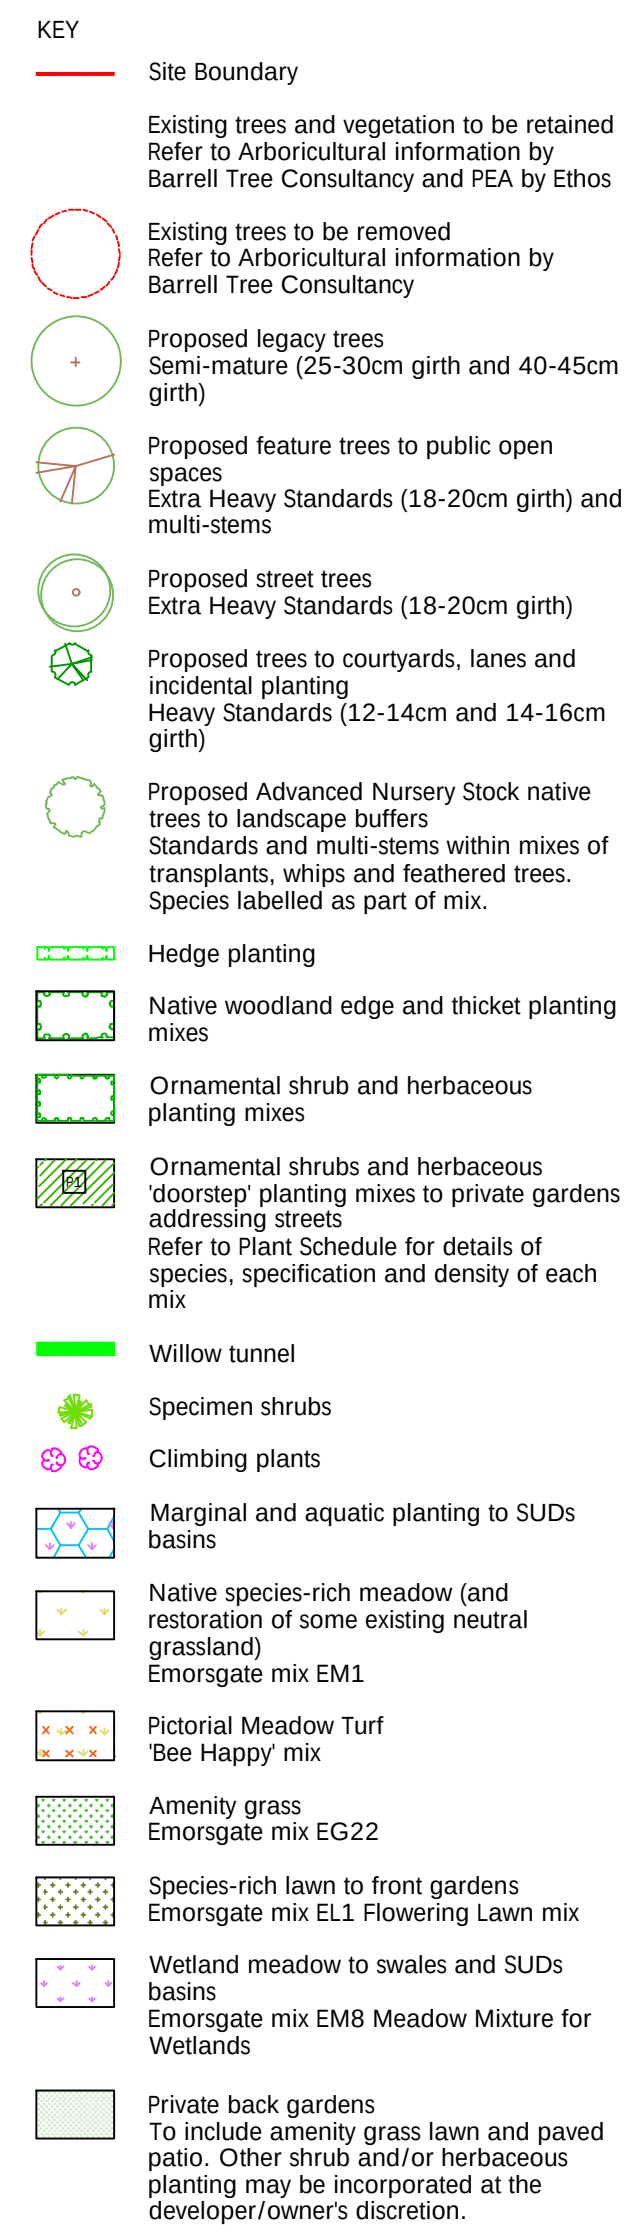

Drawing Status:  
**PLANNING**



|                                                                    |                            |           |
|--------------------------------------------------------------------|----------------------------|-----------|
| All dimensions to be checked on site                               |                            |           |
| Client<br>CALA (South Home Counties) Ltd / Bellway<br>Homes Ltd    |                            |           |
| Project<br>Land North of Waterlane, Angmering                      |                            |           |
| Drawing<br>Soft Landscape Plan                                     |                            |           |
| Sheet 32 of 34                                                     | Scale: 1:200 @ A1          |           |
| Date<br>11.01.21                                                   | Drawing No.<br>HBA-875-332 | Rev.<br>- |
| File location:<br>P:\875 - Waterlane\Drawings\HBA\Current Drawings |                            |           |



KEY

- Site Boundary
- Existing trees to be retained  
Refer to Arboricultural information by Barrell Tree Consultancy and PEA by Ethos
- Existing trees to be removed  
Refer to Arboricultural information by Barrell Tree Consultancy
- Proposed legacy trees  
Semi-mature (25-30cm girth and 40-45cm girth)
- Proposed feature trees to public open spaces  
Extra Heavy Standards (18-20cm girth) and multi-stems
- Proposed street trees  
Extra Heavy Standards (18-20cm girth)
- Proposed trees to courtyards, lanes and incidental planting  
Heavy Standards (12-14cm and 14-16cm girth)
- Proposed Advanced Nursery Stock native trees to landscape buffers  
Standards and multi-stems within mixes of transplants, whips and feathered trees. Species labelled as part of mix.
- Hedge planting
- Native woodland edge and thicket planting mixes
- Ornamental shrub and herbaceous planting mixes
- Ornamental shrubs and herbaceous 'doorstep' planting mixes to private gardens addressing streets  
Refer to Plant Schedule for details of species, specification and density of each mix
- Willow tunnel
- Specimen shrubs
- Climbing plants
- Marginal and aquatic planting to SUDs basins
- Native species-rich meadow (and restoration of some existing neutral grassland)  
Emorsgate mix EM1
- Pictorial Meadow Turf  
'Bee Happy' mix
- Amenity grass  
Emorsgate mix EG22
- Species-rich lawn to front gardens  
Emorsgate mix EL1 Flowering Lawn mix
- Wetland meadow to swales and SUDs basins  
Emorsgate mix EM8 Meadow Mixture for Wetlands
- Private back gardens  
To include amenity grass lawn and paved patio. Other shrub and/or herbaceous planting may be incorporated at the developer/owner's discretion.

Notes:

- All contractors must visit the site and be responsible for taking and checking dimensions.
- All construction information should be taken from figured dimensions only.
- Any discrepancies between drawings, specifications and site conditions must be brought to the attention of the supervising officer.
- This drawing and the works depicted are the copyright of HBA.

| Rev. | Date | By | Description | Ckd | Aprd |
|------|------|----|-------------|-----|------|
| -    |      |    |             |     |      |

Drawing Status:  
**PLANNING**

1:200

HUSKISSON BROWN  
associates  
landscape architecture ■ urban design  
expert witness ■ environmental planning

Huskisson Brown is the trading name of David Huskisson Associates Limited  
17 Upper Grosvenor Road - Tunbridge Wells Kent TN11 2DU  
tel: 01892 527629 email: office@huskissonbrown.co.uk  
www.huskissonbrown.co.uk

All dimensions to be checked on site

Client  
CALA (South Home Counties) Ltd / Bellway  
Homes Ltd  
Project  
Land North of Waterlane, Angmering

Drawing  
Soft Landscape Plan  
Sheet 33 of 34  
Scale: 1:200 @ A1

Date  
11.01.21  
Drawing No.  
HBA-875-333  
Rev.  
-


File location:  
P:\875 - Waterlane\Drawings\HBA\Current Drawings



- Hedgerow Mix 4m**
- 24 No. Acer campestre 125-150cm
  - 47 No. Acer campestre 60-80cm
  - 233 No. Crataegus monogyna 40-60cm
  - 5 No. Ilex aquifolium 60-80cm
  - 10 No. Ligustrum vulgare 60-80cm
  - 5 No. Malus sylvestris 60-80cm
  - 10 No. Prunus avium 125-150cm
  - 10 No. Prunus padus 60-80cm
  - 117 No. Prunus spinosa 60-80cm
  - 10 No. Viburnum opulus 60-80cm


- KEY**
- Site Boundary
  - Existing trees and vegetation to be retained  
Refer to Arboricultural information by Barrell Tree Consultancy and PEA by Ethos
  - Existing trees to be removed  
Refer to Arboricultural information by Barrell Tree Consultancy
  - Proposed legacy trees  
Semi-mature (25-30cm girth and 40-45cm girth)
  - Proposed feature trees to public open spaces  
Extra Heavy Standards (18-20cm girth) and multi-stems
  - Proposed street trees  
Extra Heavy Standards (18-20cm girth)
  - Proposed trees to courtyards, lanes and incidental planting  
Heavy Standards (12-14cm and 14-16cm girth)
  - Proposed Advanced Nursery Stock native trees to landscape buffers  
Standards and multi-stems within mixes of transplants, whips and feathered trees. Species labelled as part of mix.
  - Hedge planting
  - Native woodland edge and thicket planting mixes
  - Ornamental shrub and herbaceous planting mixes
  - Ornamental shrubs and herbaceous 'doorstep' planting mixes to private gardens addressing streets  
Refer to Plant Schedule for details of species, specification and density of each mix
  - Willow tunnel
  - Specimen shrubs
  - Climbing plants
  - Marginal and aquatic planting to SUDs basins
  - Native species-rich meadow (and restoration of some existing neutral grassland)  
Emorsgate mix EM1
  - Pictorial Meadow Turf  
'Bee Happy' mix
  - Amenity grass  
Emorsgate mix EG22
  - Species-rich lawn to front gardens  
Emorsgate mix EL1 Flowering Lawn mix
  - Wetland meadow to swales and SUDs basins  
Emorsgate mix EM8 Meadow Mixture for Wetlands
  - Private back gardens  
To include amenity grass lawn and paved patio. Other shrub and/or herbaceous planting may be incorporated at the developer/owner's discretion.

- Notes:**
- All contractors must visit the site and be responsible for taking and checking dimensions.
  - All construction information should be taken from figured dimensions only.
  - Any discrepancies between drawings, specifications and site conditions must be brought to the attention of the supervising officer.
  - This drawing and the works depicted are the copyright of HBA.

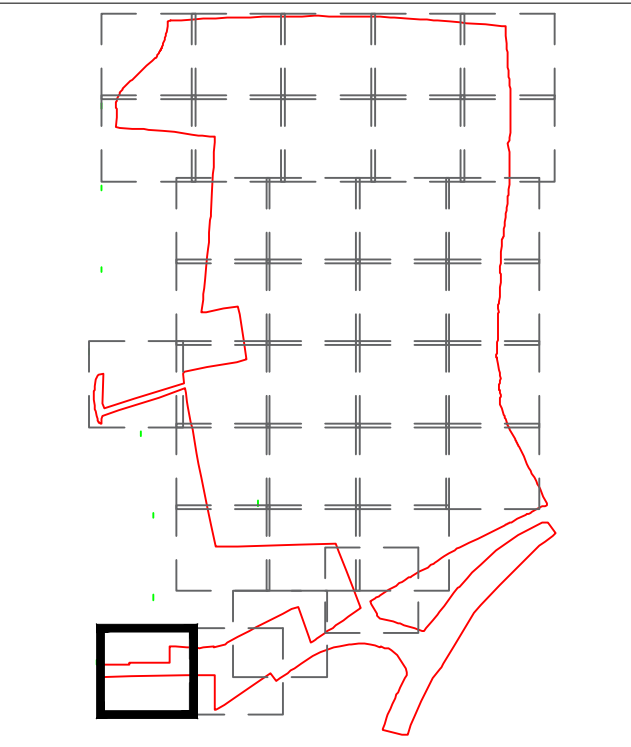

| Rev. | Date | By | Description | Ckd | Aprd |
|------|------|----|-------------|-----|------|
| -    |      |    |             |     |      |

Drawing Status:  
**PLANNING**

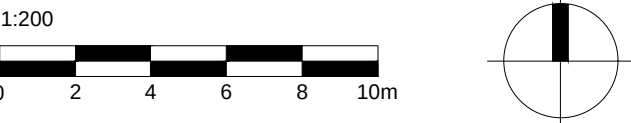

**HUSKISSON BROWN**  
associates  
landscape architecture ■ urban design  
expert witness ■ environmental planning

|   |                            |           |
|---|----------------------------|-----------|
| Huskinson Brown is the trading name of David Huskinson Associates Limited<br>17 Upper Grosvenor Road - Tunbridge Wells Kent TN11 2DU<br>tel: 01892 527629 email: office@huskinsonbrown.co.uk<br>www.huskinsonbrown.co.uk |                            |           |
| All dimensions to be checked on site   |                            |           |
| Client<br>CALA (South Home Counties) Ltd / Bellway Homes Ltd   |                            |           |
| Project<br>Land North of Waterlane, Angmering   |                            |           |
| Drawing<br>Soft Landscape Plan   |                            |           |
| Sheet 34 of 34   | Scale: 1:200 @ A1          |           |
| Date<br>11.01.21   | Drawing No.<br>HBA-875-234 | Rev.<br>- |
| File location:<br>P:\875 - Waterlane\Drawings\HBA\Current Drawings   |                            |           |