


C:\Users\khu\Videos\SurfSite - Leasing_20030333\Drawings\On-Site\20030333-310 [Proposed Levels].ACAD.dwg

© Crown Copyright. All rights reserved. Licence number 100043407

ARUN DISTRICT COUNCIL A256218E3

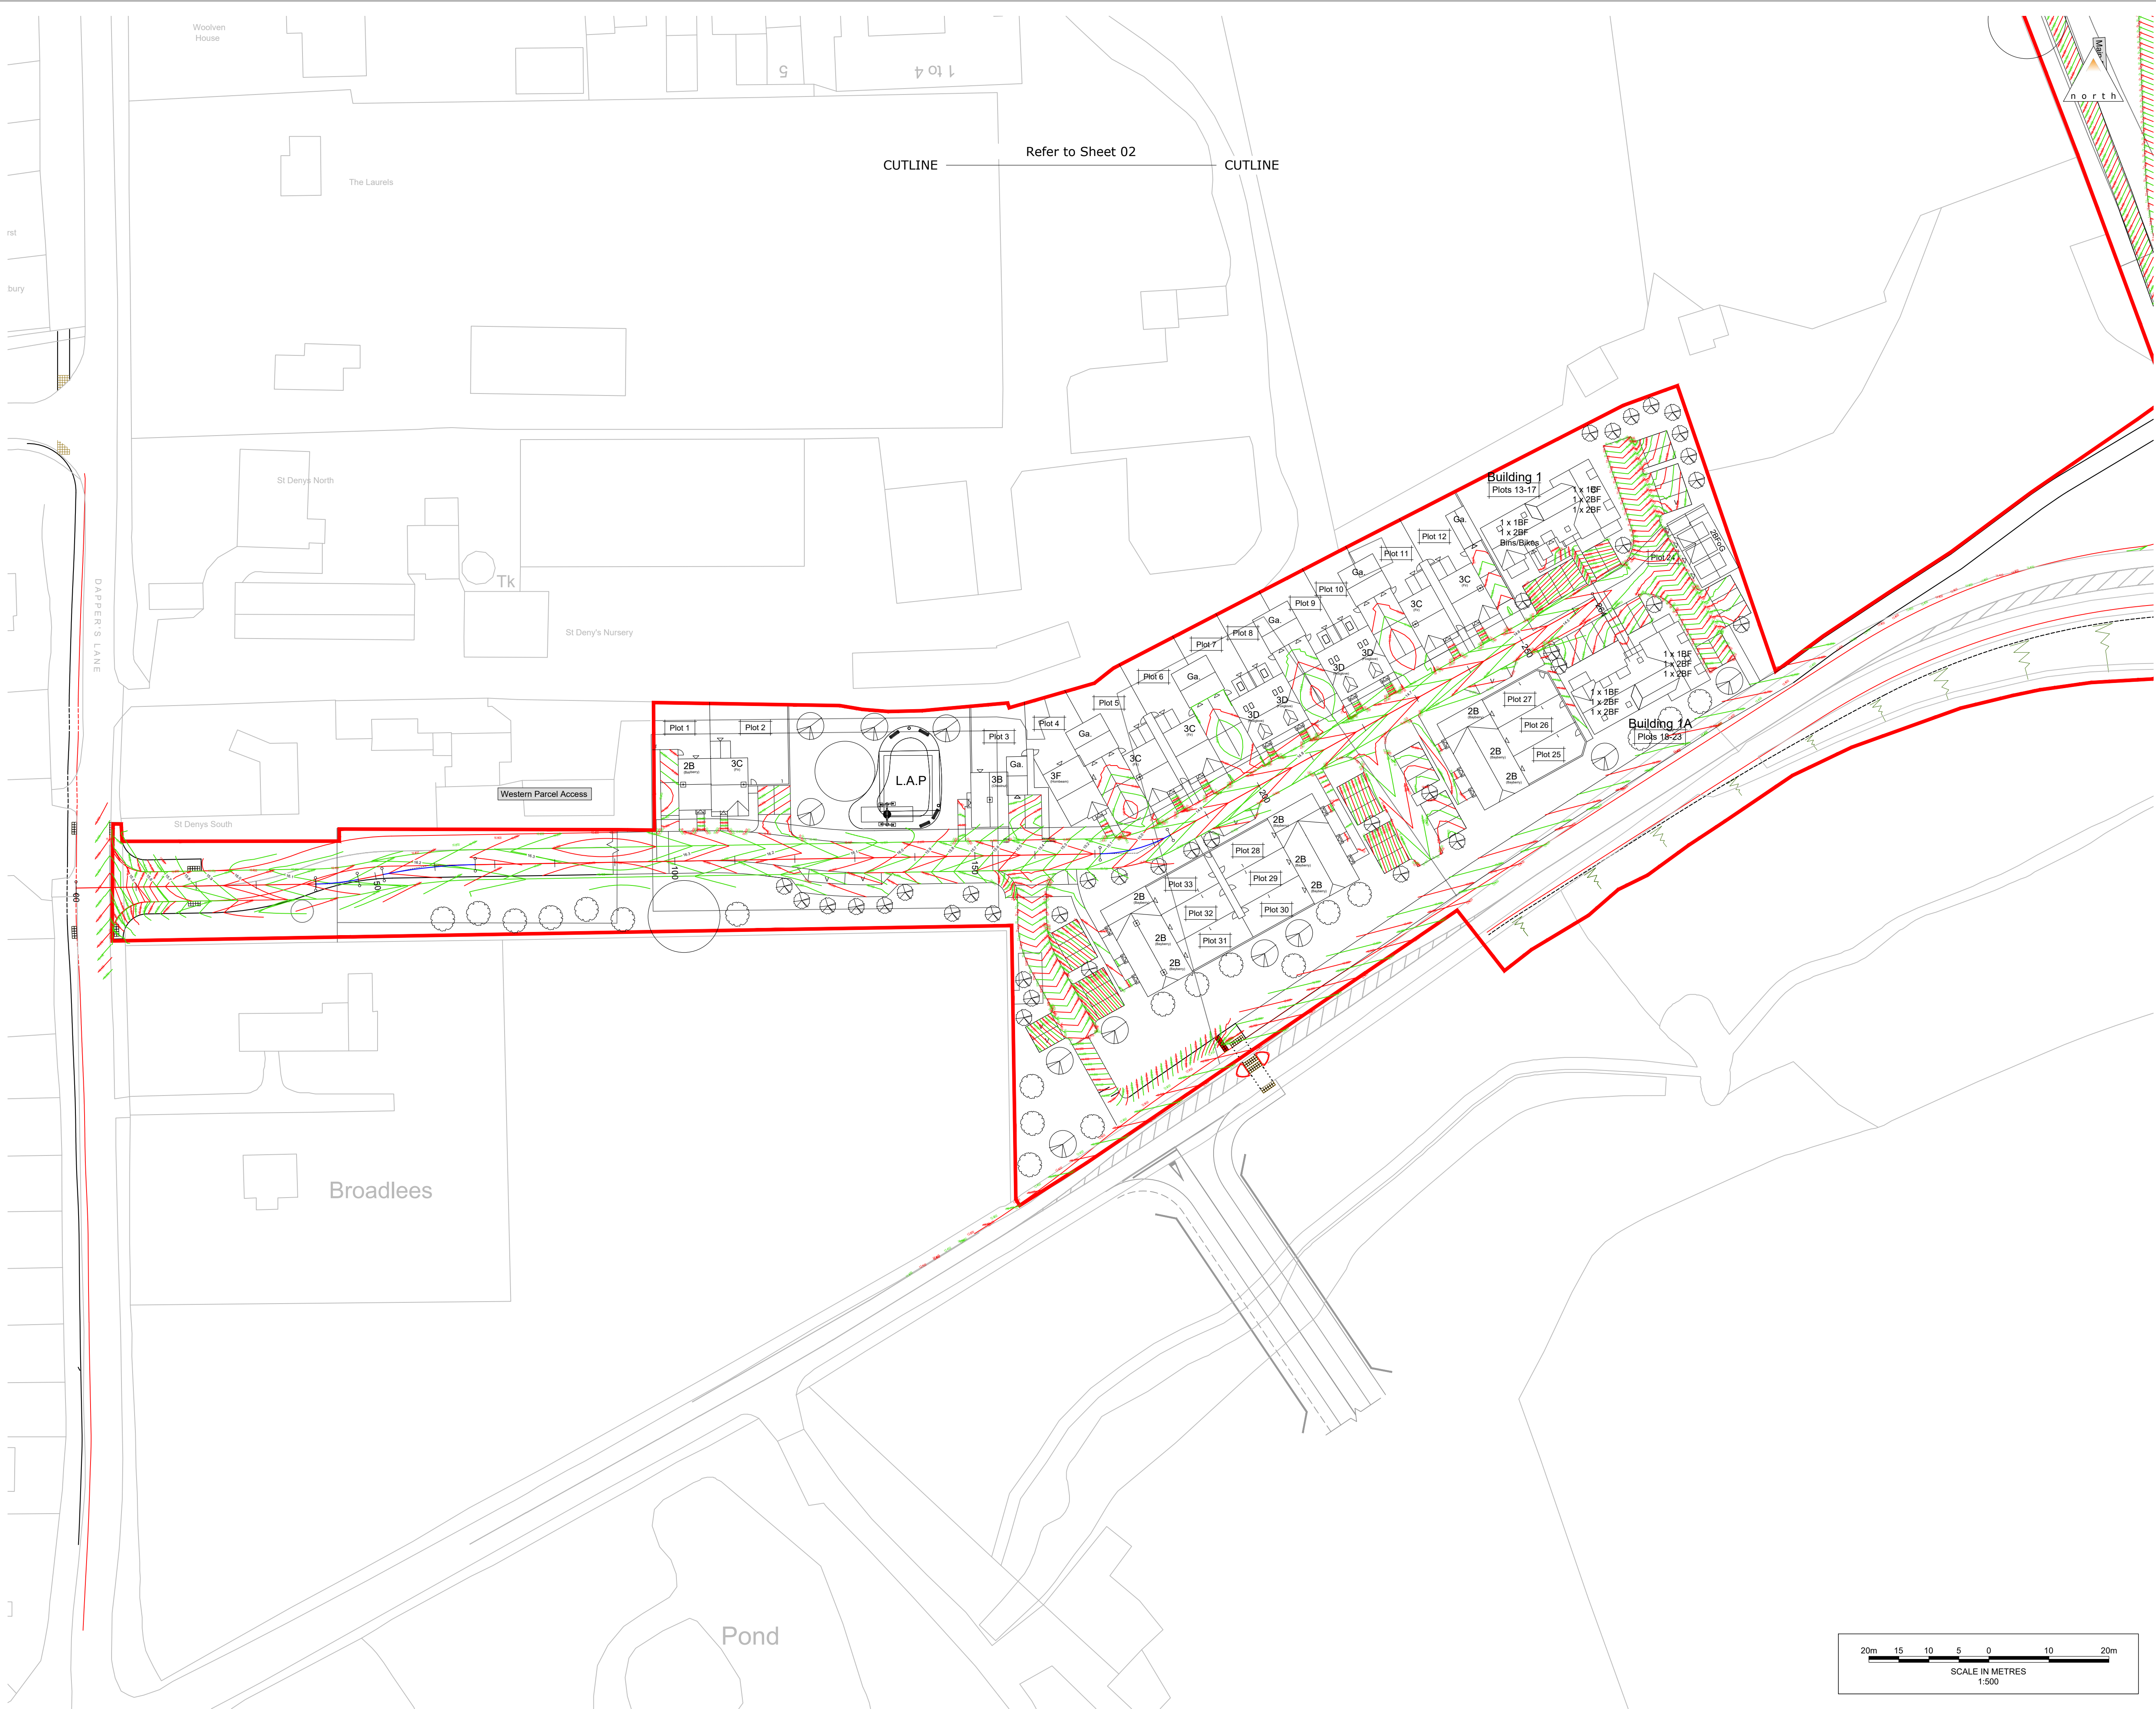

Notes

- Any discrepancies should be reported to the architect and/or engineer immediately, so that clarification can be sought prior to the commencement of works.
- This drawing should be read in conjunction with all other relevant architect and engineering details, drawings and specification.
- All dimensions in metres unless stated otherwise

Legend

- Planning Boundary
- Proposed Major Contours
- Proposed Minor Contours
- Proposed Spot Levels
- Existing Spot Levels
- Proposed Gradients
- Proposed Underbuilt
- Proposed Tanking
- Proposed Road Alignment

D	Updated site layout	KL	JM	MM	17/05/2022
C	Updated site layout	RW	JM	MM	06/05/2022
B	Issued for planning	CC	JM	MM	29/11/2021
A	First Issue	CC	JM	MM	19/11/2021
Revision Notes:		Drm	Chk	App	Date

FOR PLANNING
NOT FOR CONSTRUCTION

motion

84 North Street
Guildford
Surrey
GU1 4AU
01483 531300

9 Greyfriars Road
Reading
Berkshire
RG1 1NU
0118 206 2930

Golden Cross House
8 Duncannon Street
London
WC2N 4JF
020 7031 8141

www.motion.co.uk

Client:



Project:
Land North of Water Lane, Angmering

Title:
Internal Roads
Proposed Levels
Sheet 3 of 3

Scale: 1:500 Size: A1 Project No: 2003033

Drawing: 2003033-310-03 Revision: D

