


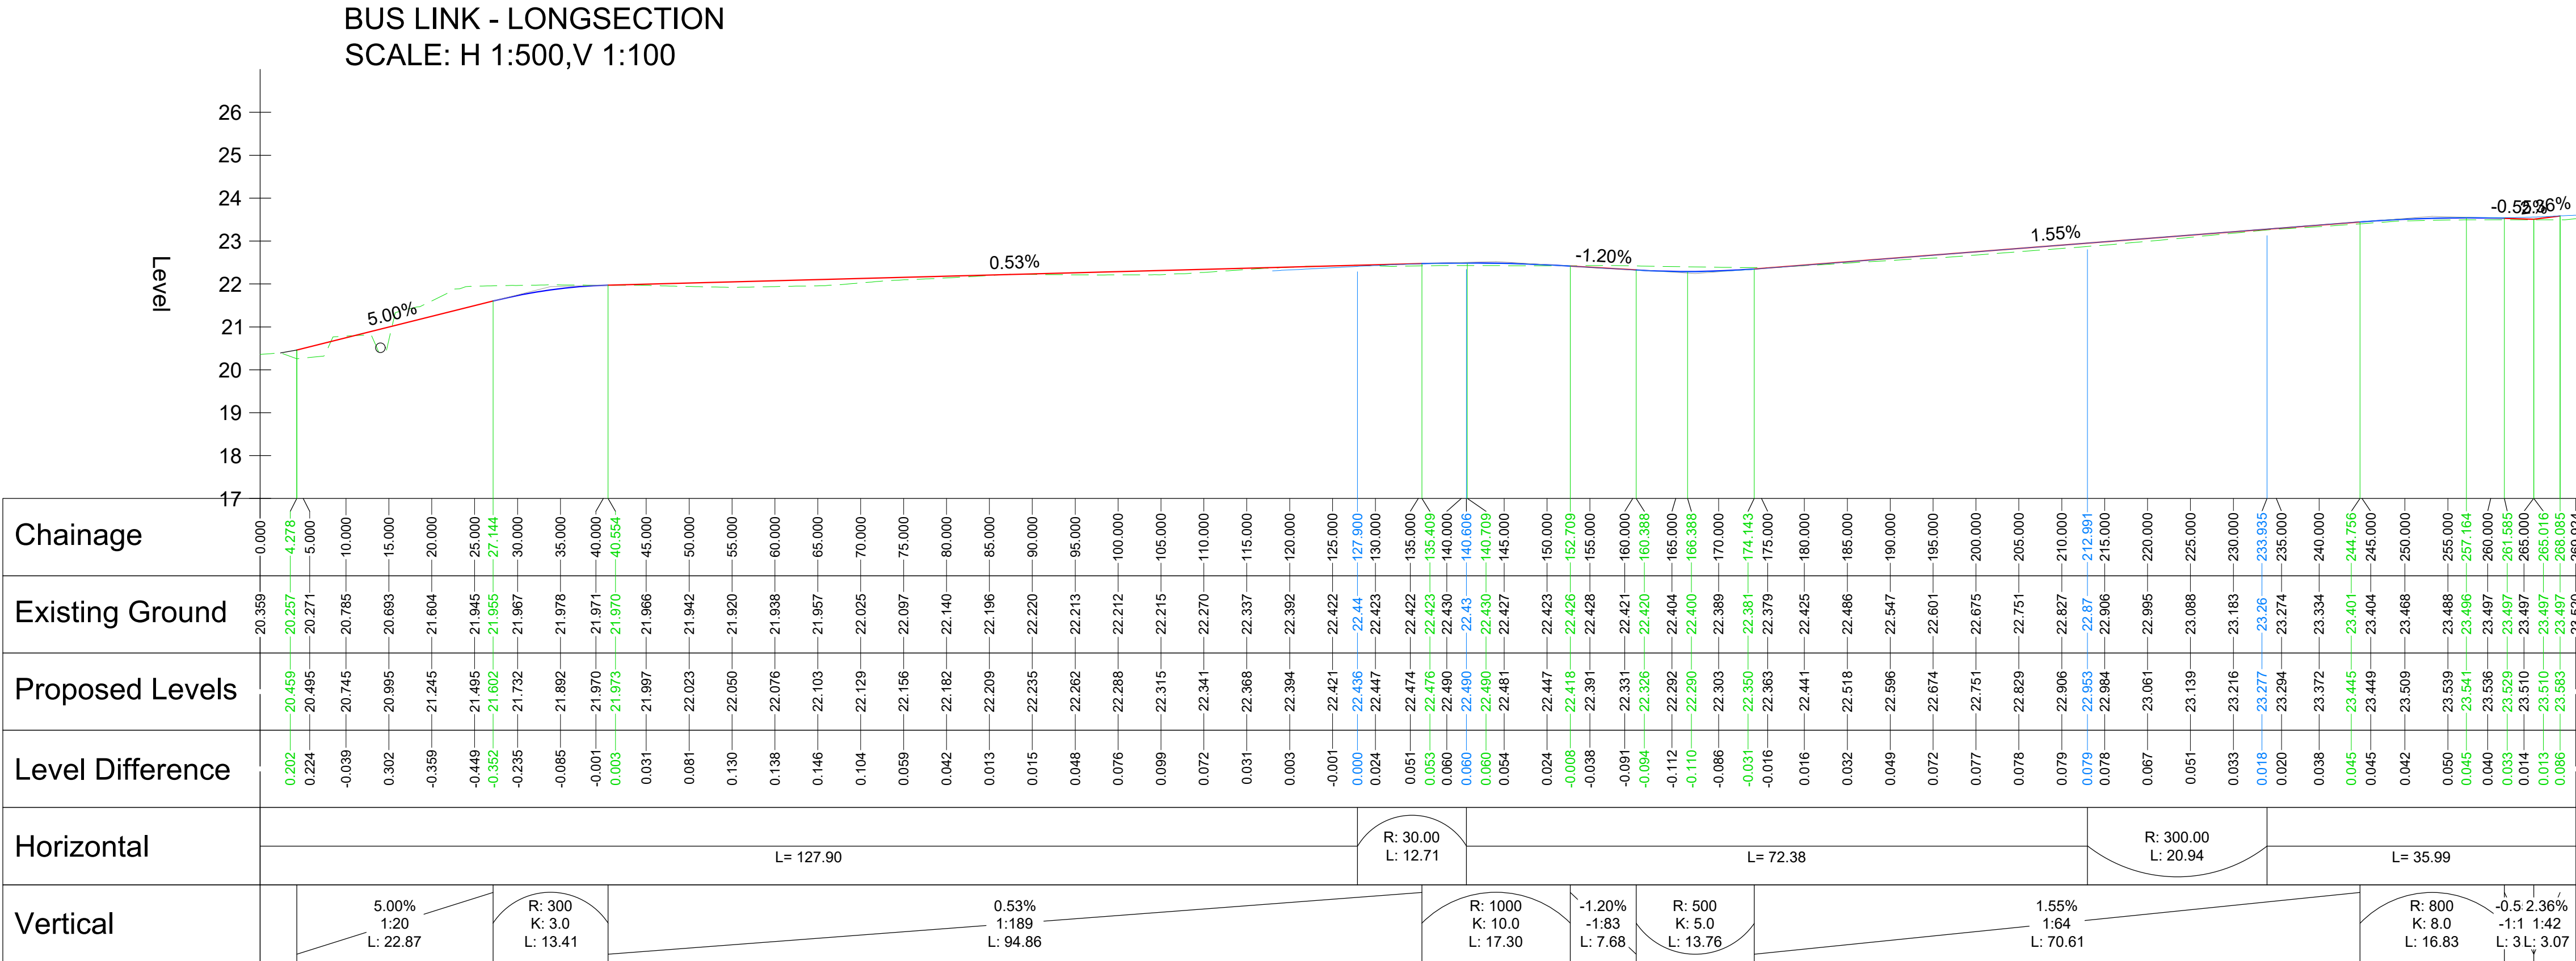

Notes

- Any discrepancies should be reported to the architect and/or engineer immediately, so that clarification can be sought prior to the commencement of works.
- This drawing should be read in conjunction with all other relevant architect and engineering details, drawings and specification.
- All dimensions in metres unless stated otherwise

Legend

Existing Ground Profile

Proposed Road Profile

B	Issued for planning	CC	JM	MM	29/11/2021
A	First Issue	CC	JM	MM	19/11/2021
Revision Notes:		Dm	Chk	App	Date

Drawing Status:

FOR PLANNING
NOT FOR CONSTRUCTION

motion

84 North Street
Guildford
Surrey
GU1 4AU

9 Greyfriars Road
Reading
Berkshire
RG1 1NU

Golden Cross House
8 Duncannon Street
London
WC2N 4JF

01483 531300 0118 206 2930 020 7031 8141

www.motion.co.uk

Client:
Rydon Homes Ltd / Gleeson Land

Project:
Land North of Water Lane, Angmering

Title:
Internal Roads
Long Sections
Sheet 4 of 5

Scale: As Shown	Size: A1	Project No: 2003033
-----------------	----------	---------------------

Drawing: 2003033-0320-04	Revision: B
-----------------------------	----------------

